



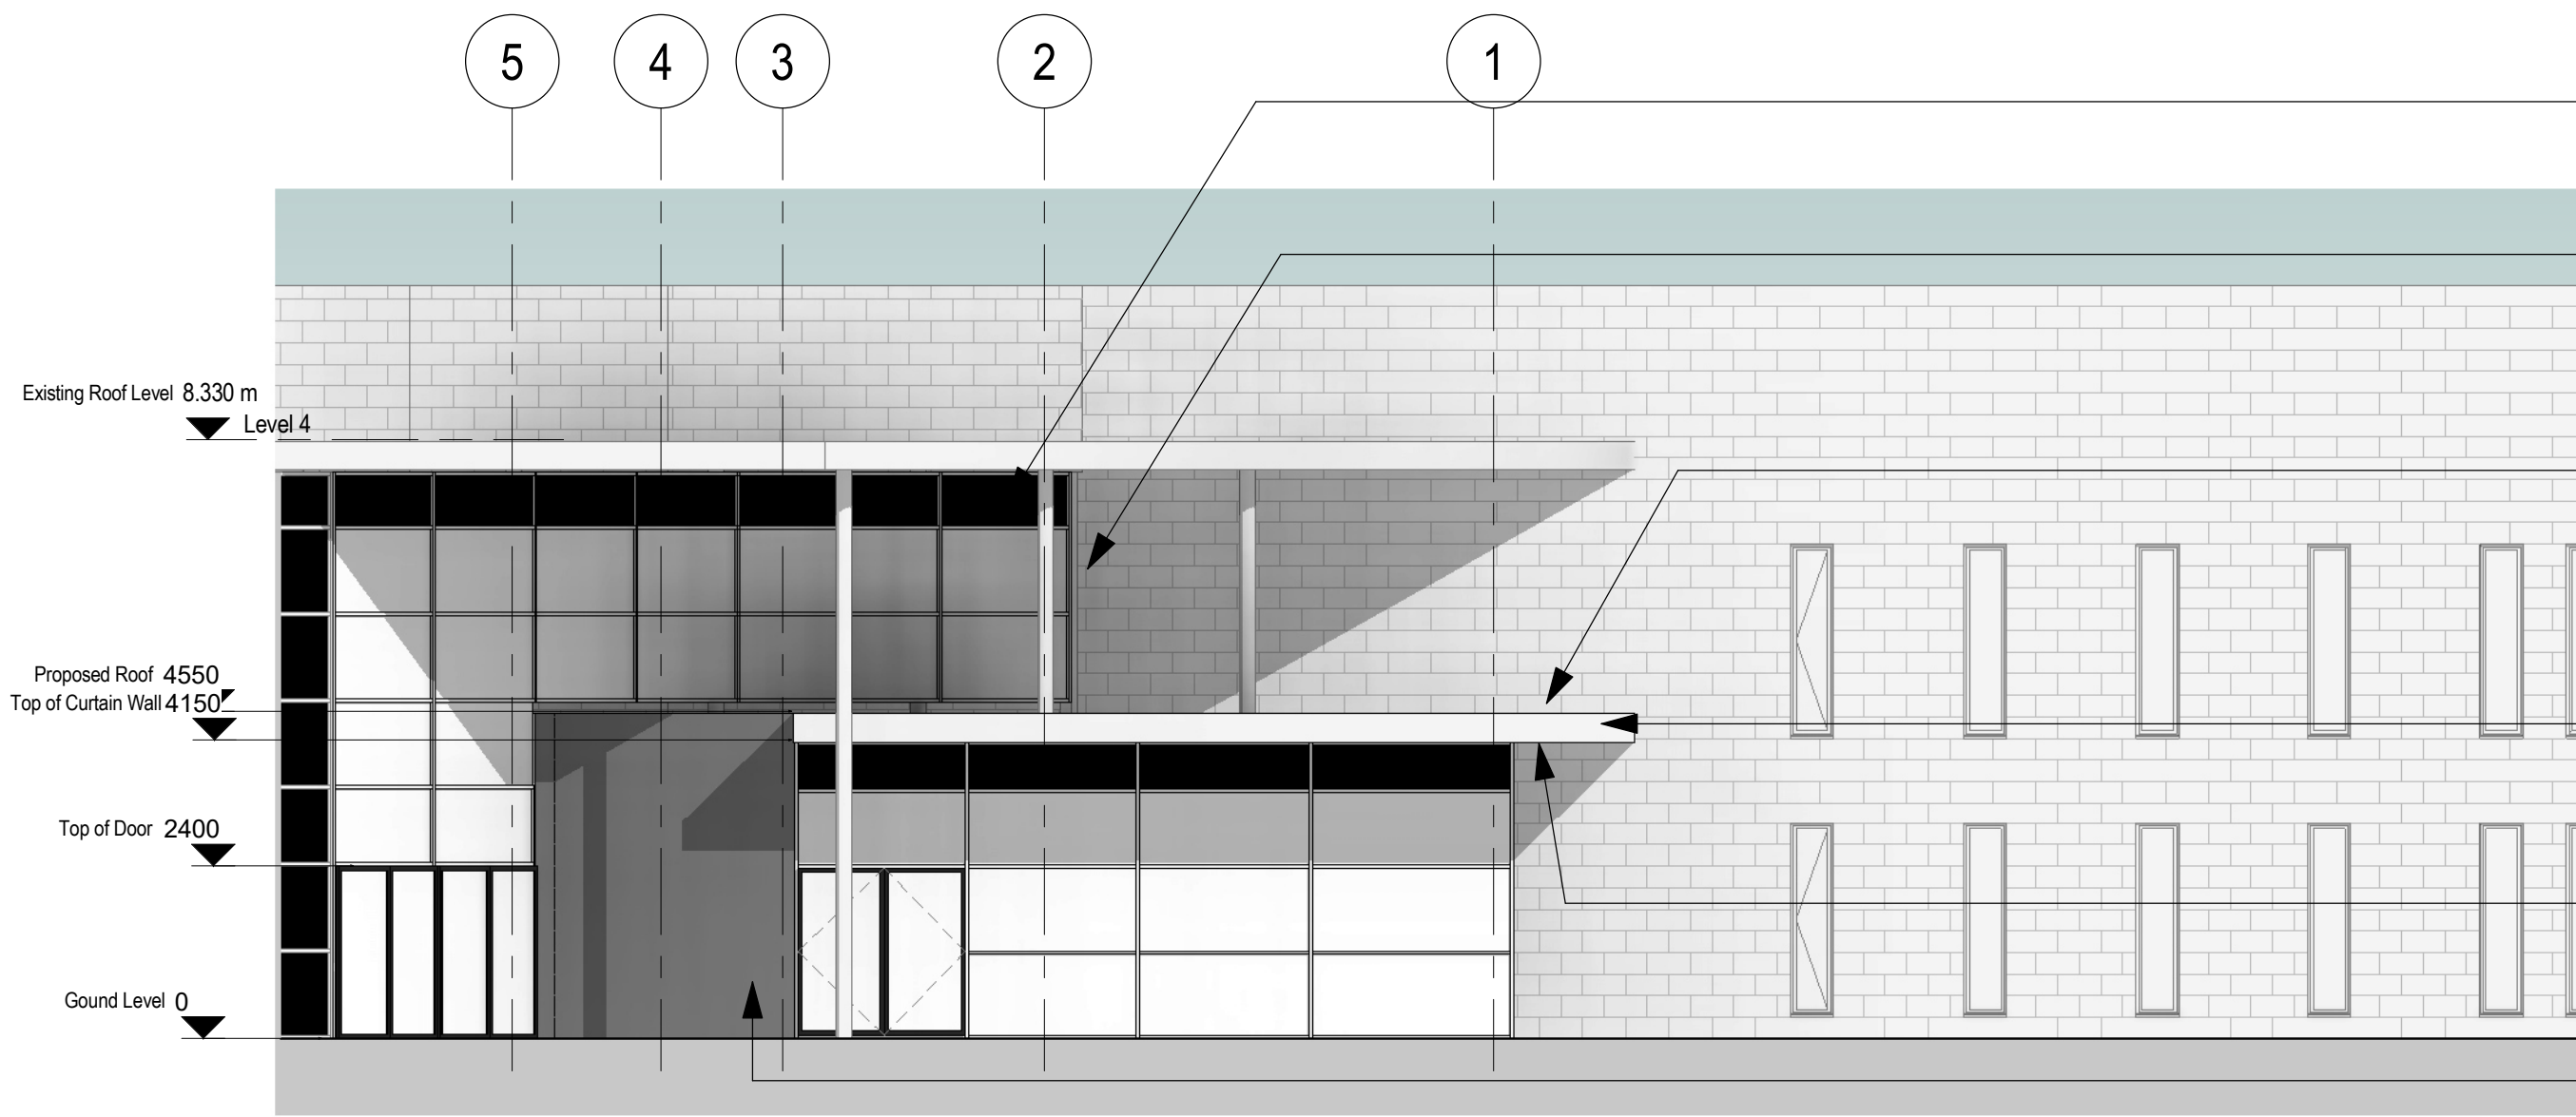

Side Elevation - Proposed

1 : 100


- The louvres are continuous grey PPC aluminium in grey. Colour/ texture: Standard RAL Colour: RAL 7012 (dark grey) (70% Gloss).
- Technal MX Thermally Insulated Curtain Walling system; grey PPC. Colour/ texture: Standard RAL Colour: RAL 7012 (dark grey) (70% Gloss).
- Roof is 3 layer bitumen felt.
- The fascia board is grey PPC aluminium in grey. Colour/ texture: Standard RAL Colour: RAL 7012
- The roof soffit has a white PPC aluminium plank soffit cladding system to replicate the existing. Standard RAL Colour: RAL 9016 Traffic White.
- The terracotta rainscreen cladding is reclaimed from the existing wall to which the extension abuts - Telling Architectural Limited, ArGeTon Platinum grey).

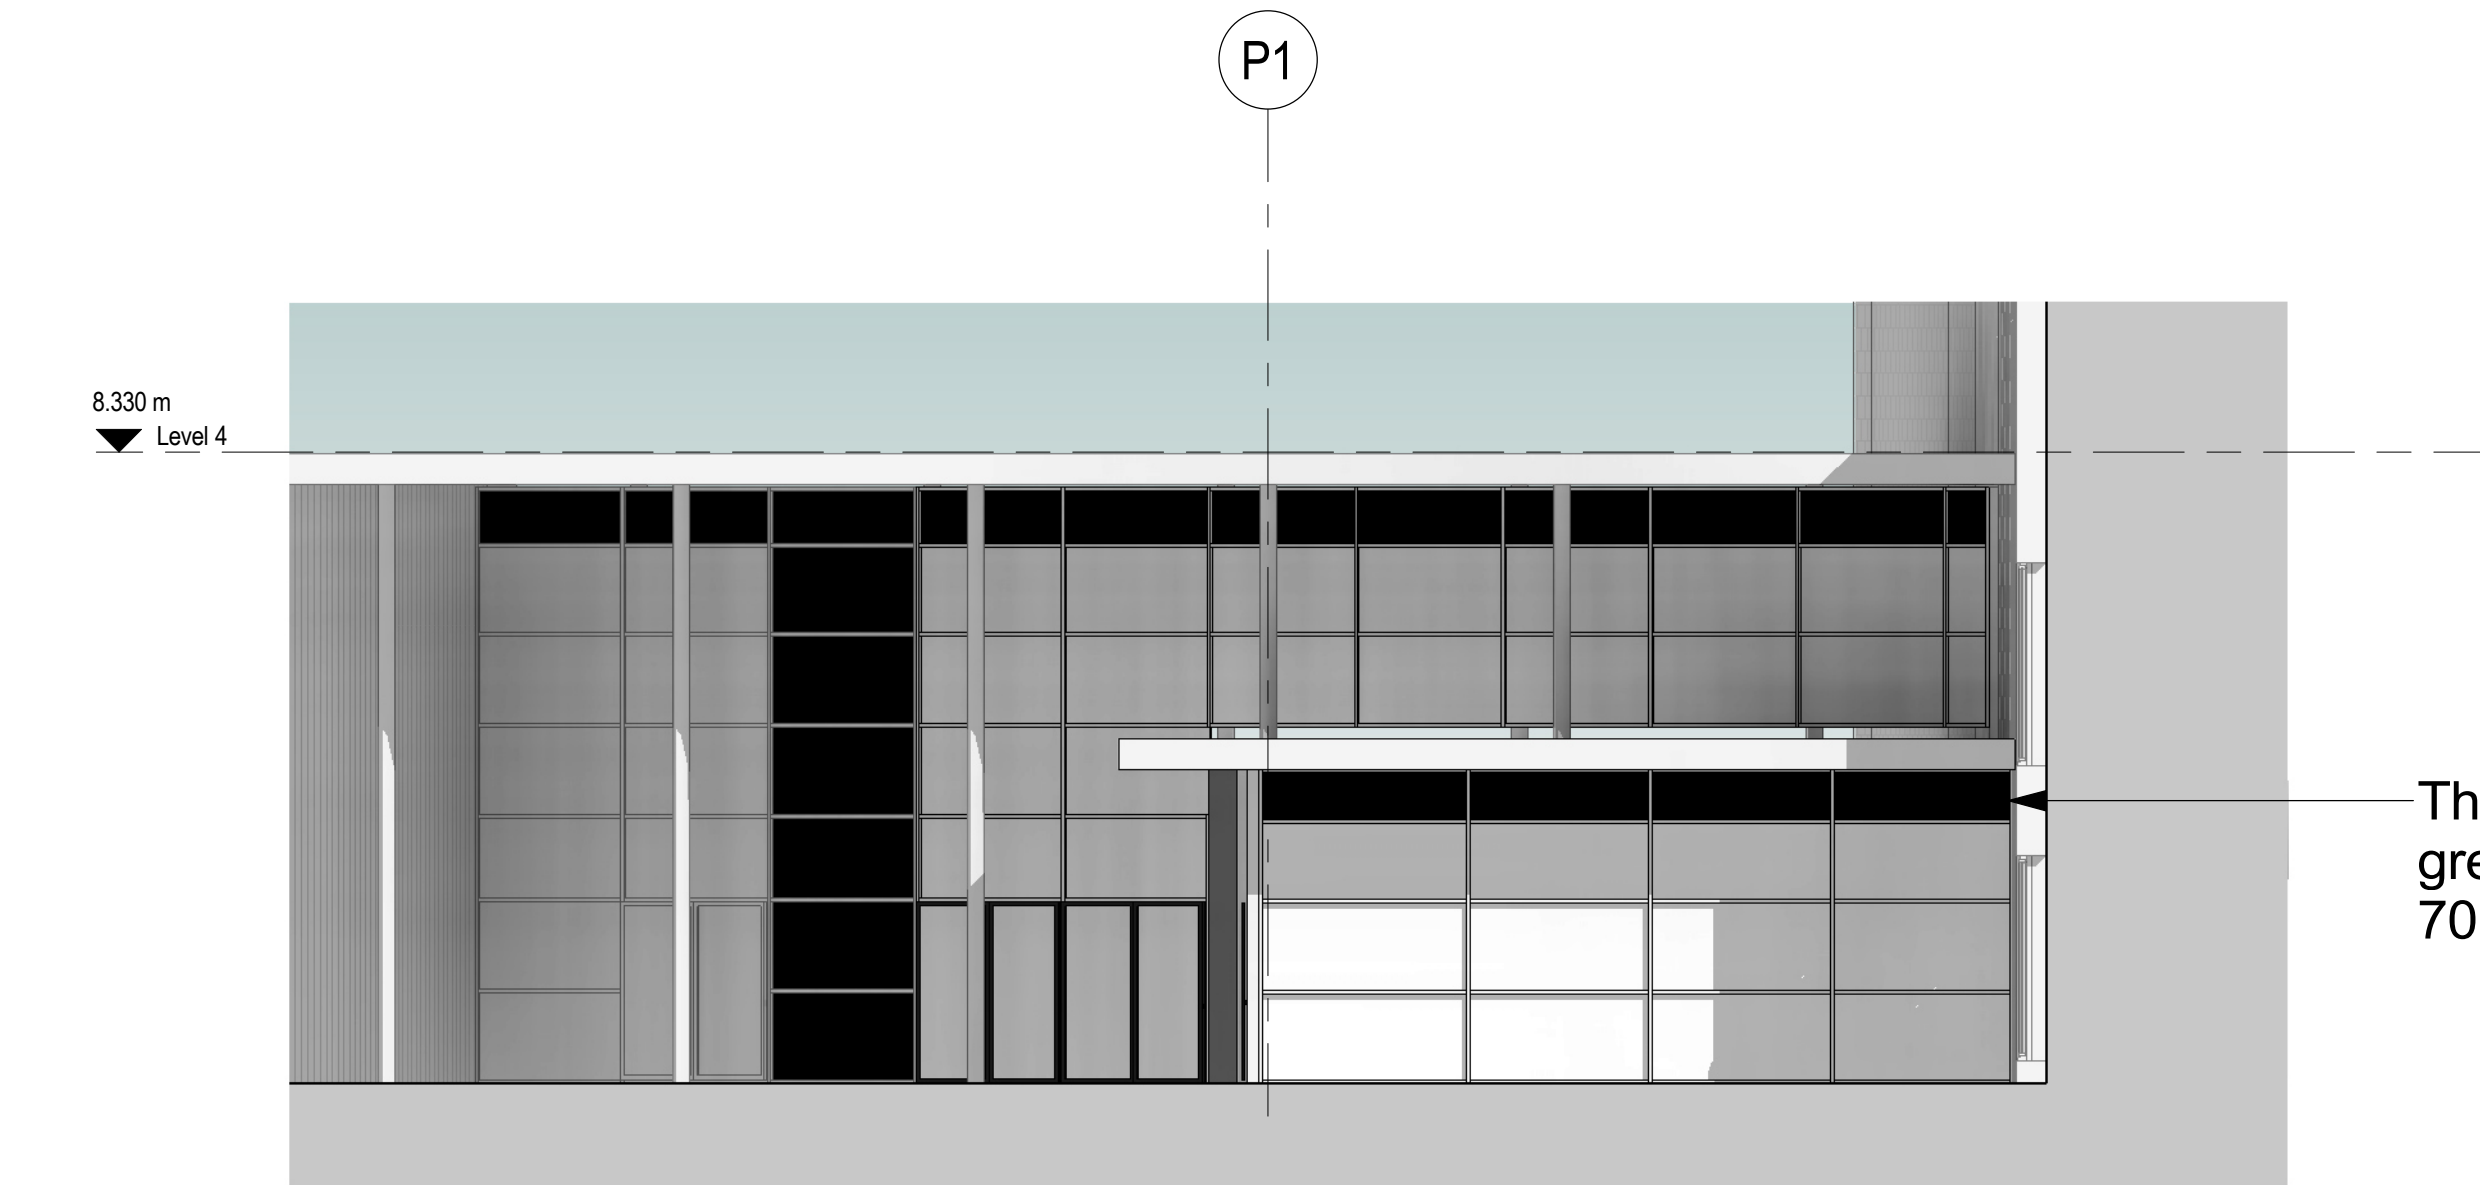

Front Elevation - Proposed

1 : 100

- The louvres are continuous grey PPC aluminium in grey. Colour/ texture: Standard RAL Colour: RAL 7012 (dark grey)

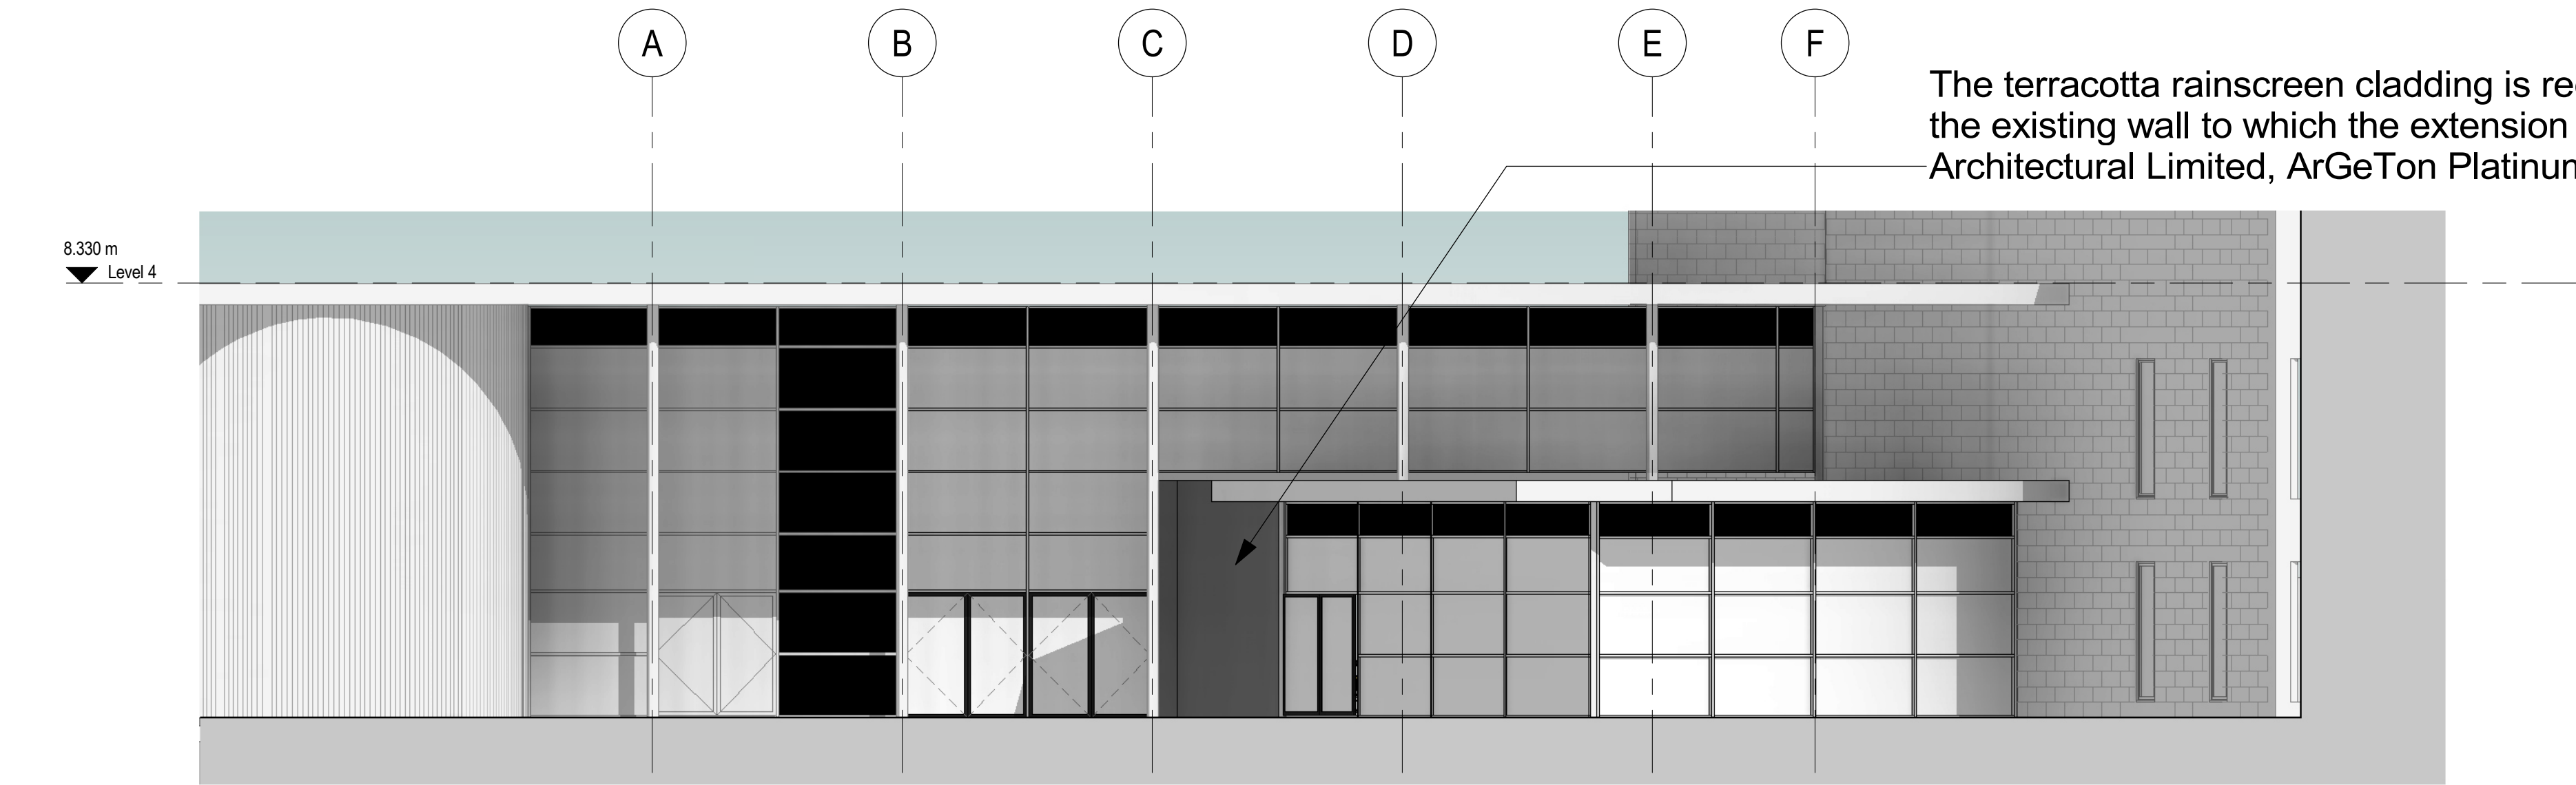

Main front elevation - Proposed

1 : 100

- The terracotta rainscreen cladding is reclaimed from the existing wall to which the extension abuts - Telling Architectural Limited, ArGeTon Platinum grey).

P01	Issue for planning	12/06/24	JP	PEH
-----	--------------------	----------	----	-----

Revision	Description	Date	Drawn	Checked
----------	-------------	------	-------	---------

Halliday Meecham Architects Limited

111 Piccadilly Manchester M1 2HY
+44 (0)161 661 5566

4 Devonshire Street London W1W 5DT
+44 (0)203 440 5175

hma@hallidaymeecham.com
www.hallidaymeecham.com



Client:	Halliday Meecham
Project:	St Annes Academy Heart Extension
Phase/ Location:	Hollin Ln, Middleton, Manchester M24 6XN
Drawing:	Proposed Elevation

Scale @ A1	Scale @ A3	Date:	Drawn:	Checked:	Job No.	Drawing No.
1:100		05/06/24	JP	PEH	5769	20105

Scale	Stage / Suitability:	Status:
0 1m 2m 5m 1:100	Planning	

Drawing Ref.	Revision
5769-HMA-STA-ZZ-DR-A-20105	P01