


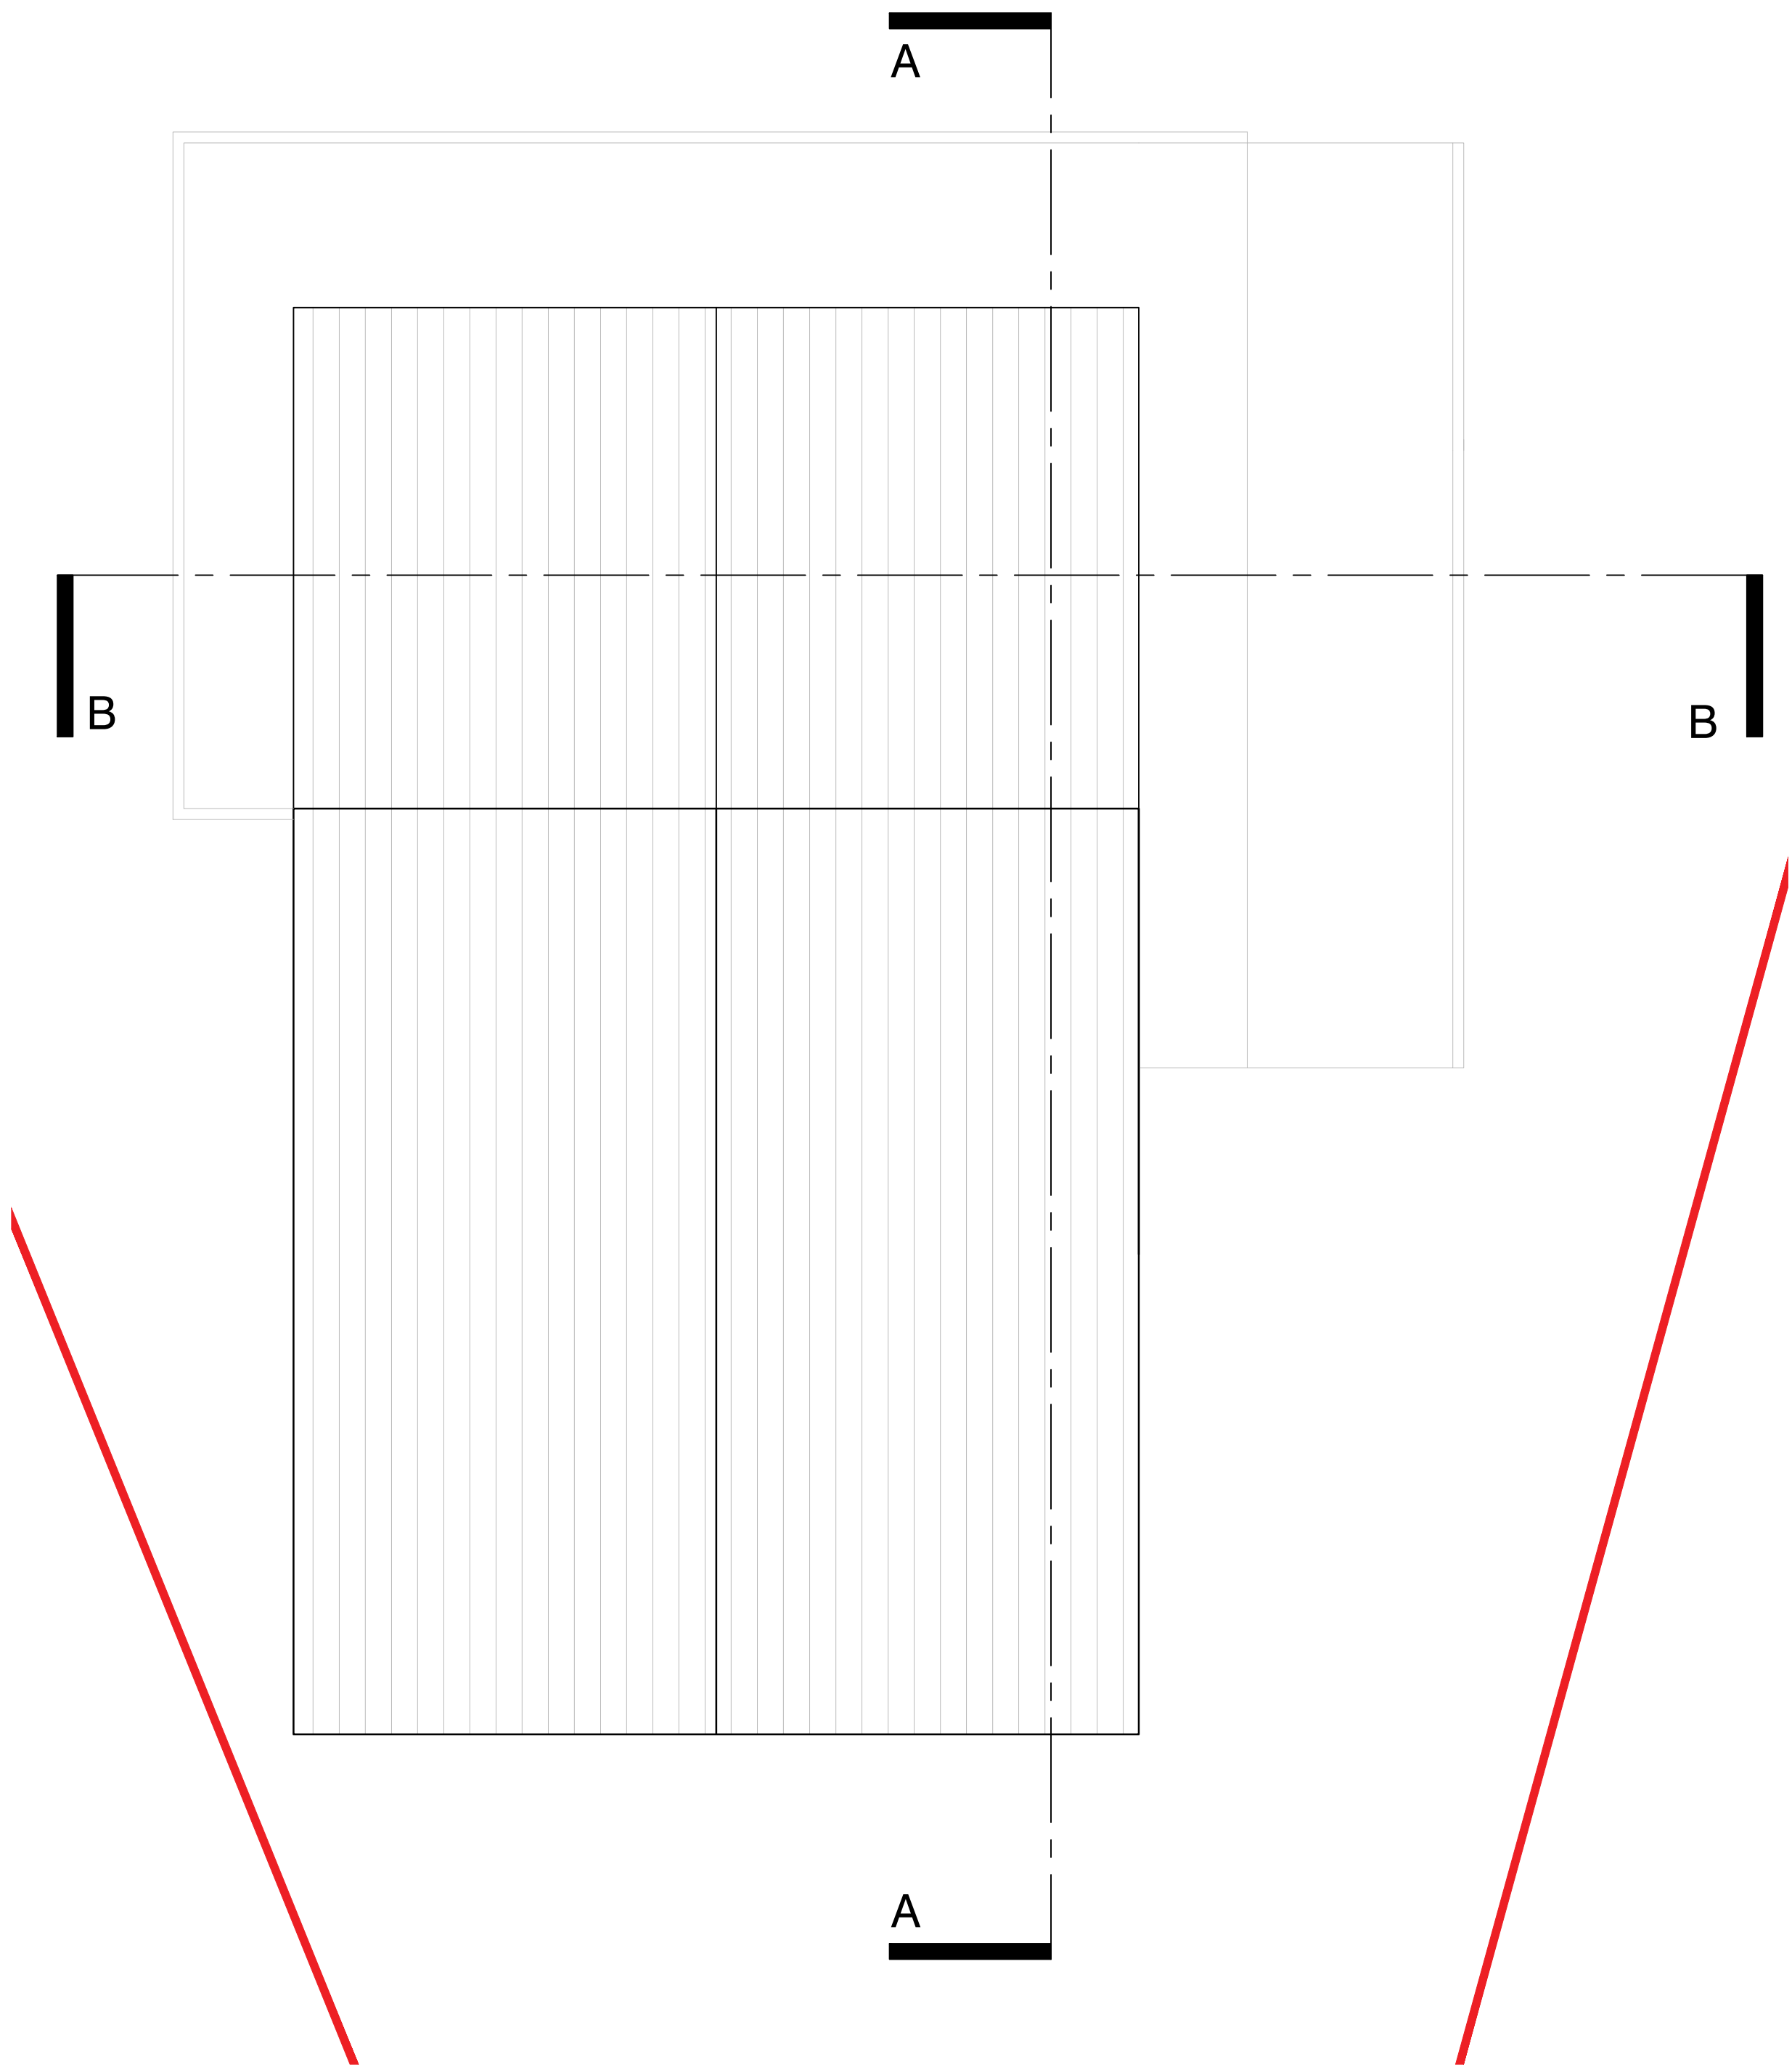

proposed roof plan
scale 1:50

Site Boundary Line



© Copyright Footprint Design Ltd			IMPORTANT NOTES: Do Not Scale from this Drawing. Use Figured Dimensions Only.			DRAWING STATUS:			INFORMATION			FOOTPRINT DESIGN			E: info@footprintdesign.net W: www.footprintdesign.net								
						REVISION			DATE			DESCRIPTION			CLIENT: KHURRAM HABIB			SCALE: 1:50@A1			DATE: 24.06.24		
						A			11/07/24			Updates made following design team coordination			PROJECT: 7 HEALD CLOSE, SHAWCLOUGH			DRAWING TITLE: PROPOSED ROOF PLAN			DRAWING NO: A130_L(00)011		
						B			17/07/24			Roof Amended											