




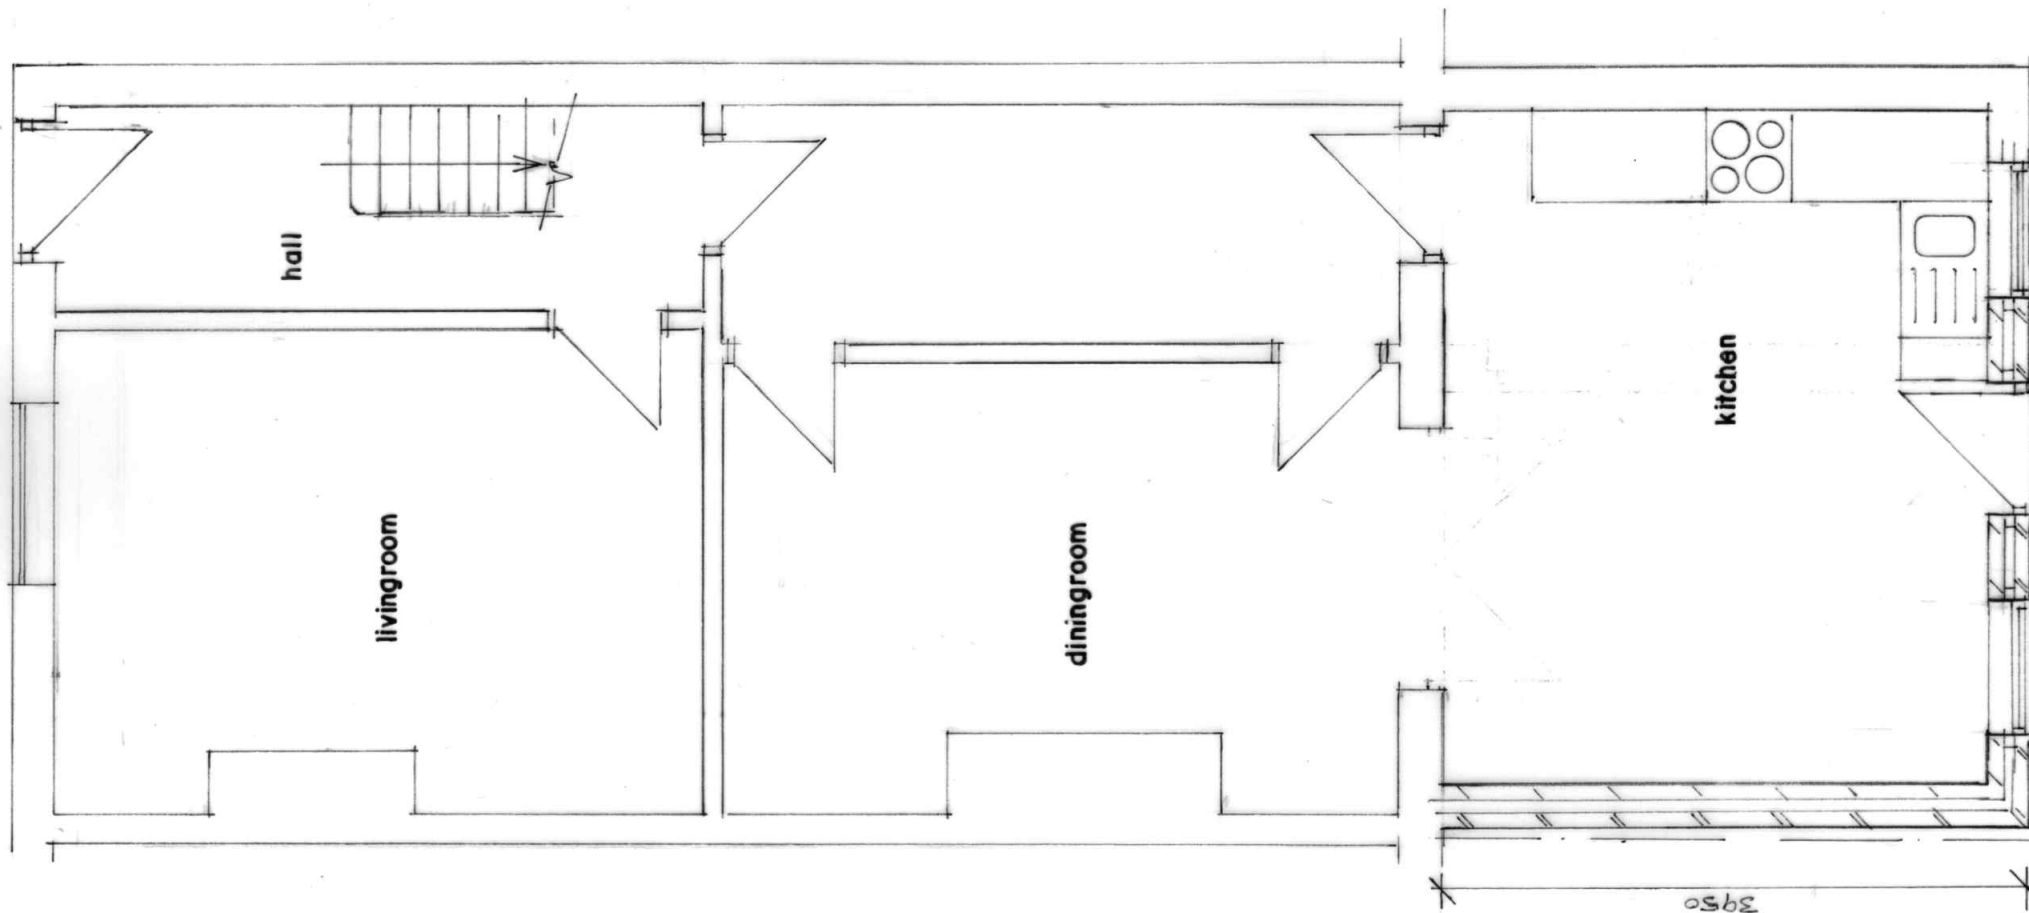


GROUND FLOOR PLAN
(PROPOSED)

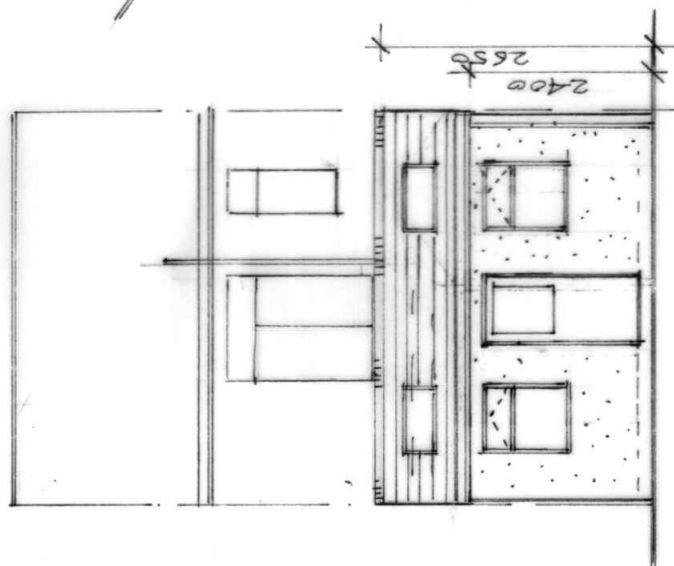


SIDE ELEVATION
(PROPOSED)

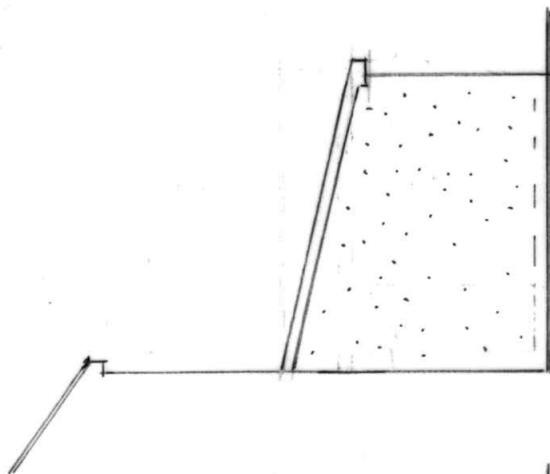

SIDE ELEVATION
(PROPOSED)

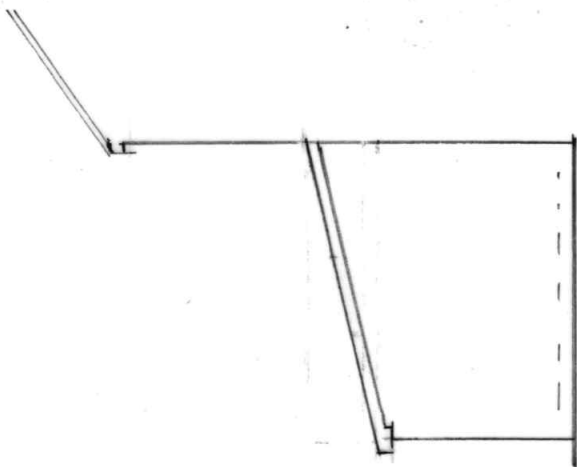

FENTON STREET

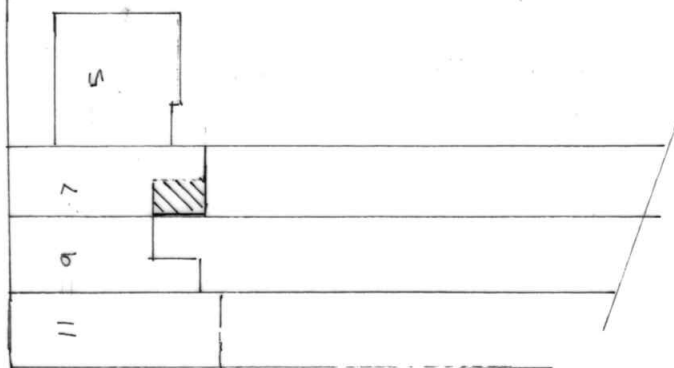

SITE PLAN
(PROPOSED) SCALE 1:500

BUILDING DESIGN SERVICES

M. FAROOQ

418 Bury Road Rochdale OL11 5EU.

Tel: 01706 712231 Mob: 07967605763

**PROPOSED SINGLE STOREY REAR EXTENSION AT
7 FENTON STREET ROCHDALE OL11 3TH**

For: Mr & Mrs HASAN MAZHAR

Plan

Scale 1:50

Elevation

Scale 1:100

2184 /2