




existing north / front elevation

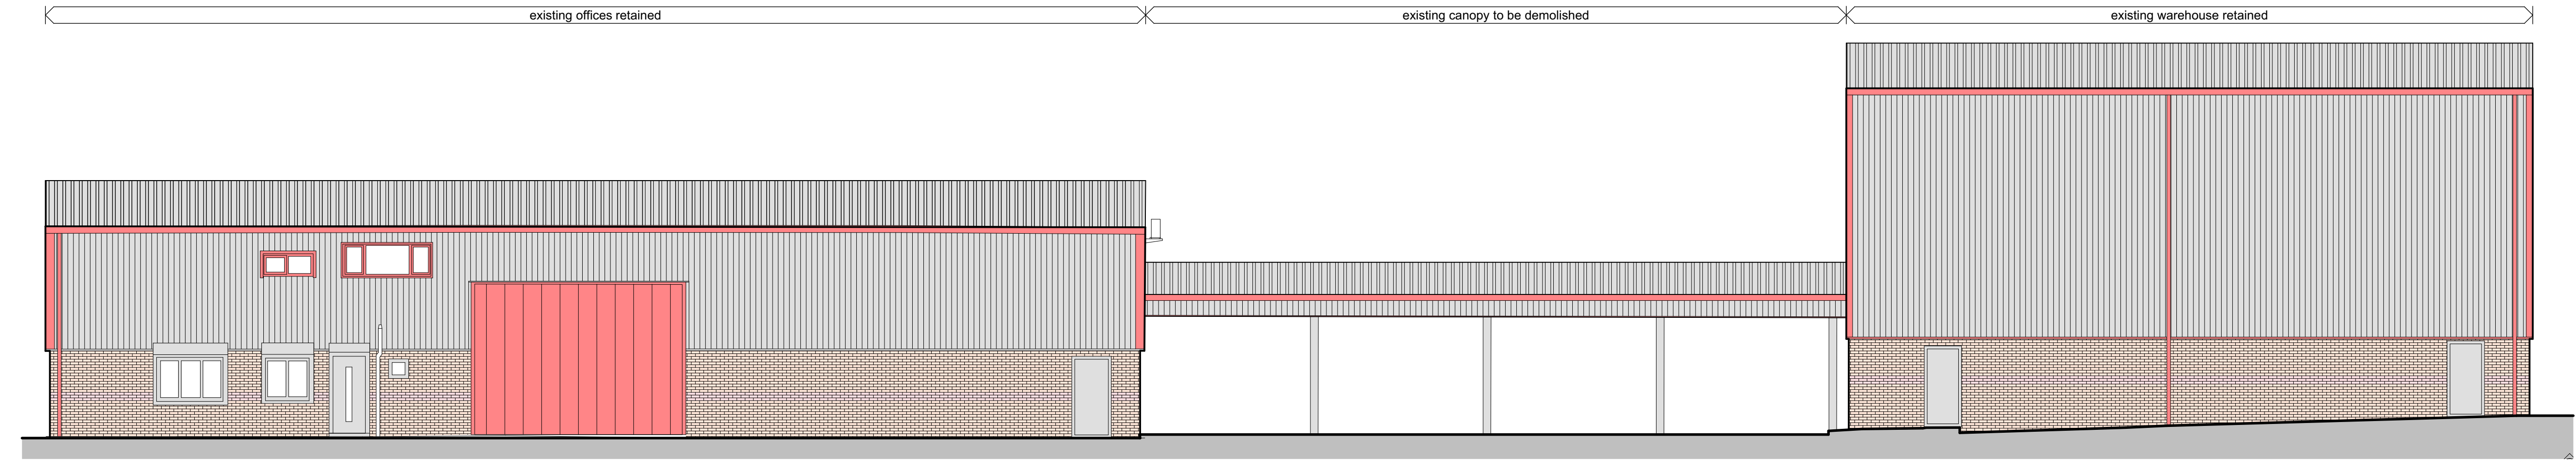


existing south / rear elevation

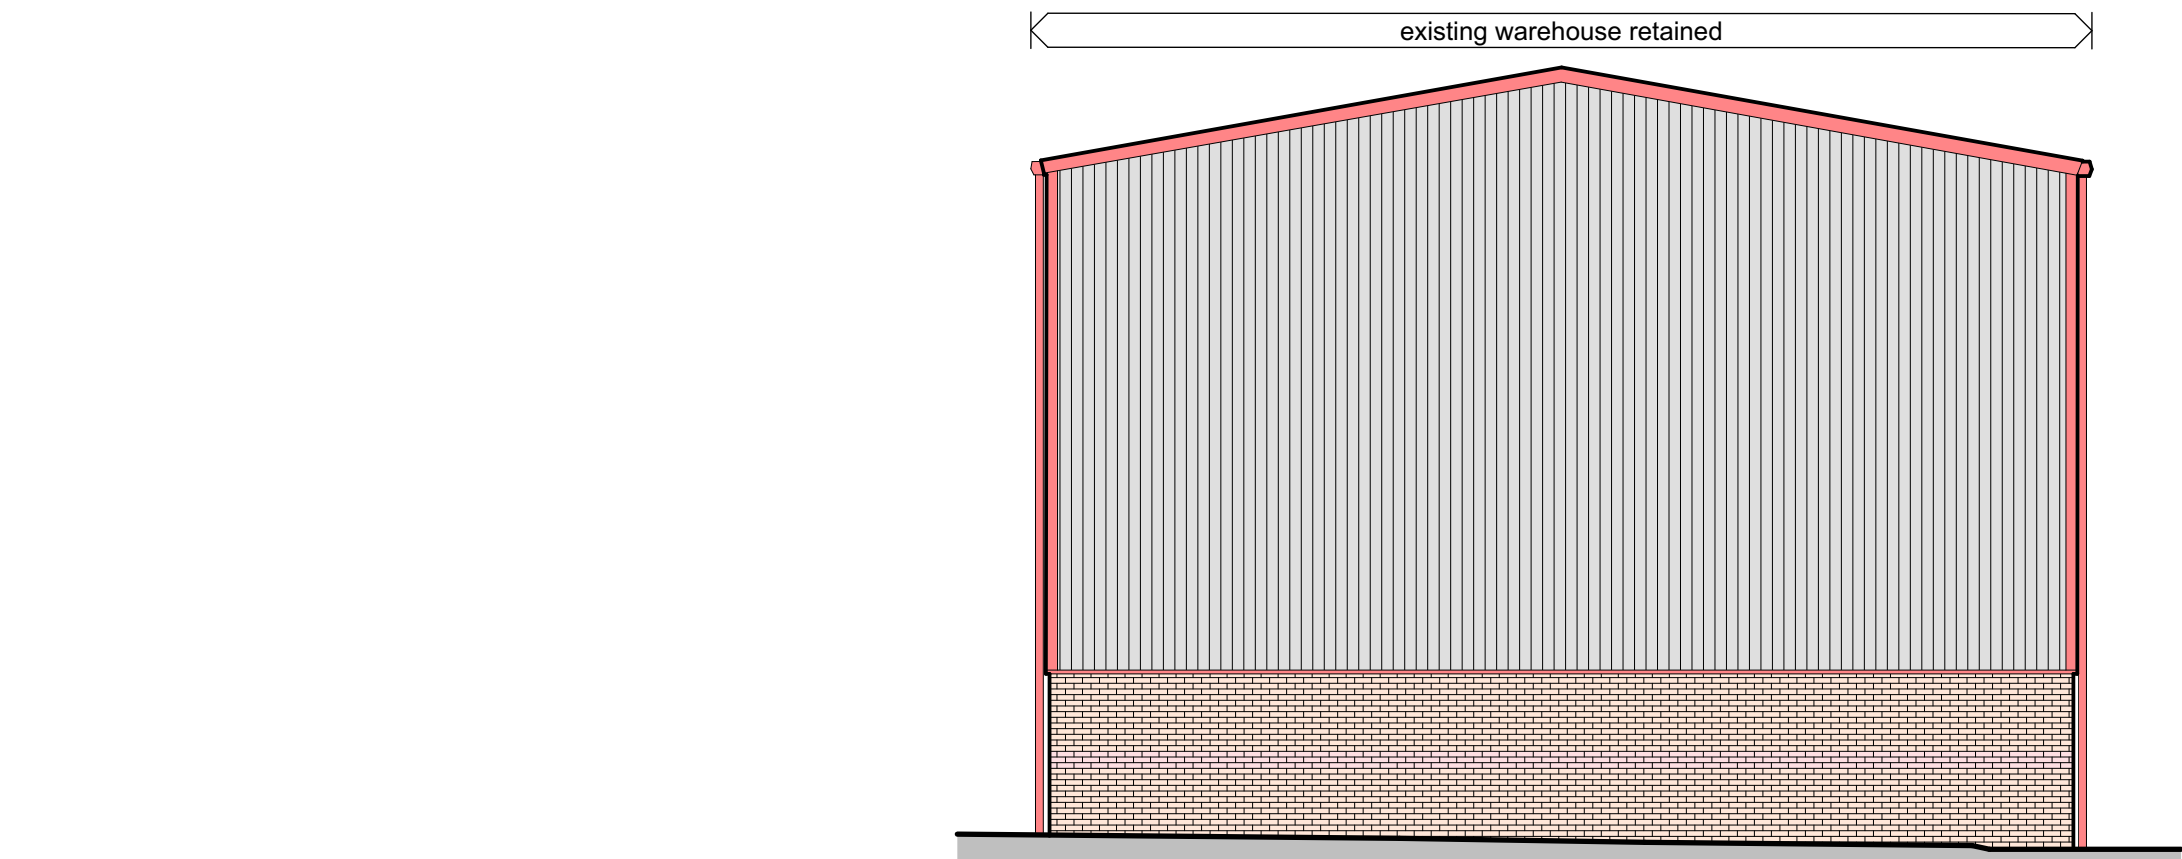

existing east / side elevation

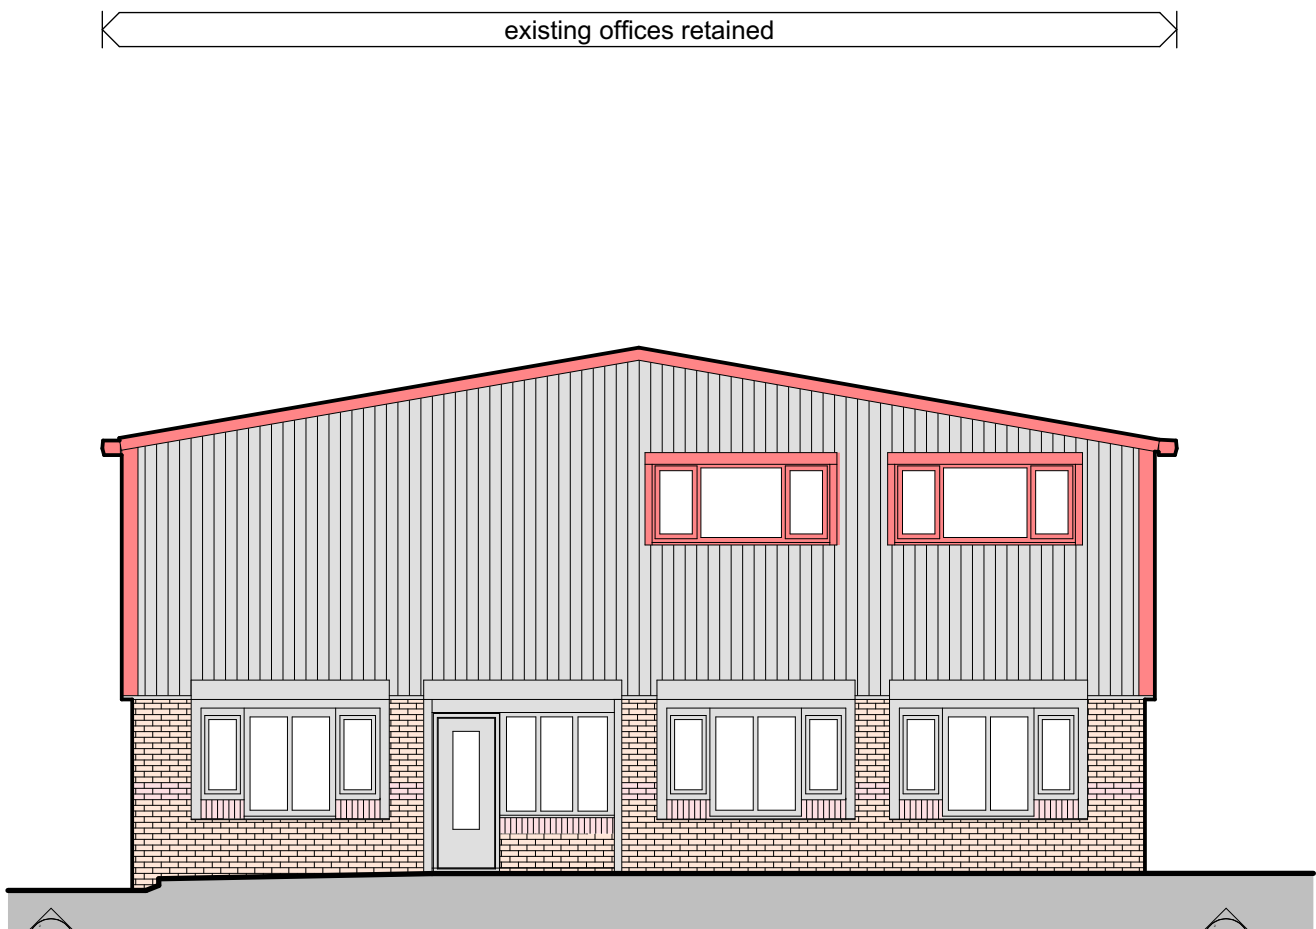

existing west / side elevation

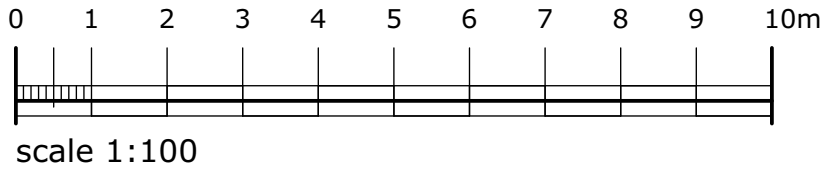

cdp

architects

campbell driver partnership

Suite 25, Unit 2

Northlight House

Pengle Road

Brierfield

Nelson

BB9 5FL

01254 297700

www.cdparchitects.co.uk

client:

crown oil

project:

oil centre canopy

bury new road , bury, BL9 7HY

sheet:

existing elevations

drawing no:

25.105.00-CDP-XX-DR-A-3001

drawing no:

P01

scale:

1:100 @ A1

status:

WIP

date:

27.01.25

drawn by:

lg