

CARAGE
TO NO 2


EXISTING GROUND FLOOR PLAN

CARAGE


EXISTING FIRST FLOOR PLAN

Rochdale BC
- 9 MAY 2023
Planning and Development
Service


Thompson Designs
Tel 0161 705 1458 Mob 07884 318634
Sheet 2
Existing Plans
10 Belmont Way
Rochdale OL12 6HR
Scale 1:100 @ A3 Date March 2023

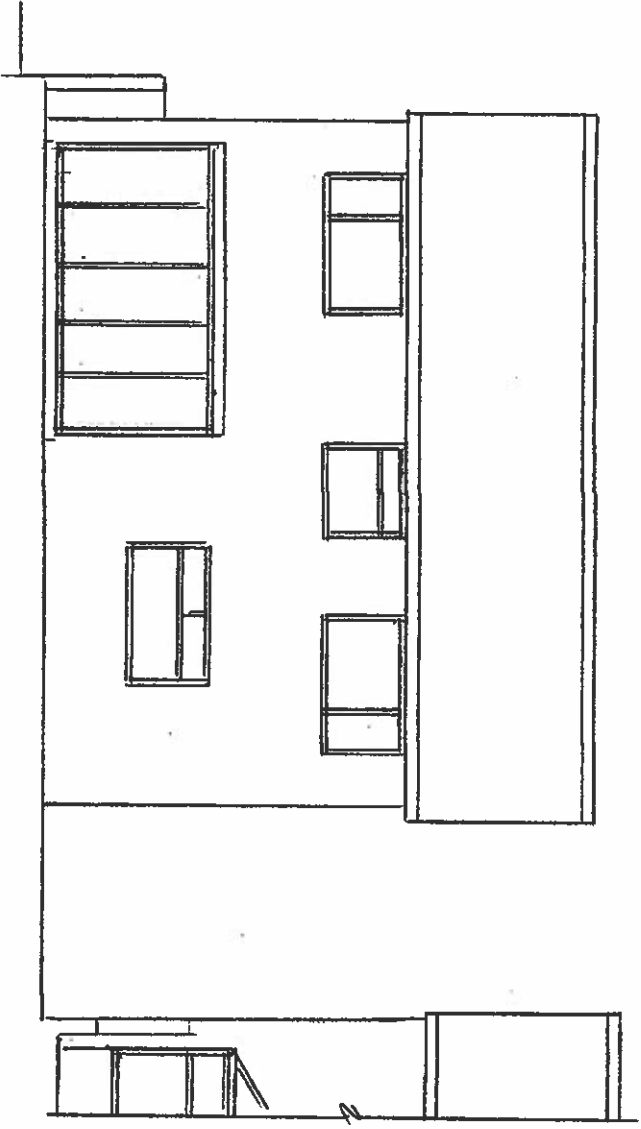


EXISTING REAR ELEVATION

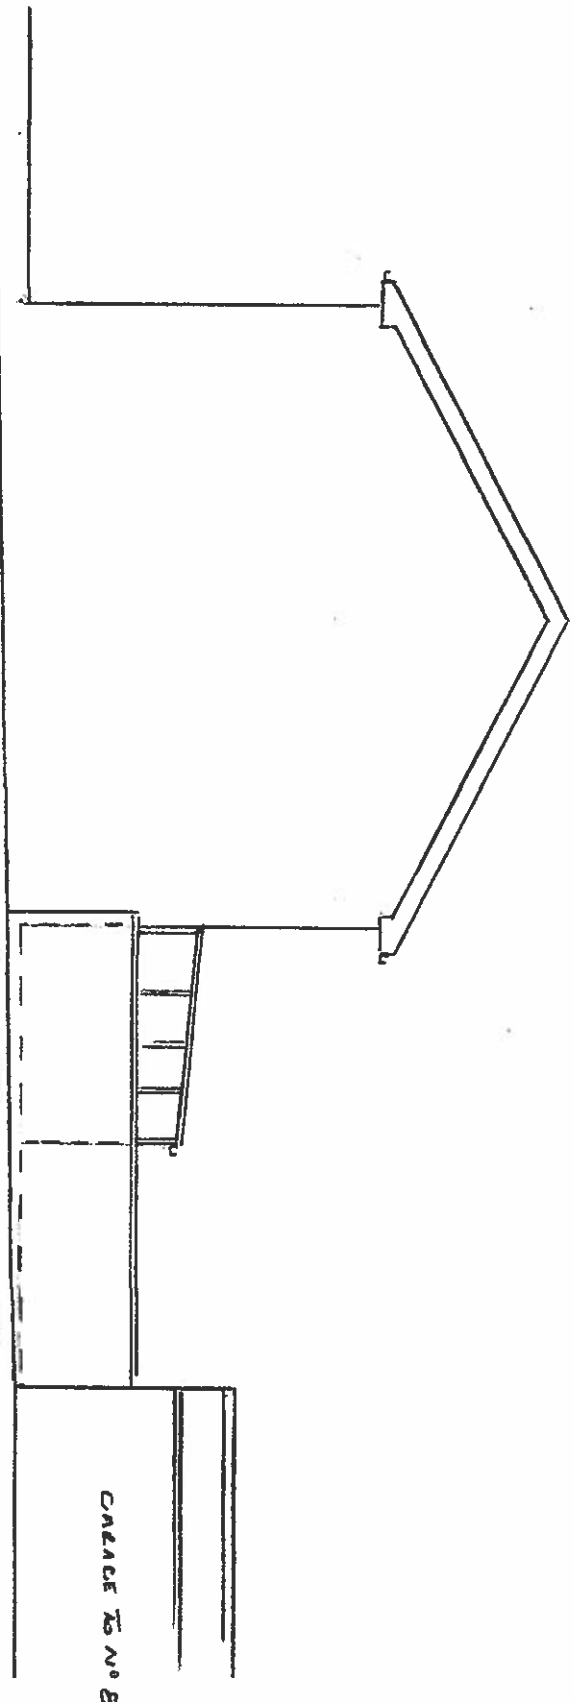

EXISTING SIDE ELEVATION

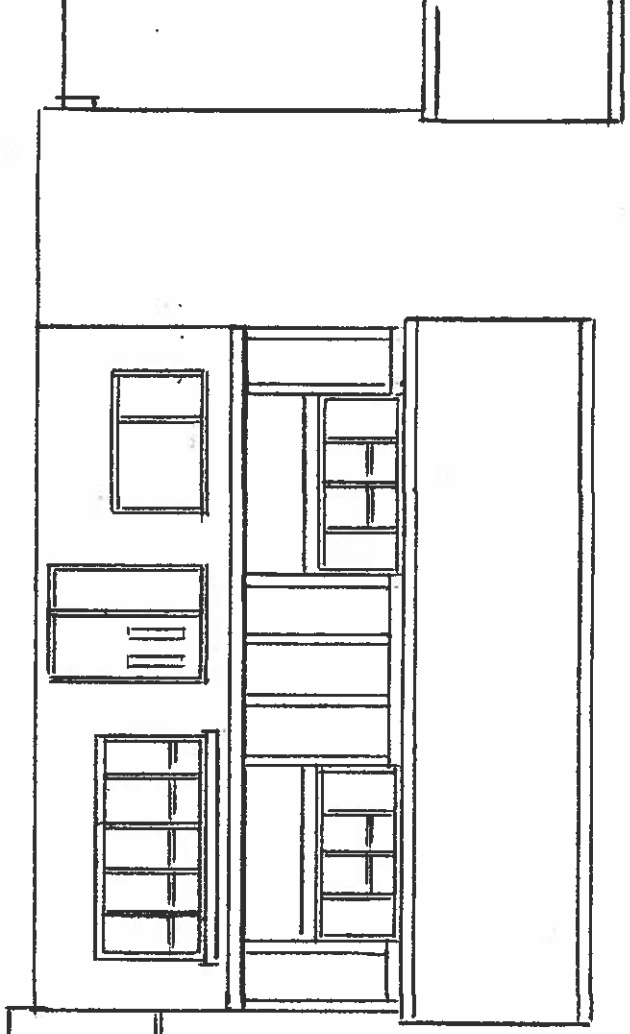

EXISTING FRONT ELEVATION

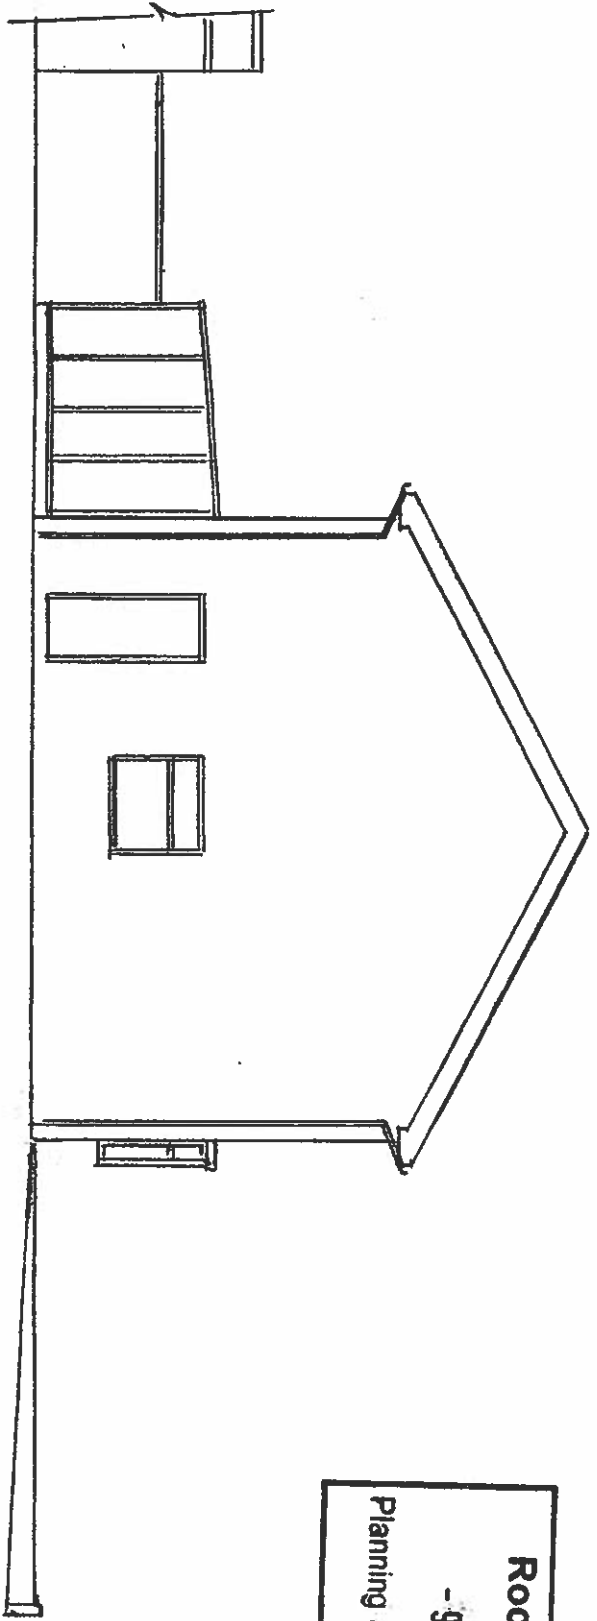

EXISTING SIDE ELEVATION

Rochdale BC
- 9 MAY 2023
Planning and Development
Service

Thompson Designs
Tel 0161 705 1458 Mob 07884 318634
Sheet 1
Existing Elevations
10 Belmont Way
Rochdale OL12 6HR
Scale 1:100 @ A3 Date March 2023