




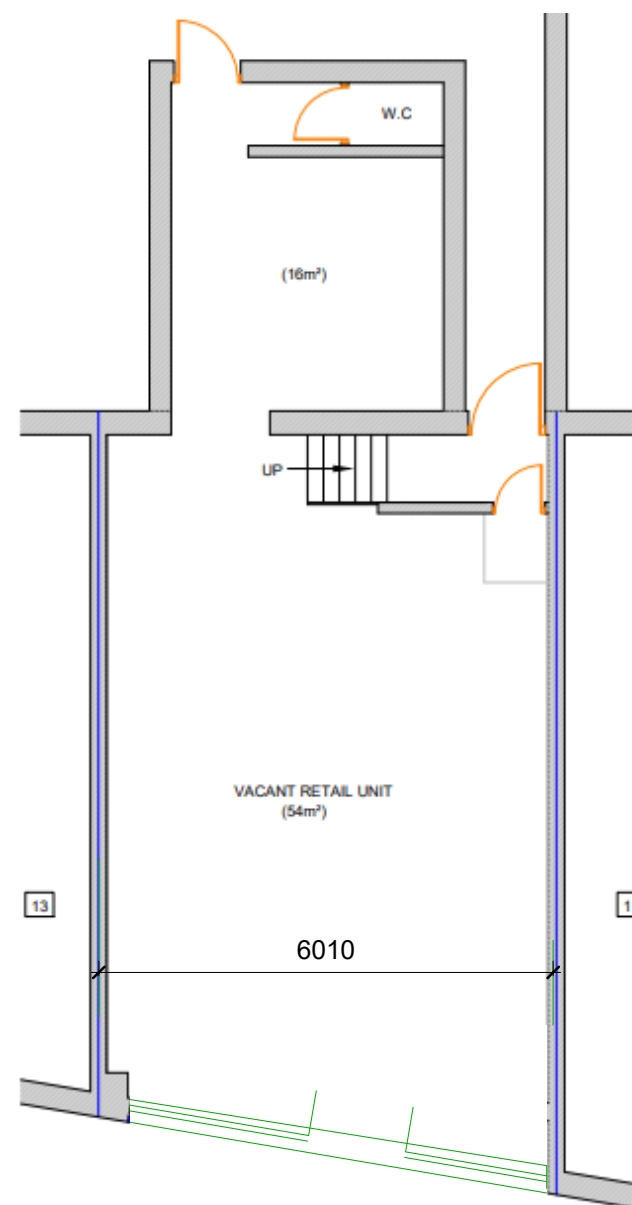

Existing Ground Floor Plan (1:50)

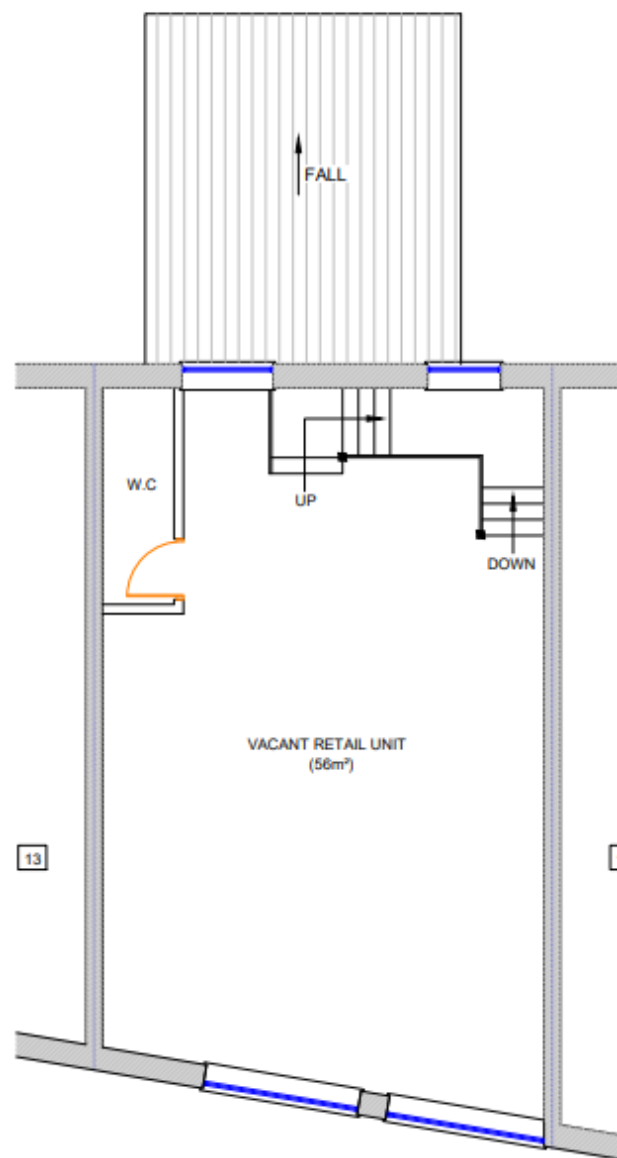

Existing 1st Floor Plan (1:50)

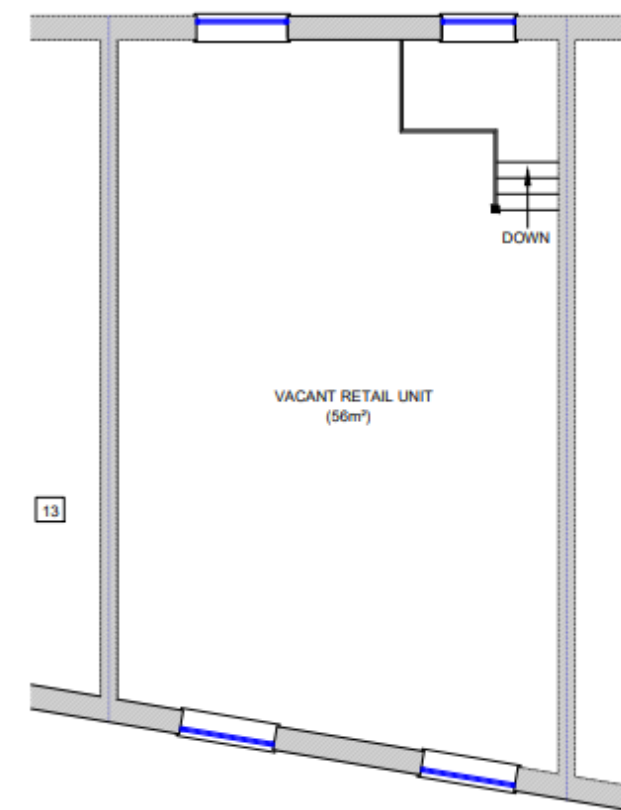

Existing 2nd Floor Plan (1:50)

SCALE AS SHOWN AT A1

1

Existing Floor Plans

1 : 100

	No.	Description	Date	MARTIN SPENCER ARCHITECTURE  CIAT Registered Professional Mobile: 07725 053293 Email: mspencer@ms-architecture.com Web: ms-architecture.com	PROJECT 12 South Parade Rochdale		CLIENT Havana Burgers and Shakes		
	Date 28 7 2021	Project number 215	Scale (@ A3) 1 : 100						
					SHEET Existing floor plans	Drawn by Author	DRWAING NUMBER P01 - C	REV	
				Checked by Checker					