


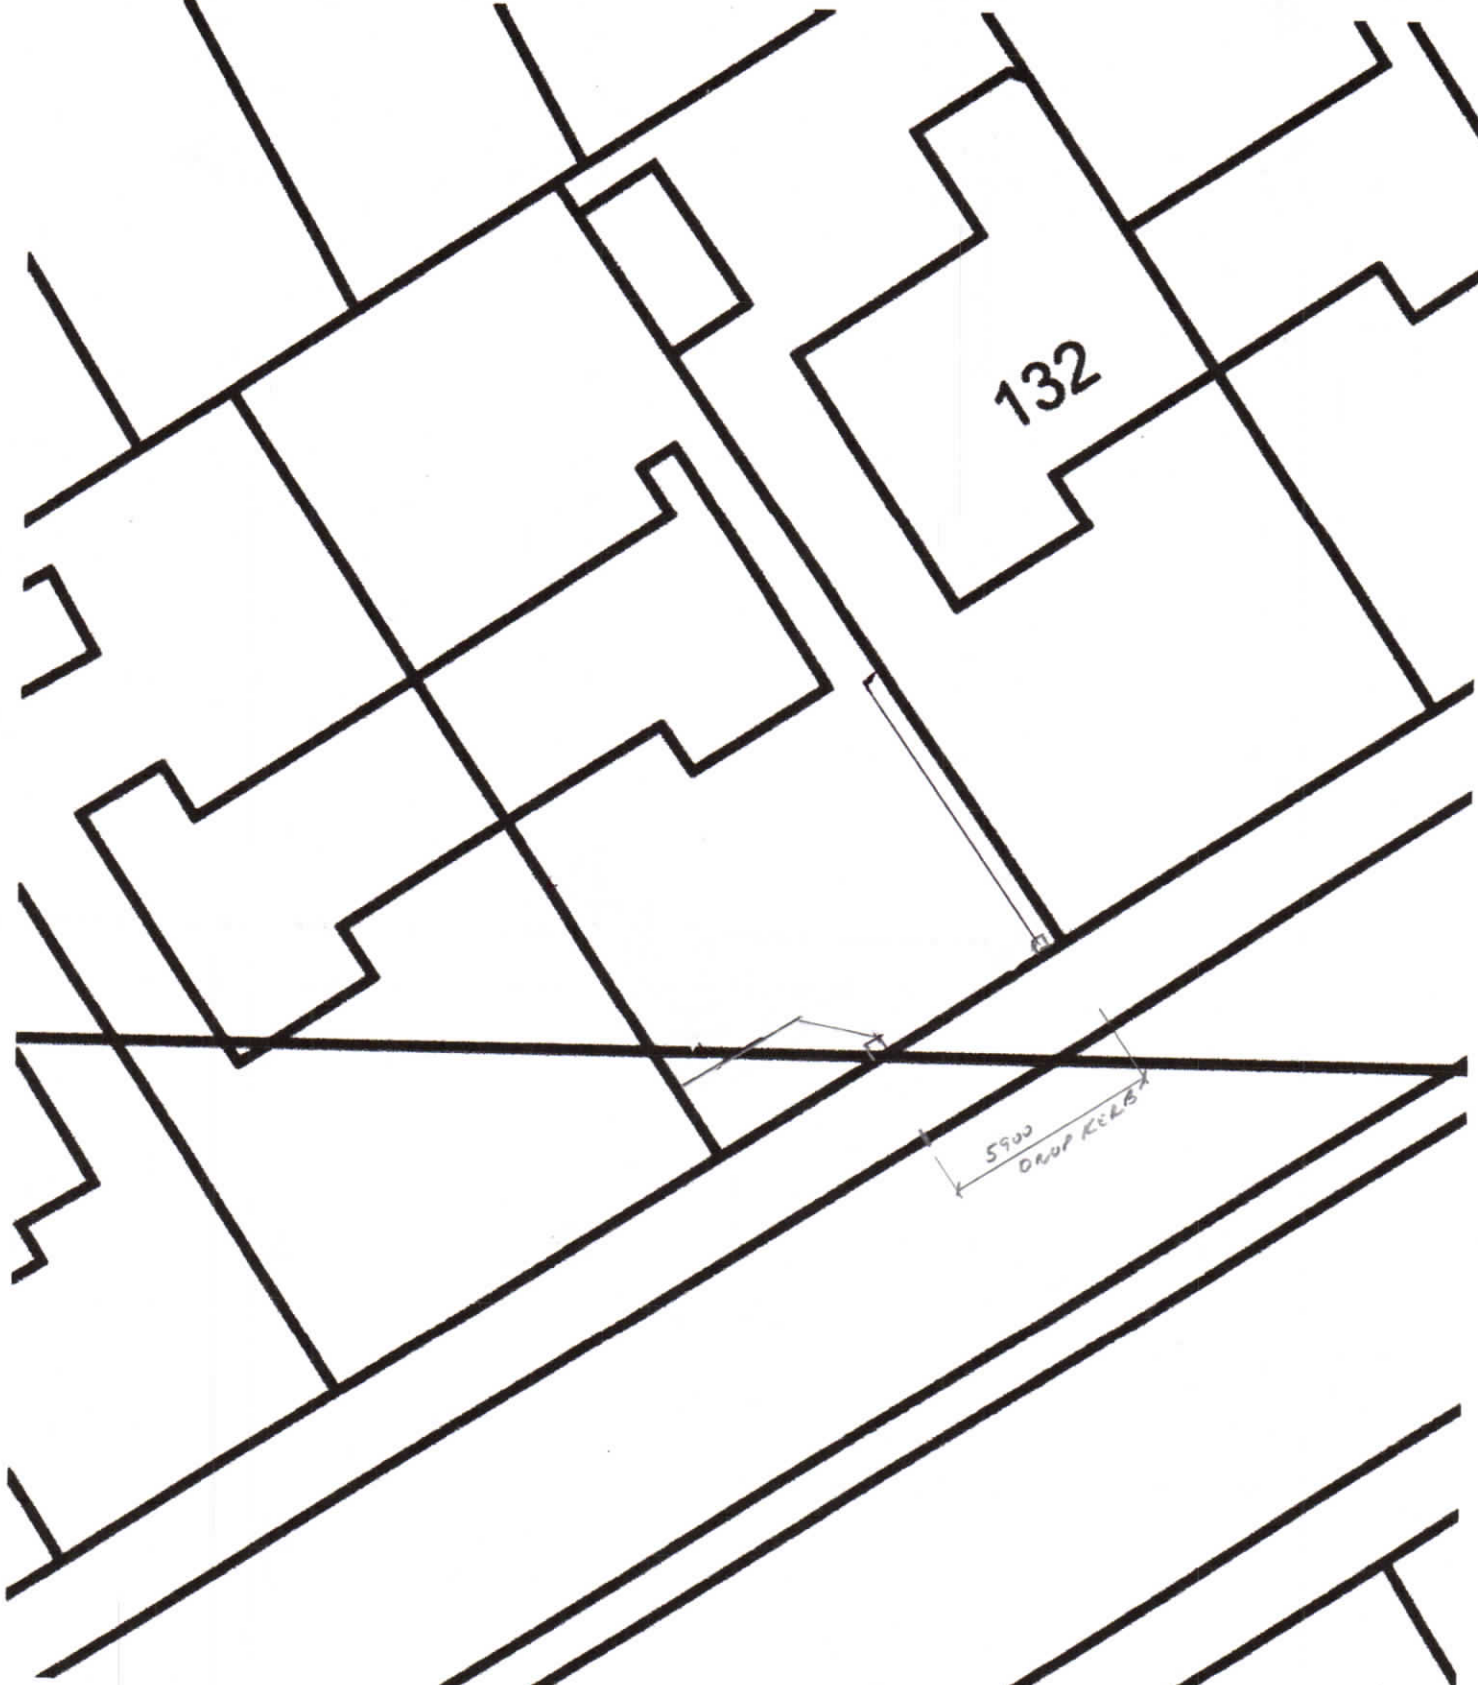

PROPOSED SITE PLAN SCALE 1:200

Rev1