



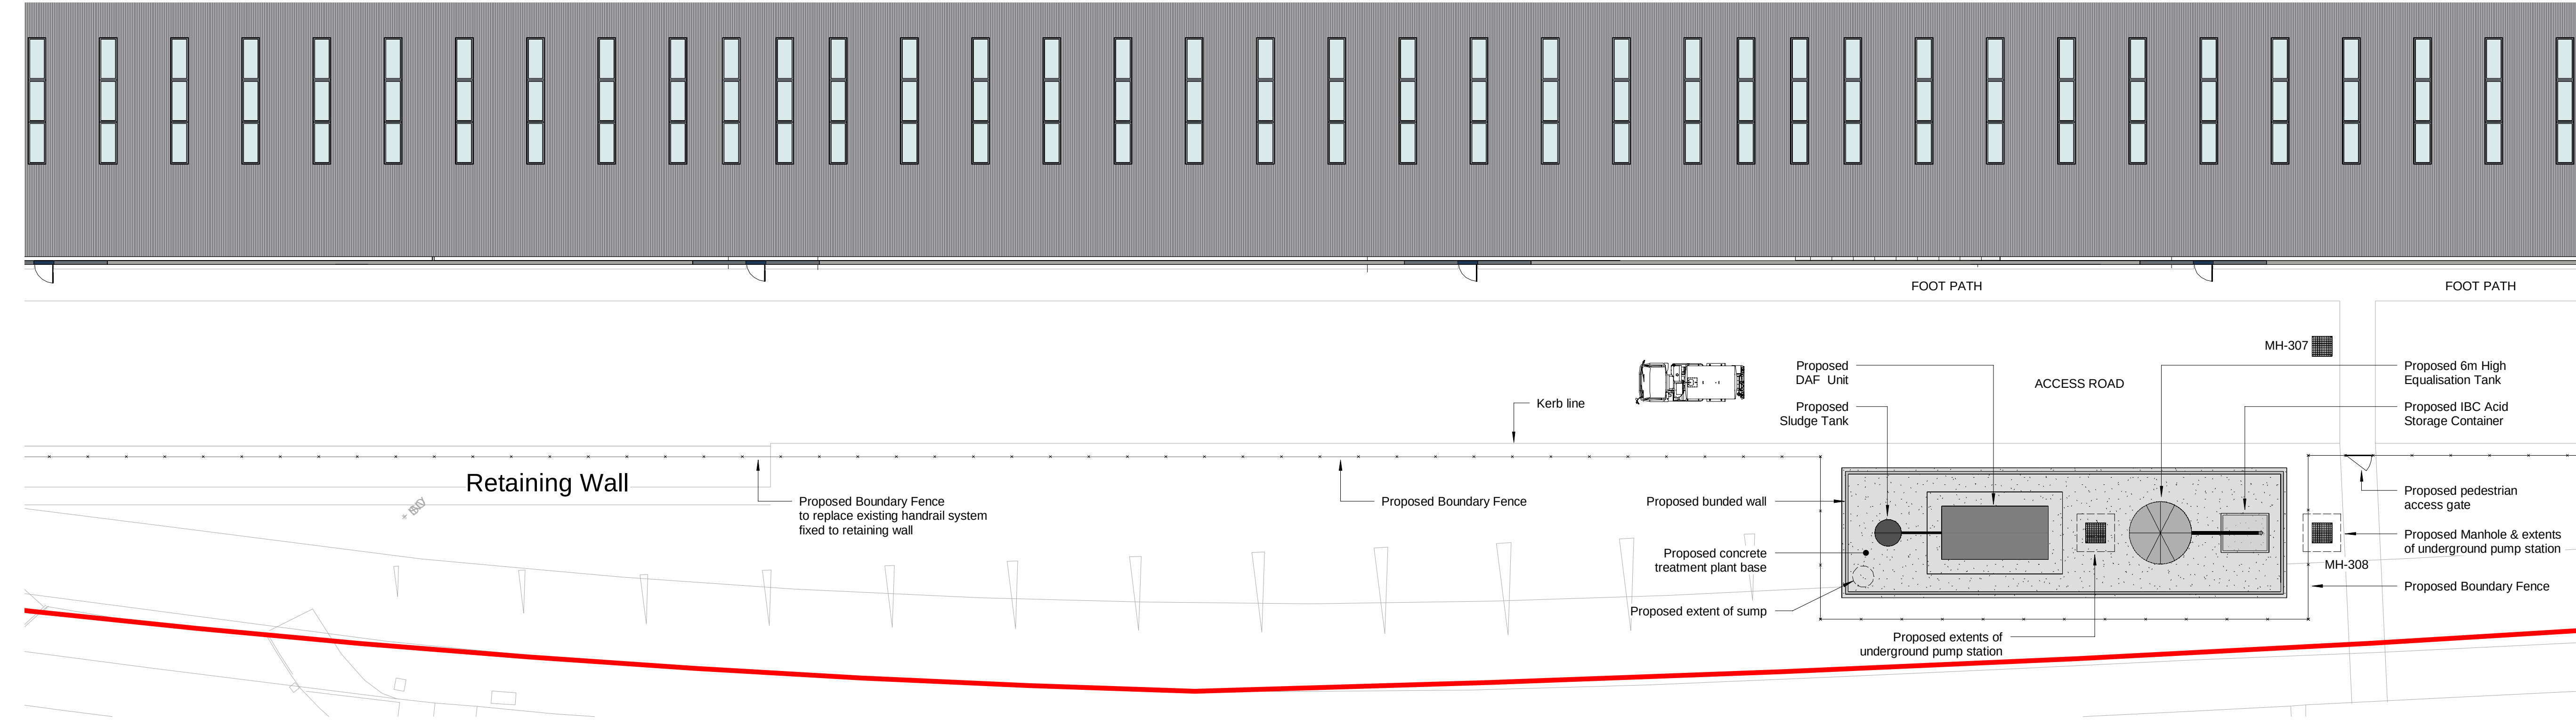


Proposed Site Plan

1 : 200

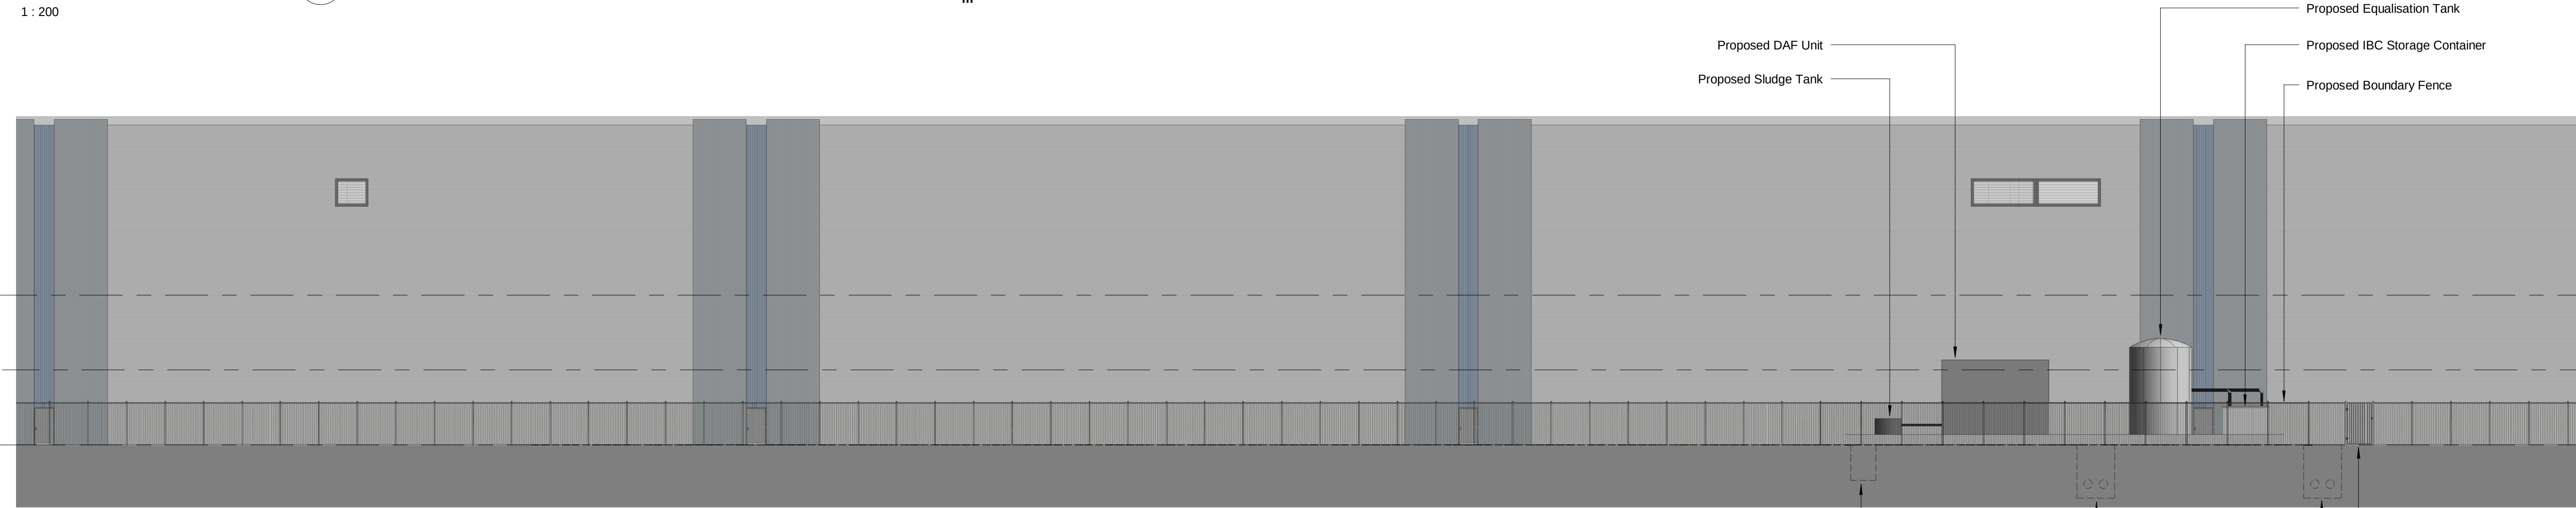



Proposed South Elevation - External Works

1 : 200

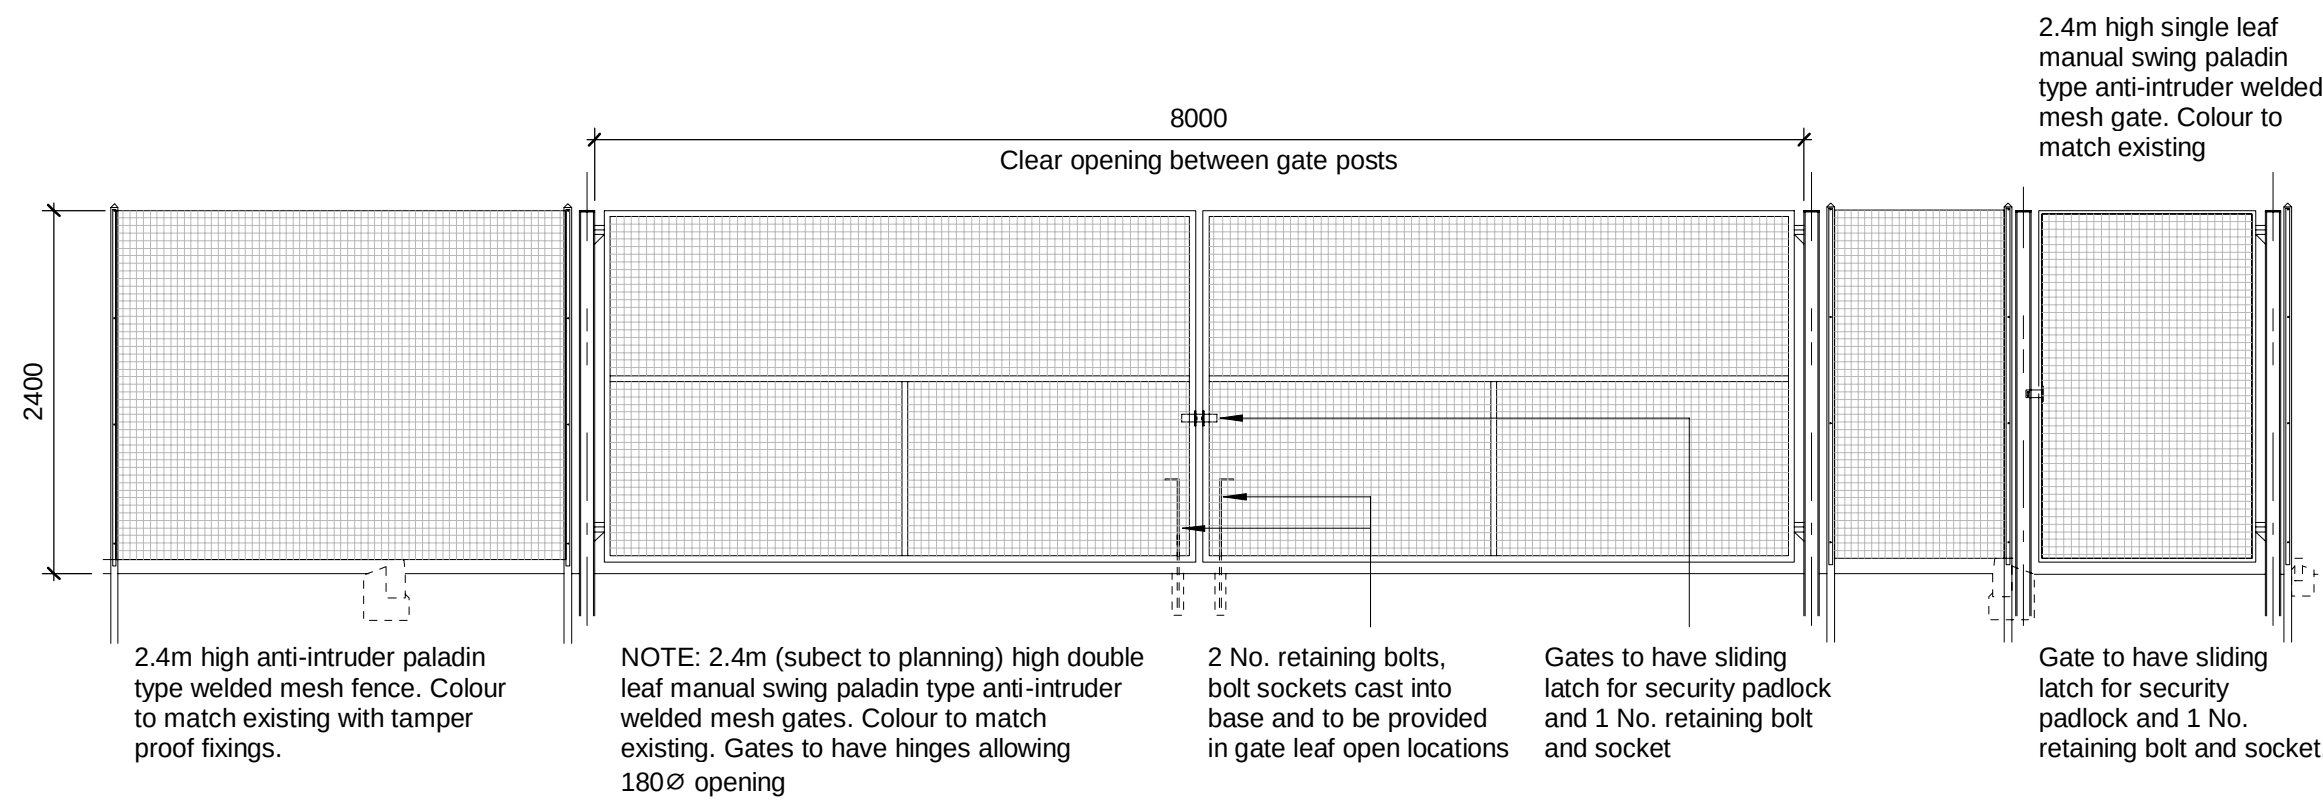

Paladin Fence Detail

1 : 50

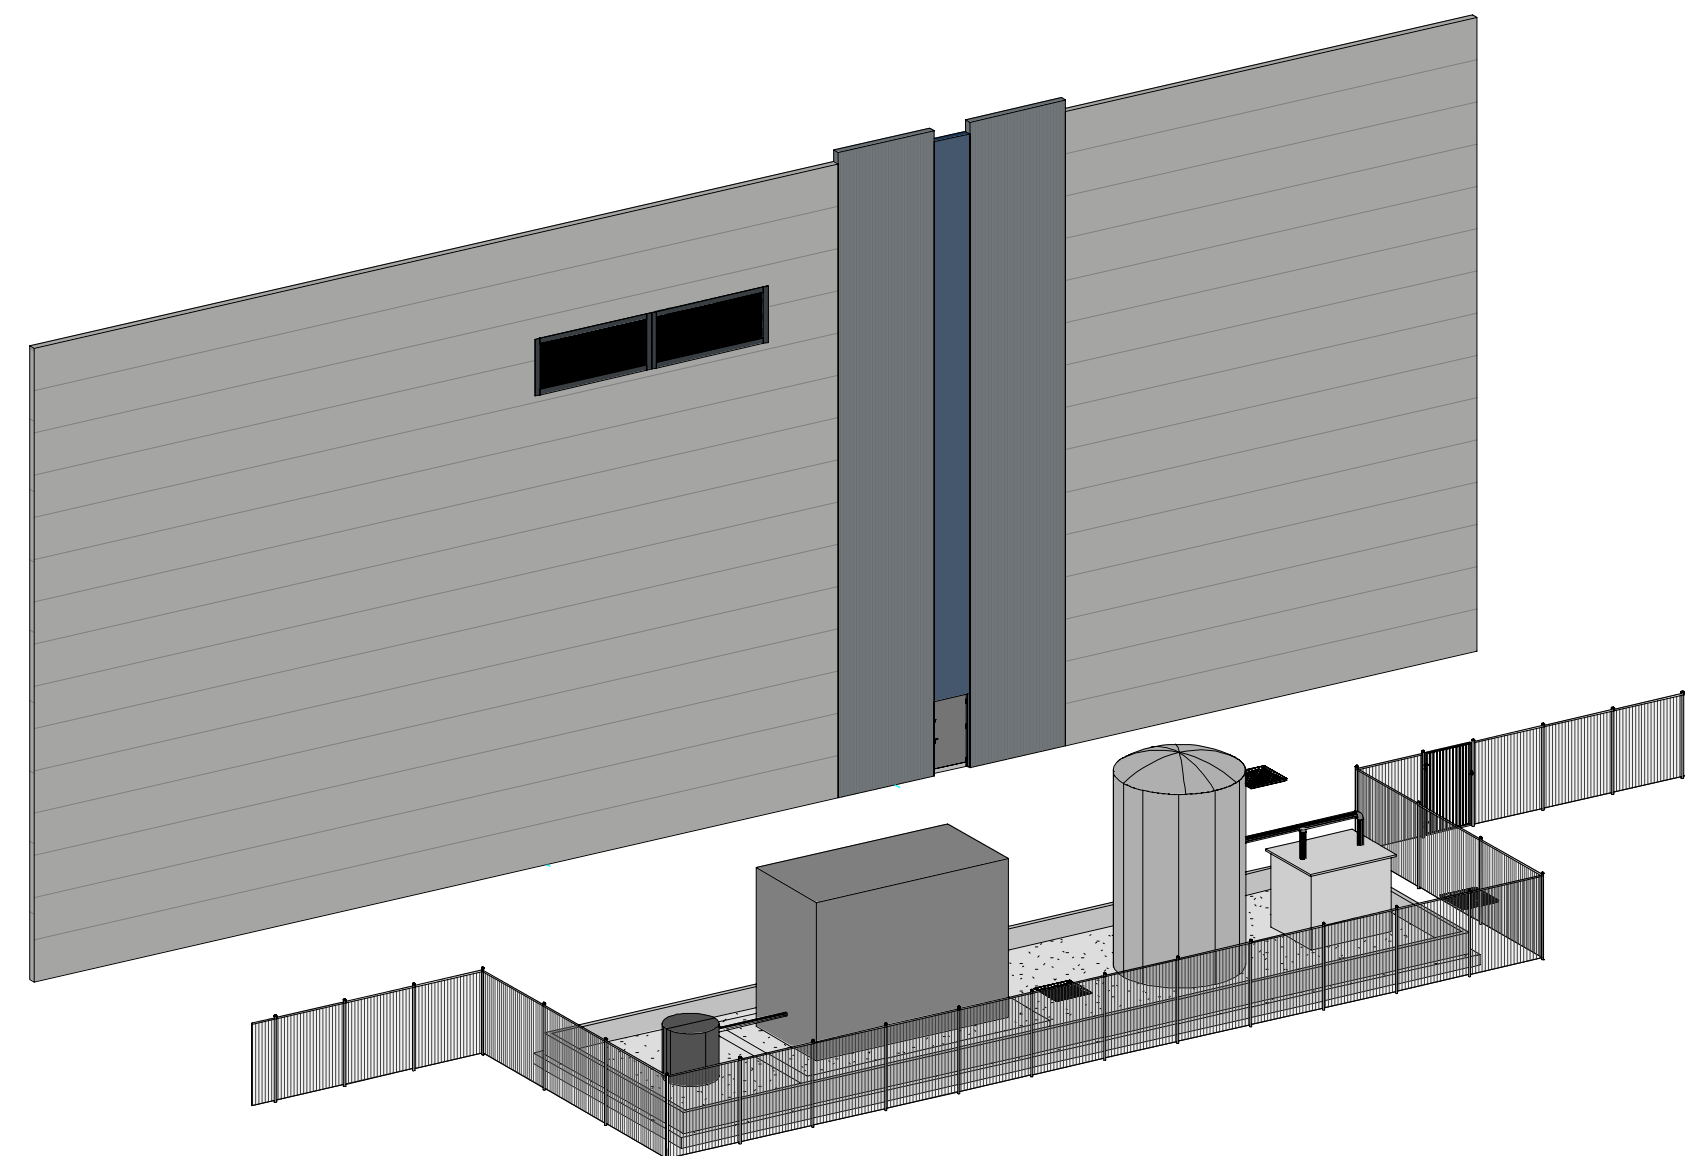 

EXTERNAL WORKS PLANT 3D VIEW

#	23.02.2023	First Issue	RPM	CJS
Rev	Date	Description	By	Chk

PLANNING



CLIENT



PROJECT

NEW PACKING AND SLICING
FACILITY

TITLE

PROPOSED EXTERNAL WORKS

DRAWING NUMBER	STATUS	DRAWN RPM	CHECKED CJS	SCALE @ A1 As indicated			
DAN001 NIA B XX DR A PL016 #							
PROJECT NO	ORIG	FB	SB	FORM	DIS	NUMBER	REV

FOR CONSTRUCTION ON APPROVAL