



Picture 5

 

Flat Roof.
Lead grey liquid applied roofing.


Picture 1

 

Picture 2

Existing Plan

Picture 4

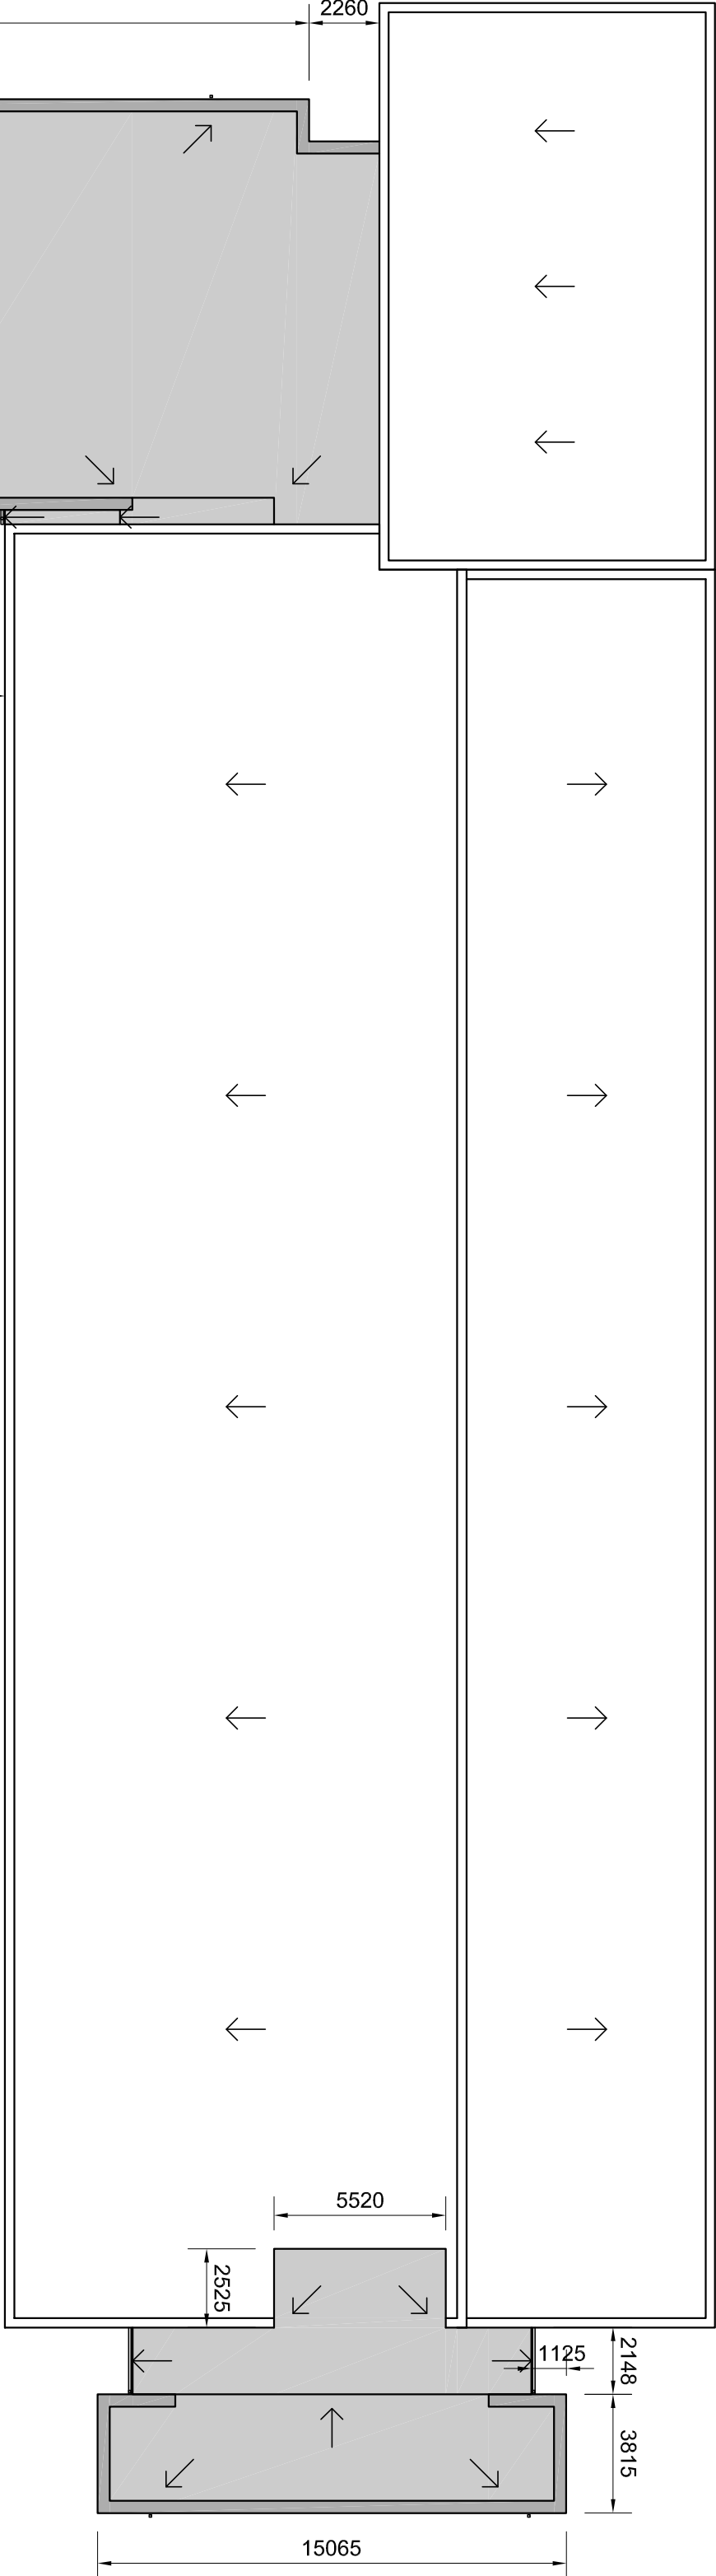

Proposed Plan



Picture 1



Picture 2




Picture 3



Picture 4



Picture 5

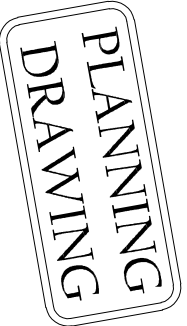

Figured dimensions to be used. Do not scale from drawing

Rev.	Planning Comments.	Rev.	23/10/2023	By	CDL Date
1	Revised plan				
Client					
SCHOOLS SERVICES					
Proposed					
DARNHILL SITE DARNHILL LEARNING COMMUNITY KS2 PROVISION					
Title					
EXISTING AND PROPOSED ROOF PLANS					
Drawn by	Date	Purpose of issue	Scale		
RW	Aug 23	Planning	1:200 @ A1		
Checked by	Date	Project No.	2004956		
Approved by	Date	Drawing No.	PL-19	Rev.	A



ROCHDALE
BOROUGH COUNCIL

HIGHWAYS, PROPERTY & STRATEGIC HOUSING

 www.rochdale.gov.uk
Number One Riverside
(01706) 641214
Rochdale OL16 1XU

Client					
SCHOOLS SERVICES					
Proposed					
DARNHILL SITE DARNHILL LEARNING COMMUNITY KS2 PROVISION					
Title					
EXISTING AND PROPOSED ROOF PLANS					
Drawn by	Date	Purpose of issue	Scale		
RW	Aug 23	Planning	1:200 @ A1		
Checked by	Date	Project No.	2004956		
Approved by	Date	Drawing No.	PL-19	Rev.	A