



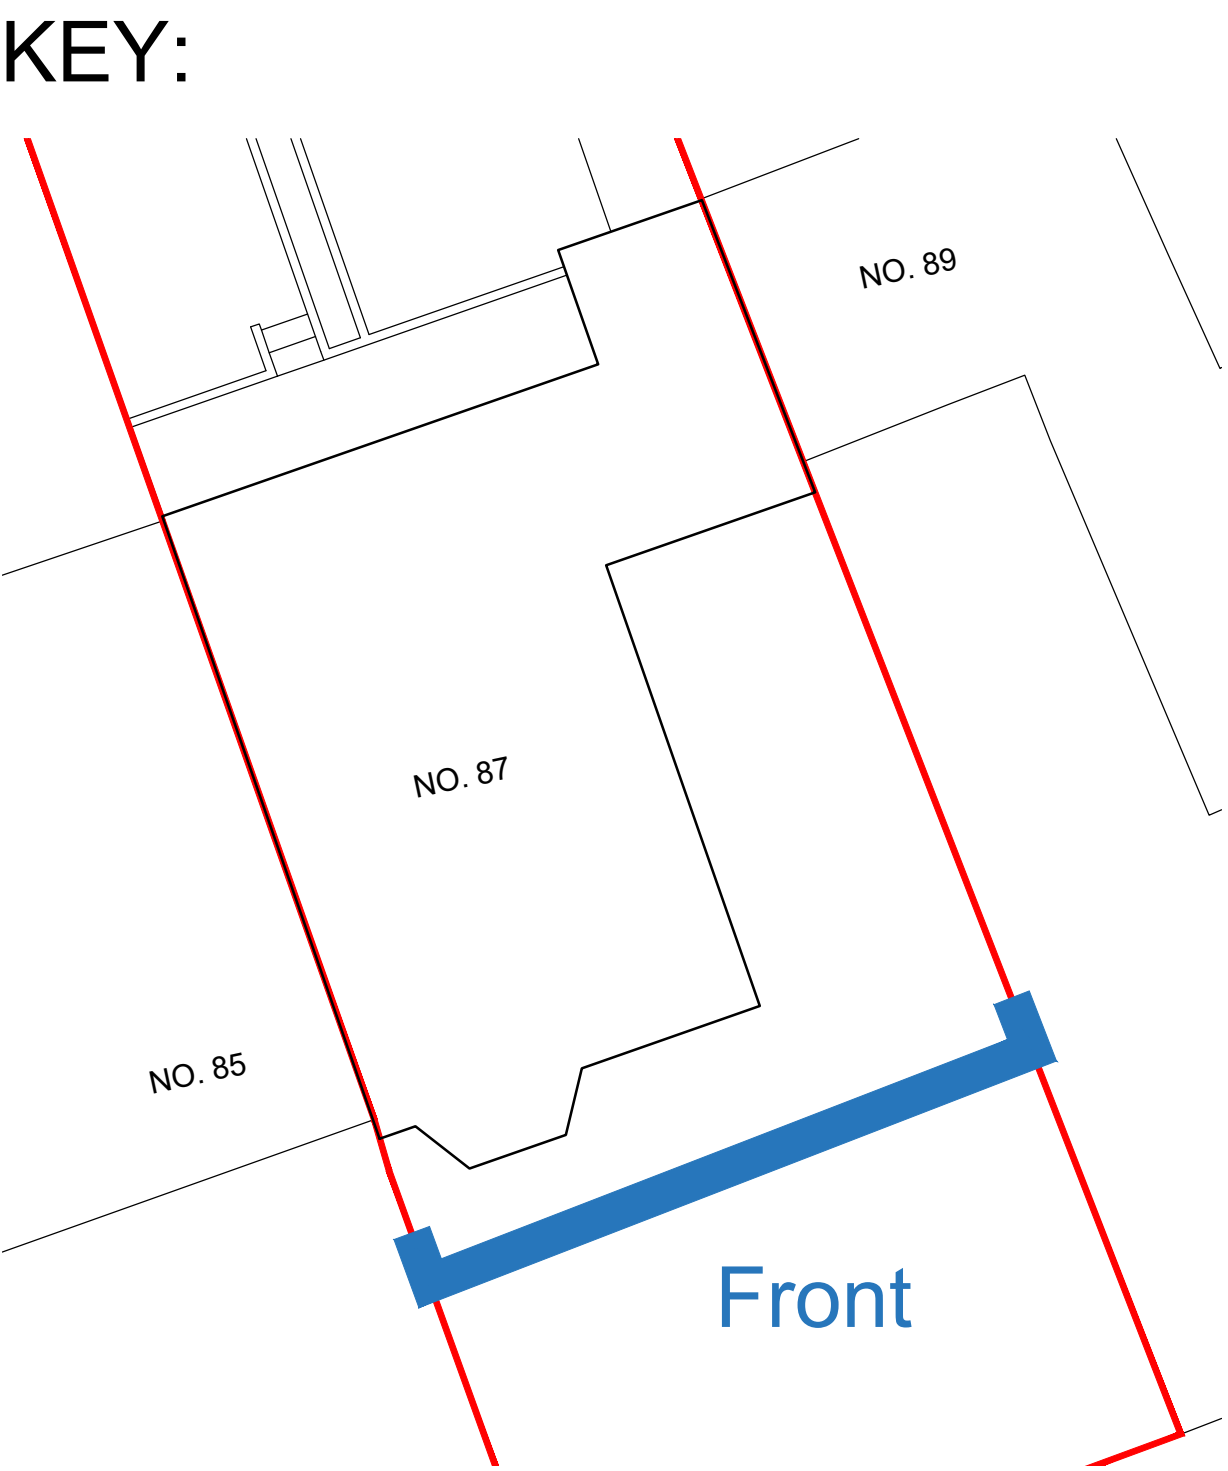

Proposed Front Elevation
scale 1:50

- Existing
- Proposed
- 1 Red brick to match existing
 - 2 White UPVC double glazed window/door assembly to match existing
 - 3 Interlocking roof tiles to match existing
 - 4 White UPVC fascia board to match existing
 - 5 White UPVC rainwater & soil goods

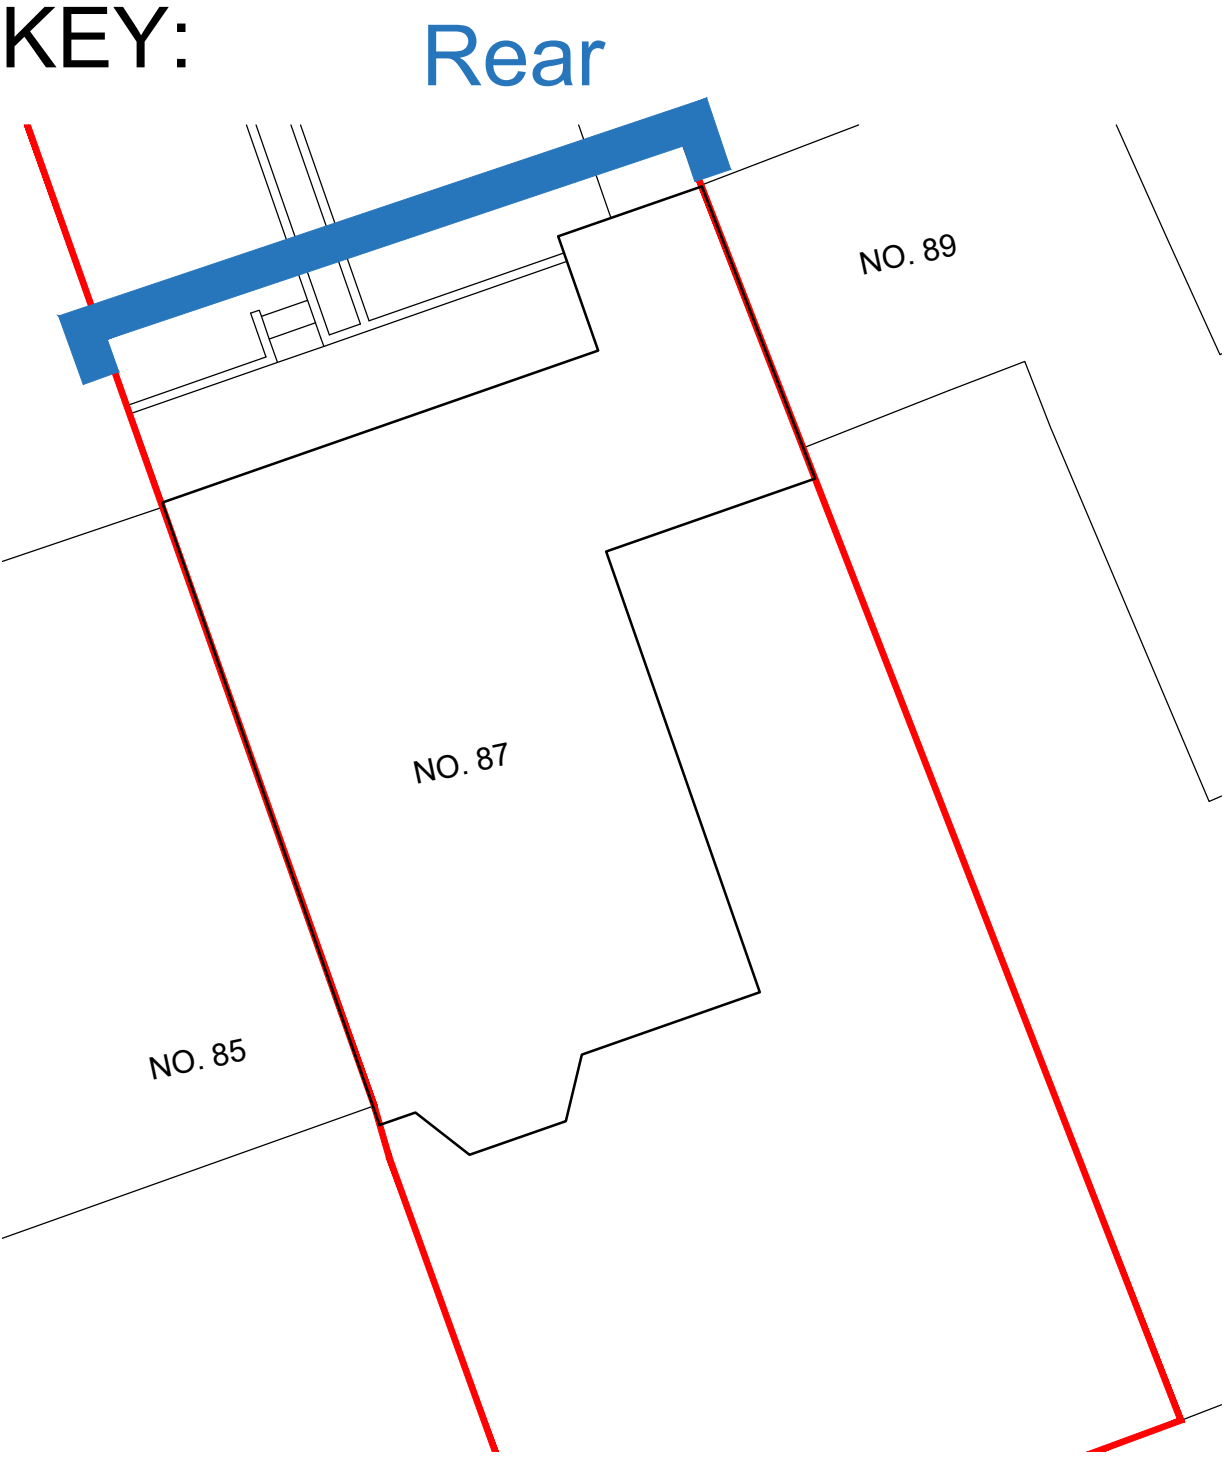

Proposed Rear Elevation
scale 1:50