

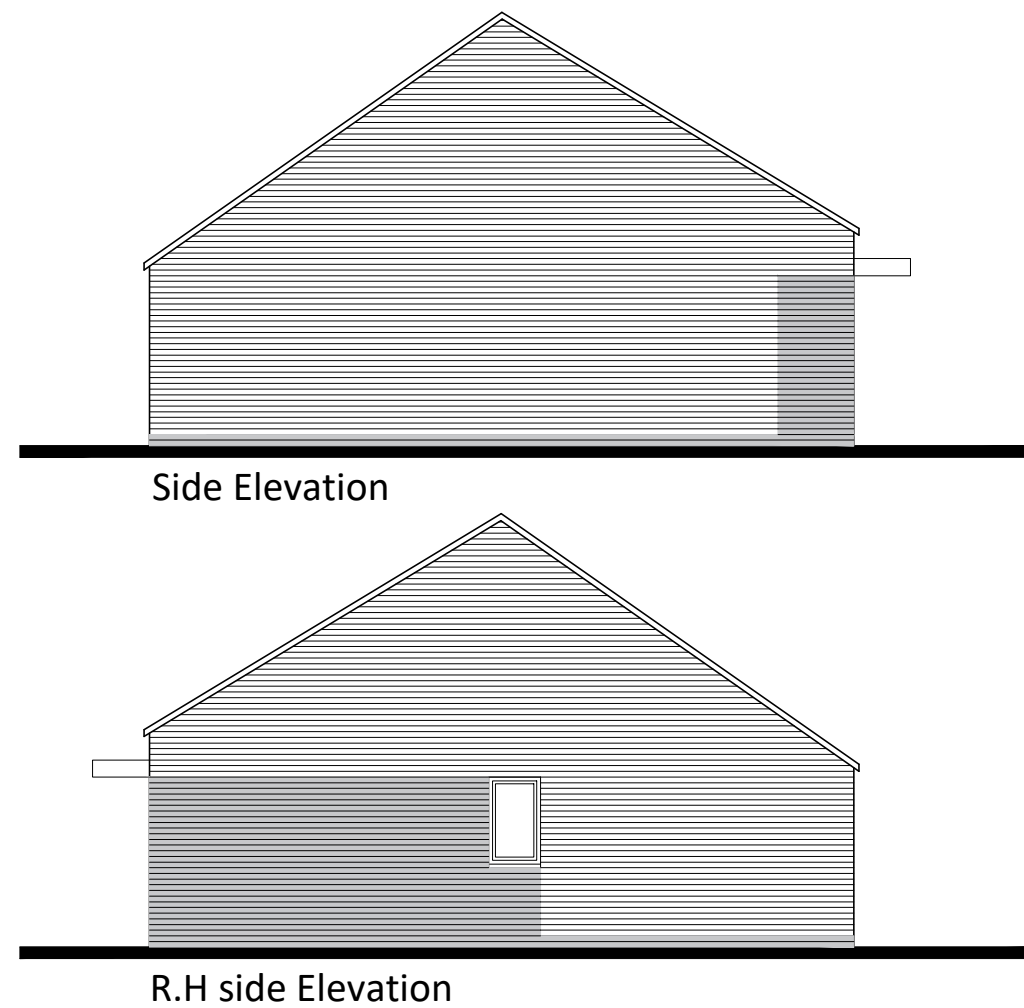


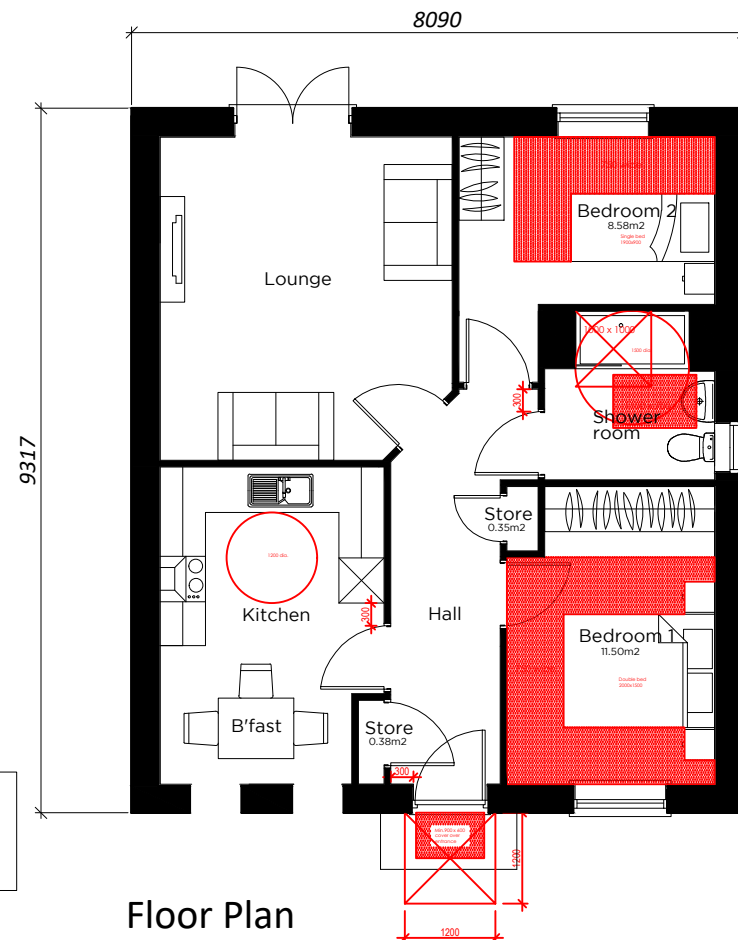

**NDSS GIA AND BEDROOM
SIZE COMPLIANT**

**Fully compliant
with ADM4(2)**

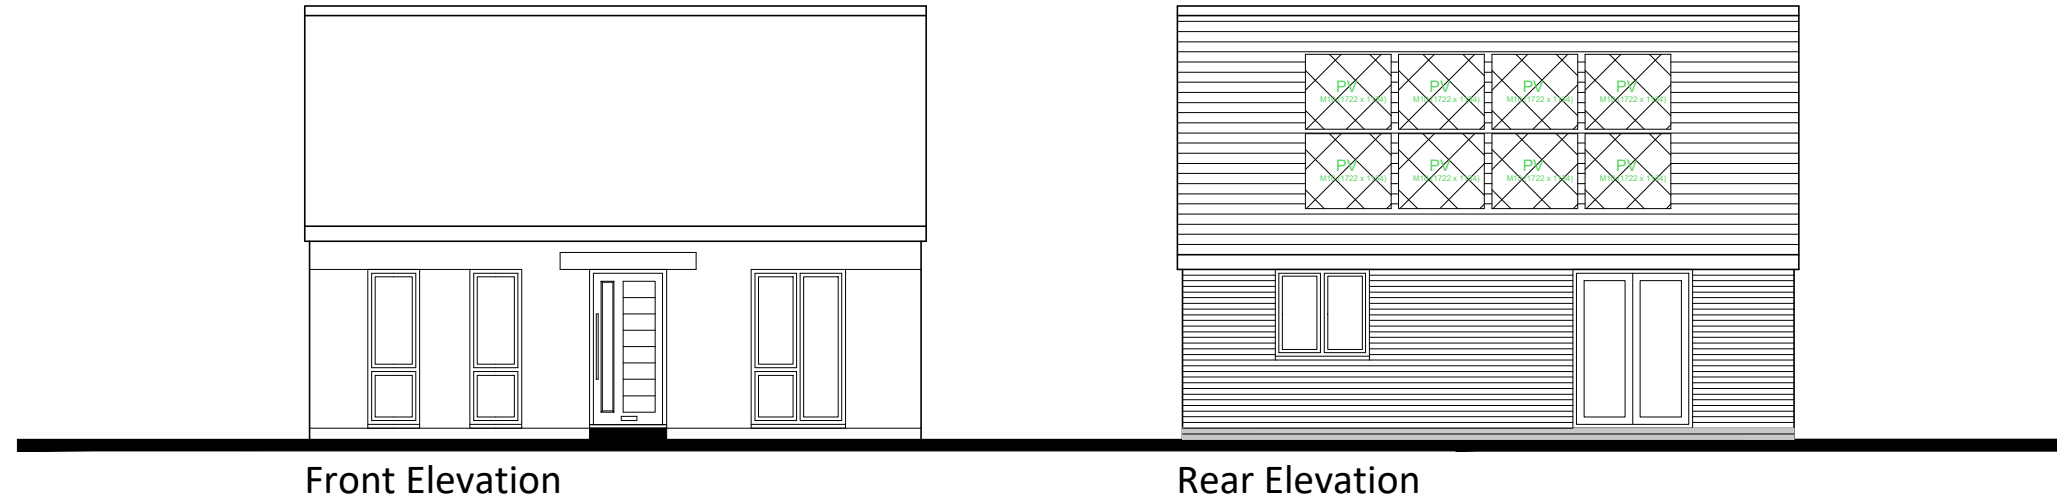

Type BU 1 - 2B3P Bungalow - (62.81 sqm / 676 sqft)

Floor Plans & Elevations - DWG: 20042_HT_11 Rev. A - Scale 1:100 @ A3, Date - January 2023