



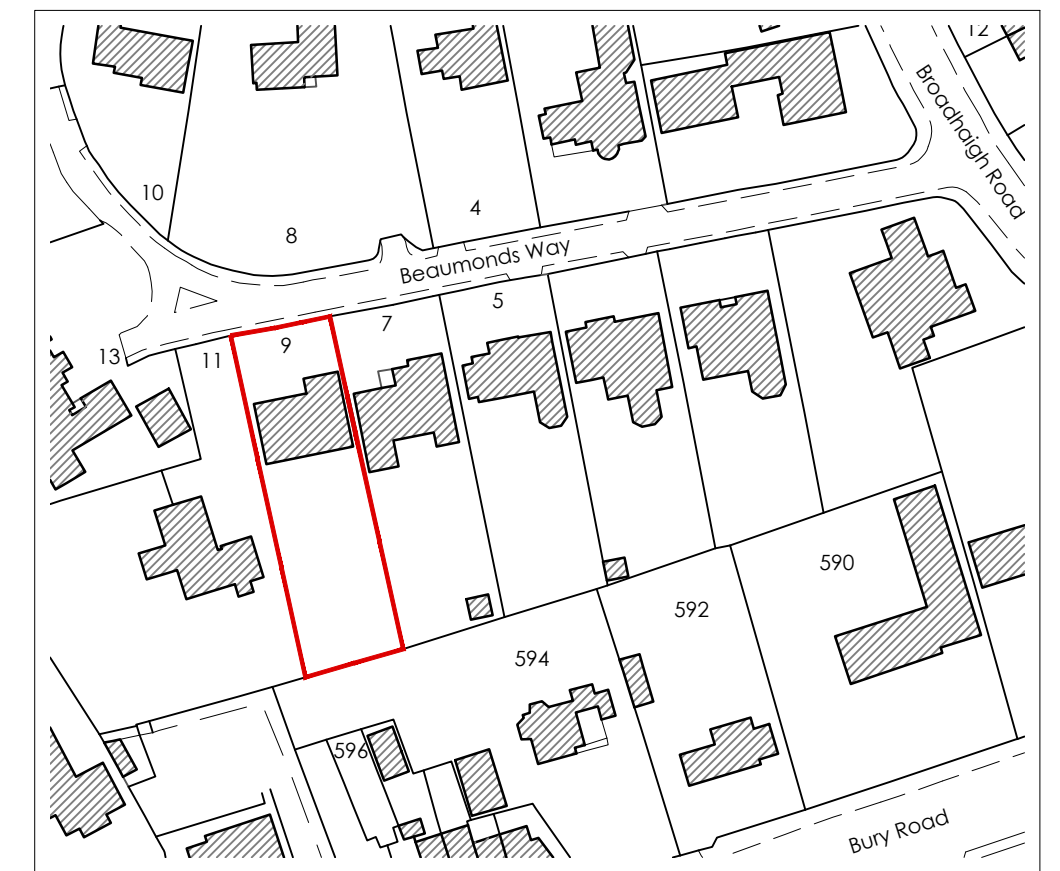

Key

Site Boundary

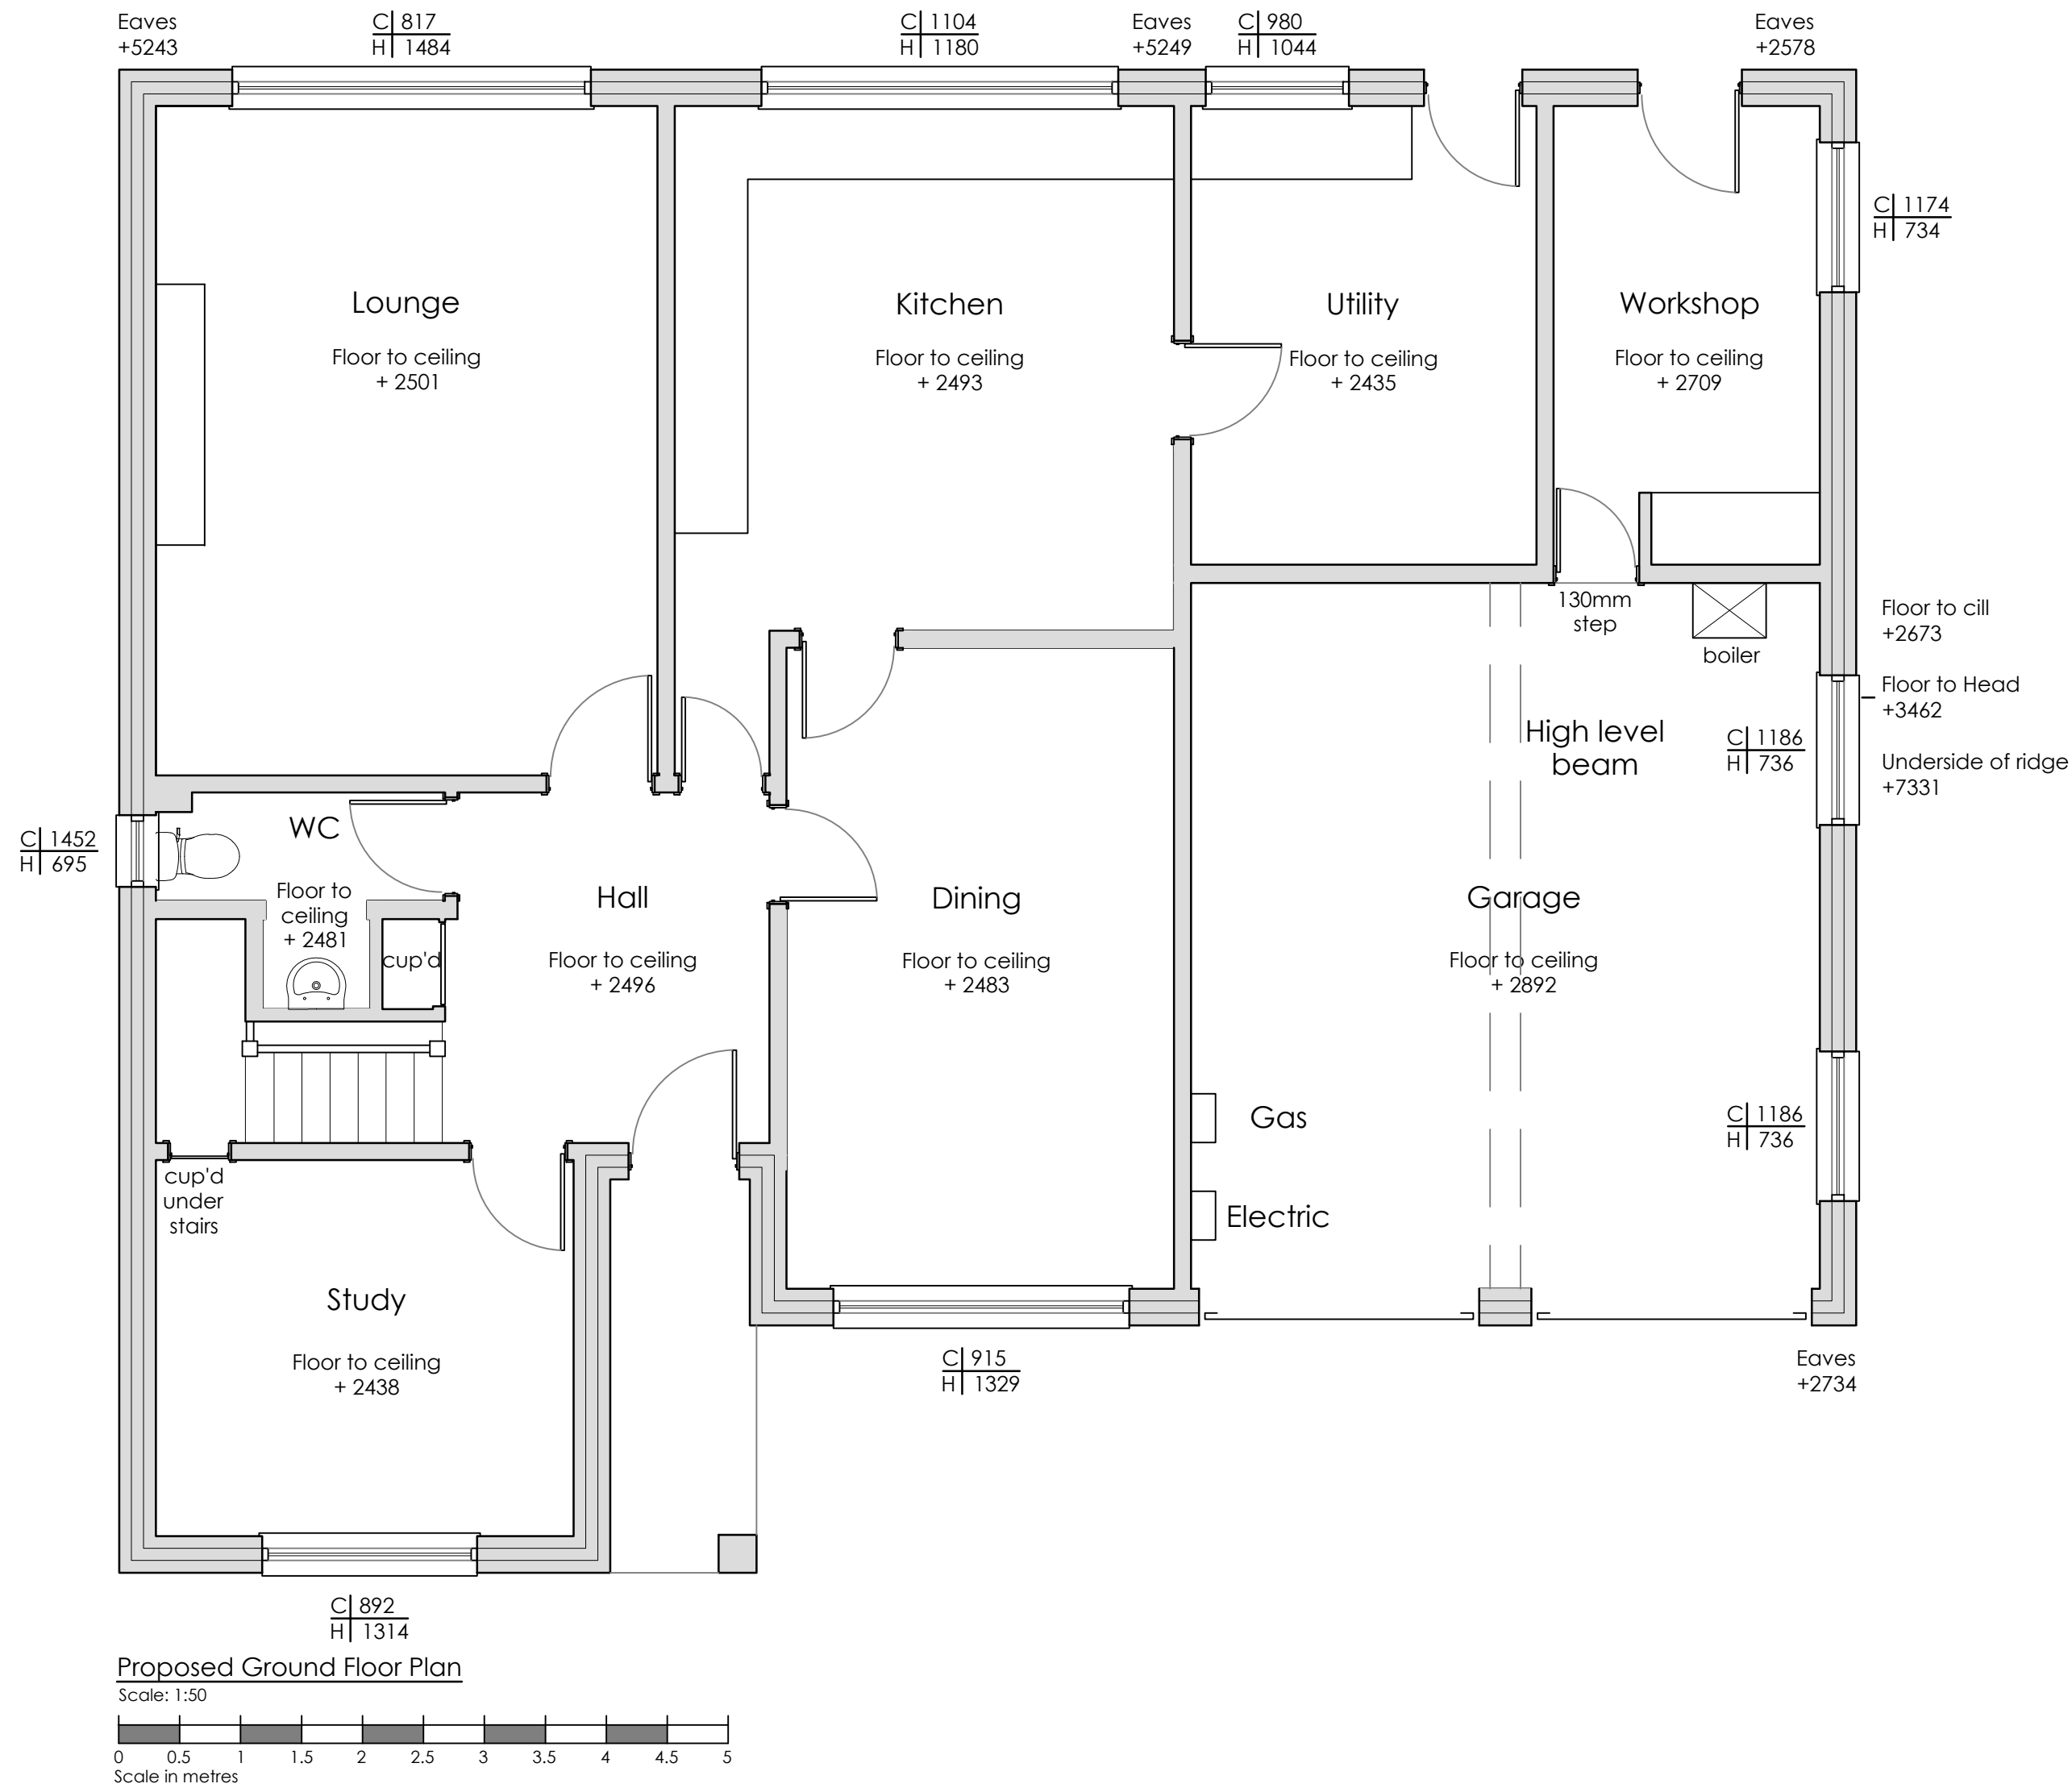

REV	Notes	Date	By
1	Issue for planning	08/09/2023	SMH
CRISP architecture Email: studio@crisparchitecture.co.uk Chartered Institute of Architectural Technologists Chartered Practice			
Project: 9 Beaumonts Way, Bamford Rochdale, OL11 5NL			
Drawing Title: Proposed Ground Floor Plan			
Project No:	2347	File Identifier:	2347_72_05
Drawing No:	72_05	Revision:	
Drawn By:	SMH	Checked By:	SMH
Scale:	1:50 @ A2	Date:	08/09/2023
Purpose of Issue: FEASIBILITY			
Drawing Status: PLANNING			