

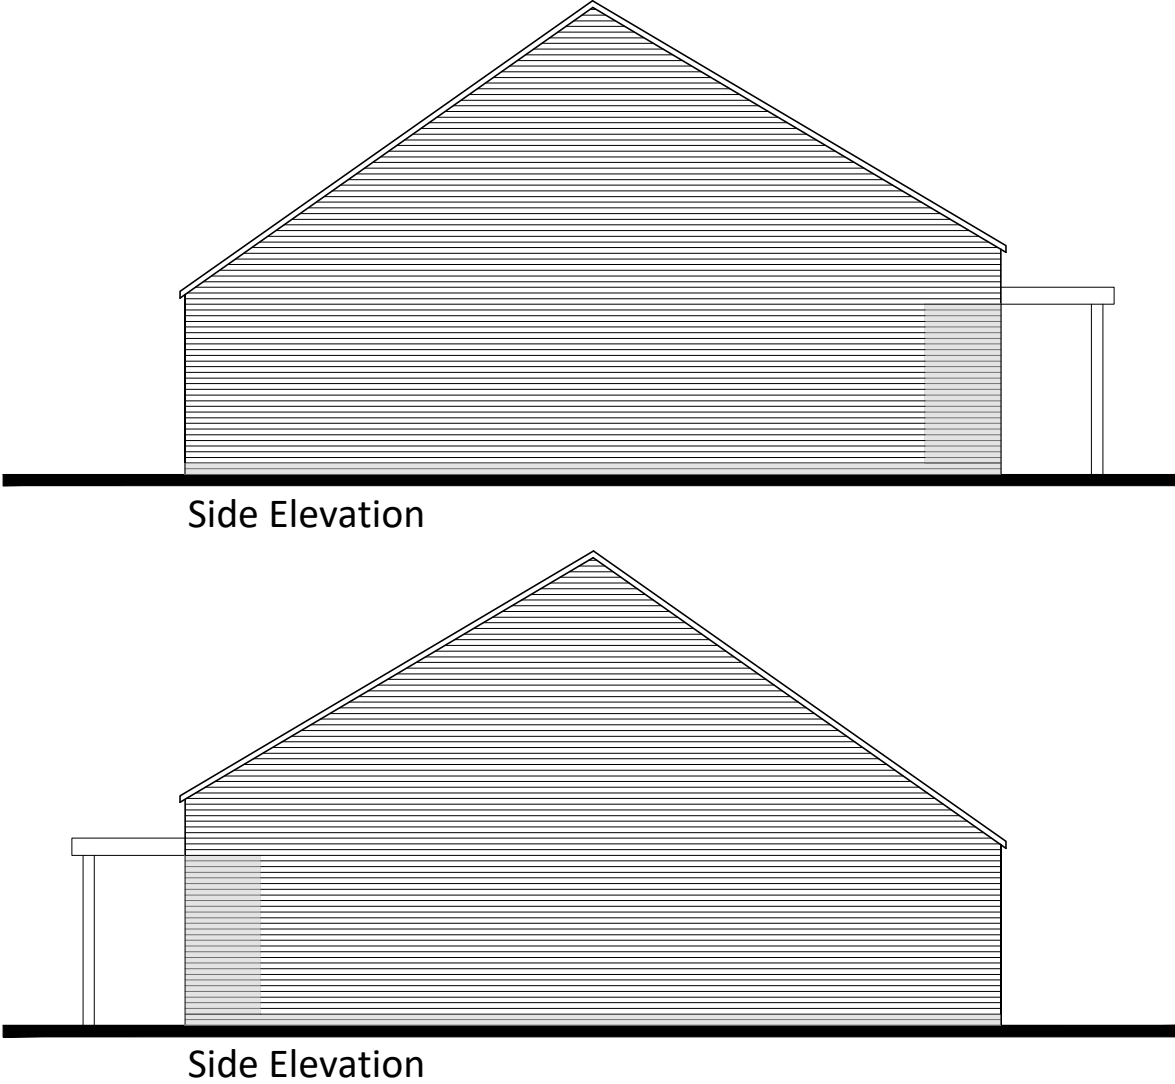


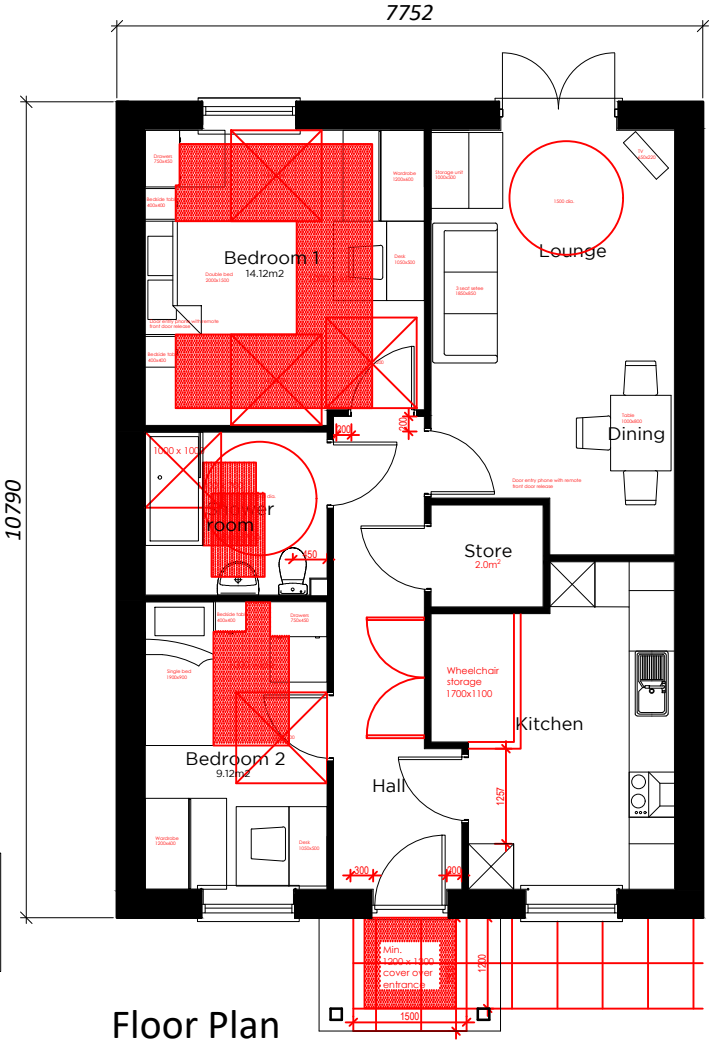

NDSS GIA AND BEDROOM
SIZE COMPLIANT

Fully compliant
with ADM4(3)

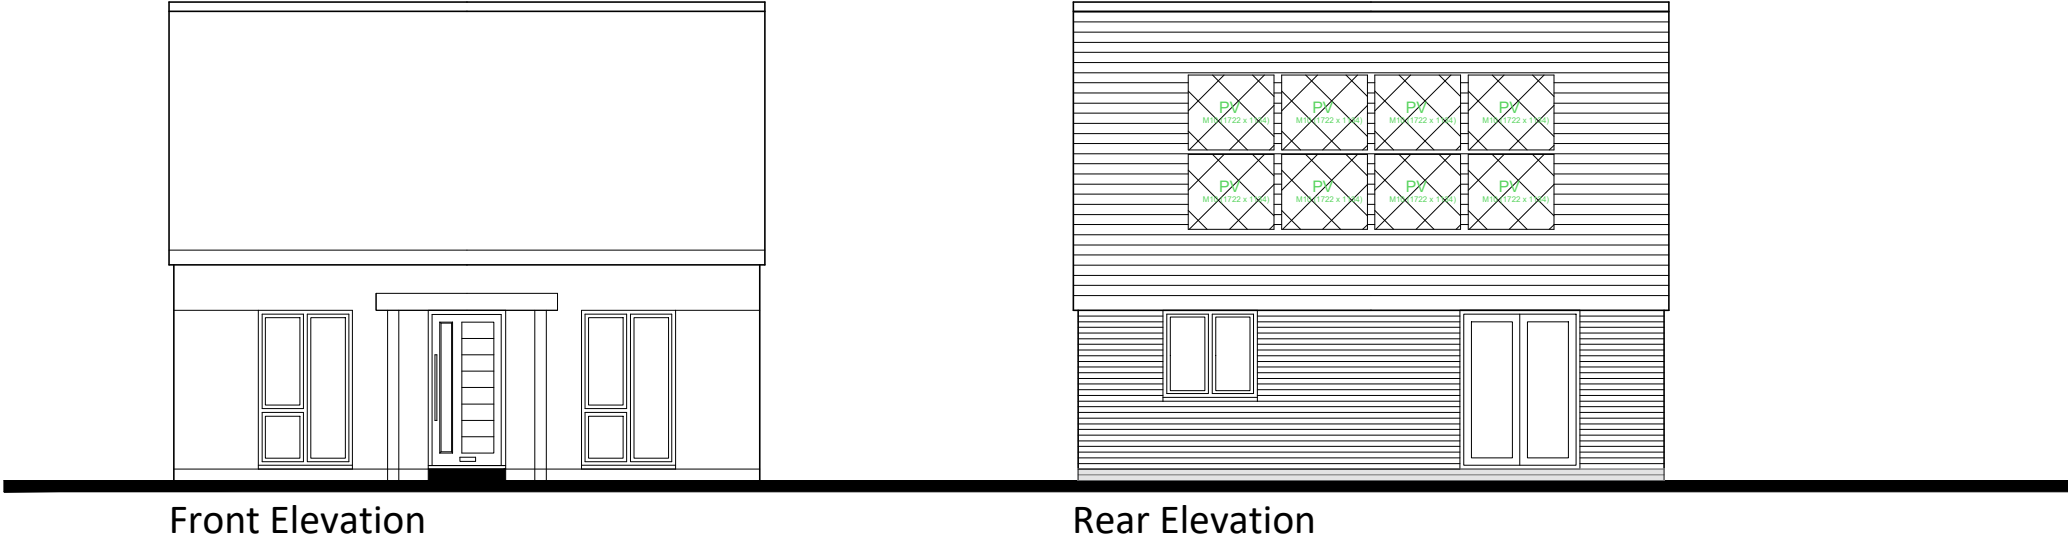

Type BU 2 - 2B3P Bungalow - (70.21 sqm / 756 sqft)

Floor Plans & Elevations - DWG: 20042_HT_12 Rev. A - Scale 1:100 @ A3, Date - January 2023