




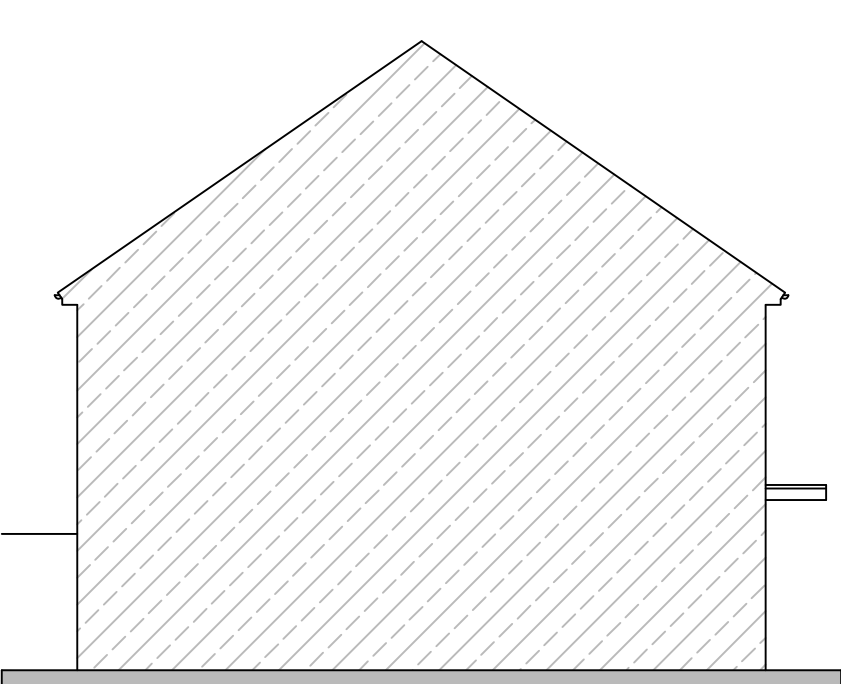


NORTH EAST ELEVATION
SCALE 1:100

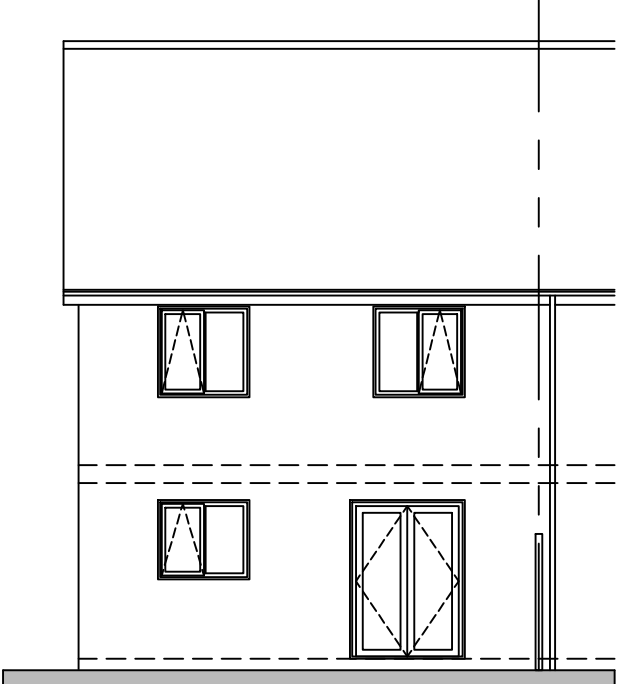


NORTH WEST ELEVATION

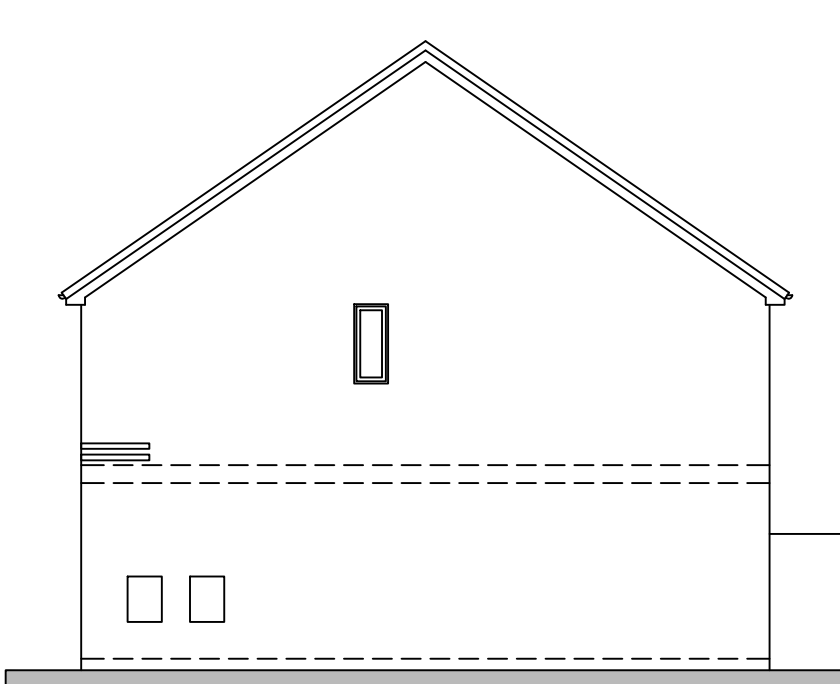


SOUTH WEST ELEVATION

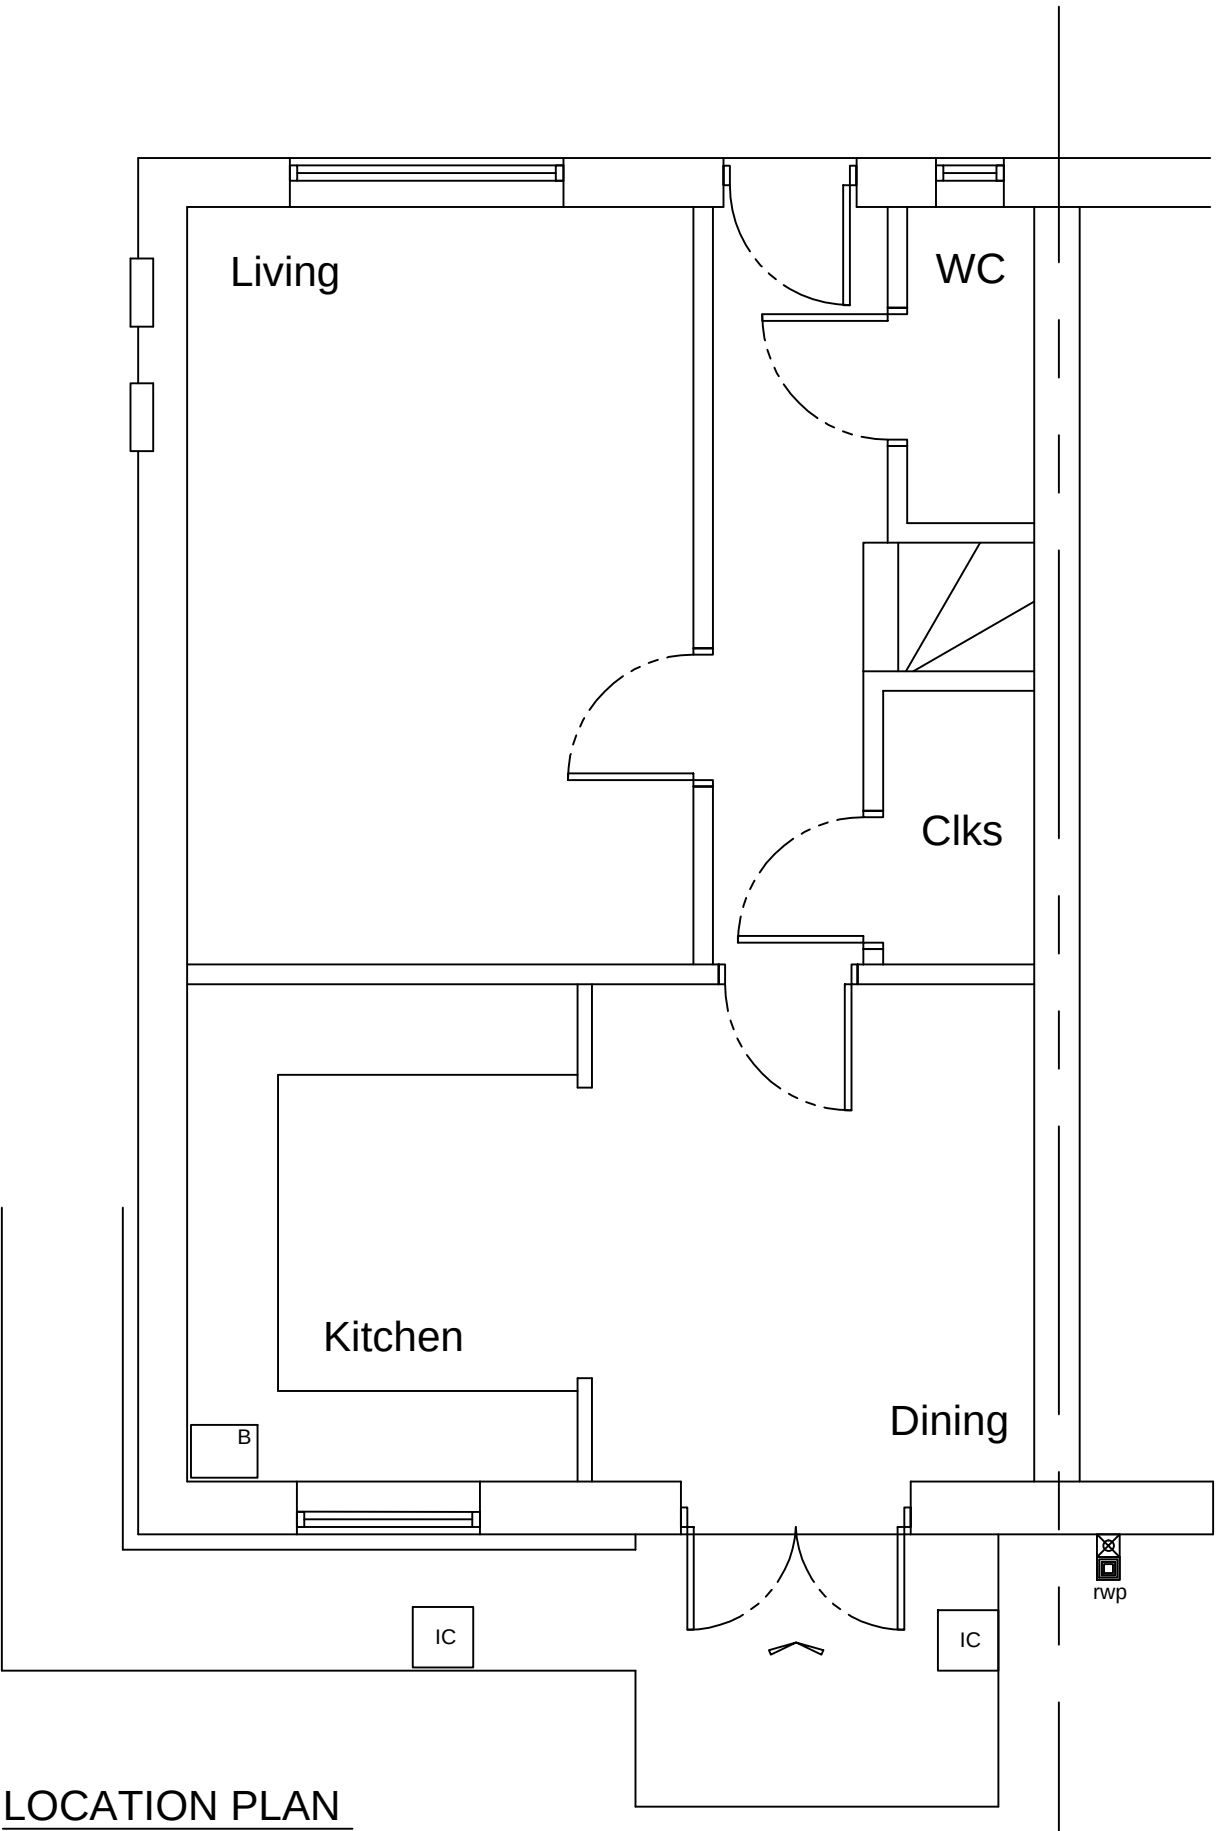

FLOOR PLAN
SCALE 1:50

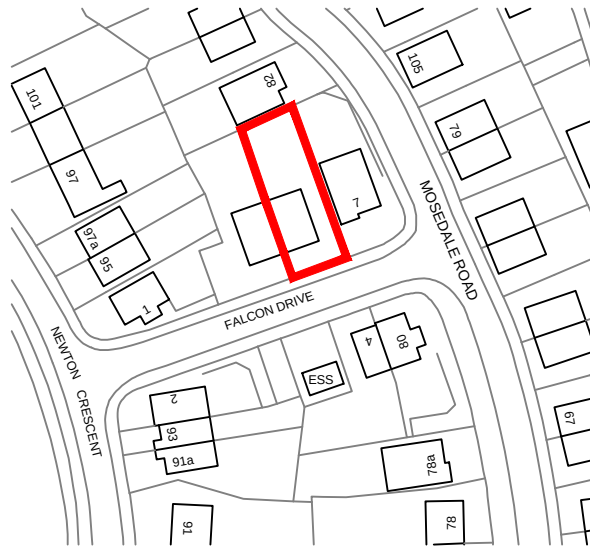

LOCATION PLAN
SCALE 1:1250

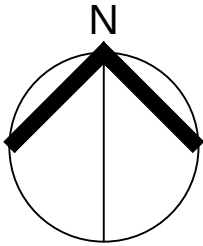

IMPORTANT

- © This drawing is copyright and remains the property of this practice
- All dimensions to be checked on site
- Positions of existing services to be confirmed prior to proceeding

REVISION STATUS

S Information issued for feasibility or scheme design
T Information issued for tender purposes only
C Information issued for Construction
NB: Only those drawings containing a C revision to be used for construction

NOTES

REVISION	DATE	DESCRIPTION
----------	------	-------------



CLIENT

Mr & Mrs Akintunde

PROJECT

5 Falcon Drive, Middleton
Manchester M24 5BA

DRAWING TITLE

Floor Plan & Elevations
as EXISTING

SCALE	DATE	DRAWN	CHECKED
Shown@A2	Jan'24	DT	

DRG NO.	REVISION
10923.01	