

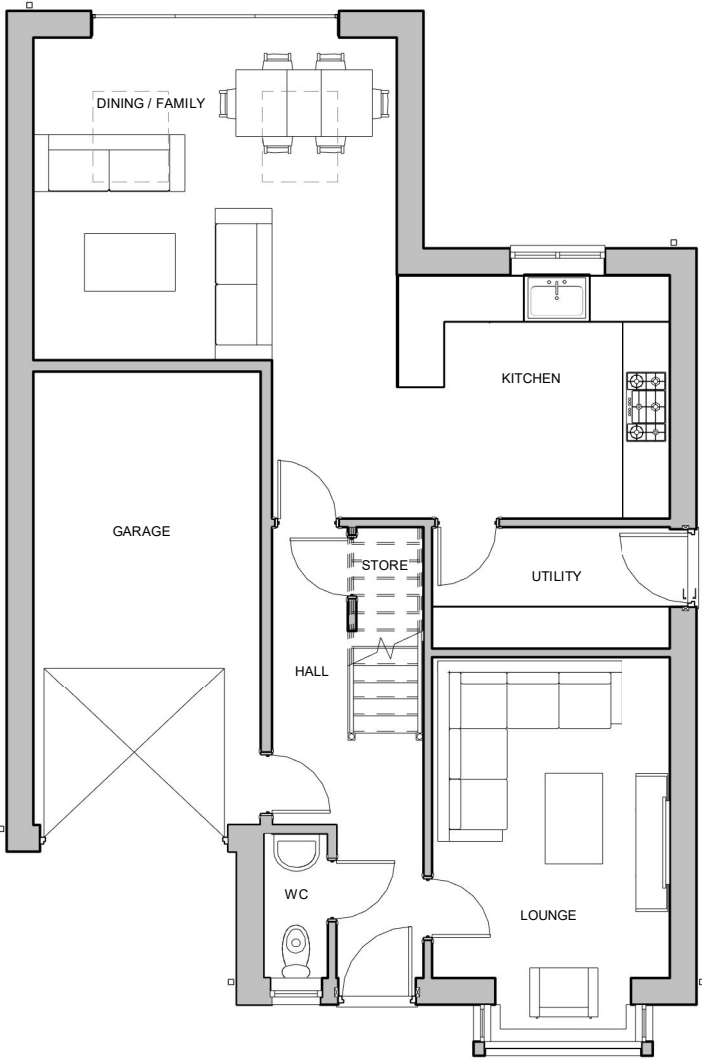


general notes:  
copyright reserved to mck associates ltd. and this drawing may not be used  
or reproduced without prior written consent.

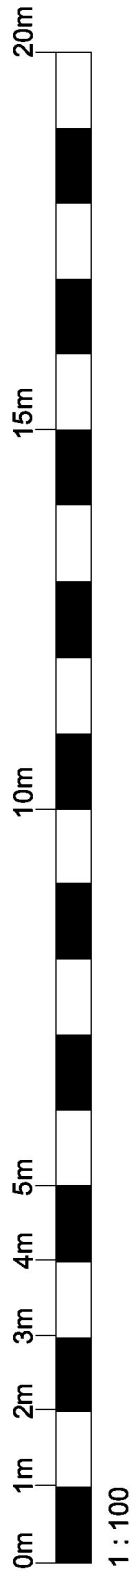

GROUND FLOOR PLAN

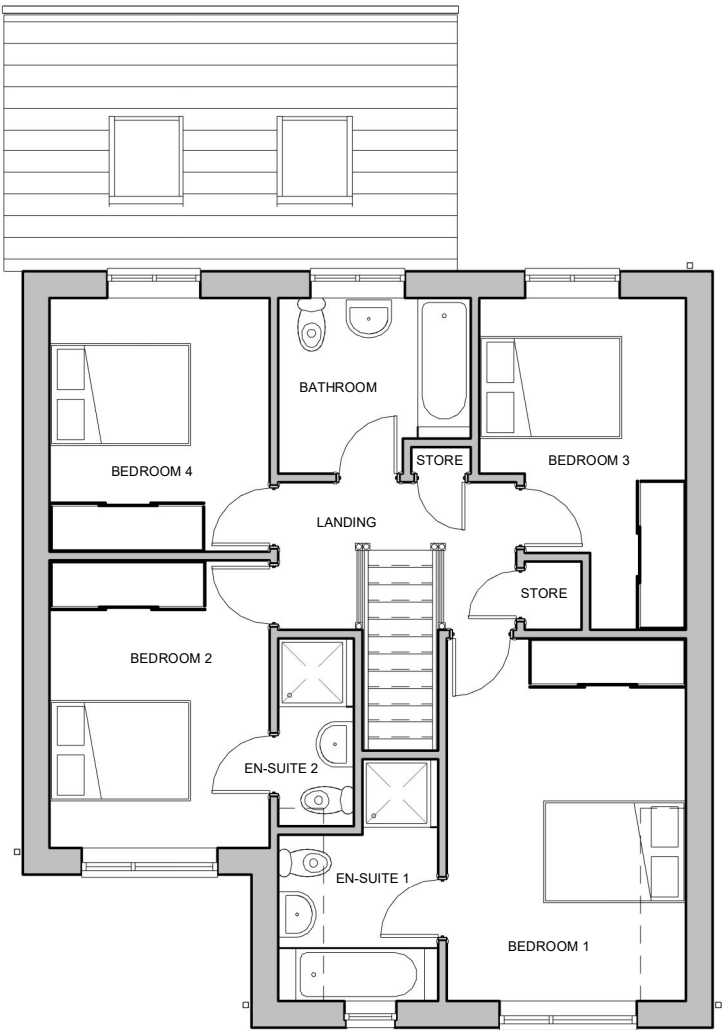

FIRST FLOOR PLAN

|   |          |     |                                          |
|---|----------|-----|------------------------------------------|
| C | 20/09/22 | MHR | RWP's added                              |
| B | 03/08/22 | WL  | Amendments made to suit client comments  |
| A | 21/07/22 | MHR | Amendments made to suit clients comments |

|      |      |    |             |
|------|------|----|-------------|
| Rev. | Date | by | Description |
|------|------|----|-------------|

PRELIMINARY

Client:  
ECCLESTON HOMES

Project:  
RE-ELEVATED HOUSE TYPES  
FORMBY SINGLE GARAGE

Drawing Title:  
PROPOSED FLOOR PLANS

Drawn:  
ELC

Checked:  
PGM

Scale @ A3:  
1 : 100

Date:  
21/06/2022

Job No:

Drawing No:  
FS-FP

Rev:  
C



associates limited

architecture | building surveying | urban design

burnaby villa ■ 48 watling street road ■ fulwood ■ preston ■ pr2 8bp  
tel: 01772 774510 fax: 01772 774511 email mck@mckassociates.co.uk