

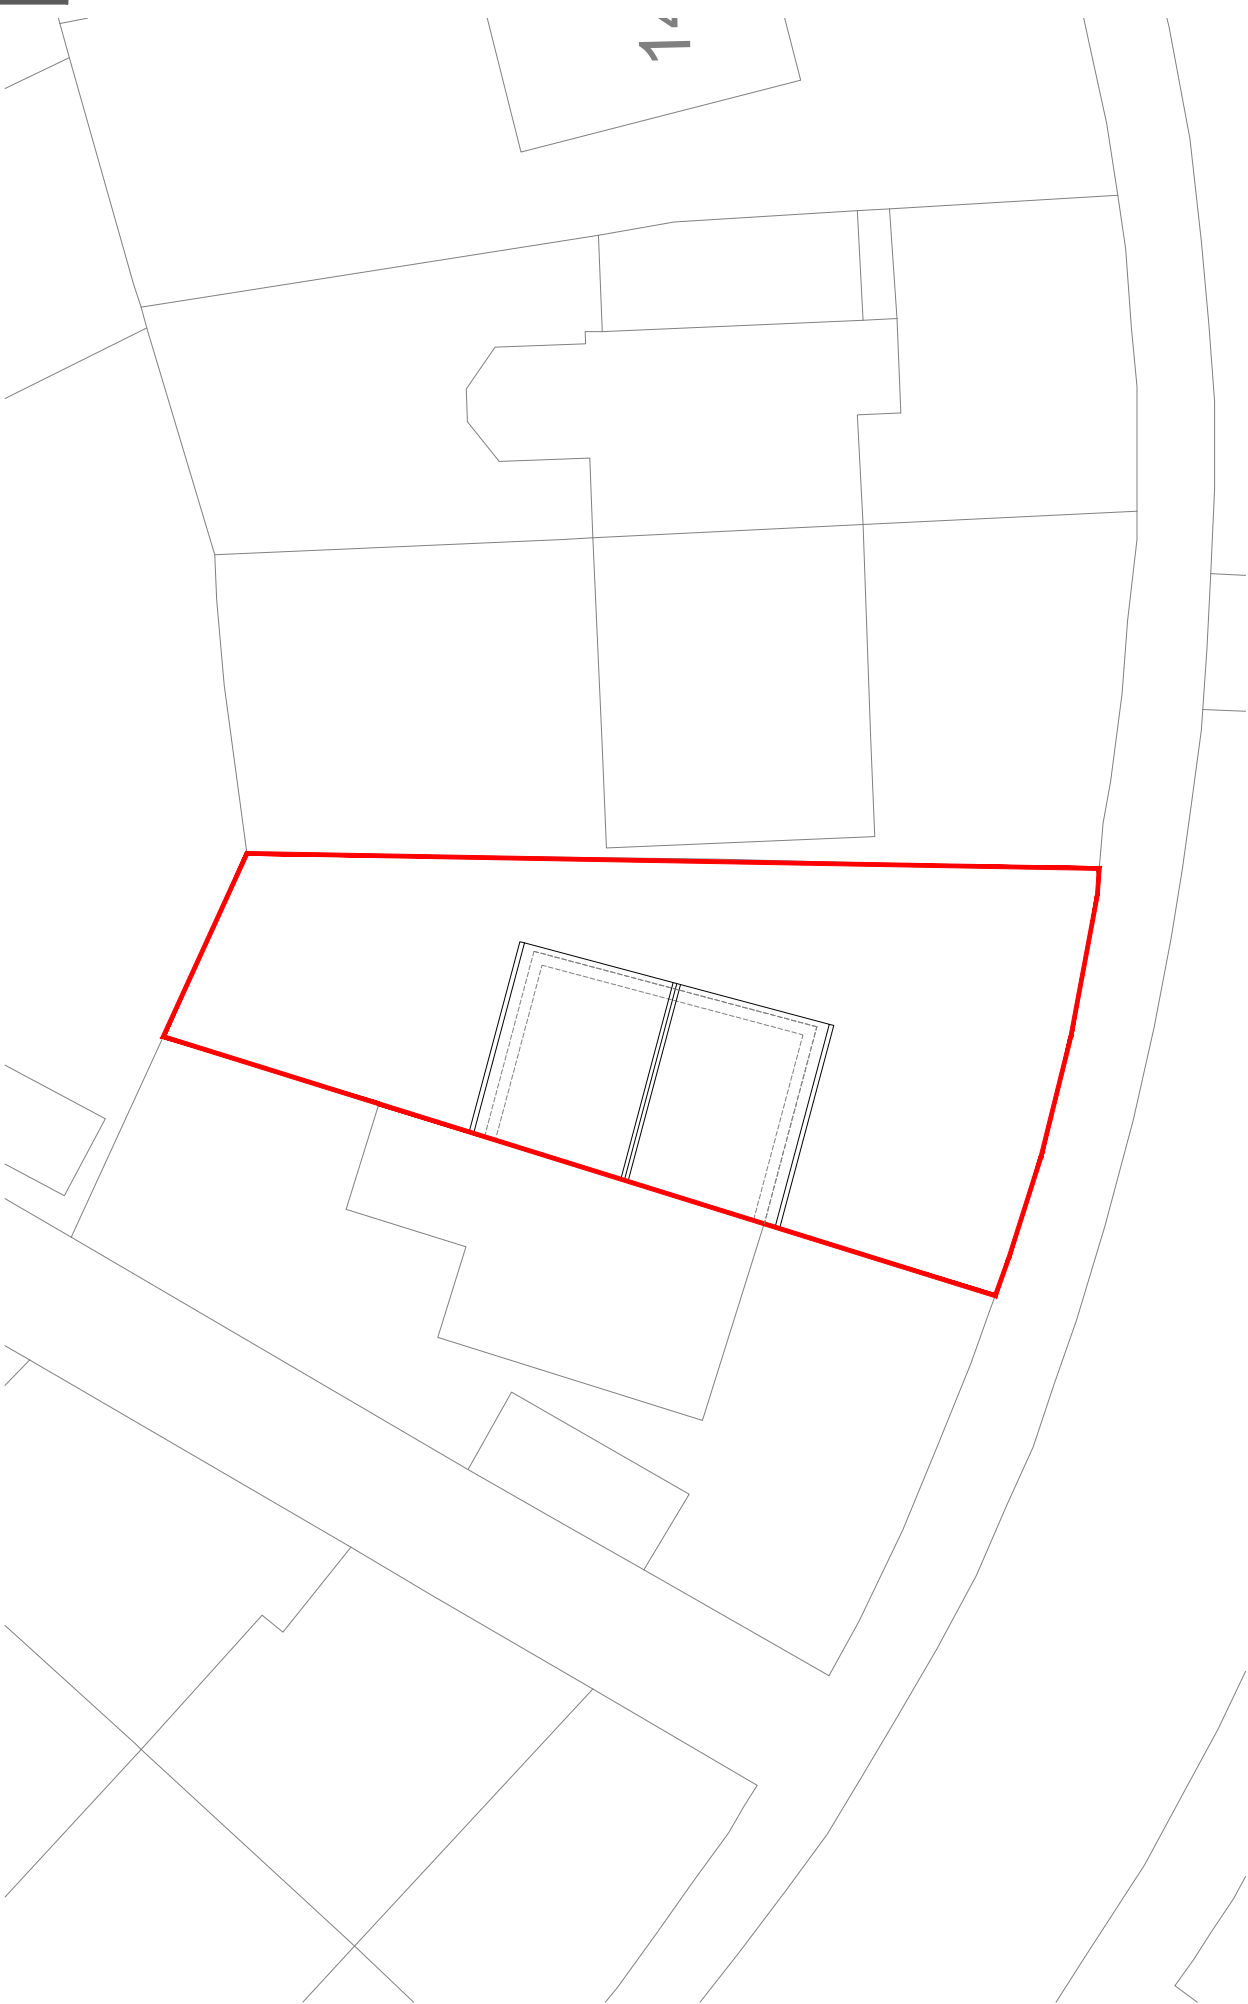


ALL DIMENSIONS ARE FOR REFERENCE
PURPOSES ONLY DISCRPENCIES ARE TO BE
REPORTED TO THE DRAWINGS AUTHOR. DO NOT
SCALE FROM DRAWING.

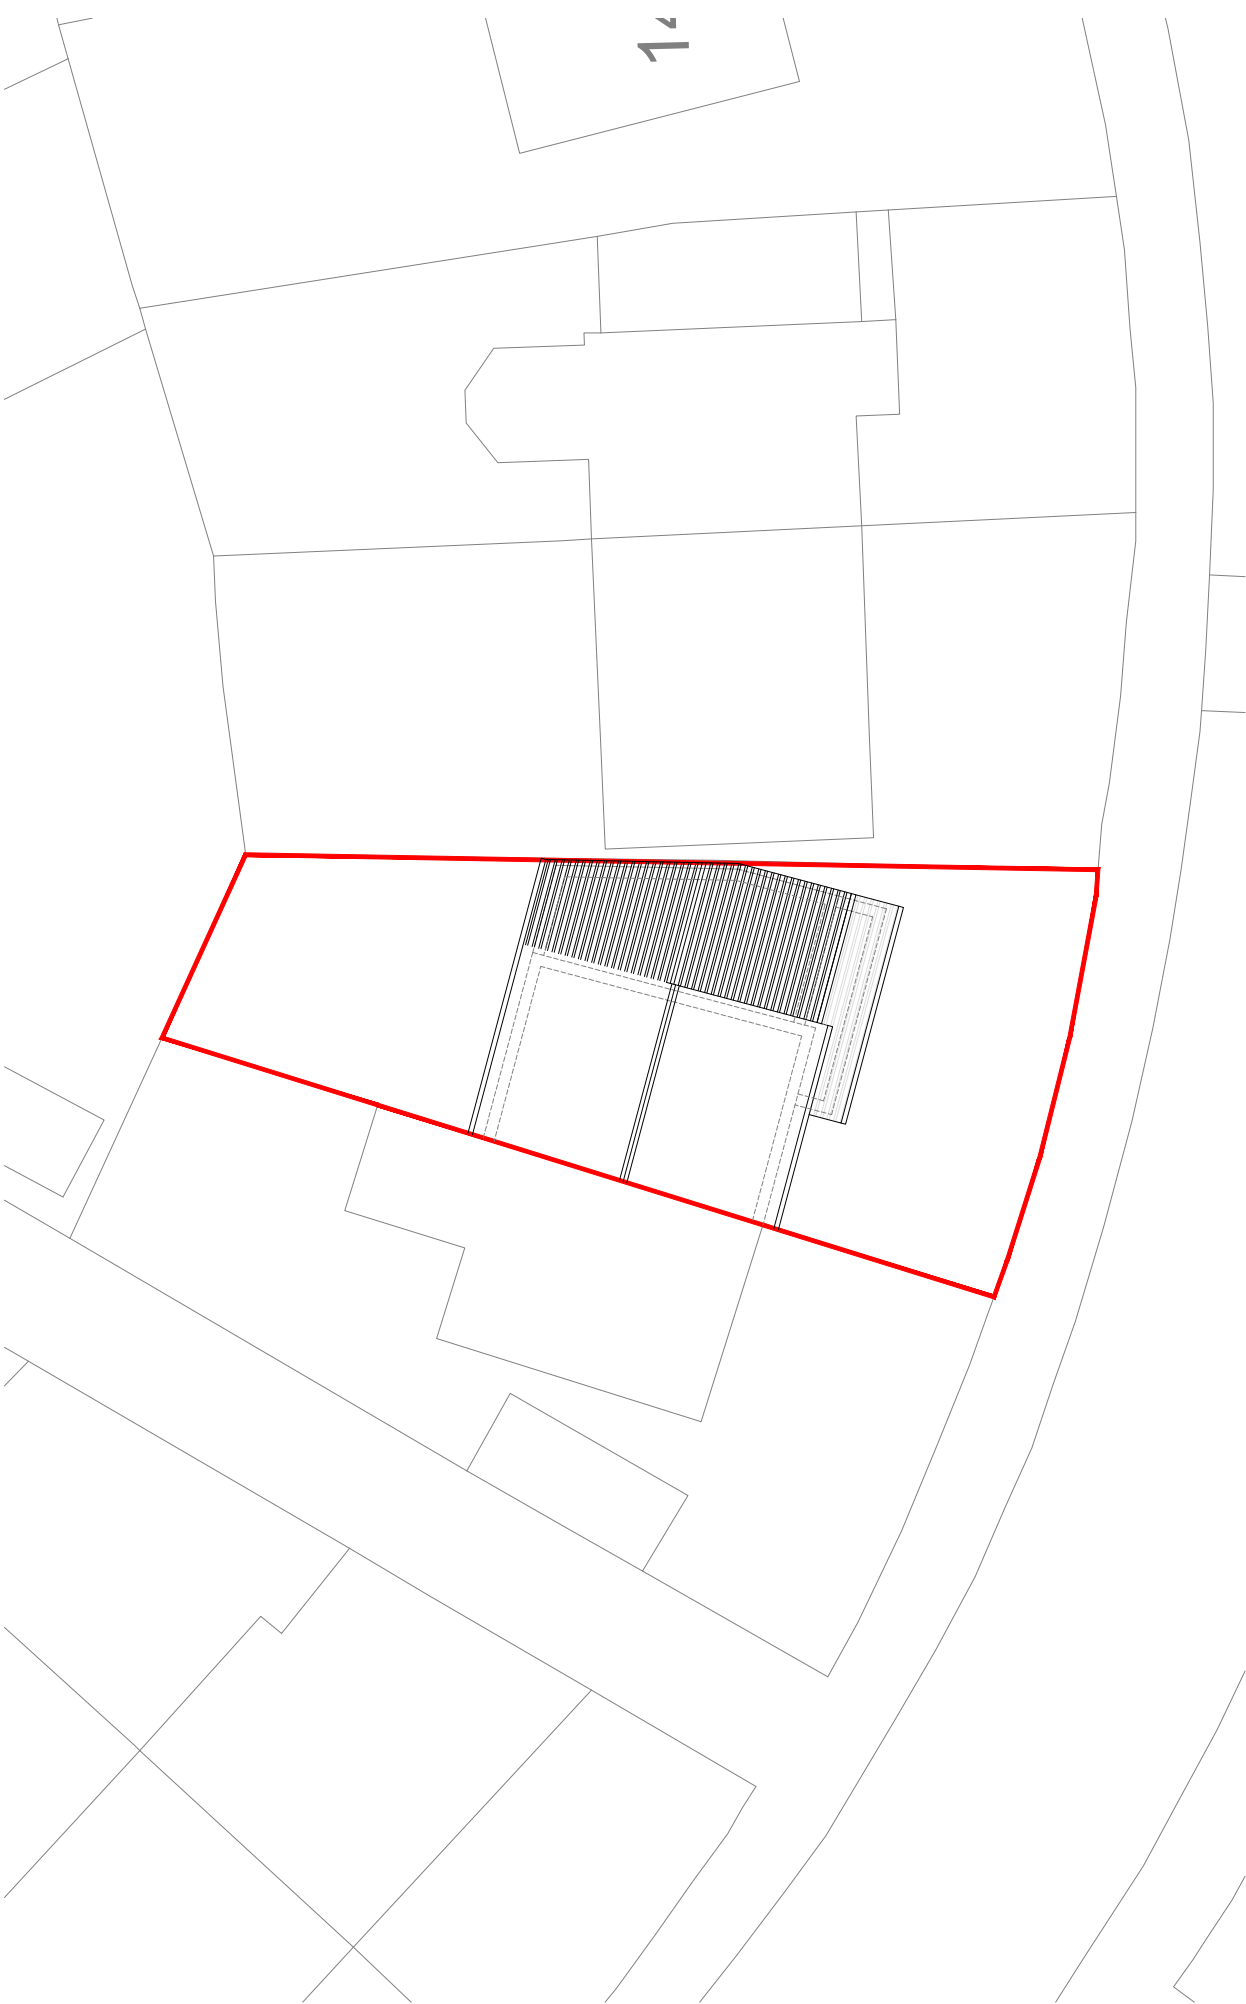

EXISTING SITE PLAN

 

PROPOSED SITE PLAN

X	XXX	XXX	XXX	XXX
Rev	Date	Description	Rev By	CHK'd By
Drawing Title		SITE AND ROOF PLANS		
Job-Dwg No		057ROC-101		
Project Title		SIDE EXTENSION WITH INTERNAL REMODEL 135 HEREFORD WAY MIDDLETON MANCHESTER M24 2NL		
Client		MR SMITH		
Status		PLANNING		
Scale		1:200	Drawing Size	A3
Date		03/24		