



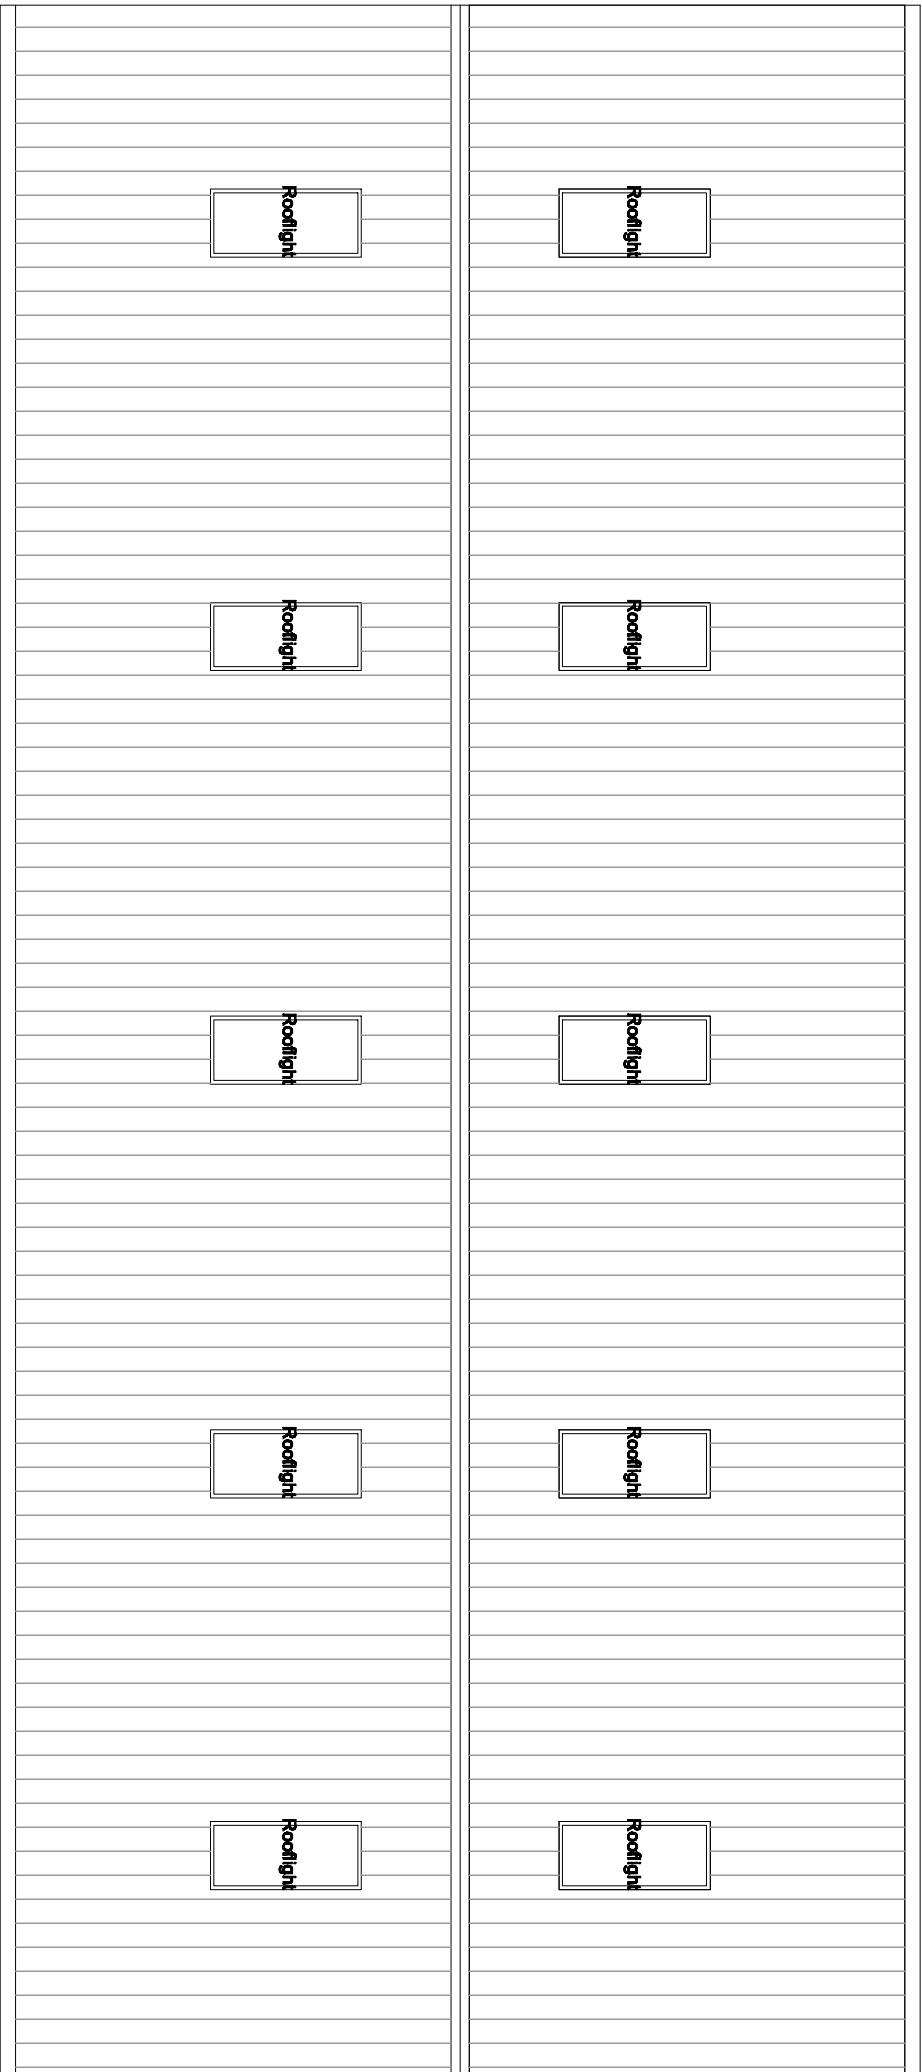

Roof Plan as Proposed Scale @ 1 :100

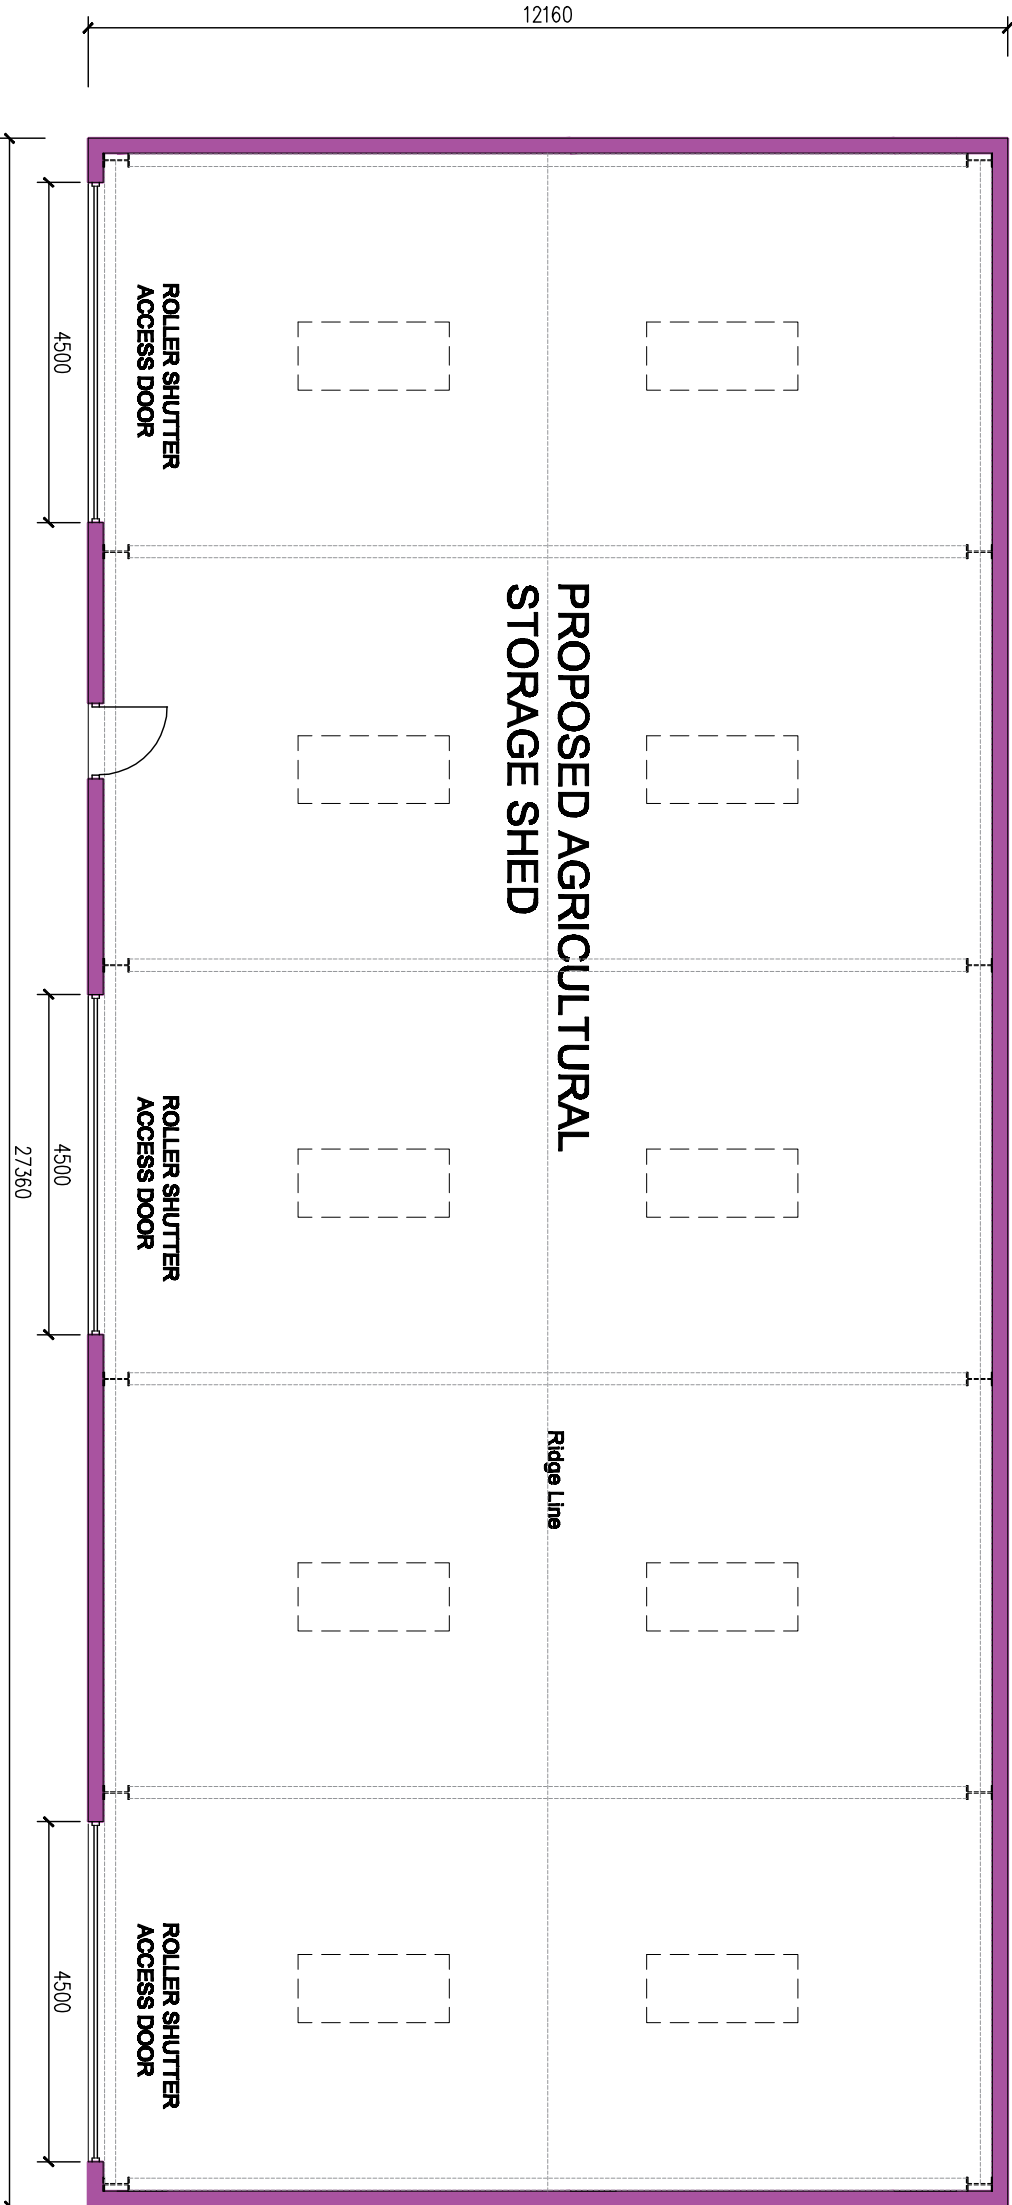

Floor Plan as Proposed Scale @ 1 :100

client

Mr M Dawson

project

Proposed agricultural building at land adjacent to hillside cottage
Sparrow Row, Norden, Rochdale, OL12 7TU

Drawing

Proposed ground floor and roof plan

drawing number

2025-001-006

Scale

1:100 @A3

revision

1

date

Drawn By

PLANZ
K Myhill

Mob : 07712 409024
Email : planz@kmyhill.com