




IF IN ANY DOUBT PLEASE ASK THE ARCHITECT FOR CLARIFICATION.
DO NOT SCALE FROM DRAWING. ALL DIMENSIONS TO BE CHECKED ON SITE
THE COPYRIGHT FOR THESE DRAWINGS REMAINS THE PROPERTY OF THE ARCHITECT,
THEY MUST NOT BE REPRODUCED IN ANY WAY WITHOUT THE ARCHITECT'S PRIOR
WRITTEN CONSENT.

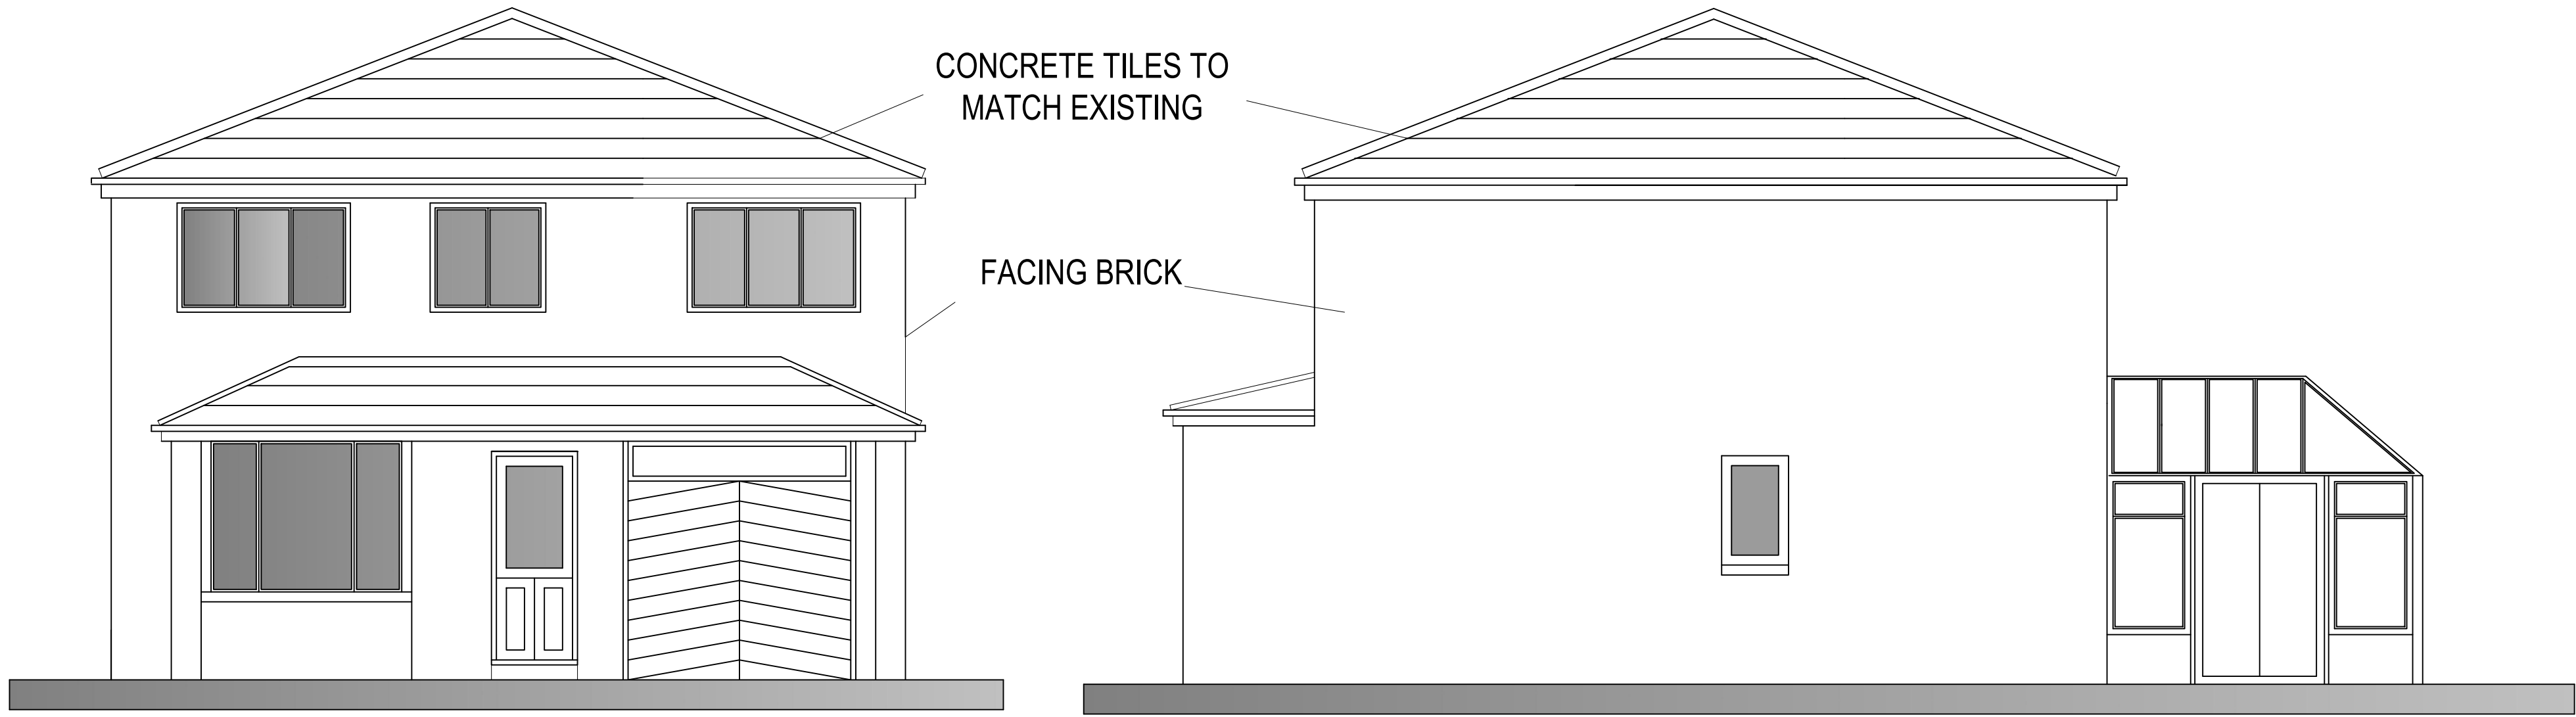

PROPOSED FRONT ELEVATION PROPOSED SIDE ELEVATION

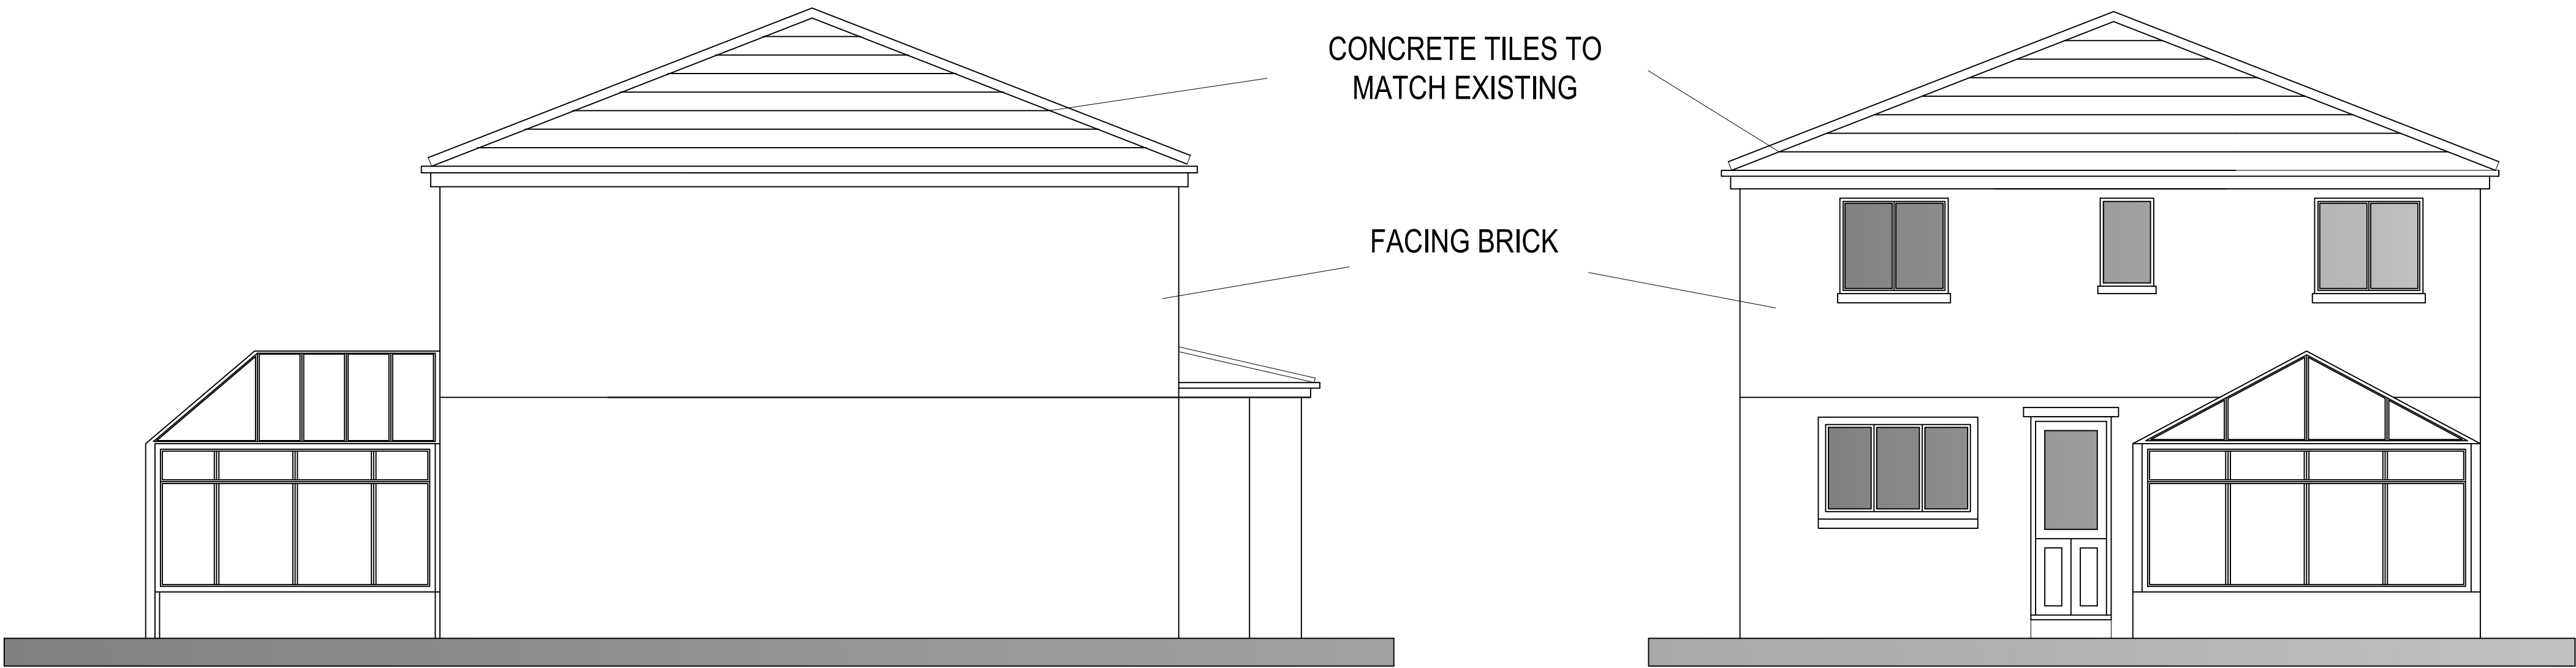

PROPOSED GABLE ELEVATION PROPOSED REAR ELEVATION

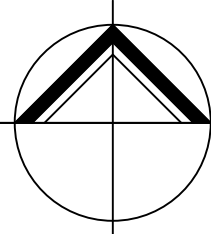

**NORTHERN
DESIGN**
(OLDHAM)
CHARTED ARCHITECTS

NORTHERN DESIGN
17 STATION LANE
GROTON
OLDHAM
OL4 5GY
TELEPHONE : 07753 859616

CLIENT
MR & MRS D MARTIN

PROJECT
PROPOSED EXTENSION AND
ALTERATIONS
29 EDMUND FOLD LITTLEBOROUGH

DRAWING TITLE
PROPOSED ELEVATIONS

Rev.	Notes	Date	Drawn
*	*	*	*

SCALE 1:50 AT A1 06.23 AD

PROJECT No.	DRAWING No.	Rev.
2342	04	-