


close boarded timber fence
to boundary (1.8m high)

ΔNo bike storage units

bin store (indicative)

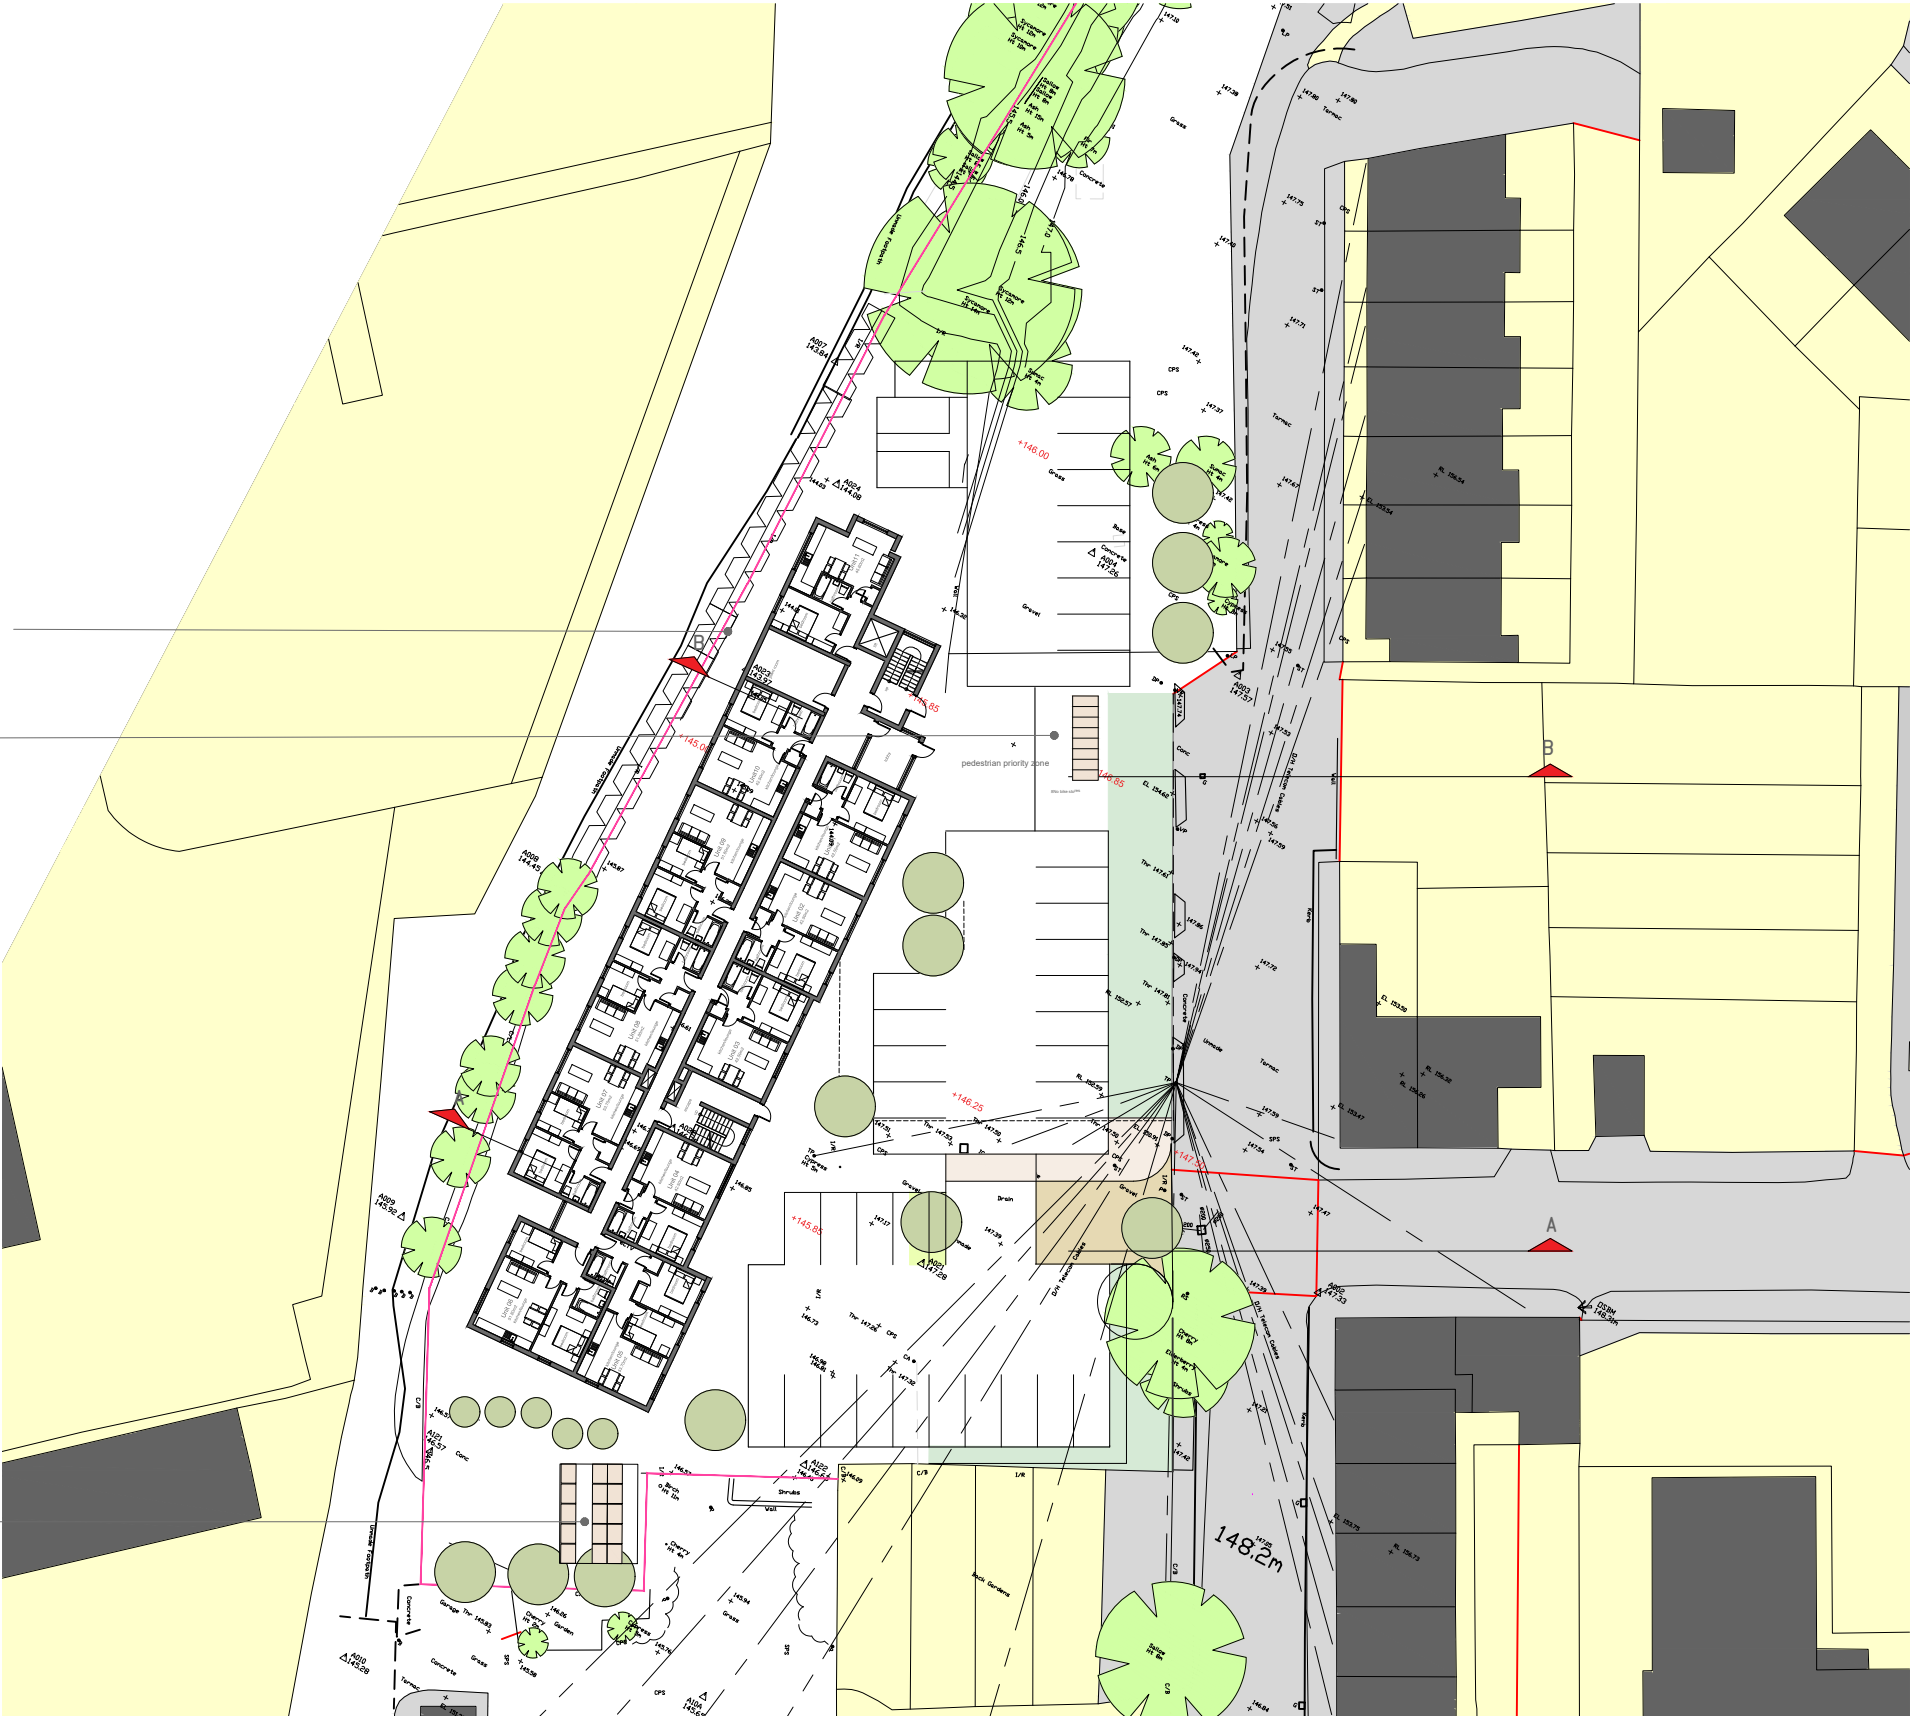

indicative proposed levels shown + 100.00

Casey Group
Residential Development
Brown Street
Littleborough

Site Layout as Proposed
work to figured dimensions

© CJ Partnership owns the copyright of this design / drawing which must not be reproduced in whole or in part without the written permission of CJ Partnership

contract no

3601

drawn by
PDC

drawing no

03

date
April 2021

revision

E

scale @ A3
1:500

planning

Revisions:
A. Layouts amended to suit new plant room location, return units to kitchens added, and windows deleted.PDC,September 2021
B. Cycle storage added.PDC,September 2021
C. Section lines and roof plan added.PDC,October 2021
D. Design amended for planning purposes.PDC,February 2023
E. Plant room re-located.PDC,February 2023

Blue Pit Mill Queensway
Castleton Rochdale OL11 2PG

+44 (0)1706 631347

info@cjpartnership.com

www.cjpartnership.com

CJPARTNERSHIP
ENVIRONMENTAL ARCHITECTS

