




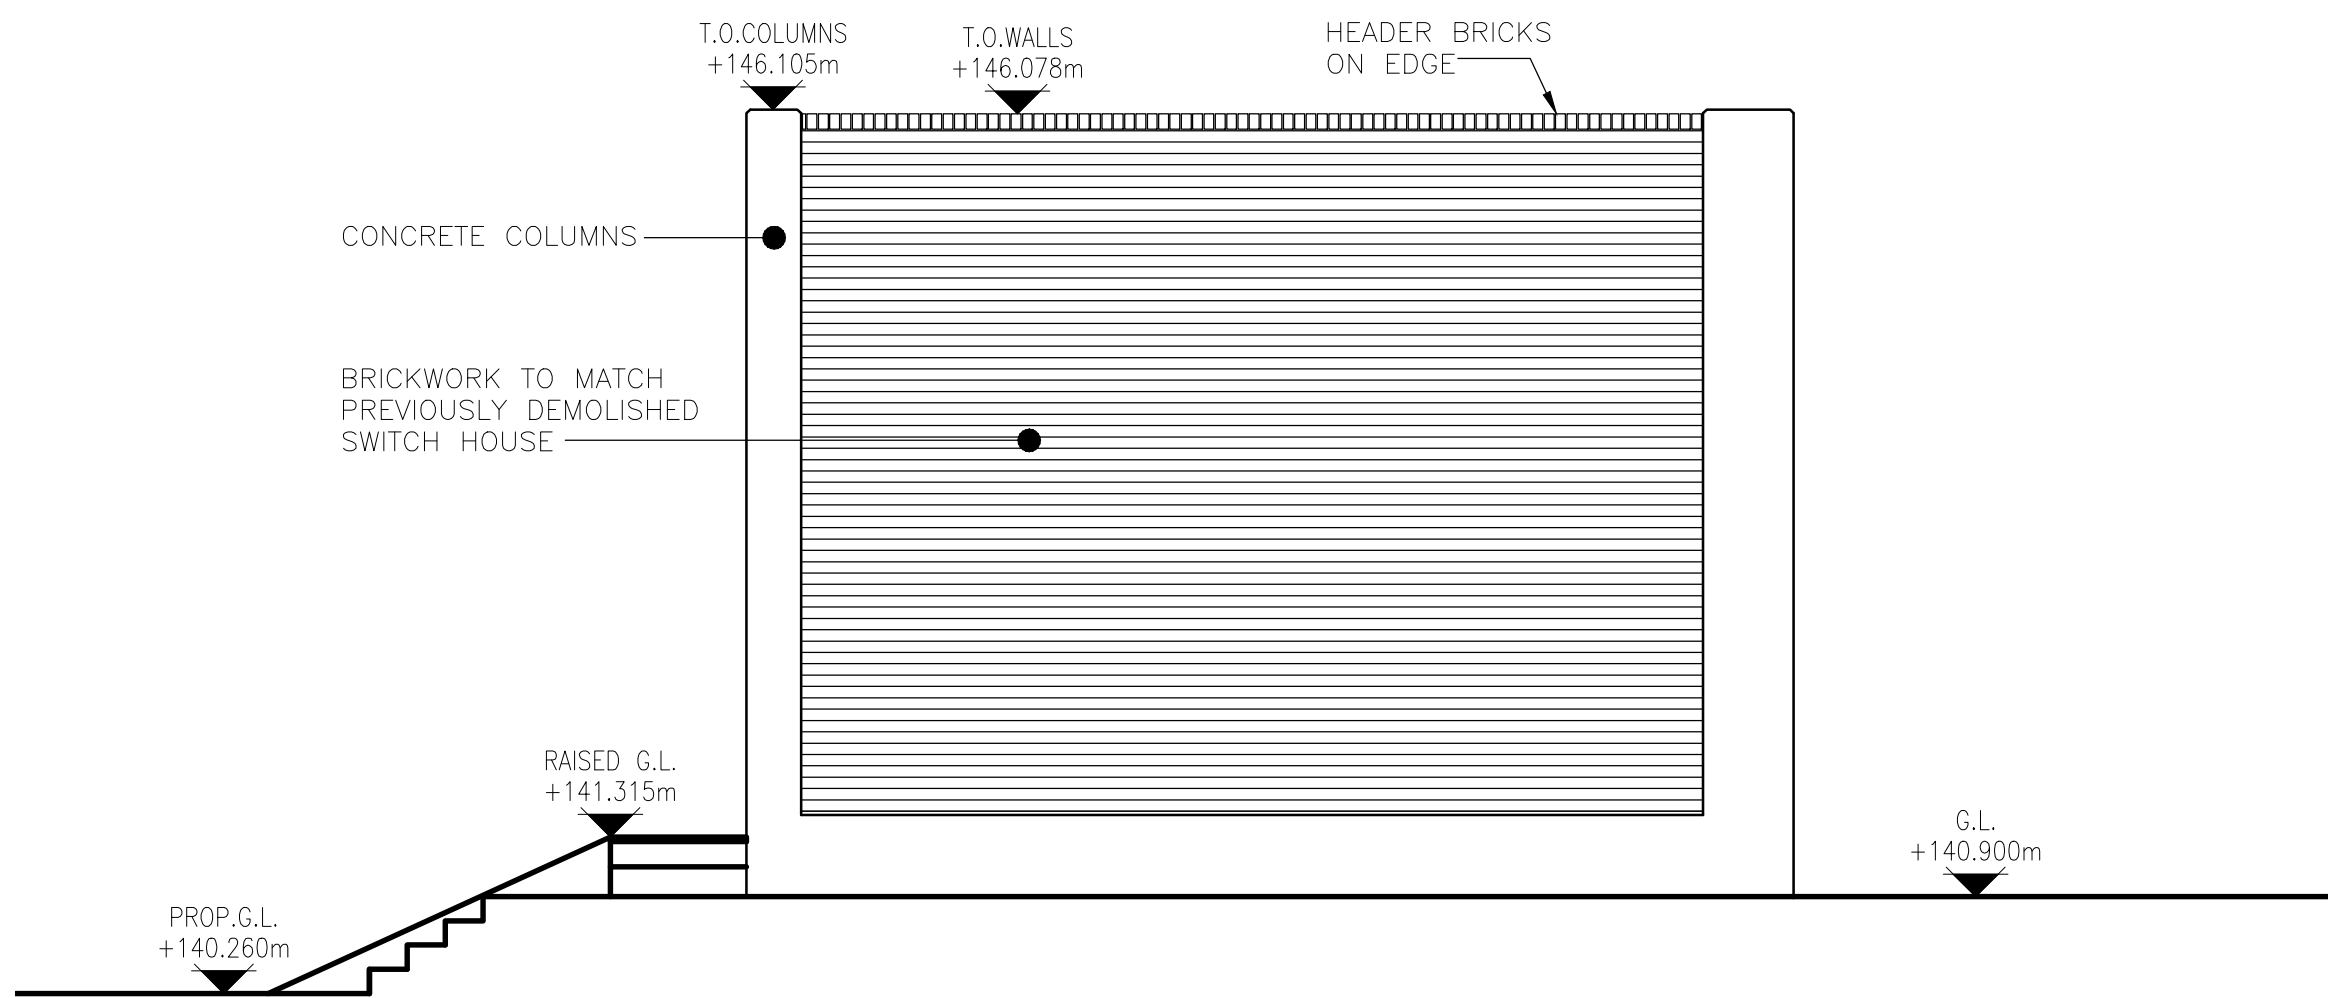


PROPOSED NORTH ELEVATION  
(SCALE 1:50)

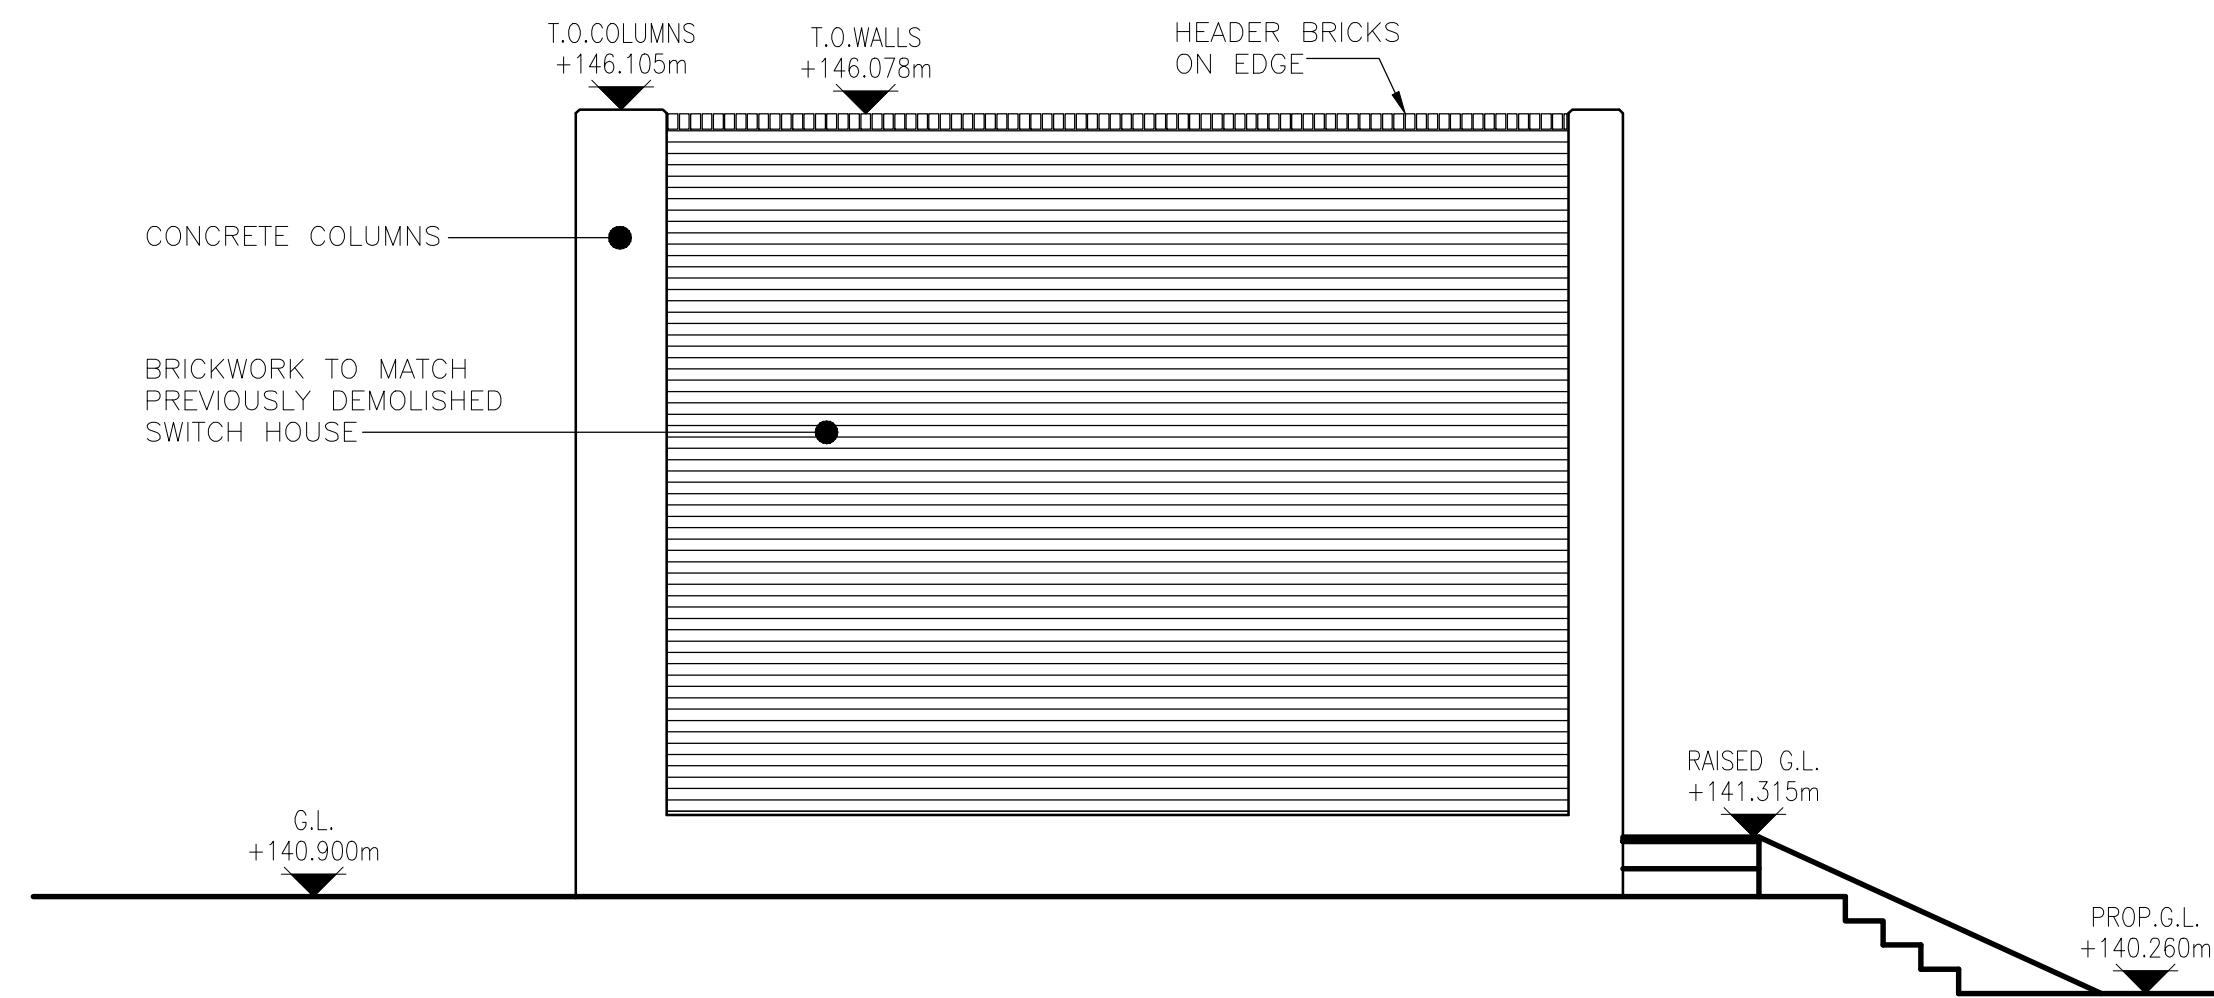


PROPOSED SOUTH ELEVATION  
(SCALE 1:50)

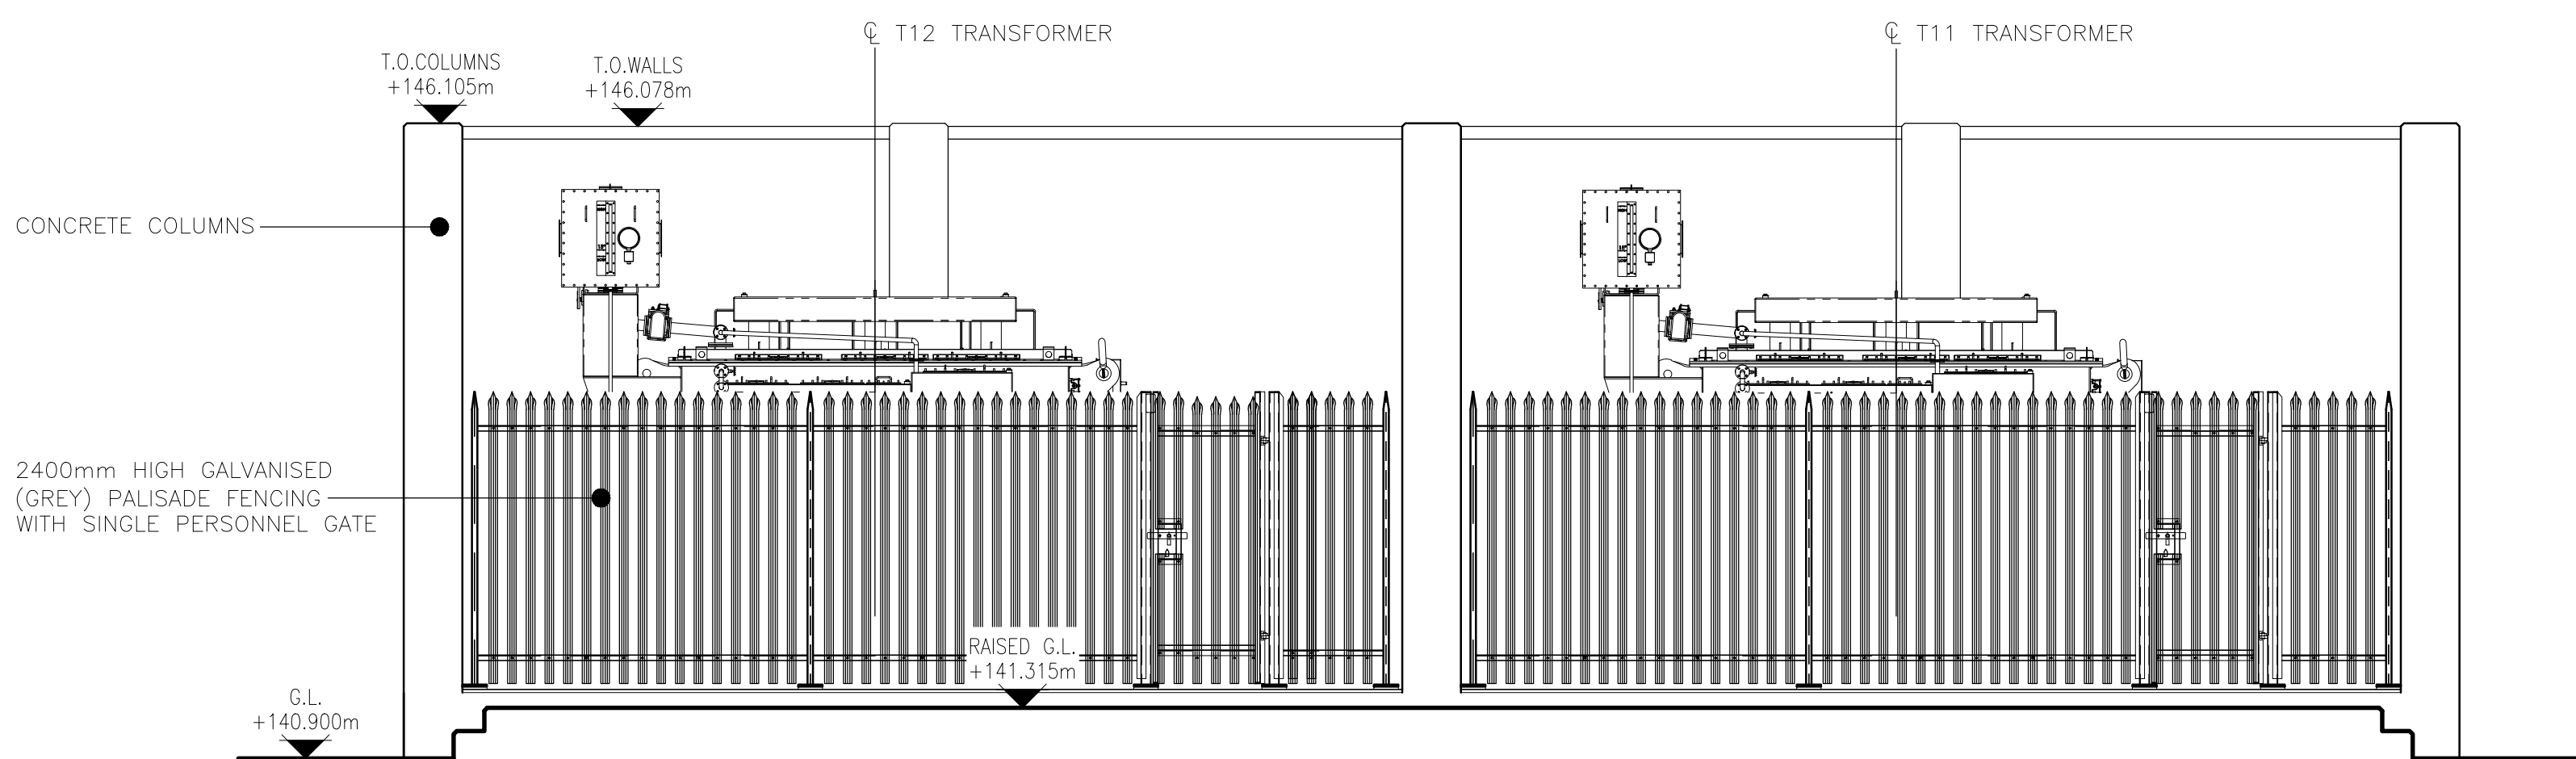

PROPOSED EAST ELEVATION  
(SCALE 1:50)

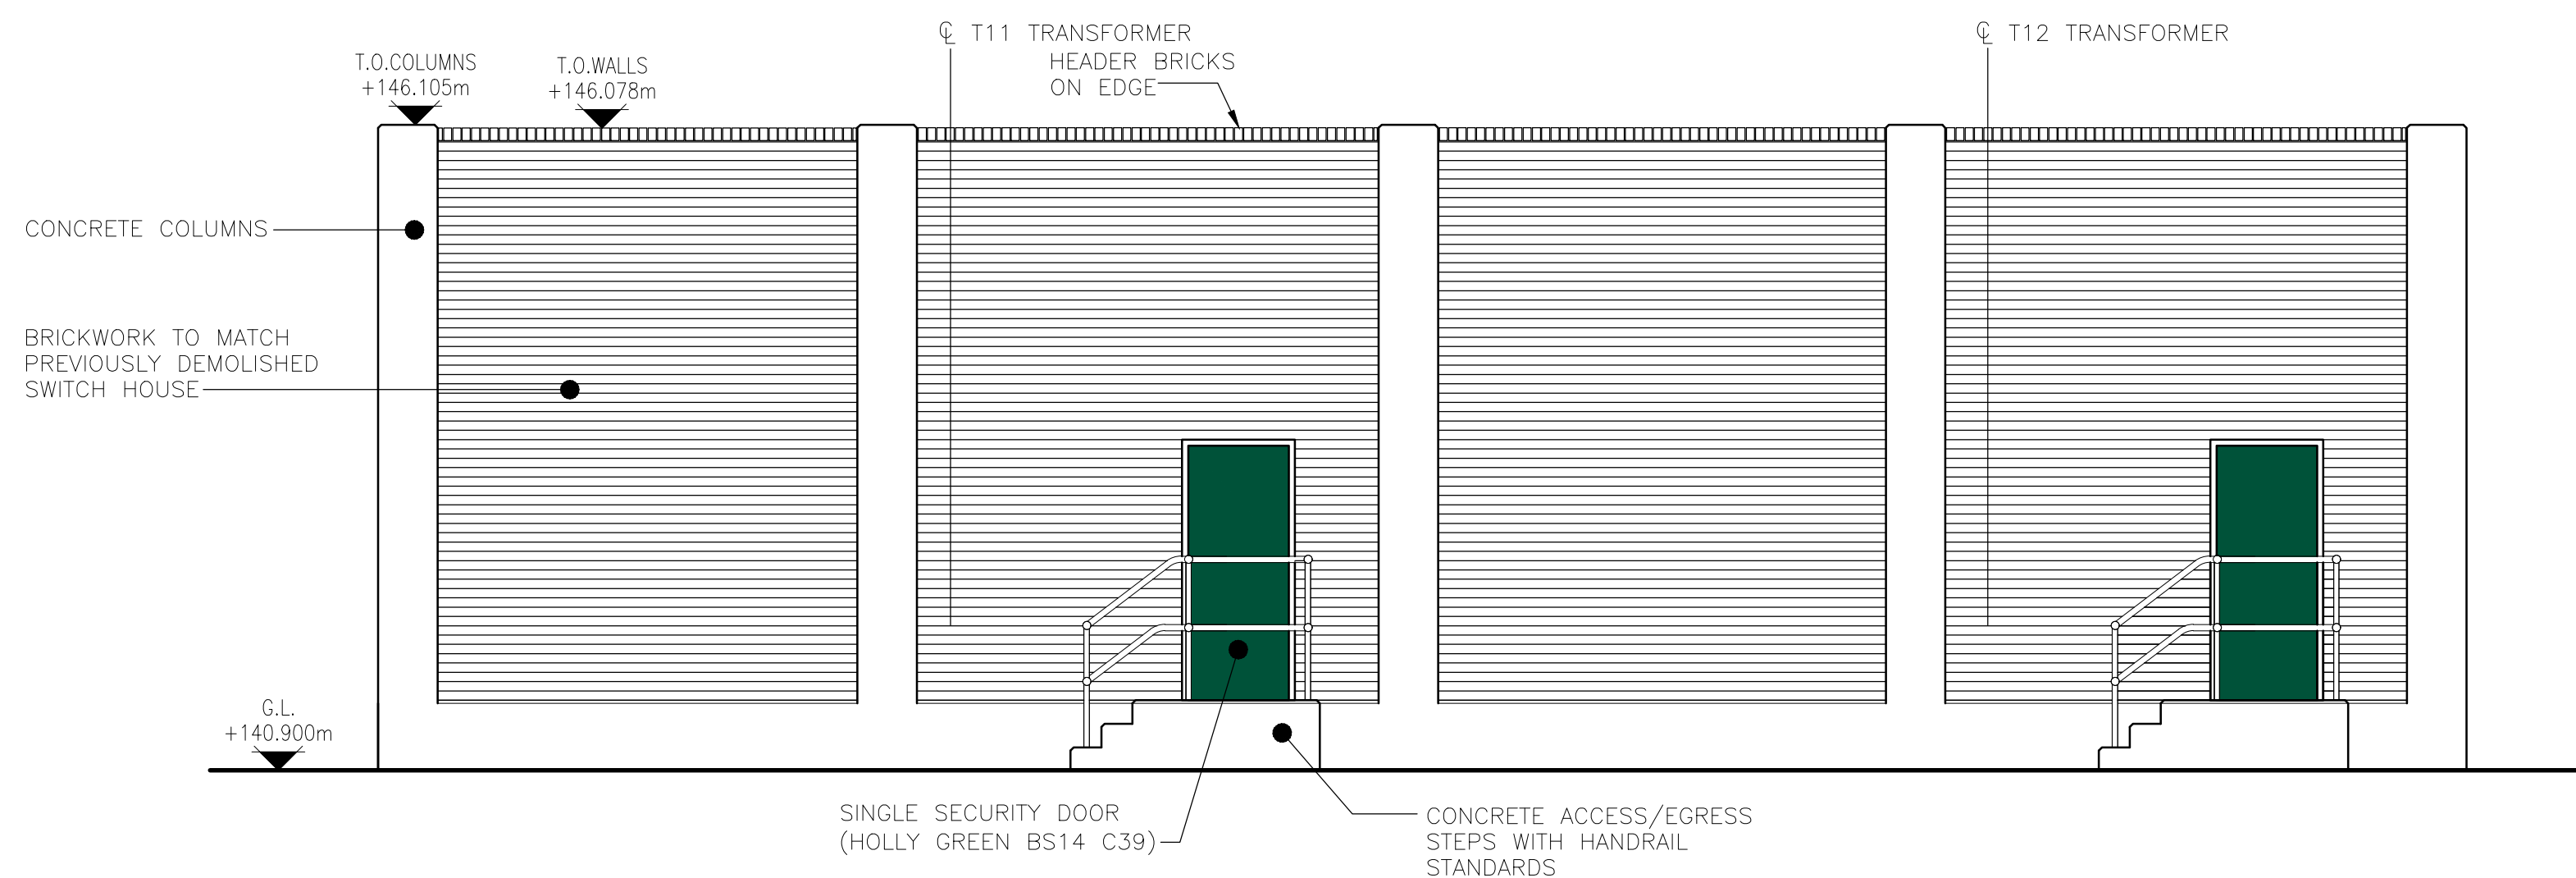

PROPOSED WEST ELEVATION  
(SCALE 1:50)

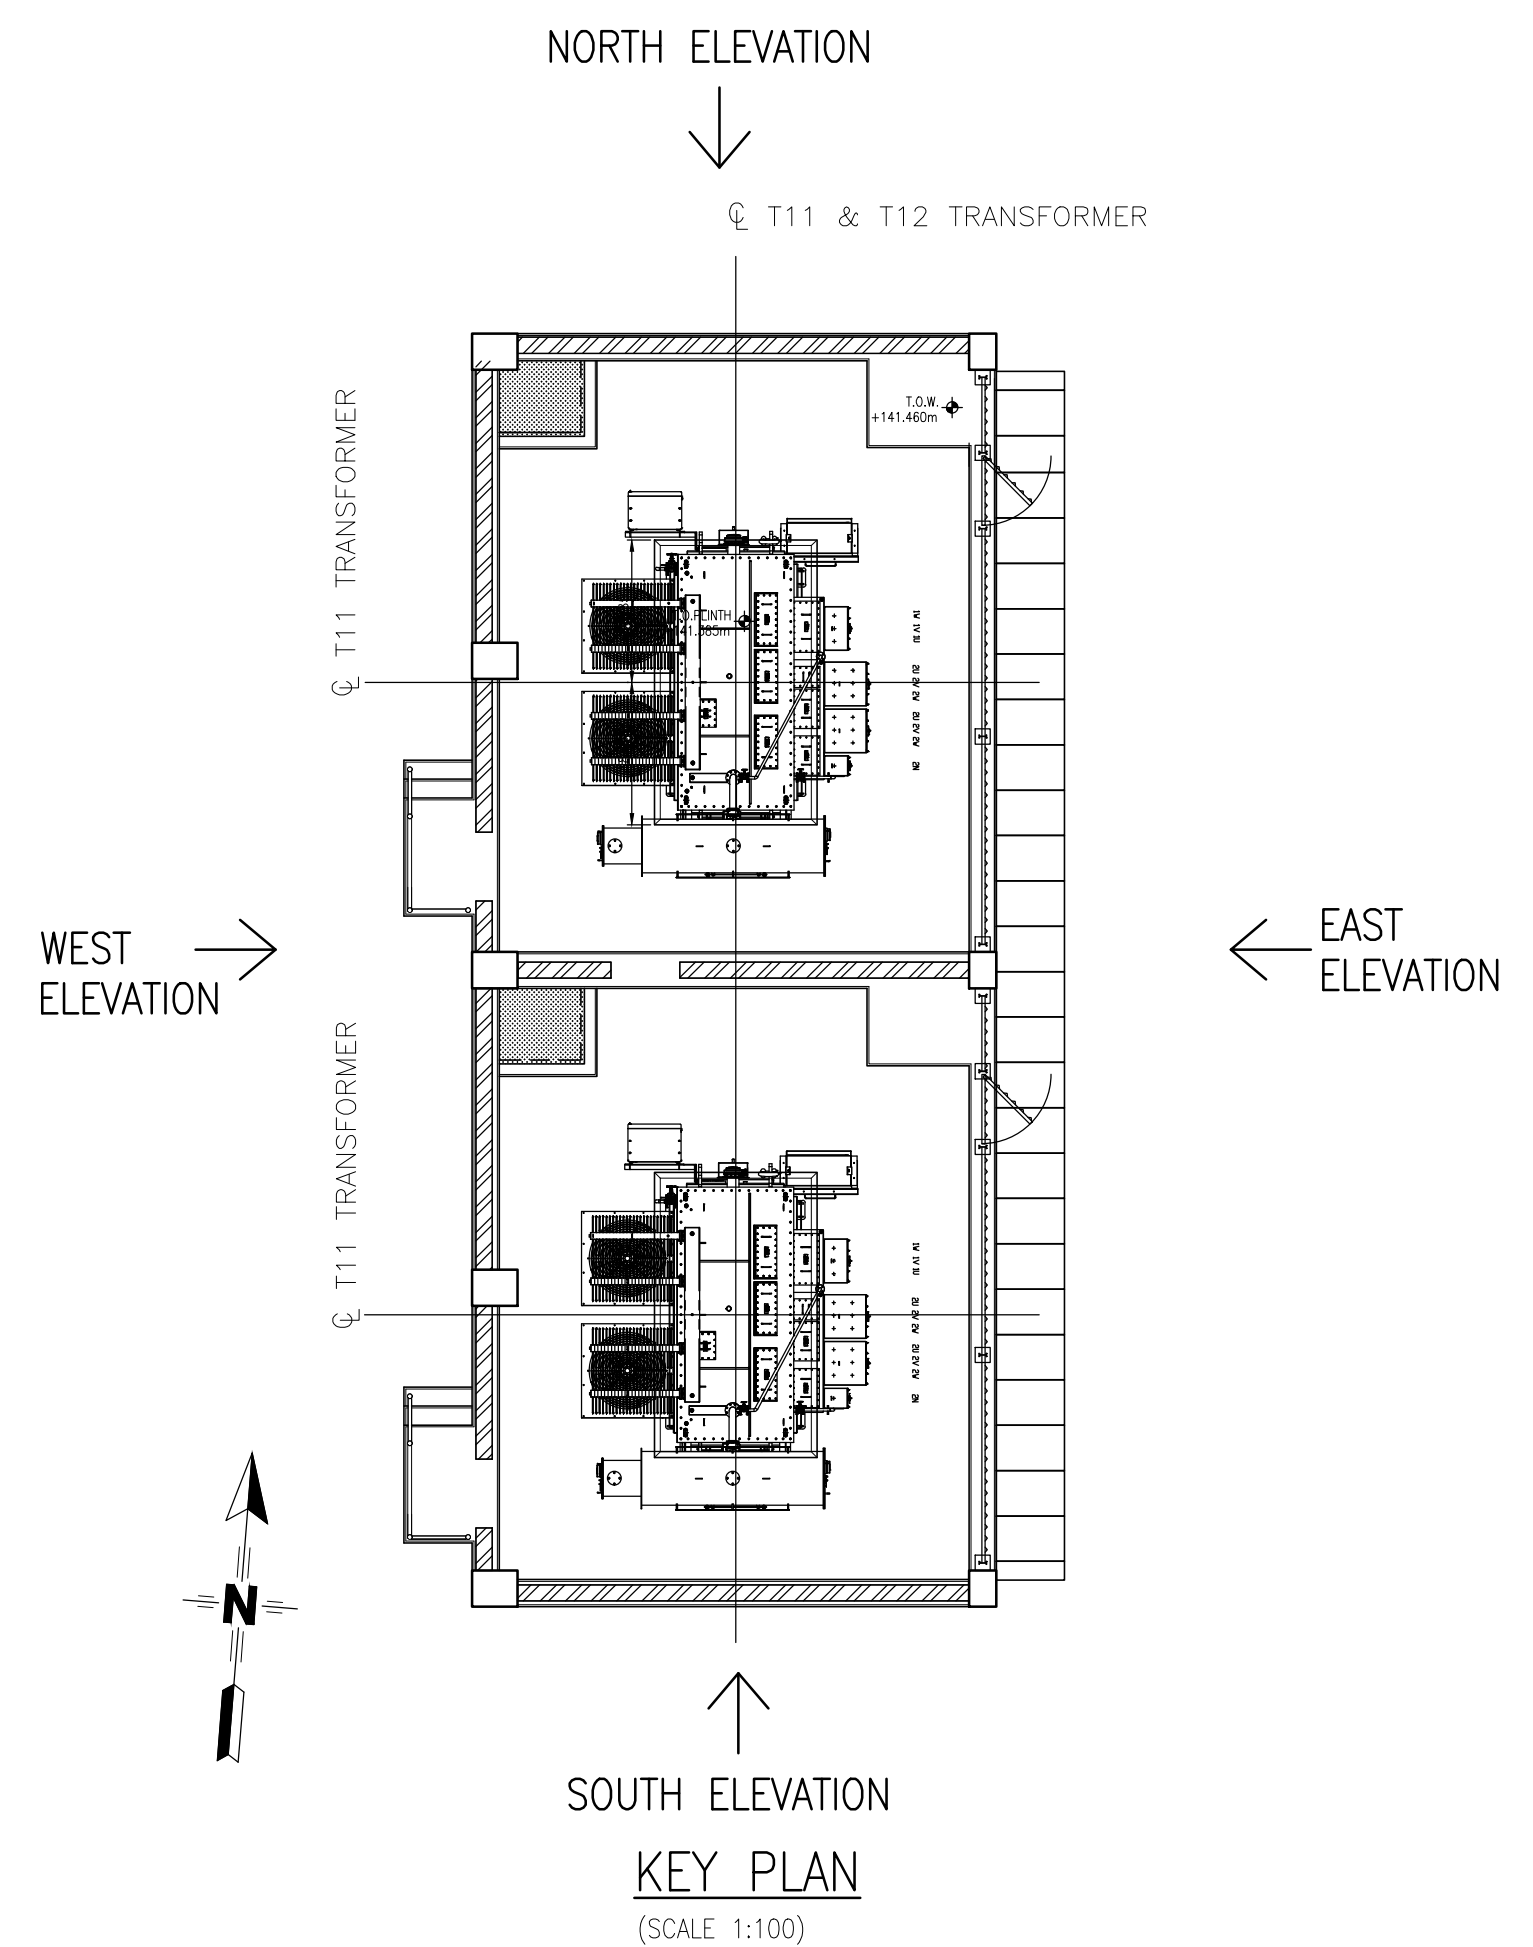

|                                                                                       |               |                                                            |                                      |
|---------------------------------------------------------------------------------------|---------------|------------------------------------------------------------|--------------------------------------|
|  |               | ELECTRICITY NORTH WEST<br>FREDERICK ROAD<br>SALFORD M6 6QH |                                      |
| LITTLEBOROUGH PRIMARY SUBSTATION<br>T11, T12 Tx & 6.6kV SWGR REPLACEMENT              |               |                                                            |                                      |
| PROPOSED TRANSFORMER BUND ELEVATIONS                                                  |               |                                                            |                                      |
| SCALE                                                                                 | AS SHOWN @ A1 | SITE NAME                                                  | LITTLEBOROUGH PRIMARY SUBSTATION     |
| DRAWN                                                                                 | D. HADWIN     | PROJECT                                                    | T11, T12 Tx & 6.6kV SWGR REPLACEMENT |
| APPROVED                                                                              | JAB           | P.F.R. NO.                                                 | 304884                               |
| DATE                                                                                  | NOV 2022      | DWG STATUS                                                 | RELEASED                             |
| SHEET SIZE                                                                            | A1            | DRAWING NUMBER                                             | 304884-00103                         |
| OLD DWG NO                                                                            |               | REVISION                                                   | 001                                  |

|   |                                  |       |              |
|---|----------------------------------|-------|--------------|
| THIS DRAWING AND ANY INFORMATION OR DESCRIPTIVE MATTER SET OUT HEREON ARE THE CONFIDENTIAL AND COPYRIGHT PROPERTY OF ELECTRICITY NORTH WEST LIMITED AND MUST NOT BE DISCLOSED, LOANED, COPIED OR USED FOR ANY PURPOSE WITHOUT WRITTEN PERMISSION. |                                  |       |              |
| NOT TO BE SCALED. UNLESS OTHERWISE STATED DIMENSIONS ARE IN MILLIMETRES.   |                                  |       |              |
| REV   | AMENDMENTS                       | DRAWN | APP. DATE    |
| 001   | ISSUED FOR PERMITTED DEVELOPMENT | DH    | JAB 24/10/23 |
|   |                                  |       |              |
|   |                                  |       |              |
