

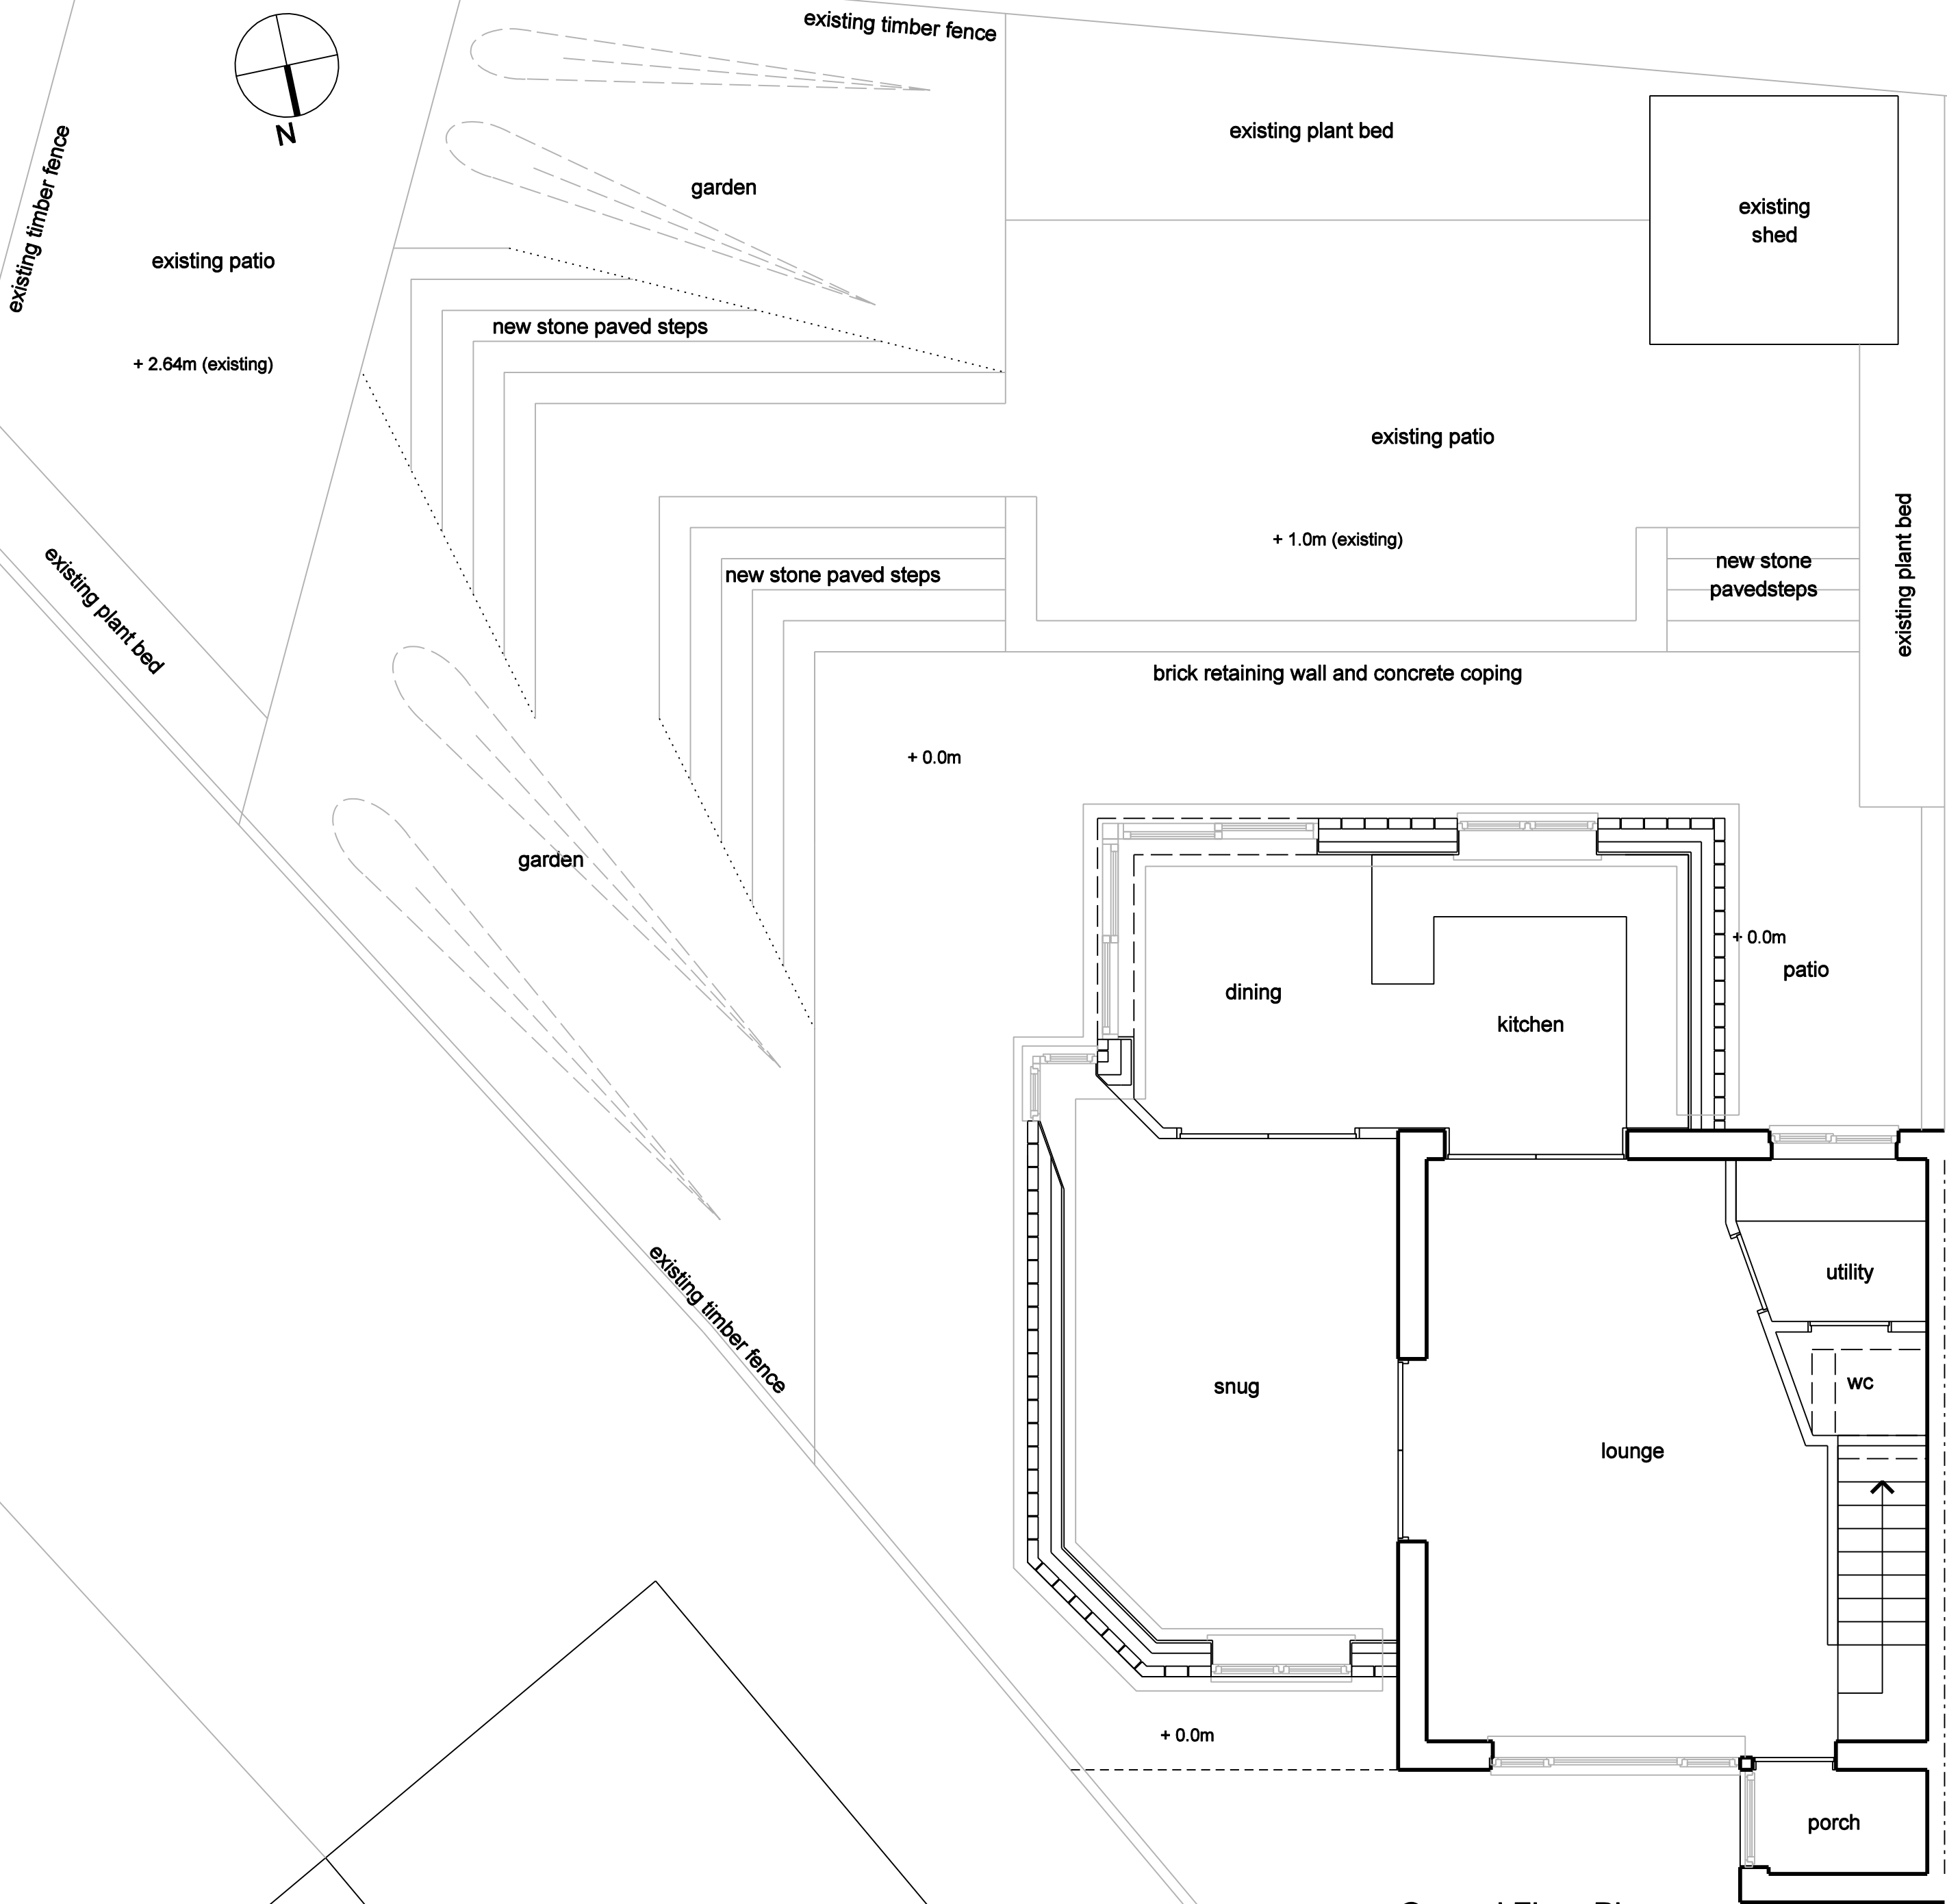


Scale

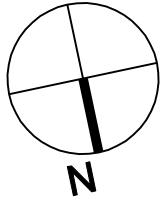

Ground Floor Plan
as Proposed

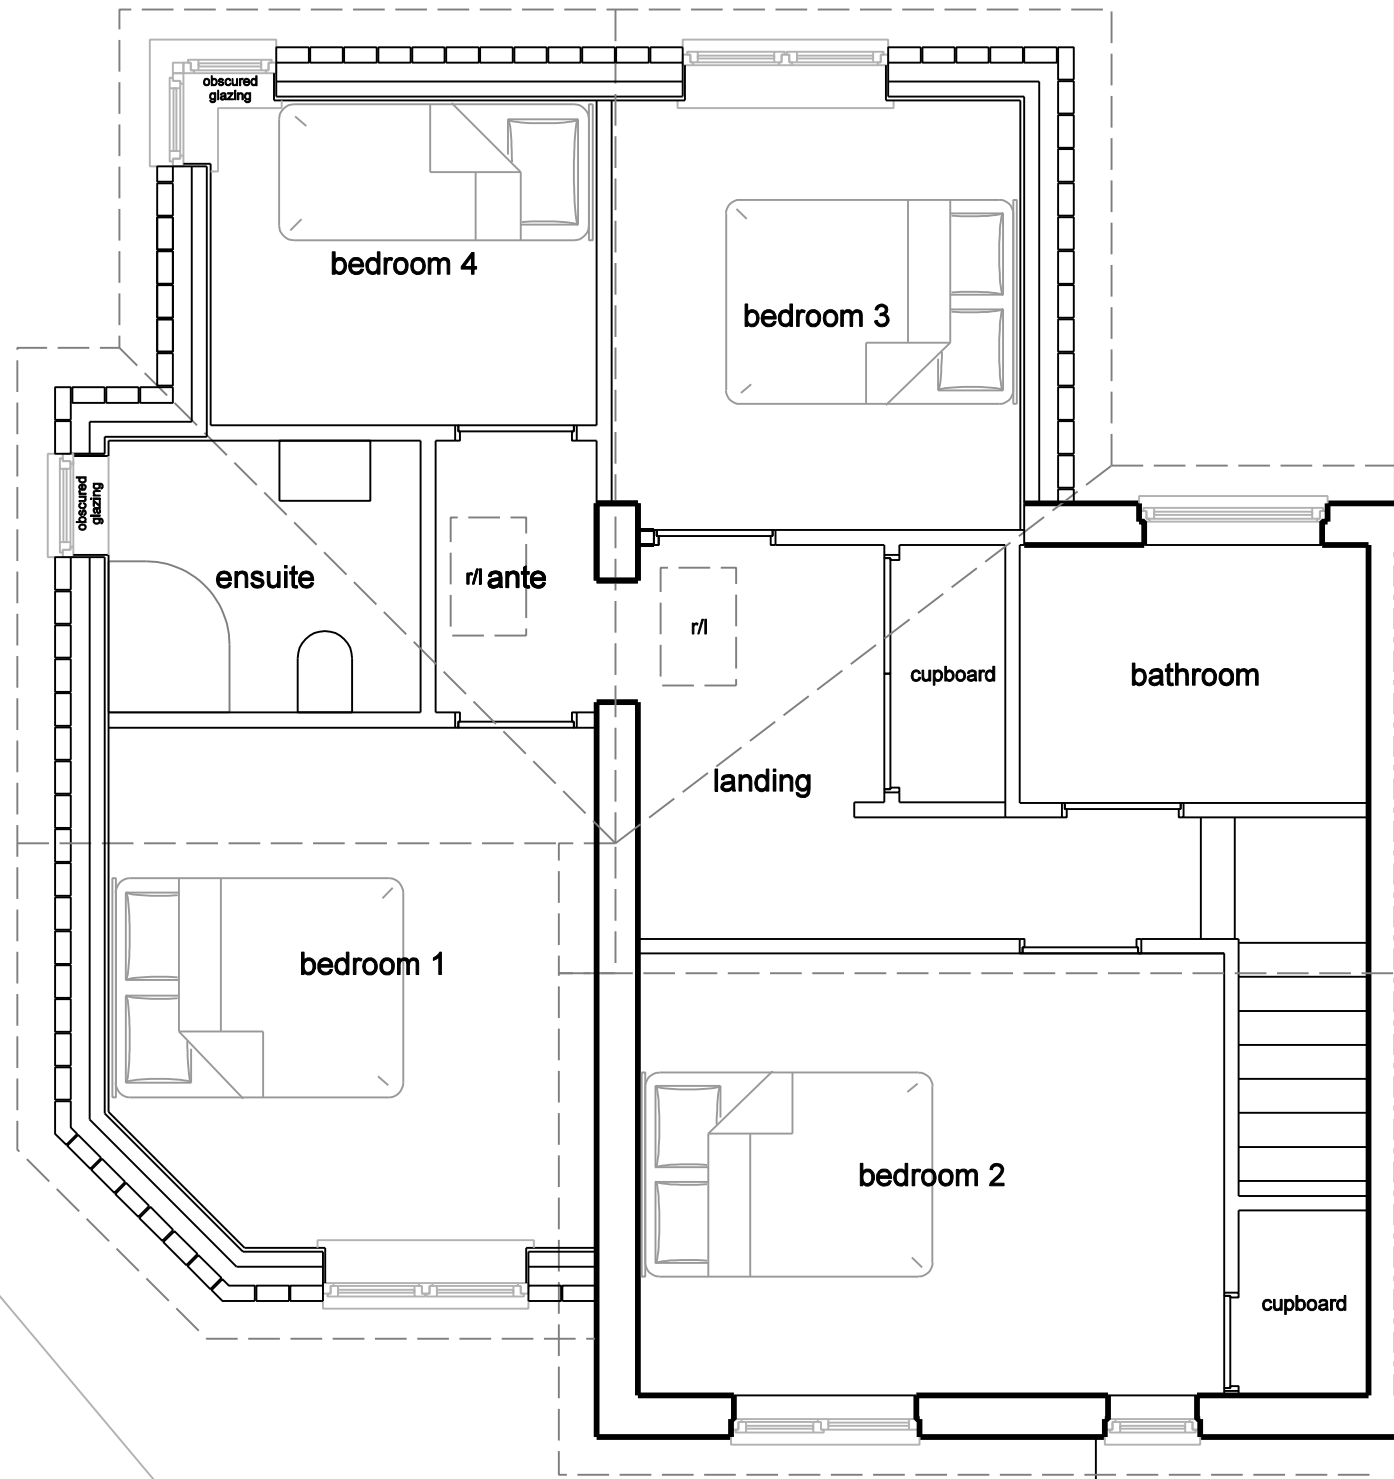

First Floor Plan
as Proposed

Rev. -	Description	By	Date
--------	-------------	----	------

Project: 2-Storey Side & Rear Extensions
with associated External Works

51 Willow Avenue
Middleton

for Mr C Bowe

Title: GA Plans
as Proposed

Drawn: fmd Date: March 2025
Scale: 1:50 @ A1 (1:100 @ A3) Project No: 0706
Drawing No: 706-P-02-01c Revision: C

All dimensions to be as noted. Do not scale from this drawing. Report any discrepancies to the Architect / CA immediately.
This drawing is to be read in conjunction with the complete drawings, specifications, reports, etc. prepared by AK/A3.
This drawing is the copyright and property of AK/A3 and must not be copied or used in any way without prior written permission.
AK/A3 ARCHITECTS

AK/A3
ARCHITECTS
A K / A 3
ARCHITECTS
109 South Quay
Wapping Quay
Liverpool L3 4BW
Tel: 07951 725074
email: hui@ak3.co.uk