



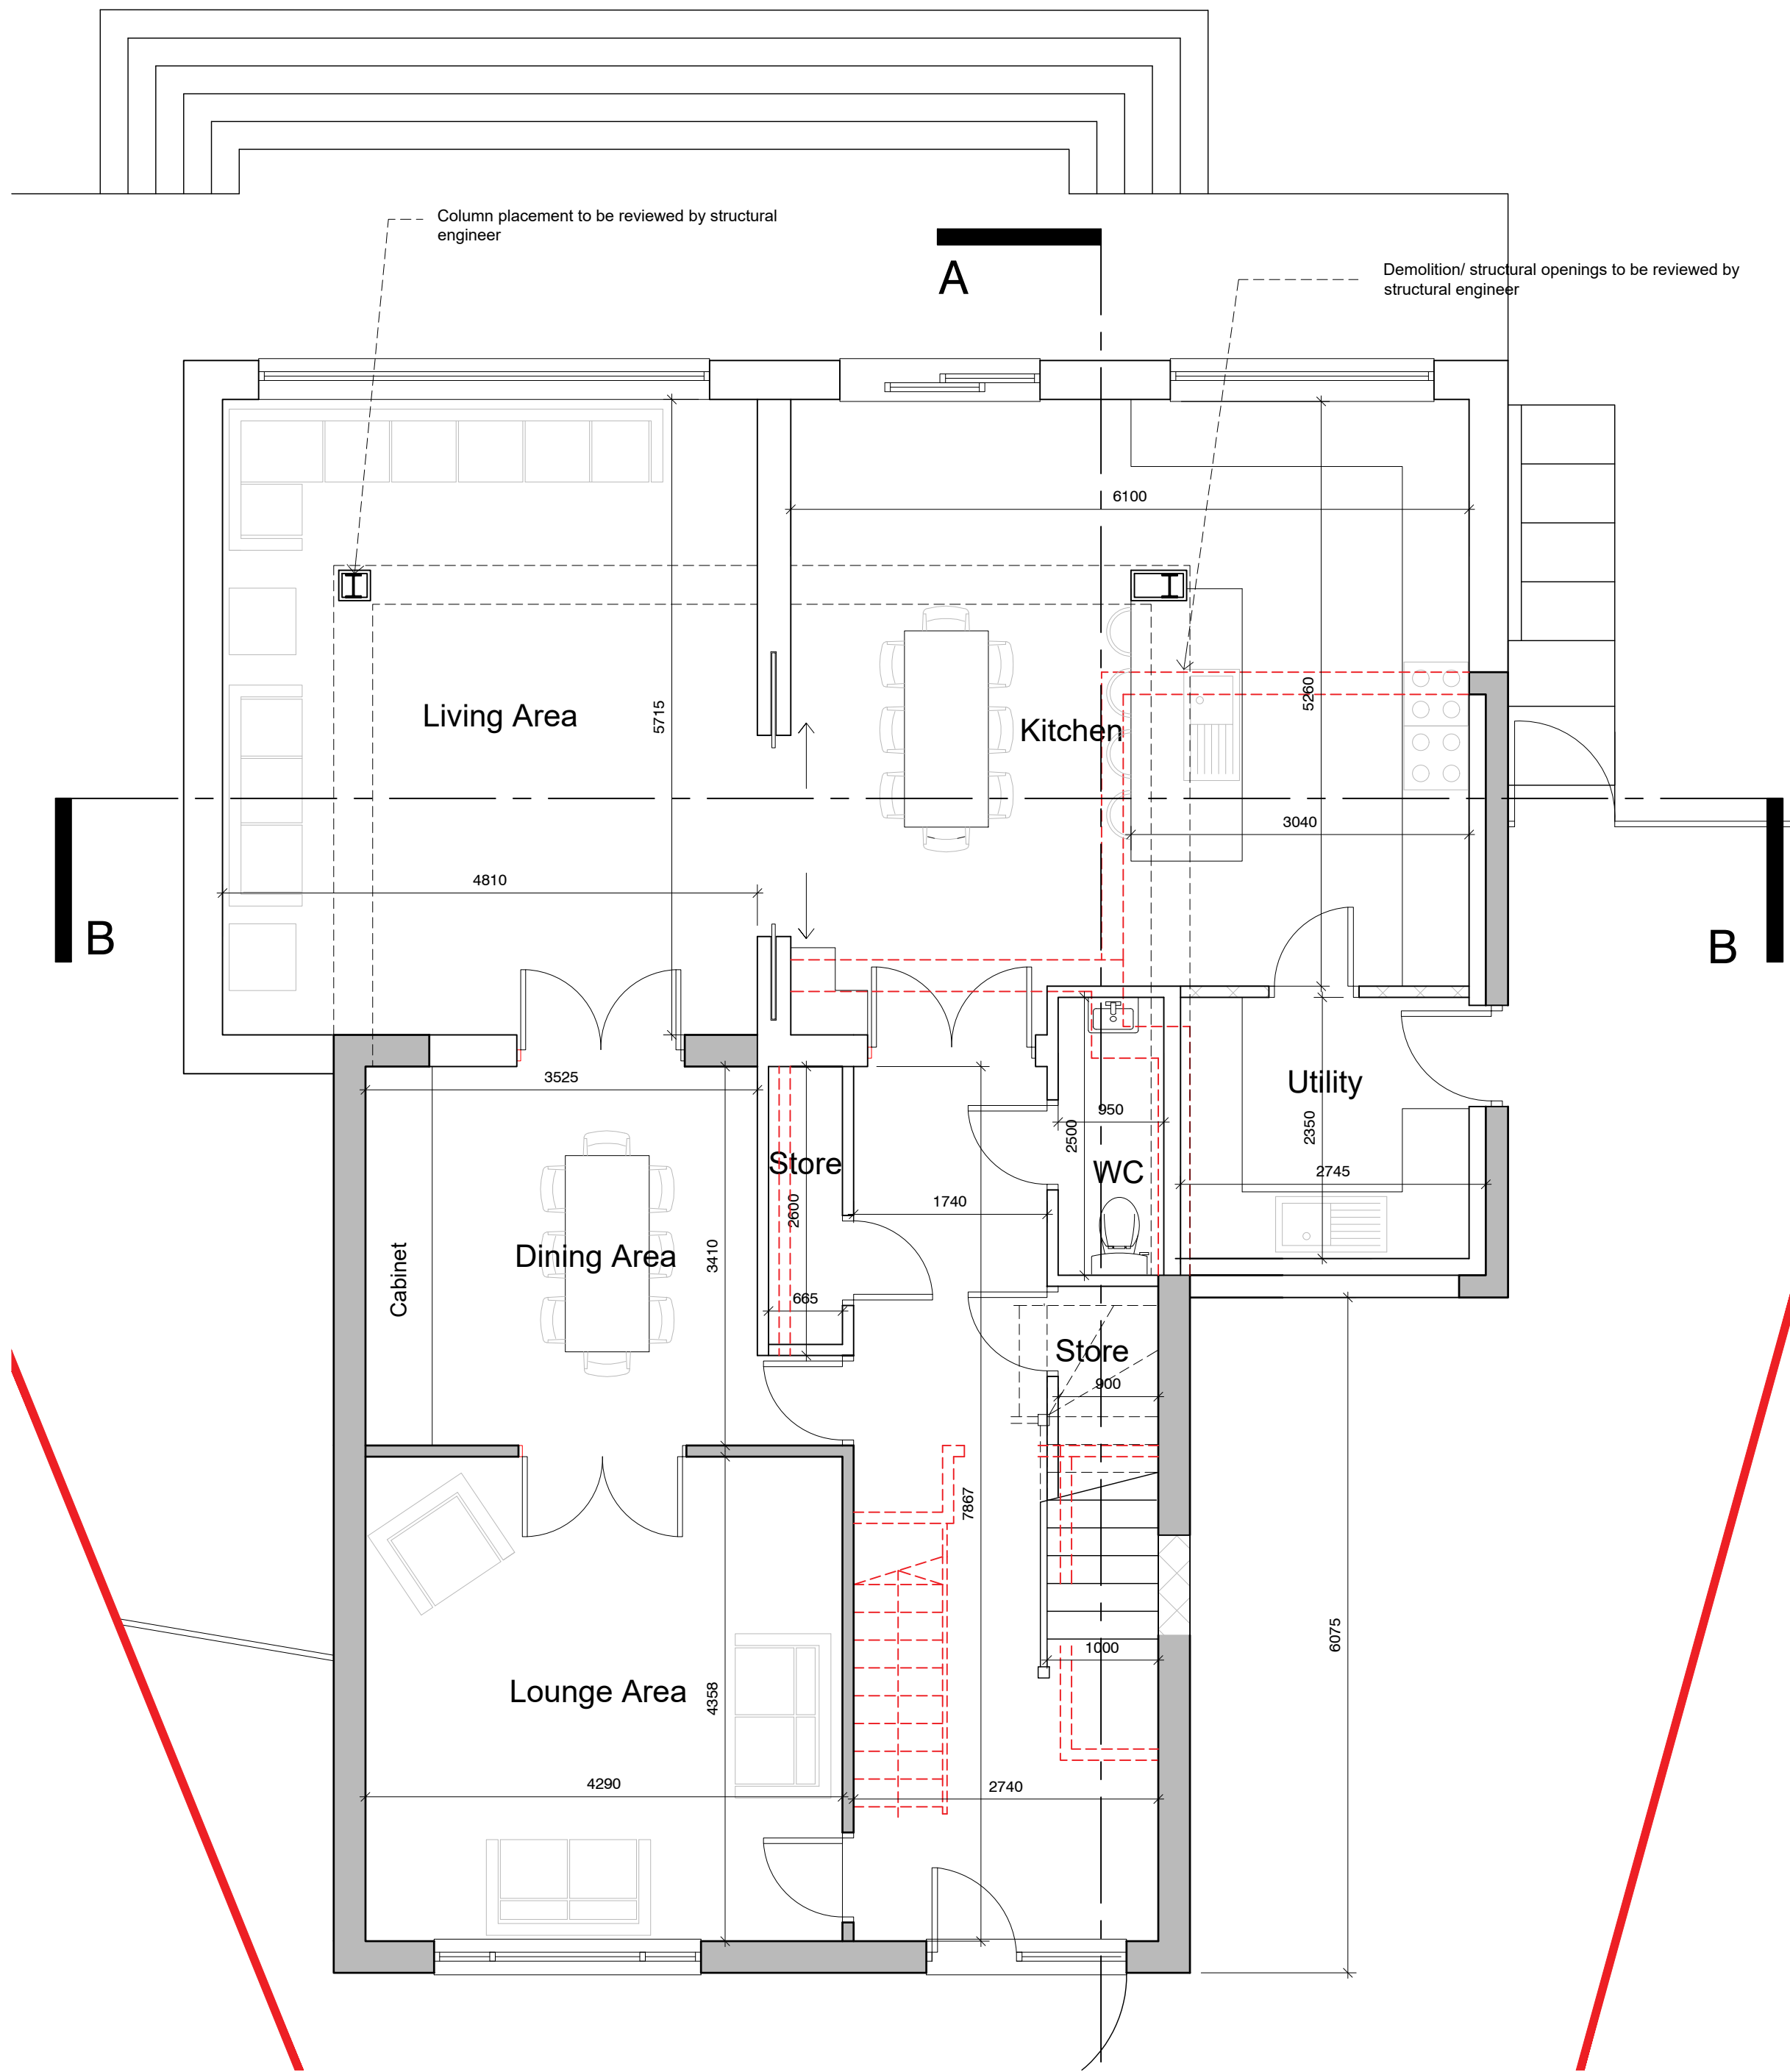

proposed ground floor plan
scale 1:50

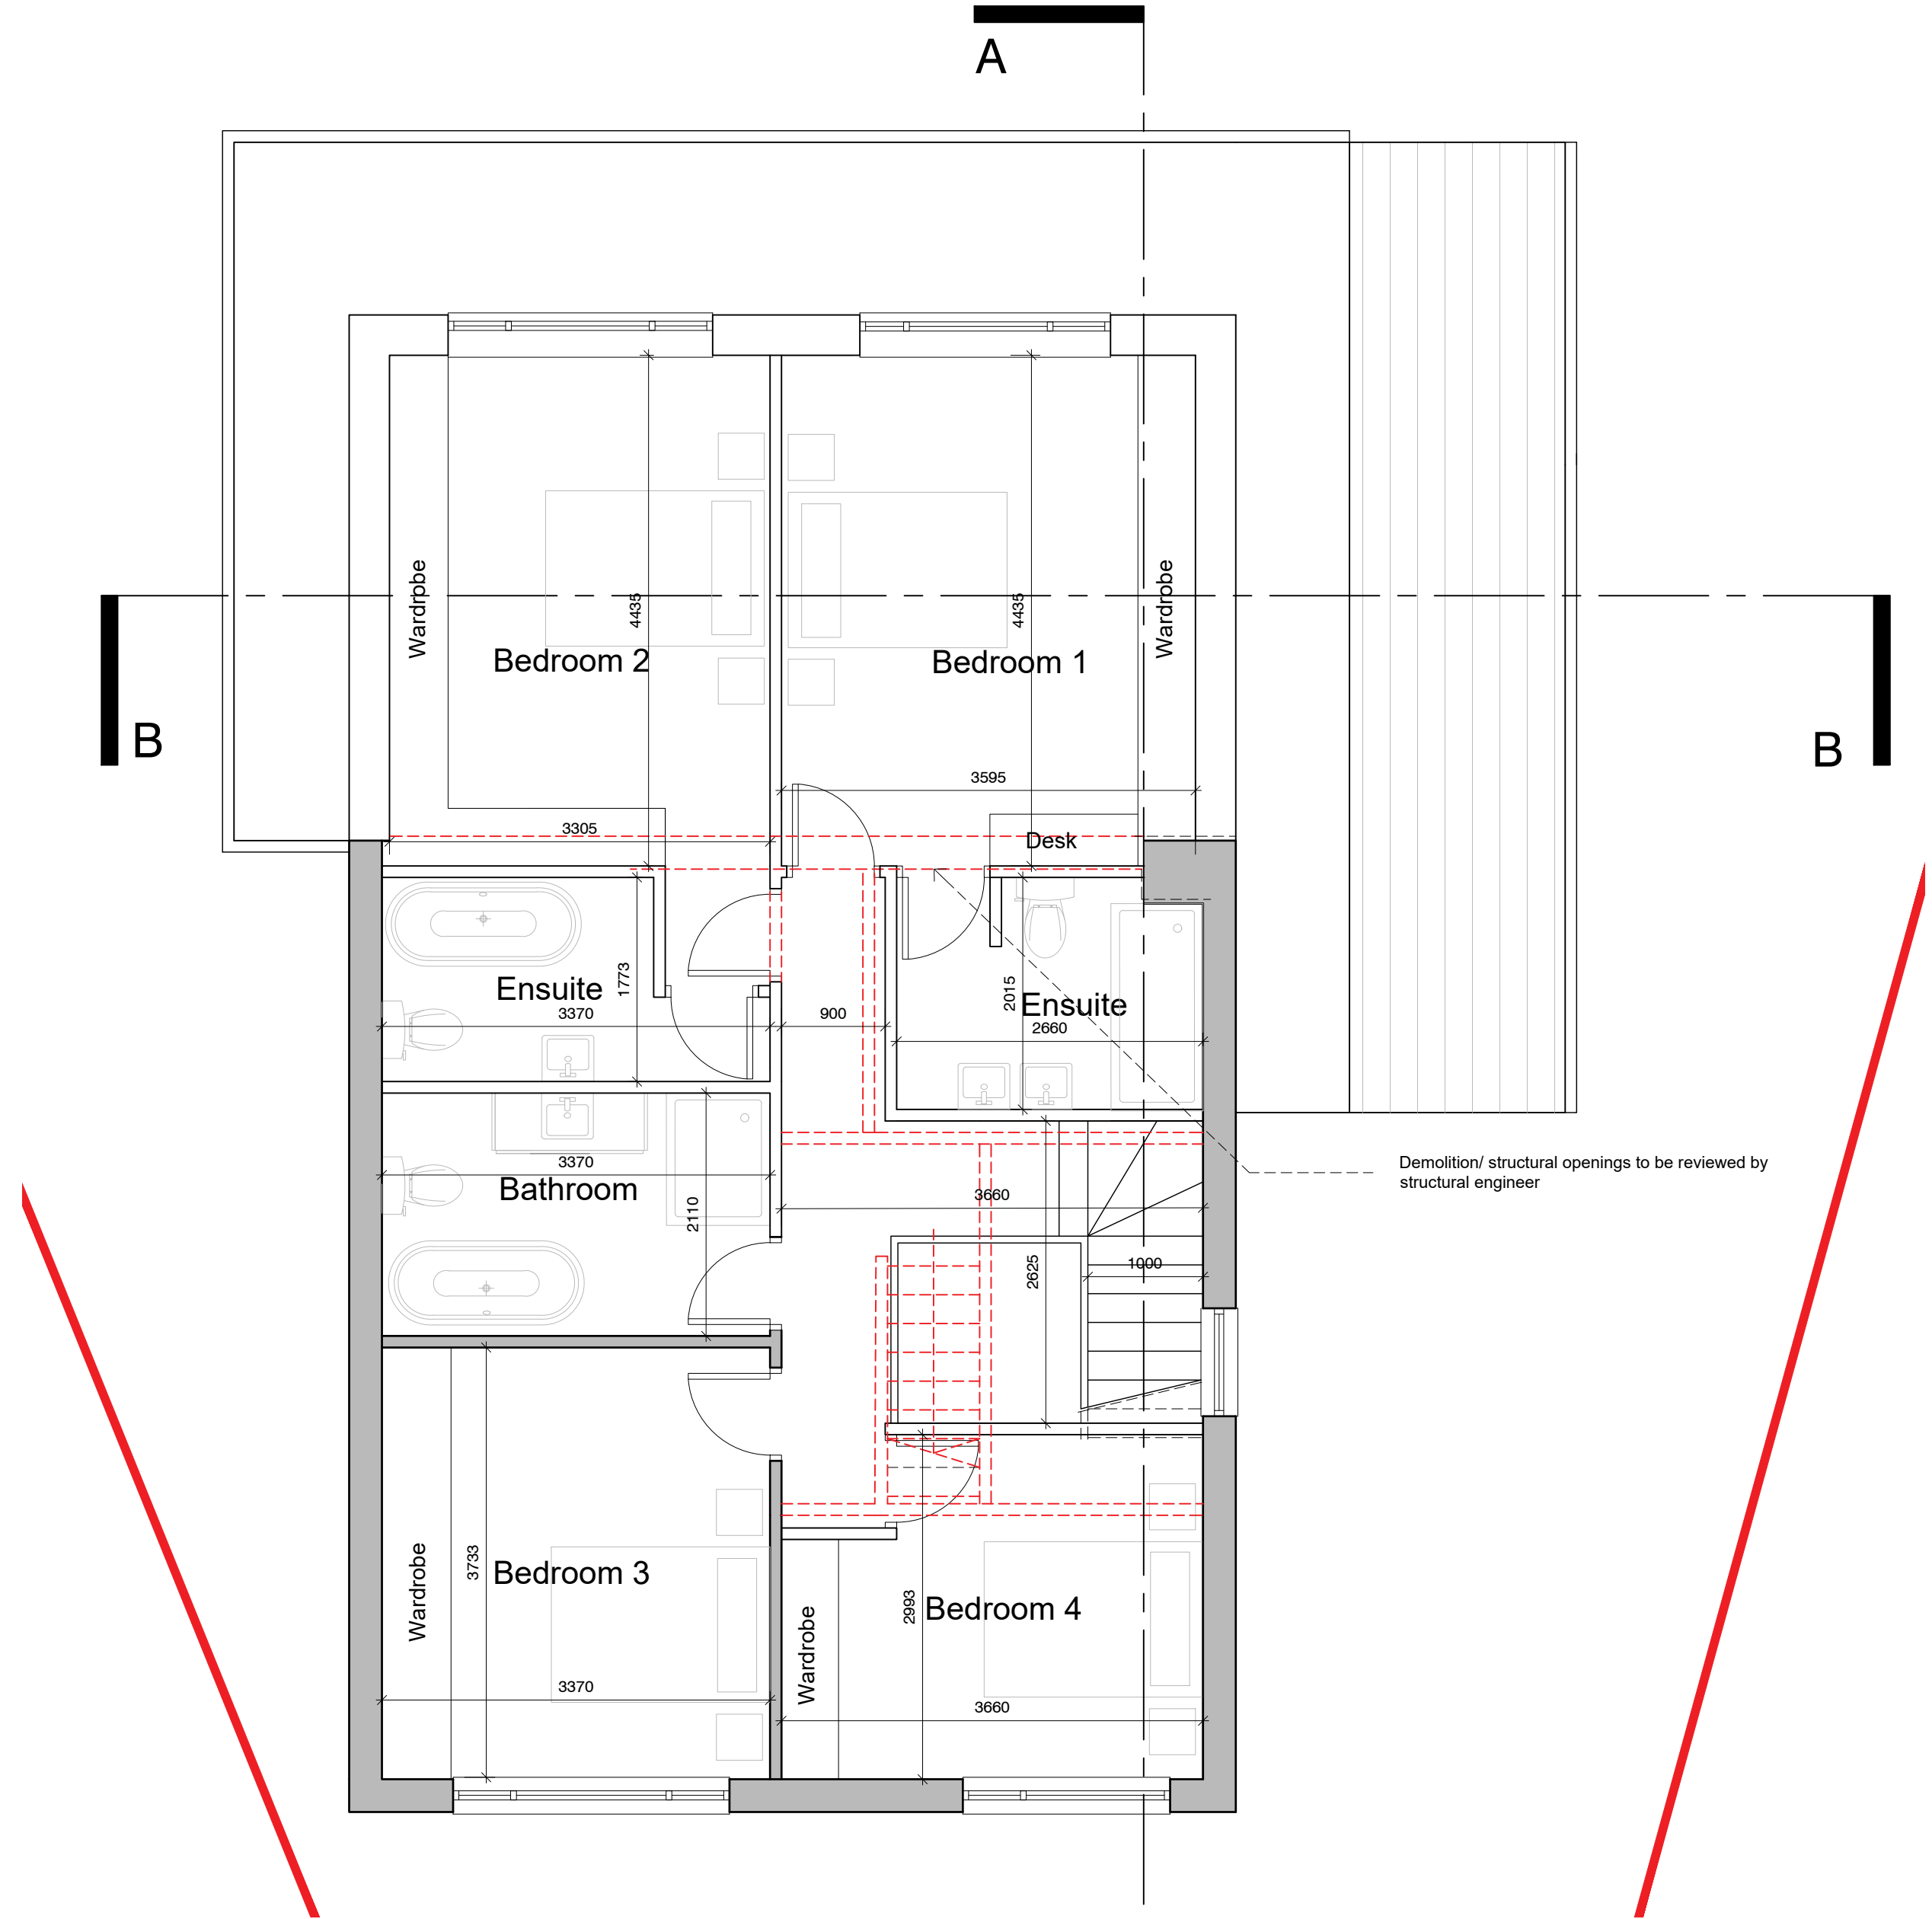

proposed first floor plan
scale 1:50

- Existing
- Proposed
- Demolition Line
- Site Boundary Line



IMPORTANT NOTES: Do Not Scale from this Drawing.
Use Figured Dimensions Only.

DRAWING STATUS:

INFORMATION

REVISION	DATE	DESCRIPTION

FOOTPRINT DESIGN			E. info@footprintdesign.net
CLIENT:	KHURRAM HABIB	SCALE:	1:50@A1
PROJECT:	7 HEALD CLOSE, SHAWCLOUGH	DATE:	24.06.24
DRAWING TITLE:	PROPOSED PLANS GROUND & FIRST FLOOR		
DRAWING NO:	A130_L(00)010		