
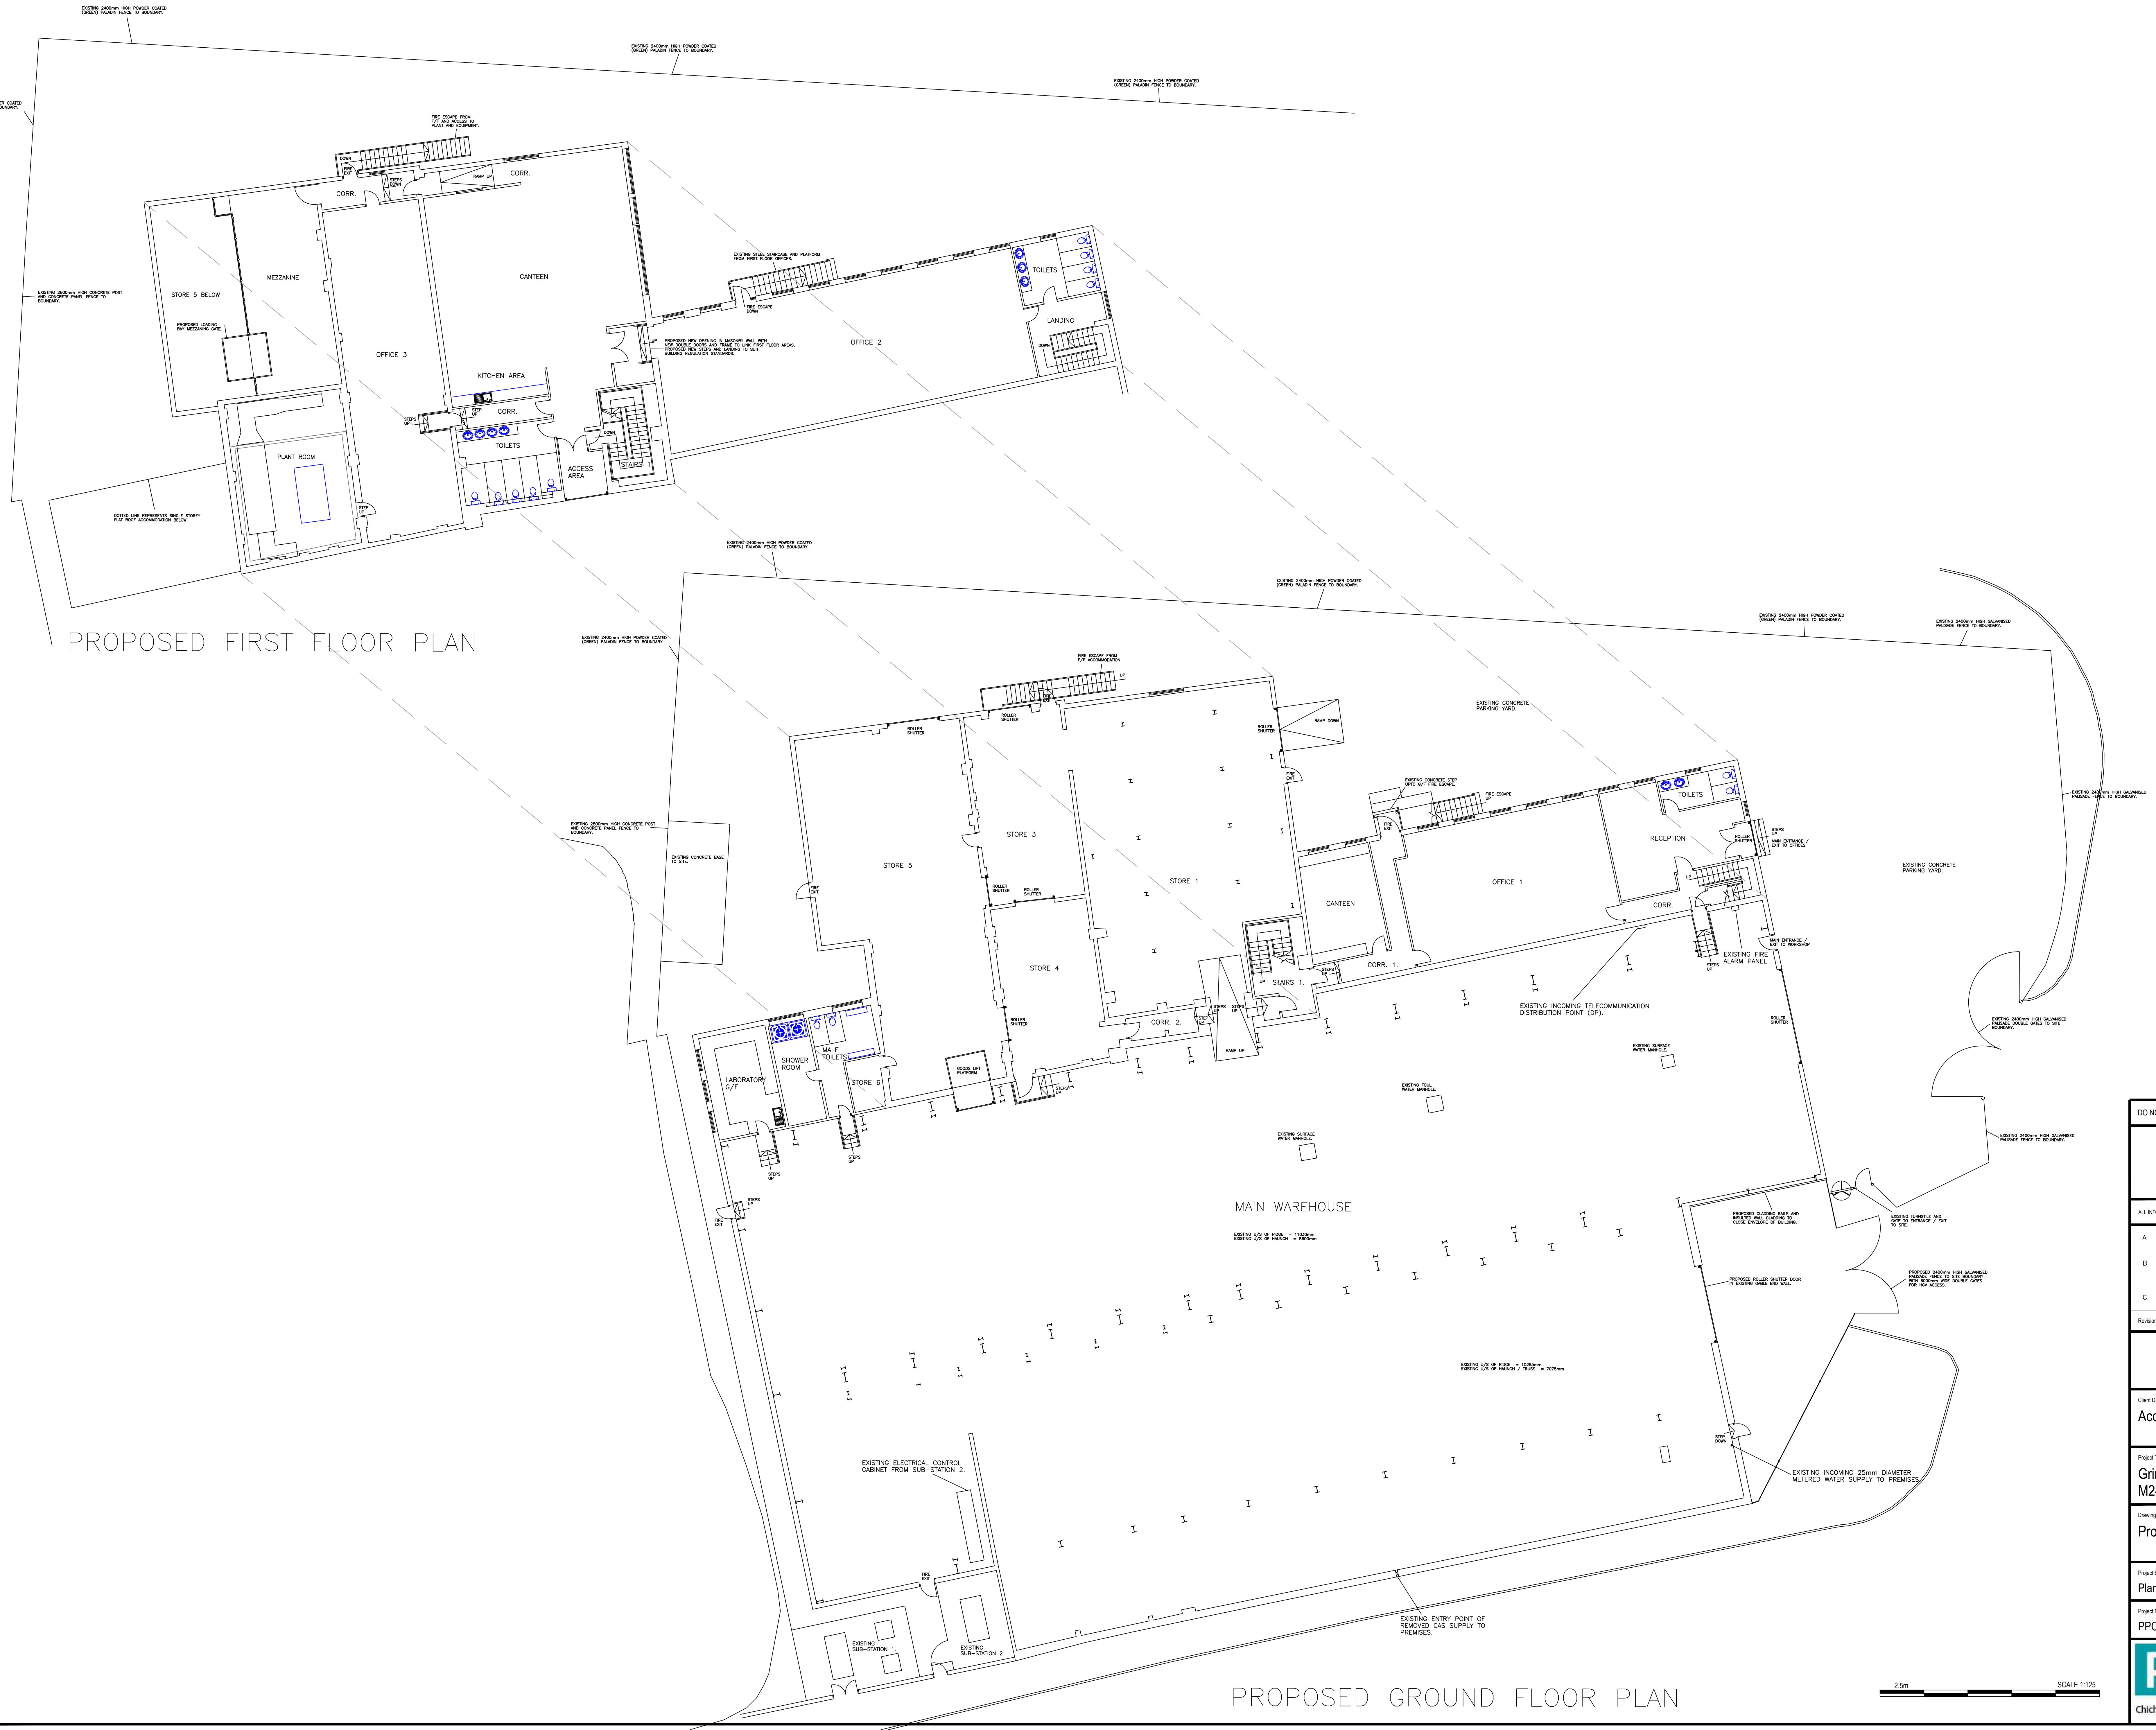


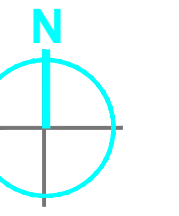

DO NOT SCALE OFF DRAWING - PLEASE CHECK ALL DIMENSIONS ON SITE

This drawing is to be read in conjunction with all relevant specifications, documents and other issued job drawings. Discrepancies or omissions must be reported to the client. The contractor is to check and verify all building and site dimensions and to check levels before work commences.

ALL INFORMATION CONTAINED ON THIS DRAWING REMAINS COPYRIGHT OF PRIME PROPERTY LIMITED ©				
A	03/03/2023	AMENDMENTS TO RECEPTION G/F TOILETS AND OFFICE F/F TOILETS.	VSL	
B	17/03/2023	DEMOLITION TO FRONT OFFICES, AND ADDITION OF ROLLER SHUTTER DOOR, FENCE AND GATES.	VSL	
C	25/04/2023	PLAN UPDATED TO ONSITE WORKS. NOTES ADDED.	VSL	
Revision		Issue Date	Revision Comments	By:

Client Details:

Acornfield Properties Limited

Project Title:

**Grimshaw Lane, Middleton,
M24 2JU.**

Drawing Title:

Proposed Floor Plans

Project Stage:		Works Package:		A3 Scale:	
Planning				1:125	
Project No:	Drawing No:	Revision:	Drawn:	Created:	Authorised:
PPC52	F0011	C	AP	Sept 2022	JP

PPC PRIME
PROPERTY CONSULTANCY

Chichester House, 91 Moss Lane East, Manchester, M15 5GY