


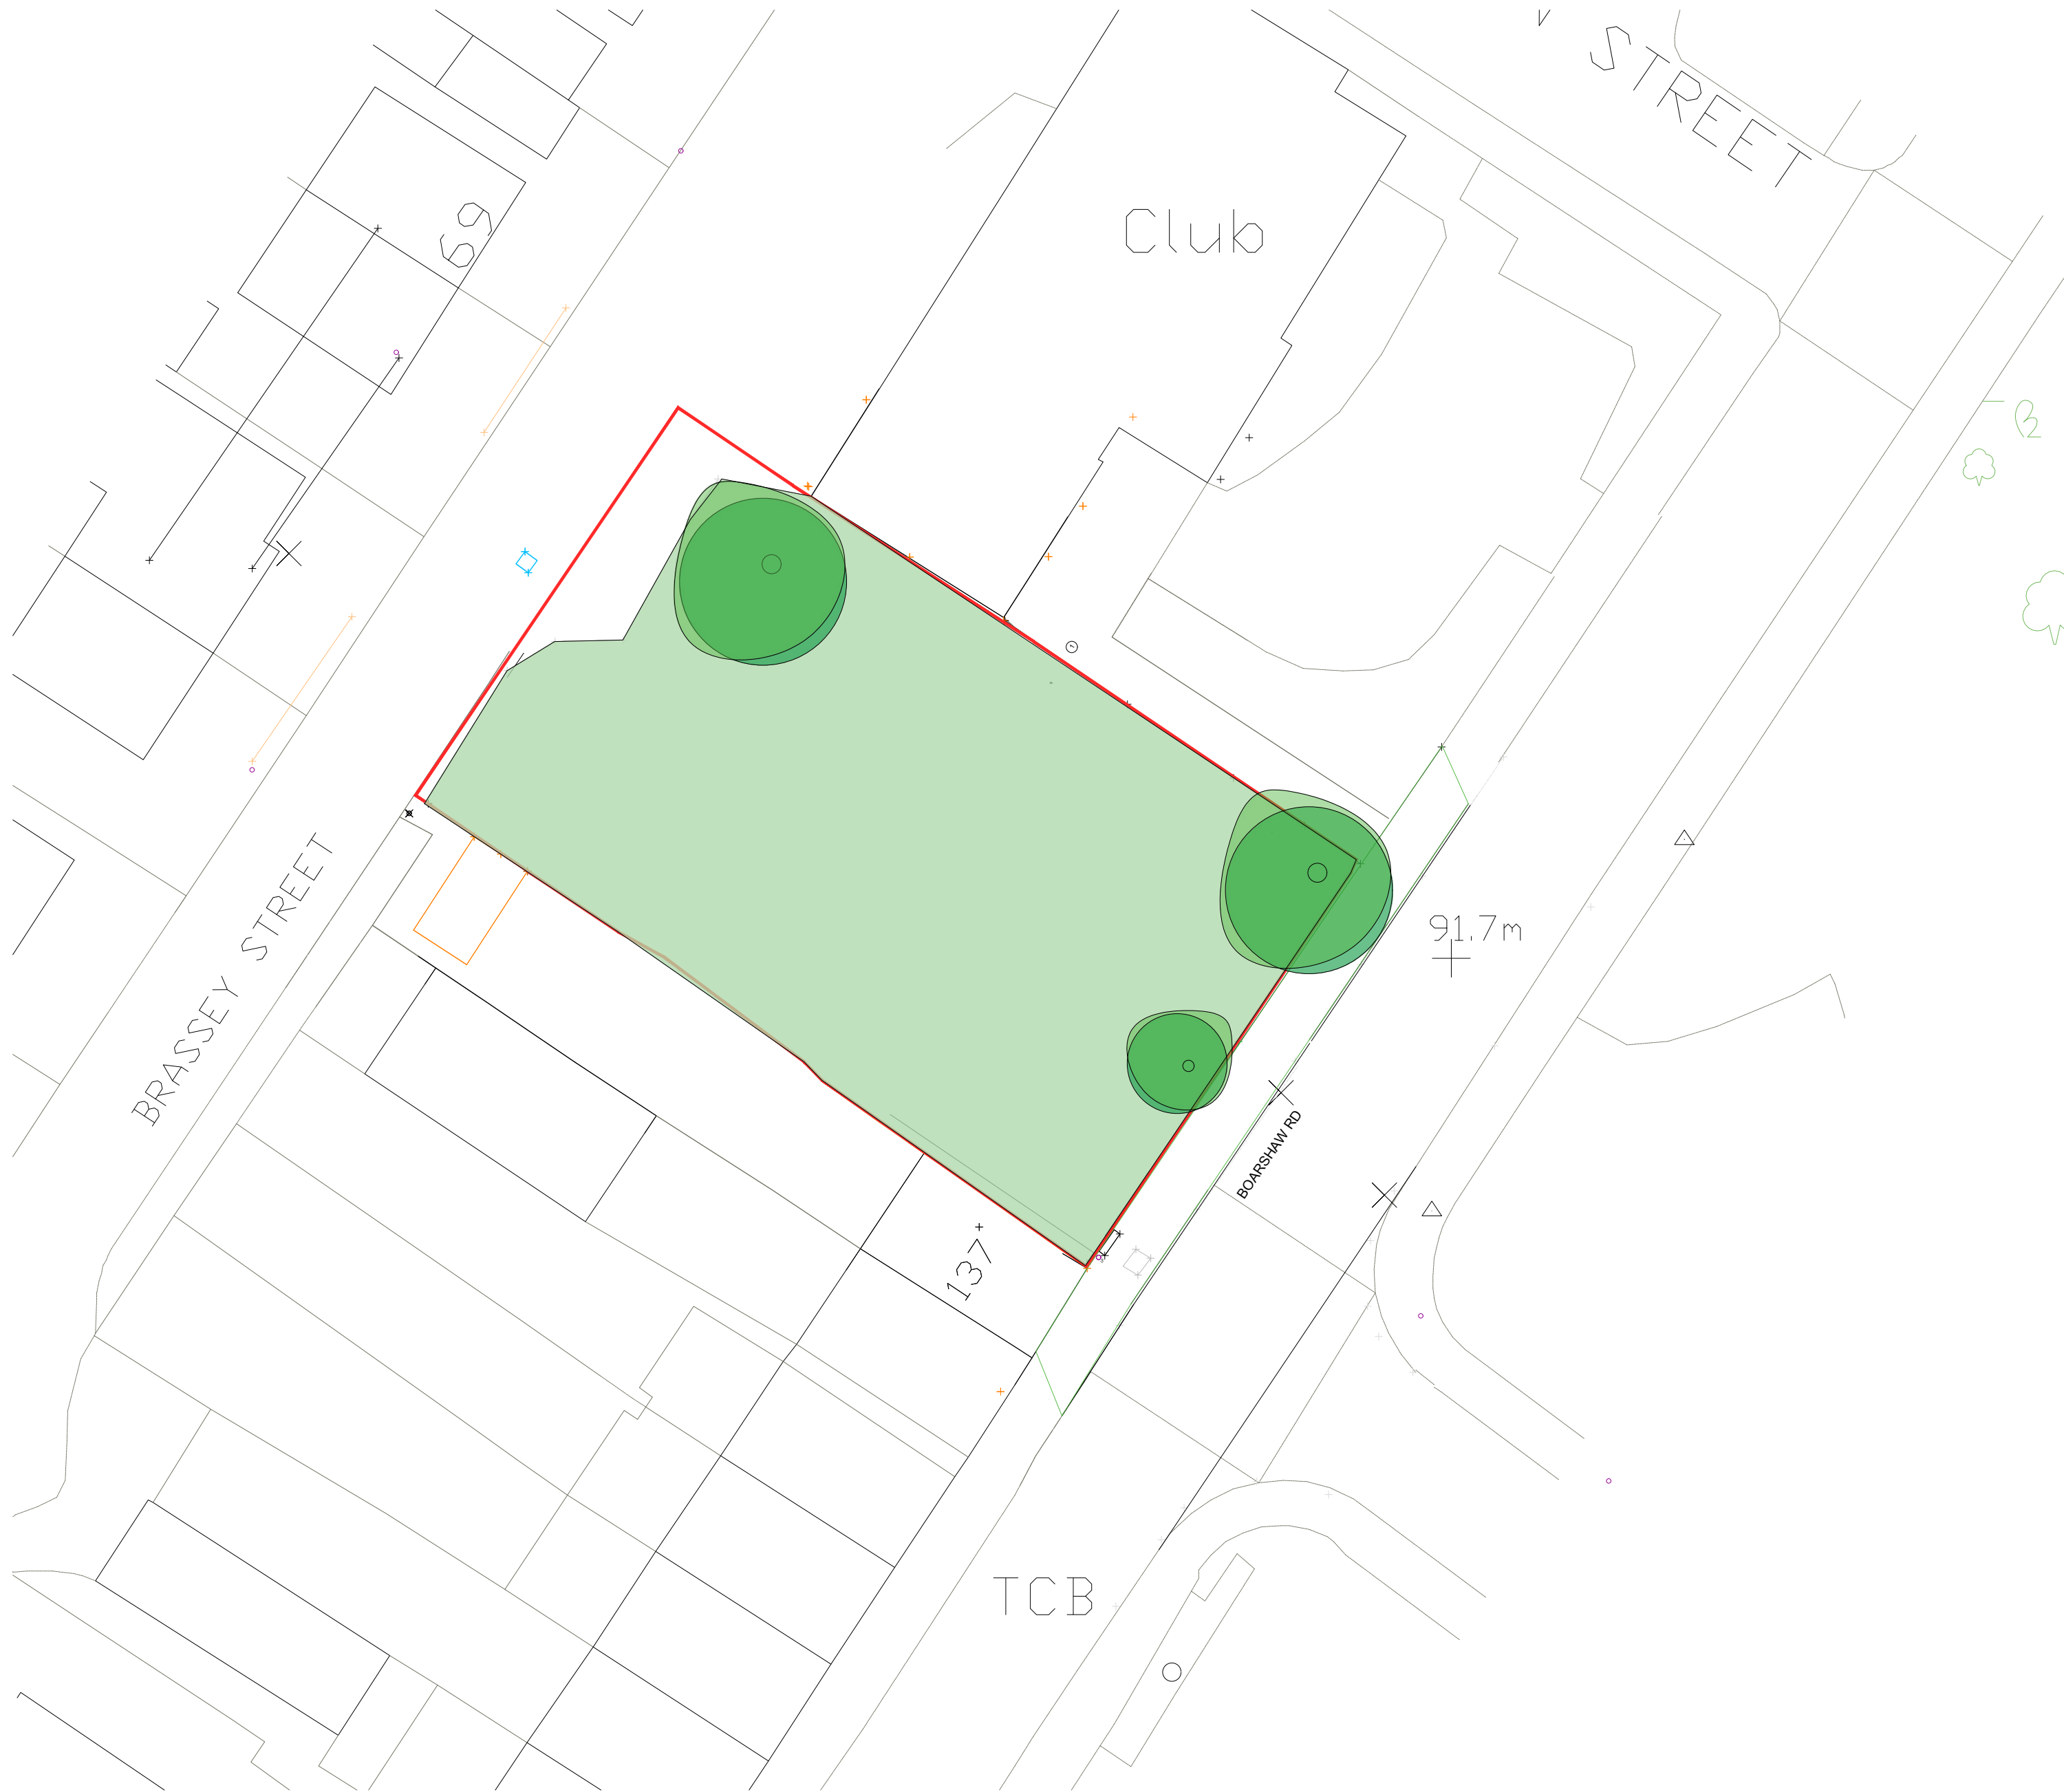

SITE PLAN 1:200

Circle White Group Limited trading as CWG registered in England & Wales 14995879
All right reserved. All drawings, documents or specifications prepared by CWG shall remain the property of CWG and shall not be used unless explicit consent is provided prior.
DO NOT SCALE FROM FROM DRAWINGS

cwg. CIRCLE WHITE GROUP LIMITED
APH BUILDING
BRADNOR ROAD
MANCHESTER
M22 4TE

REV	DESCRIPTION	DATE

PROJECT: BOARSHAW ROAD, MIDDLETON		
CLIENT: RECEDHAM DEVELOPMENTS		
TITLE: EXISTING SITE PLAN		
DRG No: 2024_001_011	STATUS: PLANNING	REV: 0
SCALE: AS NOTED @ A2	DRN BY: ISH	DATE: 28.10.24