



Hatched area indicates the current garage footprint

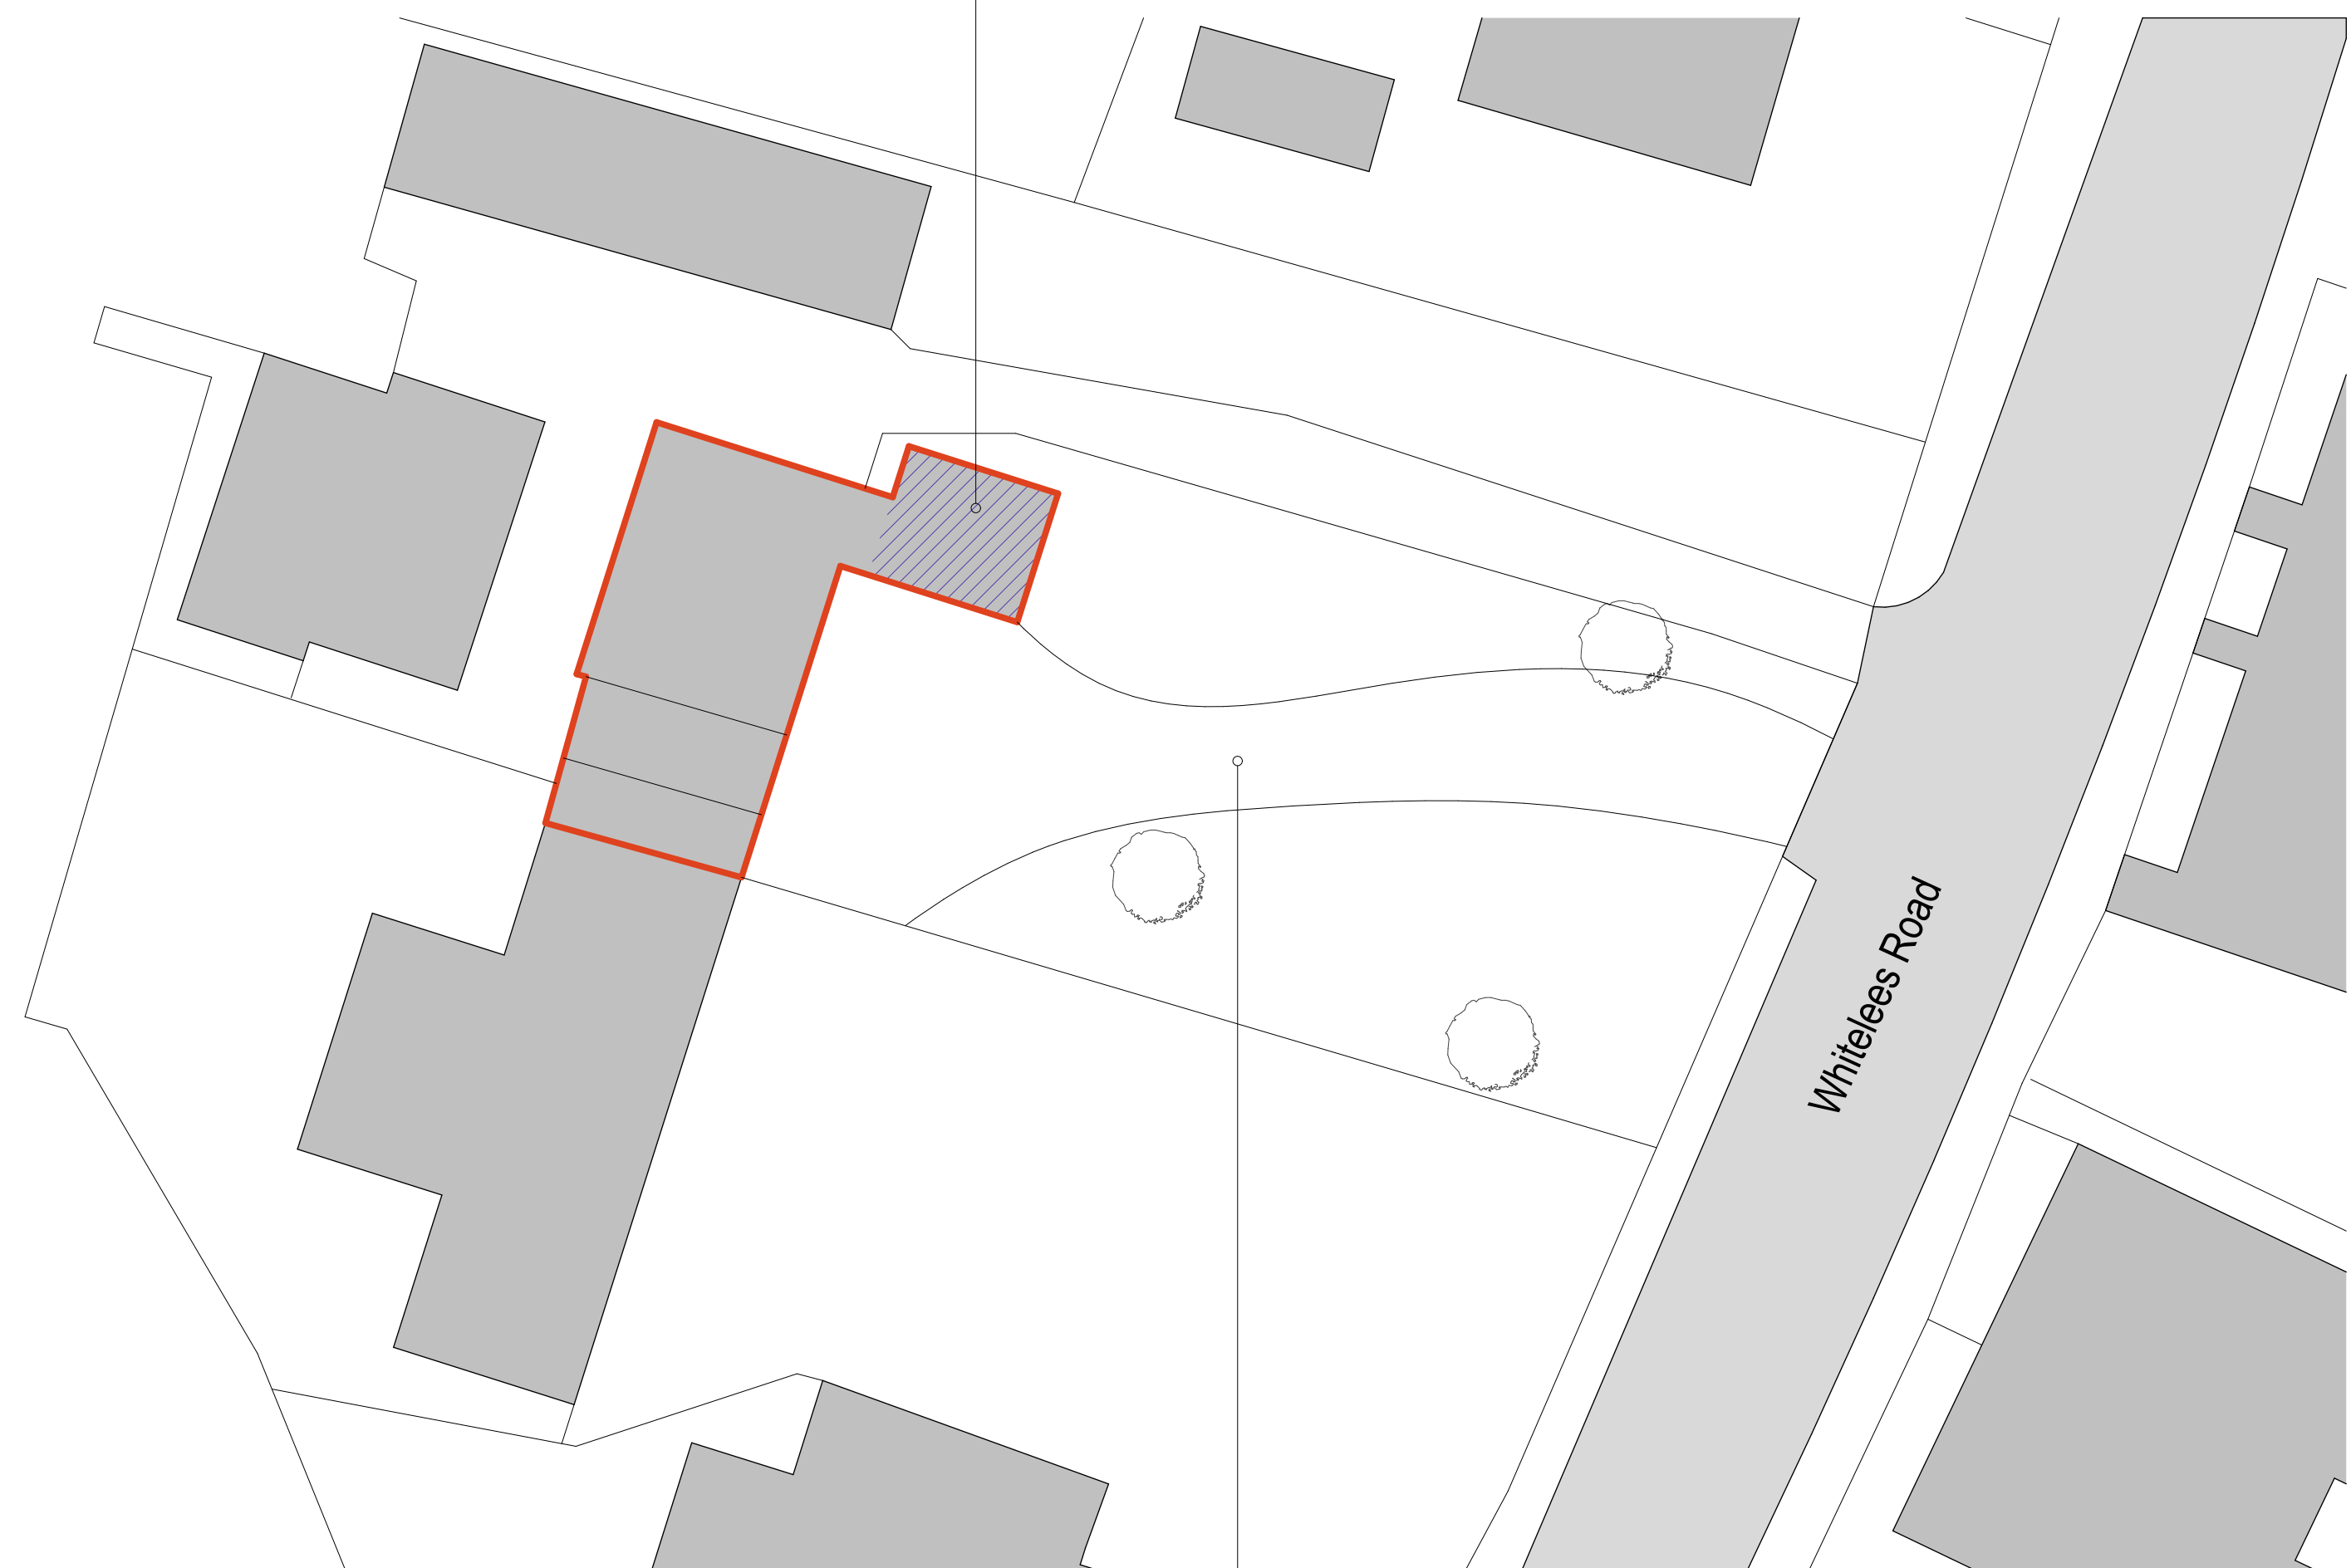


Existing Site Plan
1:200

Existing vehicular parking and pedestrian access unaltered

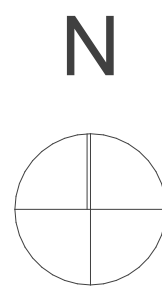

Hatched area indicates the area of the building included in the proposed works - no proposed changes to the building footprint

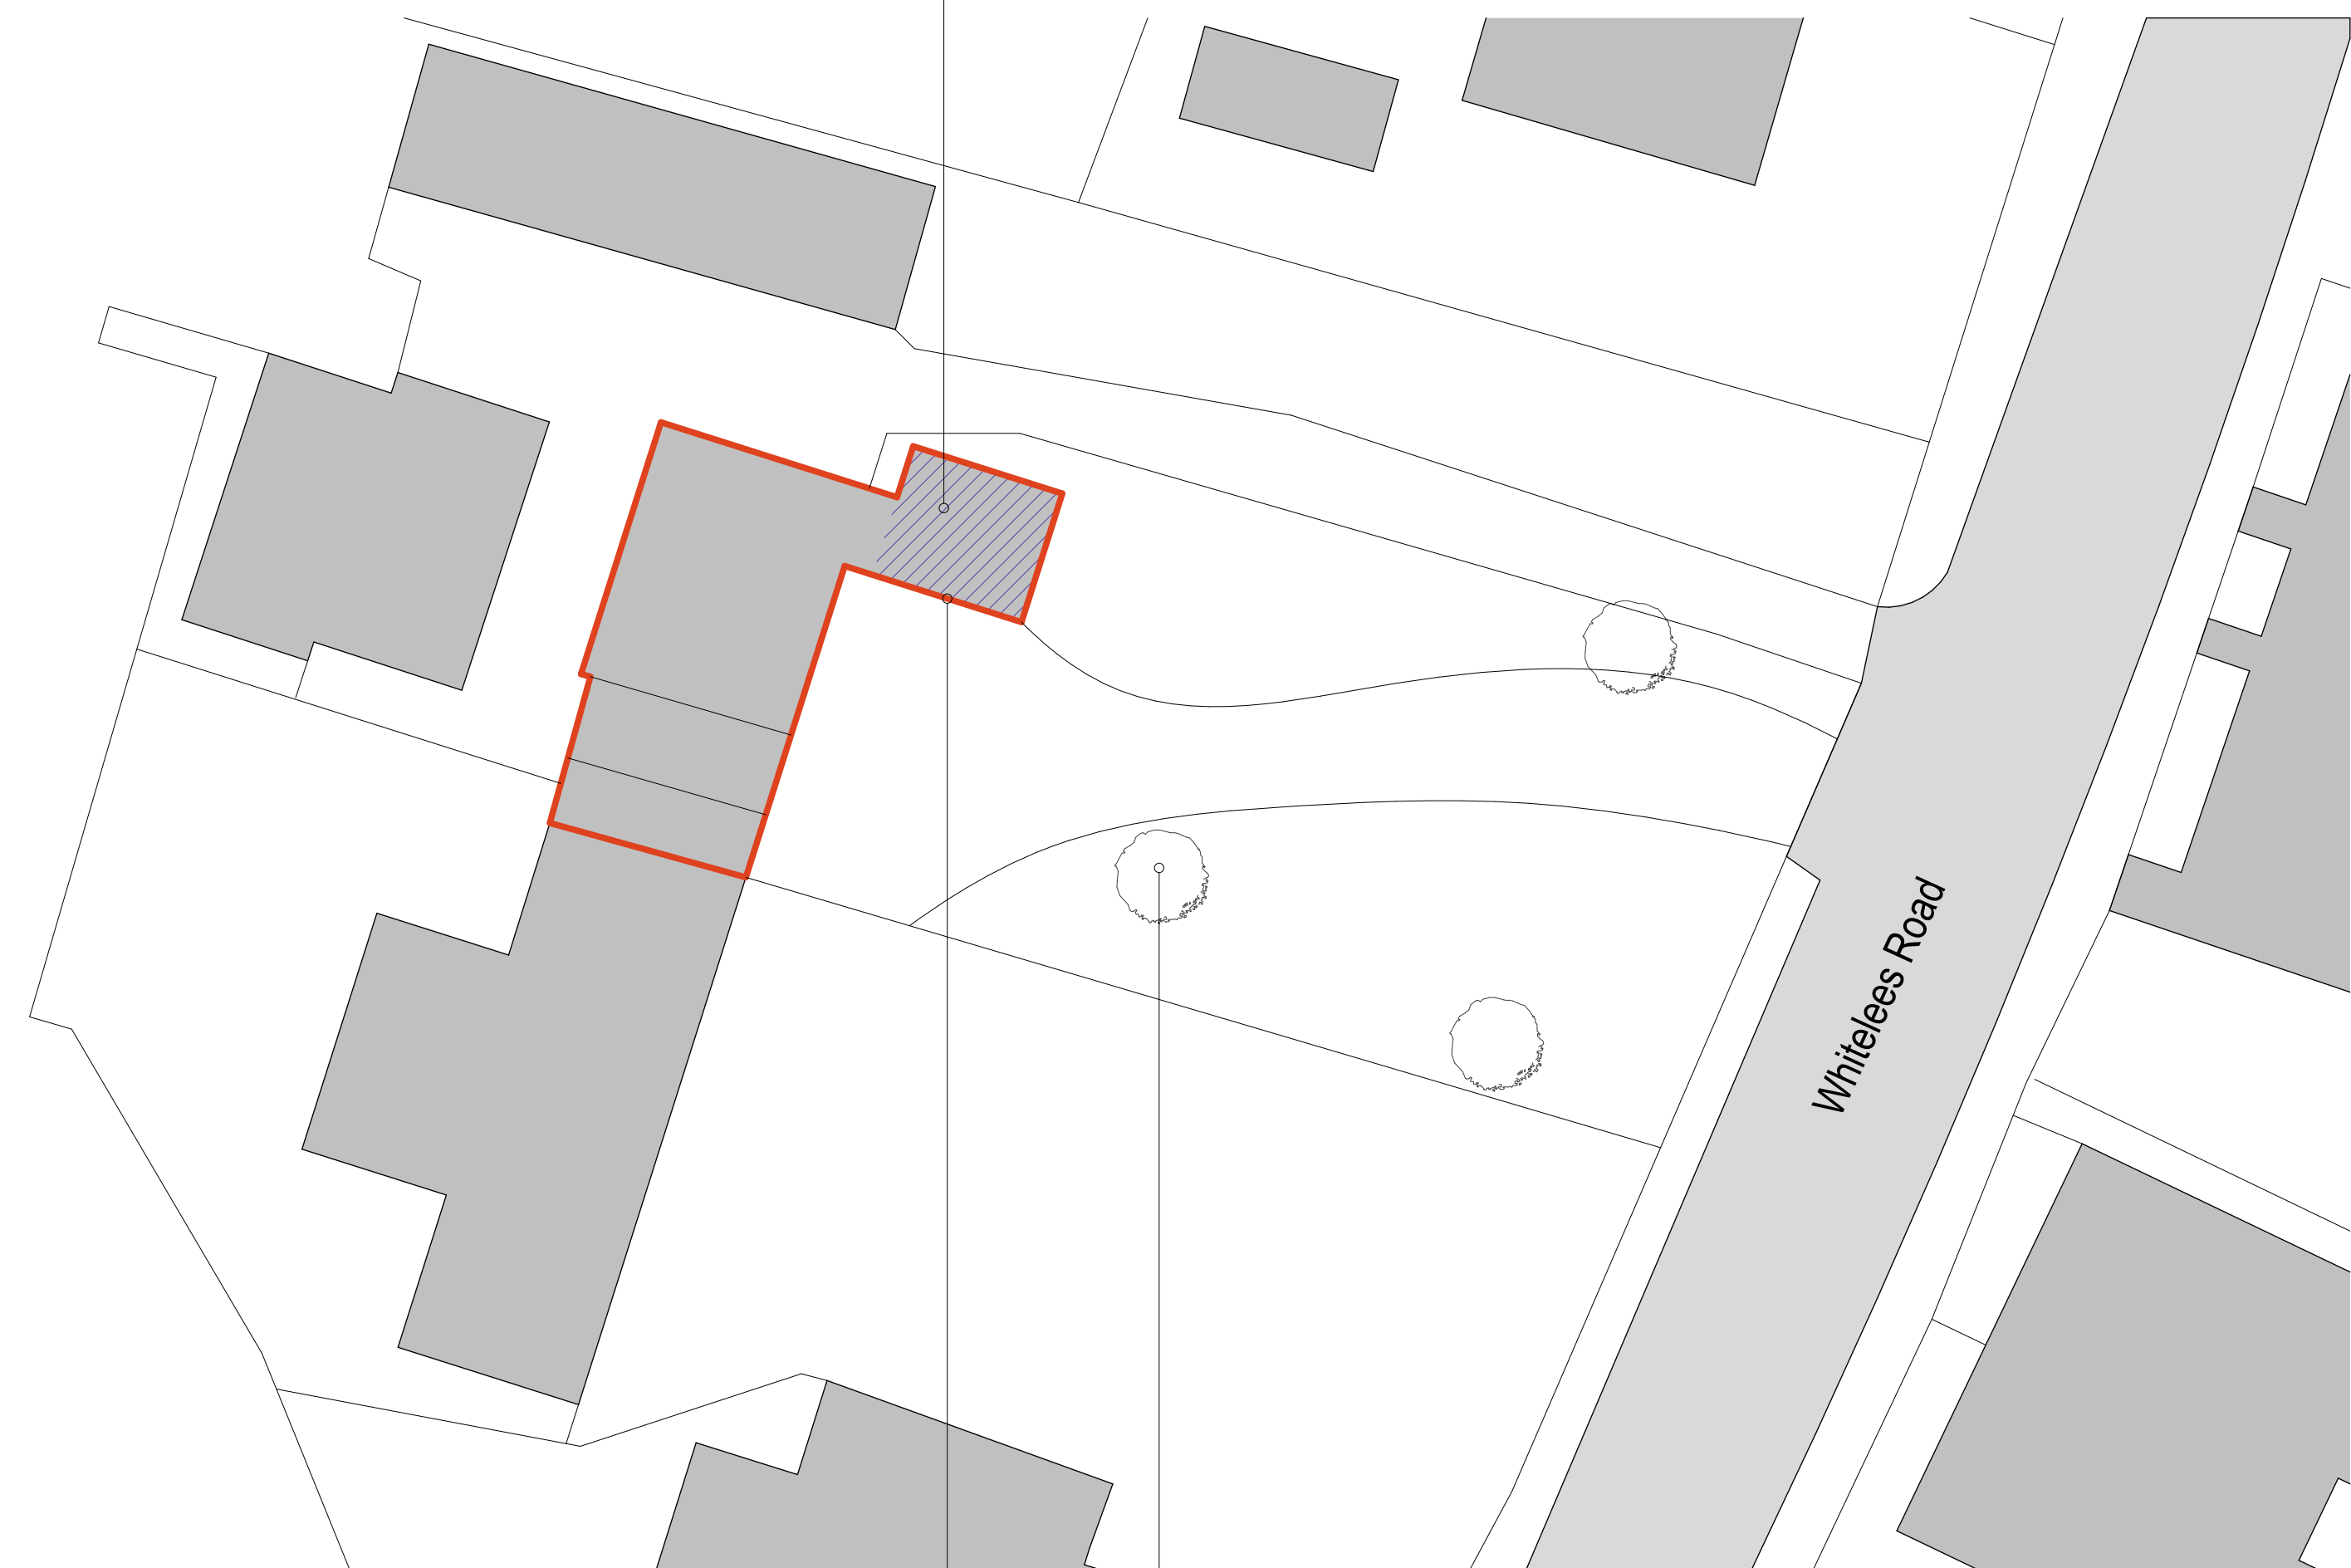


Proposed Site Plan
1:200

Existing trees unaltered and uneffected due to a notable stand off and no below ground works proposed.

The only proposed *external* changes are to this elevation (replacing the existing door, see block drawings). Due to the stand off from Whitelees road, the angle of this elevation in relation to this road, and the high boundary treatment along this road the proposed changes are not visible from the street

NOTES

- All proposed works are internal other than changing the external door (see block drawings). As such the changes proposed are not visible on the site plan. None the less, to communitie this a proposed and existing site plan have both been provided.

 

NORTHSTONE

Evolve, Red Road
MediaCity, Salford
M50 2TG

PLANNING

Project:

Kershaw Heyes Barn, Whitelees Road OL15 8DU

Drawing Name:

Site Plans

Scale @ A1:	Date:	Drawn:	Checked:
1:200	May 23	HF	-
Drawing No:			Revision:
XX01-P-003			-

Notes: All specifications, materials and workmanship to be in accordance with current NHBC and Building Regulations. Main drainage to comply with Sewers for Adoption current edition. Highways to be in accordance with Local Authority specification. Do not scale from this drawing. All dimensions to be verified with the drawing office. Print in colour.