


ELEVATIONS 1:100

gable

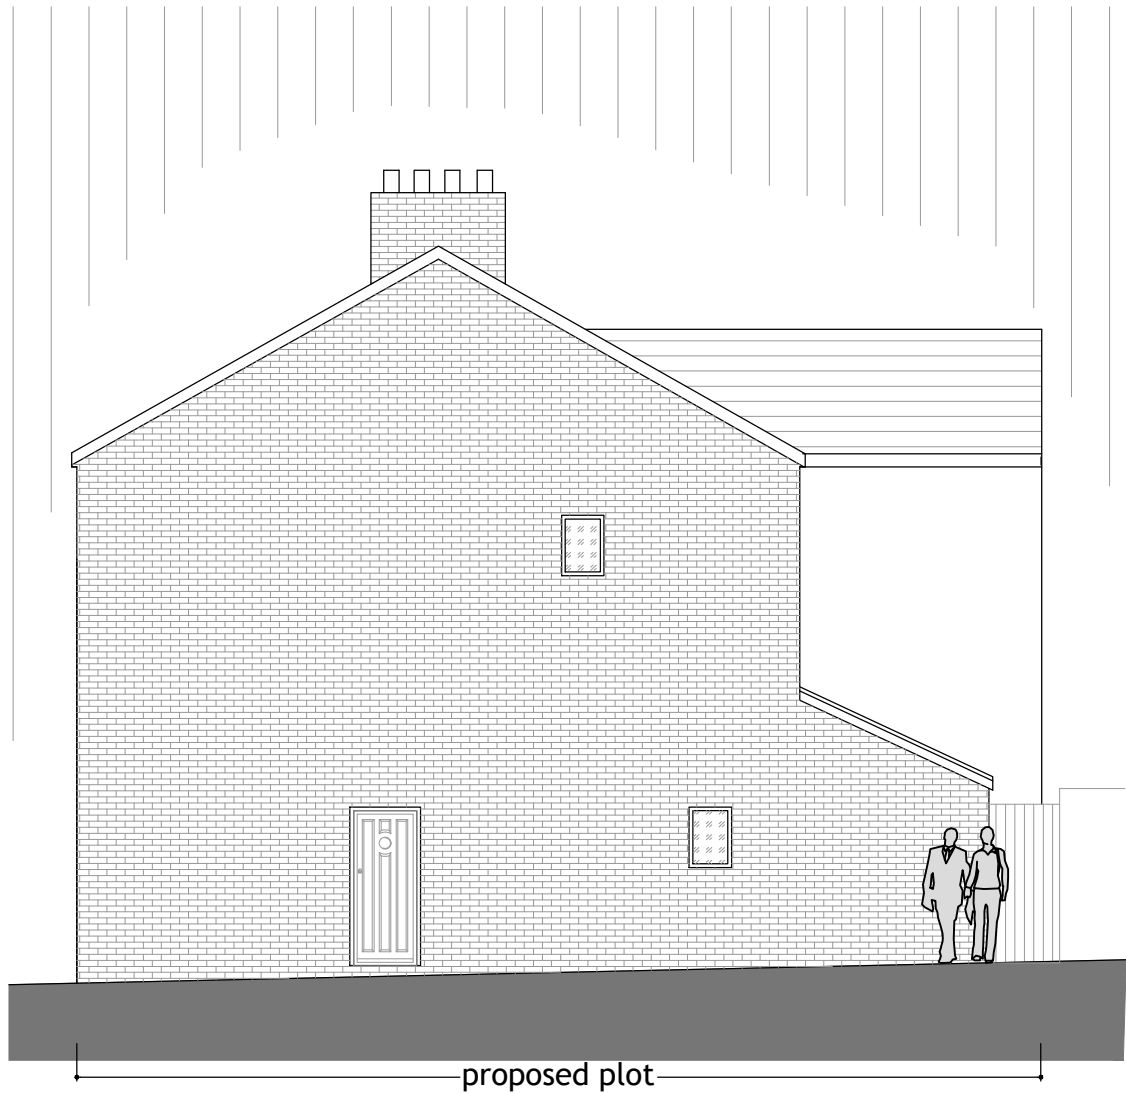


front



FRONT ELEVATION 1:50



rear

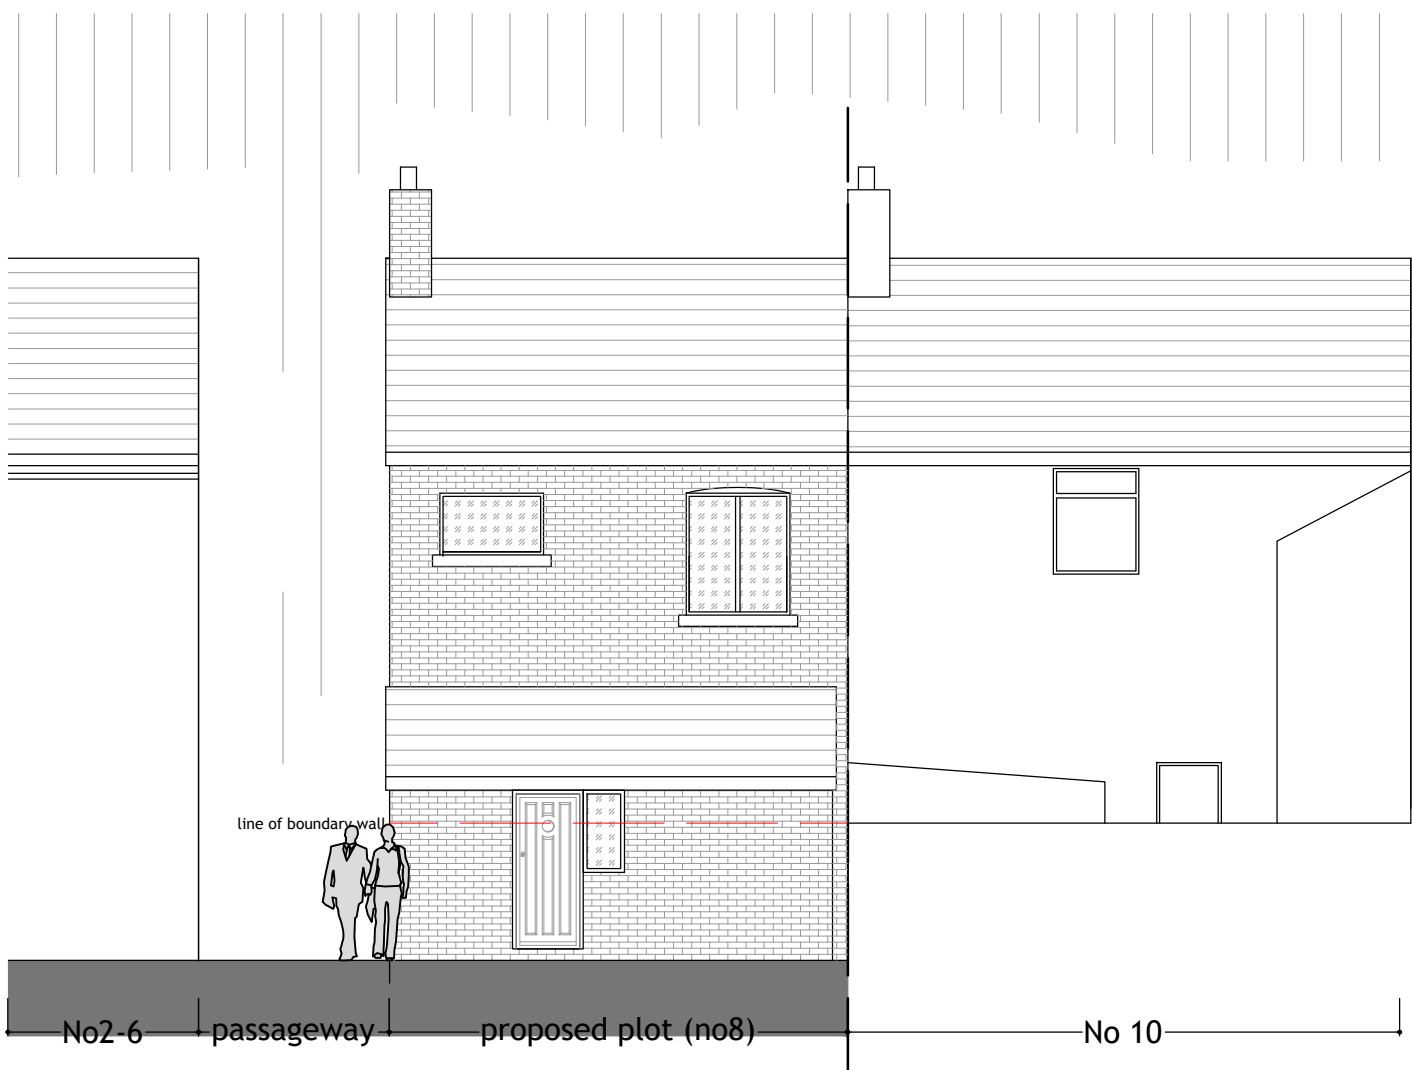

All levels and dimensions must be checked on site by contractor prior to commencement of works. Any variations must be reported to the client.

All information hereon is the copyright of the designer. Copying in full or in part is forbidden without the written permission from the designer.

Client	Michael Moghimi	Revision	
Project	New Retail / Apartments on land adjacent to 10 Rochdale Rd, Middleton		
Title	Proposed Elevations		
Drawing Number	MAHE	807-03	
Scale	1:100 a1		