



Conway Architectural Design shall have no responsibility for any use made of this document other than for that which it was prepared and issued. This drawing should not be scaled. Work to figured dimensions only.
All dimensions and levels to be checked on site. No building work is to be started until all relevant approvals are in place. Any discrepancies should be reported to Conway Architectural Design. This drawing should not be reproduced without written permission from Conway Architectural Design.

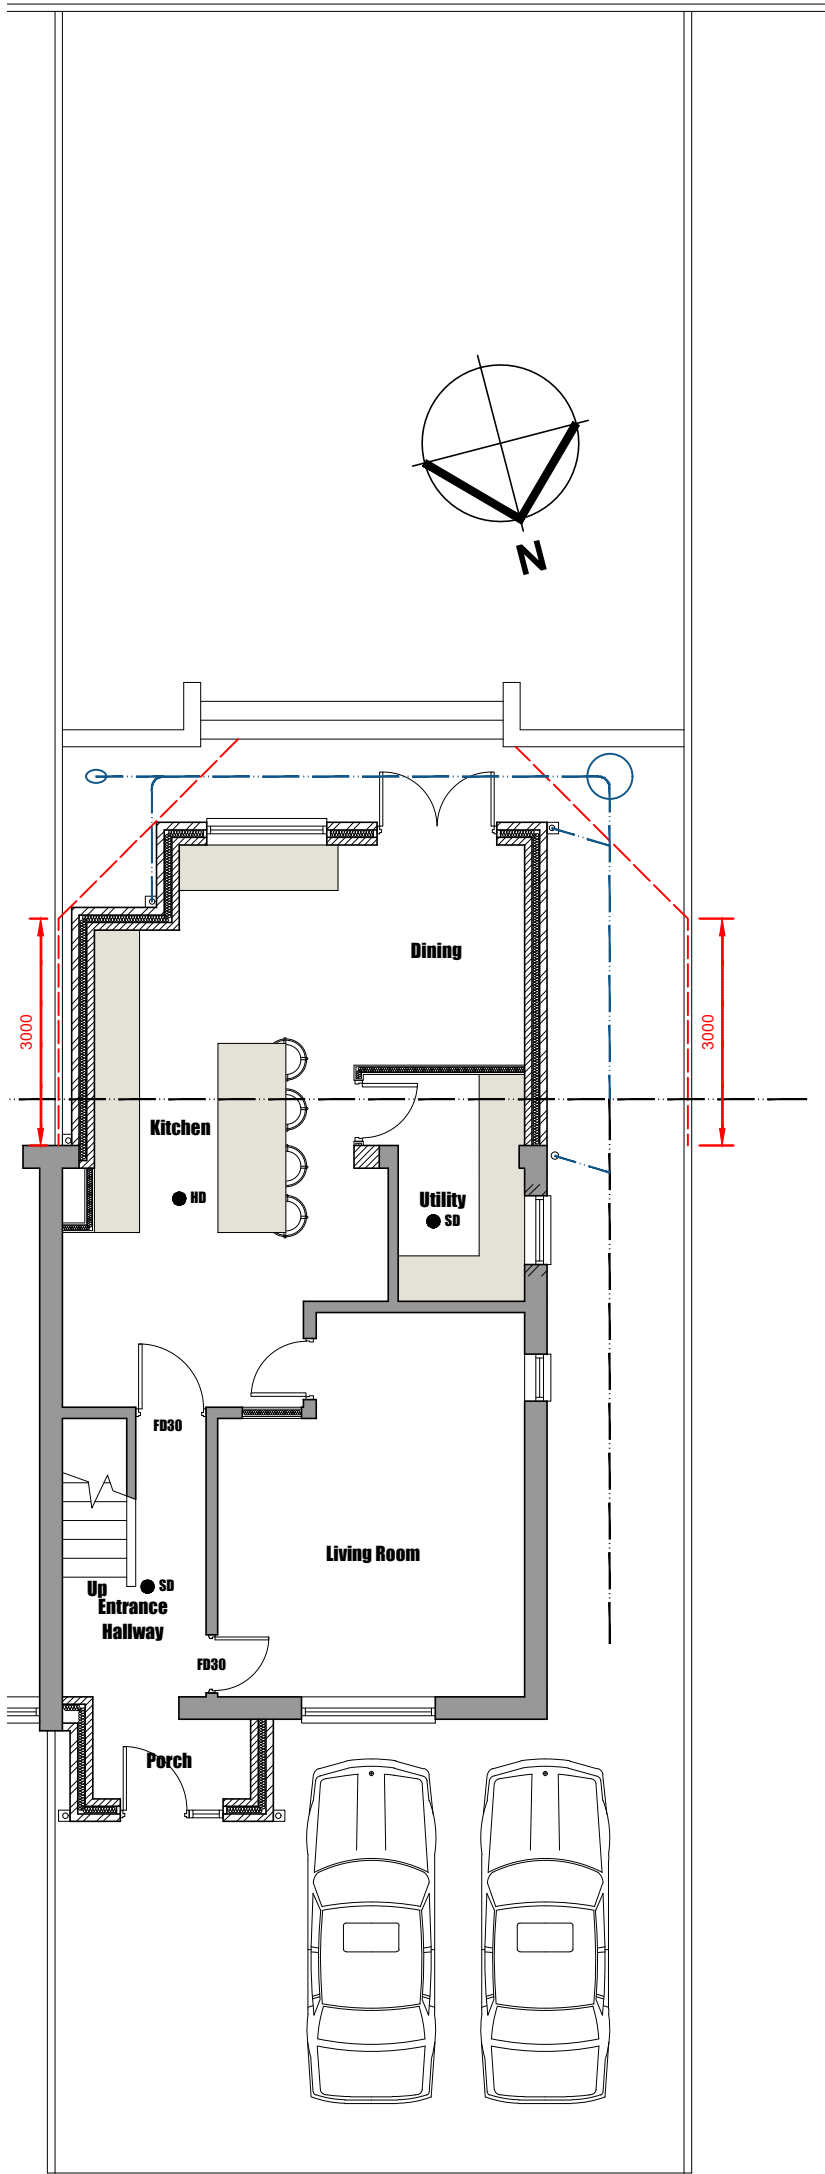

Site Plan
Scale 1:100

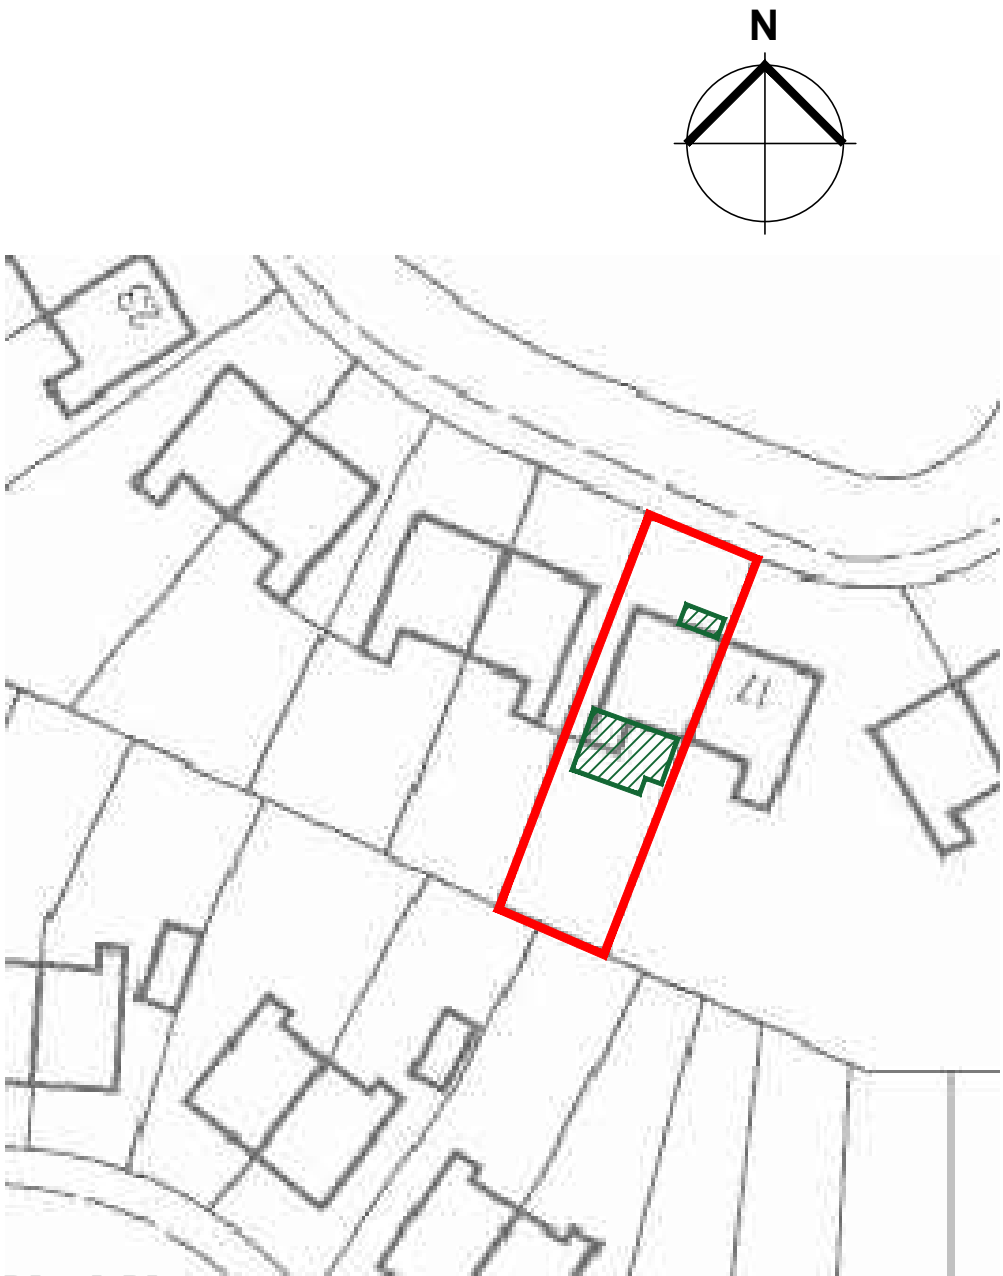

Block Plan
Scale 1:500

Conway Architectural Design	6 Conway Close Alkrington Middleton Manchester, M24 1EW E: conway-design@outlook.com
JOB TITLE :	Extensions And Alterations
ADDRESS :	18 Conway Close, Alkrington
DRAWING TITLE :	Proposed Site And Block Plans
SCALE :	As Noted @ A3
DRAWN : xxx	DATE : 22.11.23
JOB NO./ DWG NO.	798-07