





Existing Front Elevation
Scale: 1:100




Existing Side Elevation
Scale: 1:100

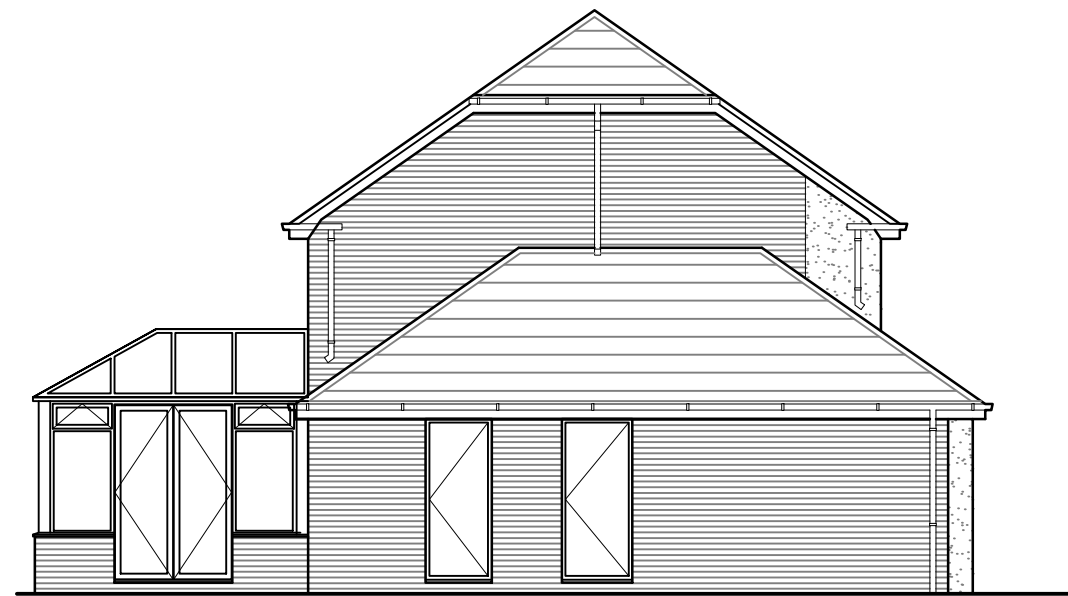

Existing Rear Elevation
Scale: 1:100

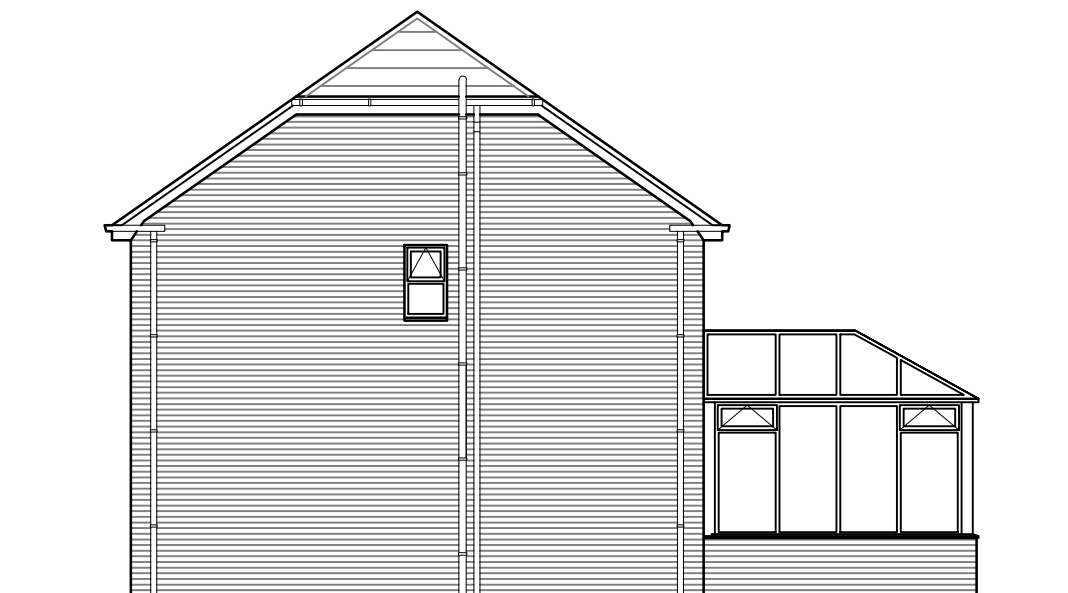

Existing Side Elevation
Scale: 1:100

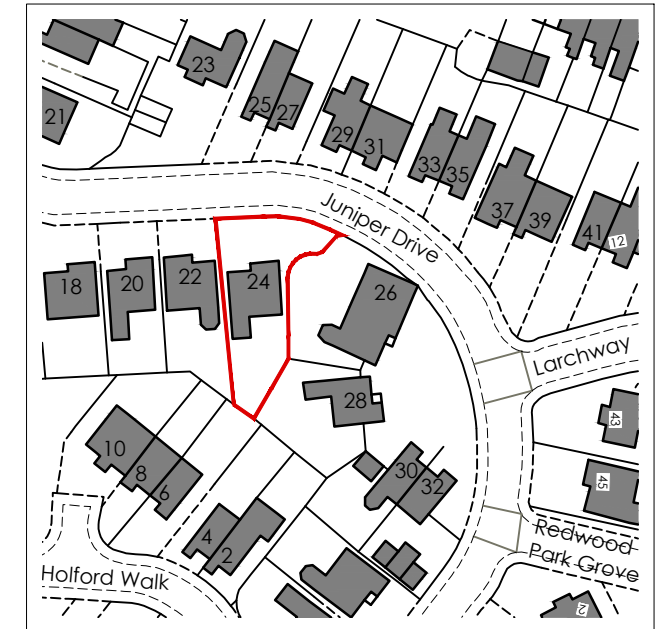

Site Location Plan
Scale: 1:1250



Key

Site Boundary

REV	Notes	Date	By
CRISP architecture Email: crisparchitecture@gmail.com Chartered Institute of Architectural Technologists Chartered Practice			
Project:		24 Juniper Drive, Firgrove Rochdale, OL16 3BG	
Drawing Title: Existing Elevations			
Project No: 2304		File Identifier:2304_72_04	
Drawing No: 72_04		Revision:	
Drawn By: SMH		Checked By:SMH	
Scale: 1:50 @ A3		Date: 21/07/2023	
Purpose of Issue: FEASIBILITY			
Drawing Status: PLANNING			