



SITE LOCATION
(Scale 1:50000)

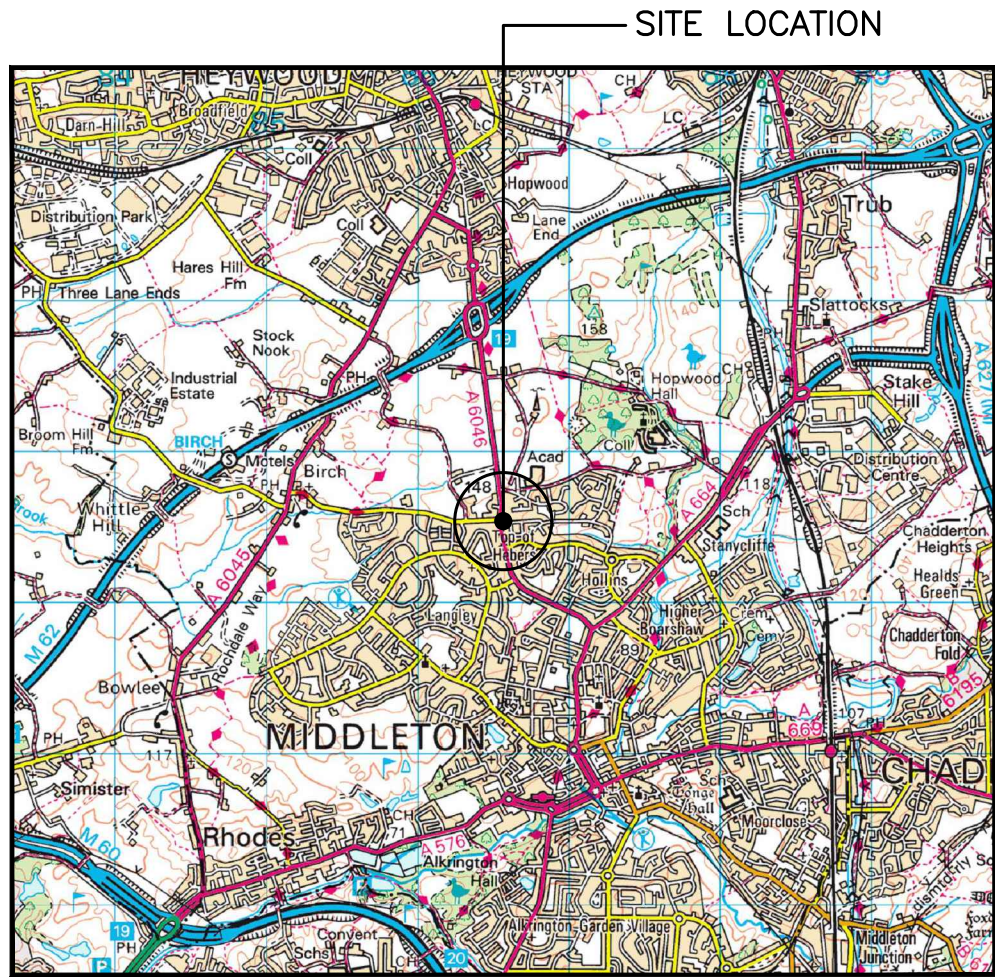

SITE PHOTOGRAPH

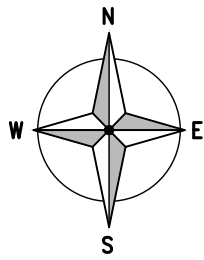


407600

407500


386500

386600

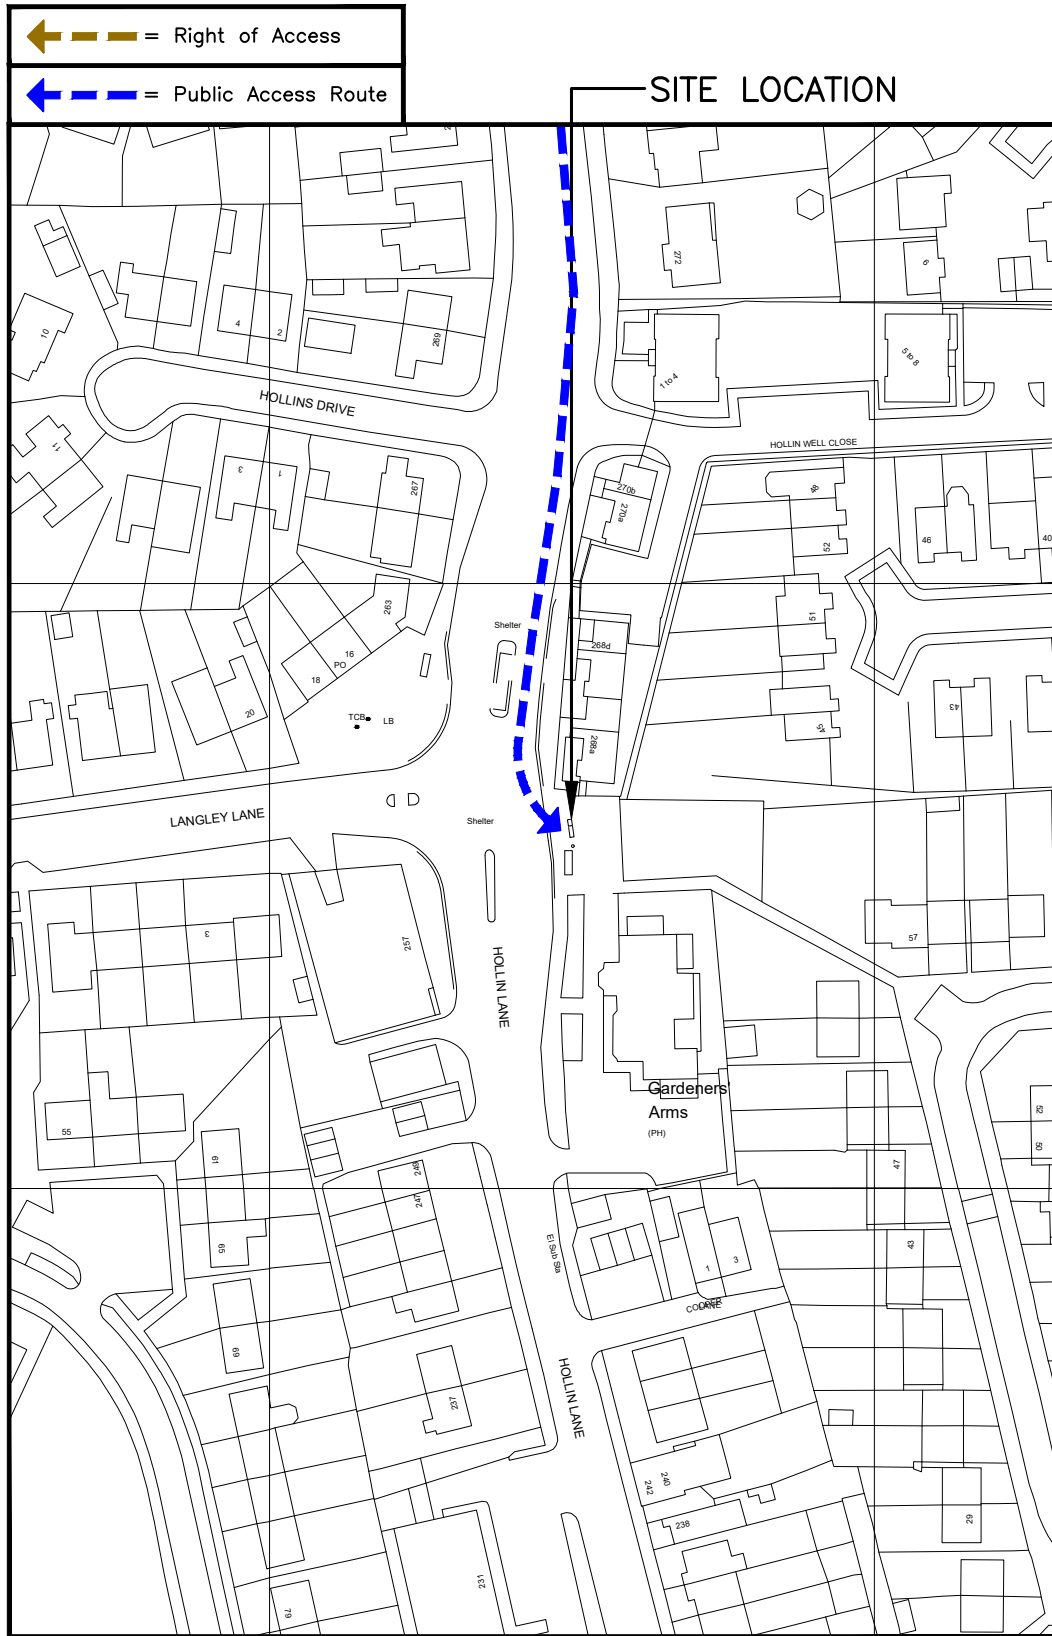

DETAILED SITE LOCATION
(Scale 1:1250)

Based upon Ordnance Survey map extract
with the permission of the Controller of
Her Majesty's Stationery Office.
Crown copyright.
Licence No. 100022432

 

ALL DIMENSIONS ARE IN mm UNLESS NOTED OTHERWISE

N.G.R | E: 386550 N: 407557

DIRECTIONS TO SITE:
FROM M62, JUNCTION 19, HEAD SOUTH
ALONG THE A6046/MIDDLETON ROAD. SITE IS
ON THE LEFT AFTER 1.1km, NEXT TO BUS
STOP, OPPOSITE JUNCTION WITH LANGLEY
LANE.

NOTES:

A	Issued for Approval	CS	PW	14.11.23
REV	MODIFICATION	BY	CH	DATE

CLARKE
telecom

Unit E, Madison Place, Northampton Road,
Manchester, M40 5AG
Tel: 0161 785 4500
Fax: 0161 785 4501
Web: www.clarke-telecom.com

O₂

CORNERSTONE - BEACON 3

Cell Name	Opt.
HOLLINS LANE BUS STOP SW	E

Cell ID No		
CORNERSTONE	TEF	VF
306013_00	097399	N/A

Site Address / Contact Details

HOLLIN LANE
MIDDLETON
GREATER MANCHESTER
M24 5LE


Drawing Title:
SITE LOCATION MAPS

Purpose of issue:	PLANNING	Dwg Rev:
-------------------	----------	----------

Drawing Number:	100	A
-----------------	-----	---

Surveyed By:	SBB	Original Sheet Size:	A3	Pack Issue:
--------------	-----	----------------------	----	-------------

Drawn:	CS	Date:	14.11.23	Checked:	PW	Date:	14.11.23	A
--------	----	-------	----------	----------	----	-------	----------	---

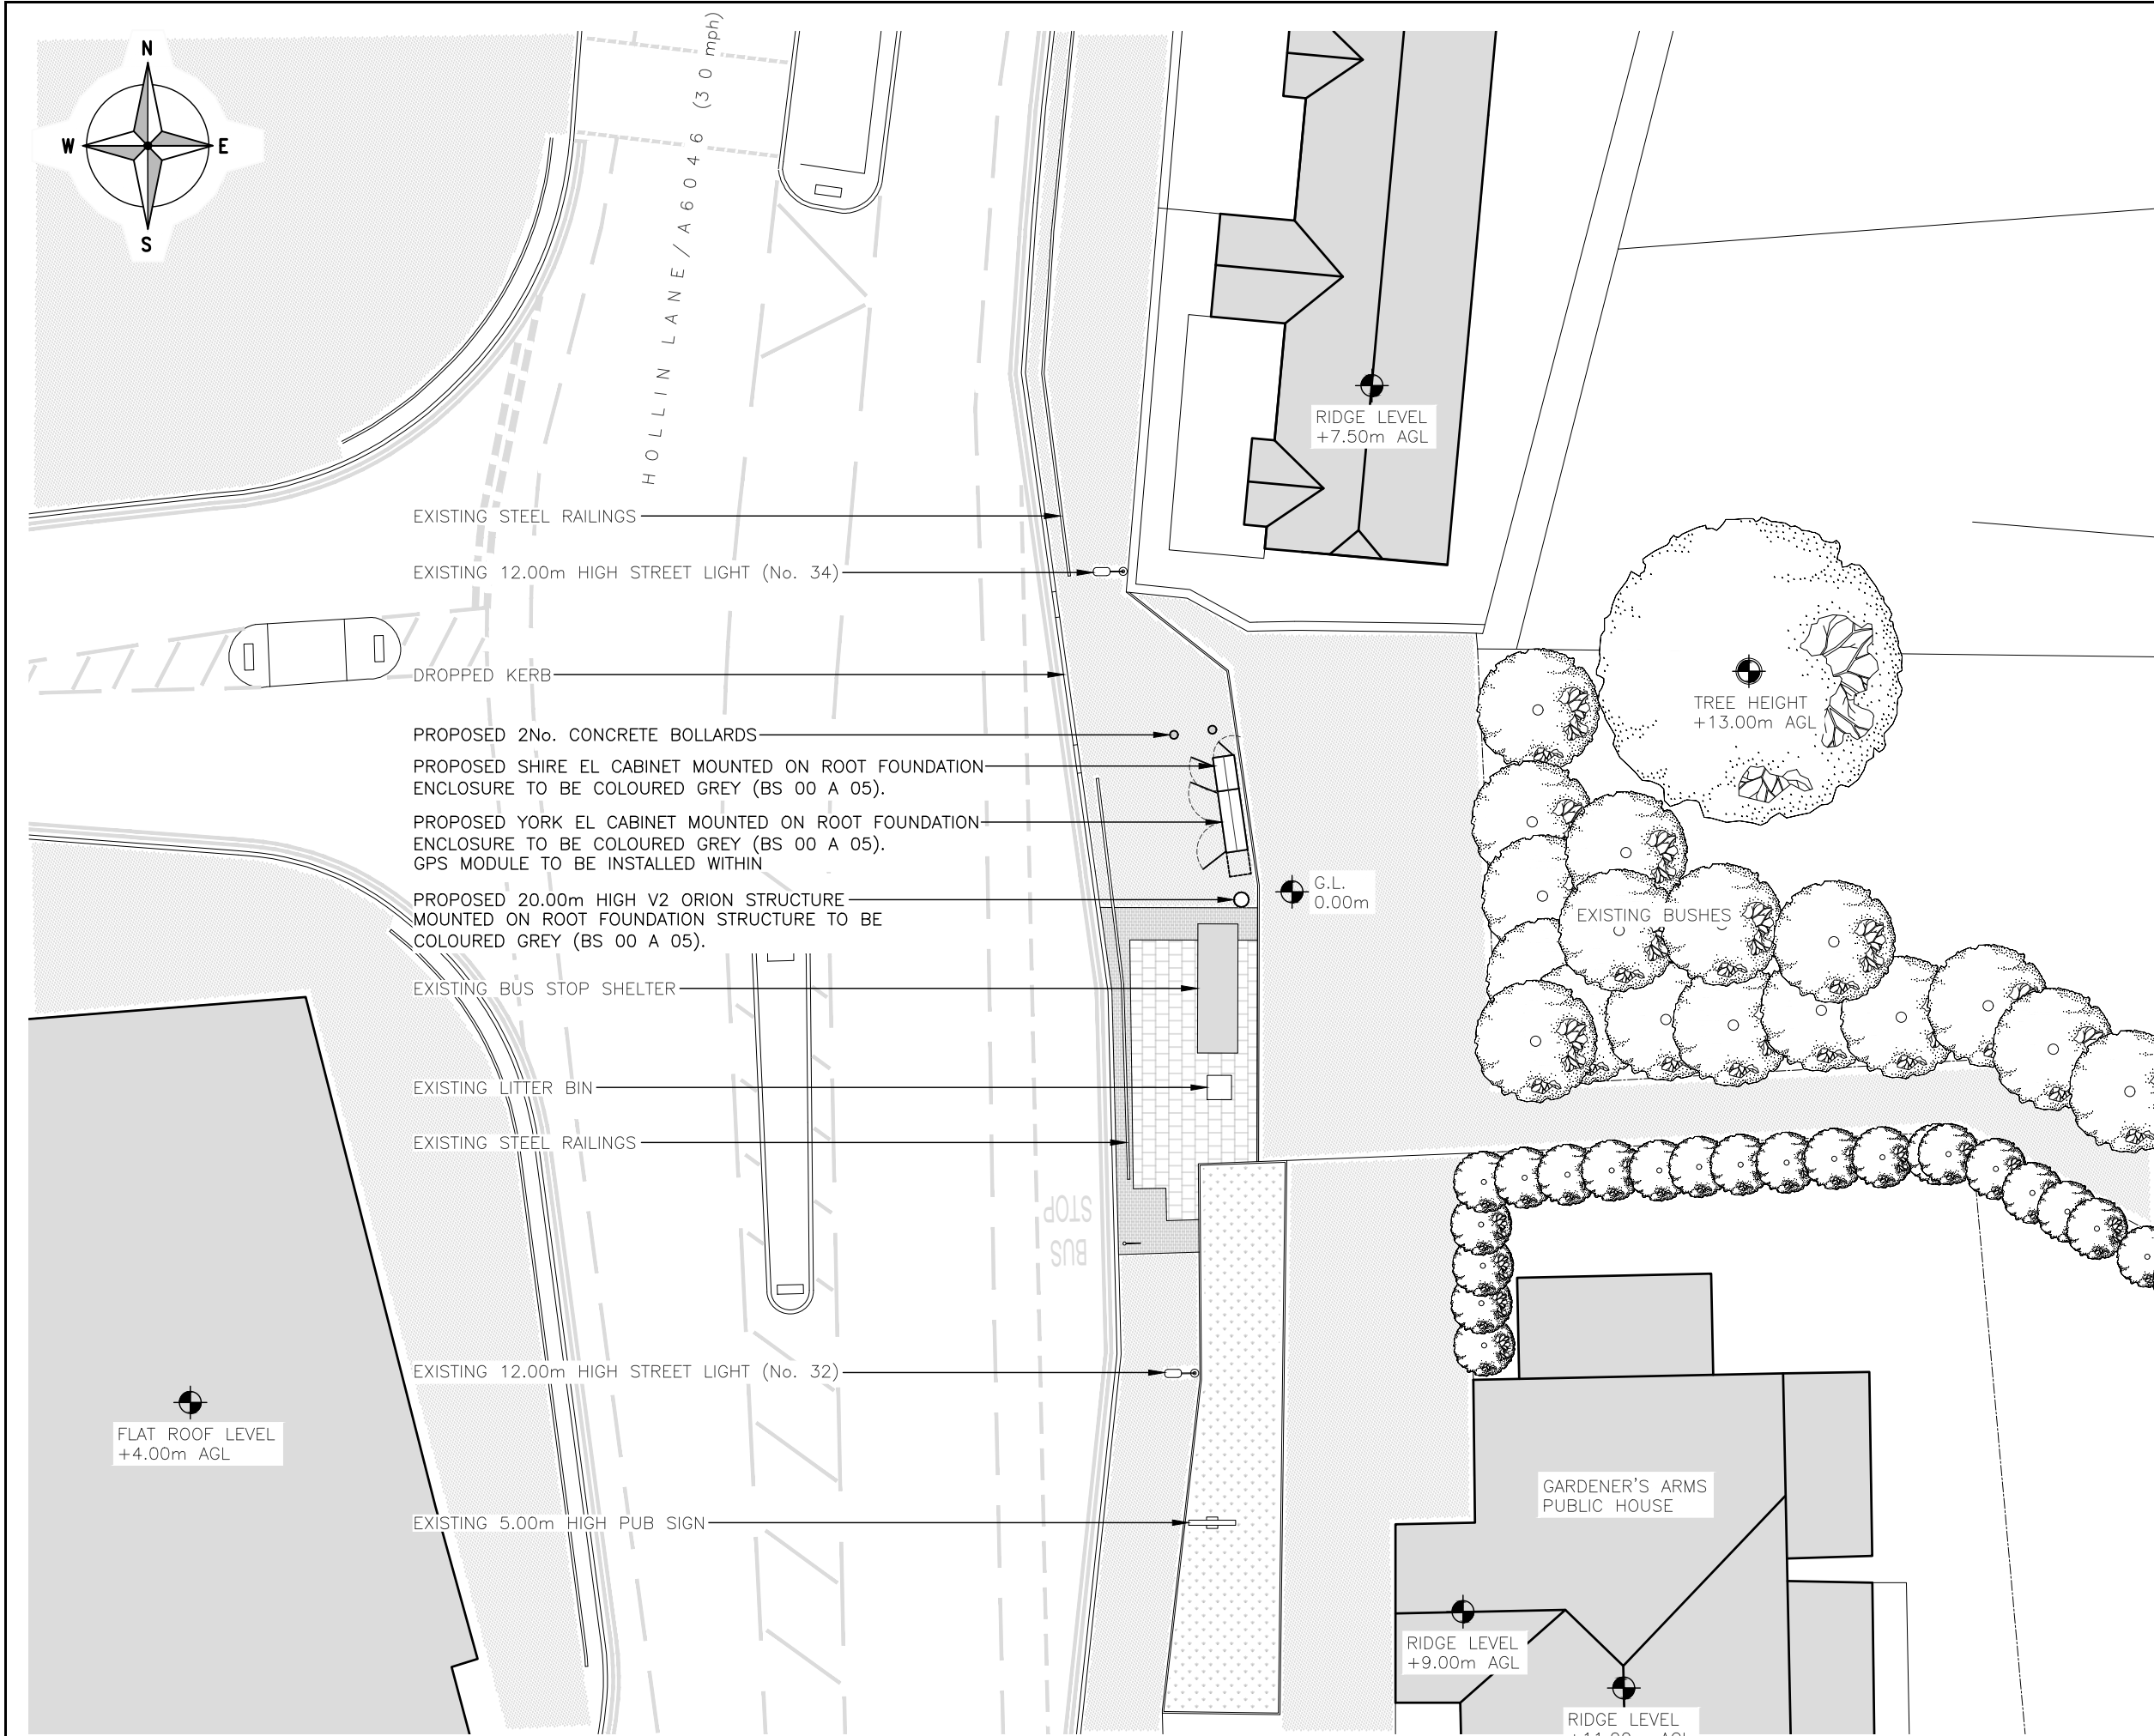

The drawings comply with TEF Standard ICNIRP guidelines.
Designed in accordance with CORNERSTONE document: SDN0007 v1.0 & SDN0008 v5.1

PROPOSED SITE PLAN
(1:200)

ALL DIMENSIONS ARE IN mm UNLESS NOTED OTHERWISE

N.G.R

E: 386550 N: 407557

NOTES:

A	Issued for Approval	CS	PW	14.11.23
REV	MODIFICATION	BY	CH	DATE

CLARKE
telecom

Unit E, Madison Place, Northampton Road,
Manchester, M40 5AG
Tel: 0161 785 4500
Fax: 0161 785 4501
Web: www.clarke-telecom.com


O₂

CORNERSTONE - BEACON 3

Cell Name		Opt.
HOLLINS LANE BUS STOP SW		E
Cell ID No		
CORNERSTONE	TEF	VF
306013_00	097399	N/A

Site Address / Contact Details		
HOLLIN LANE MIDDLETON GREATER MANCHESTER M24 5LE		

Drawing Title:		PROPOSED SITE PLAN	
Purpose of issue:		PLANNING	Dwg Rev:
Drawing Number:		201	A
Surveyed By:		SBB	Original Sheet Size:
			A3
Drawn:		CS	Date:
			14.11.23
Checked:		PW	Date:
			14.11.23
			Pack Issue:
			A

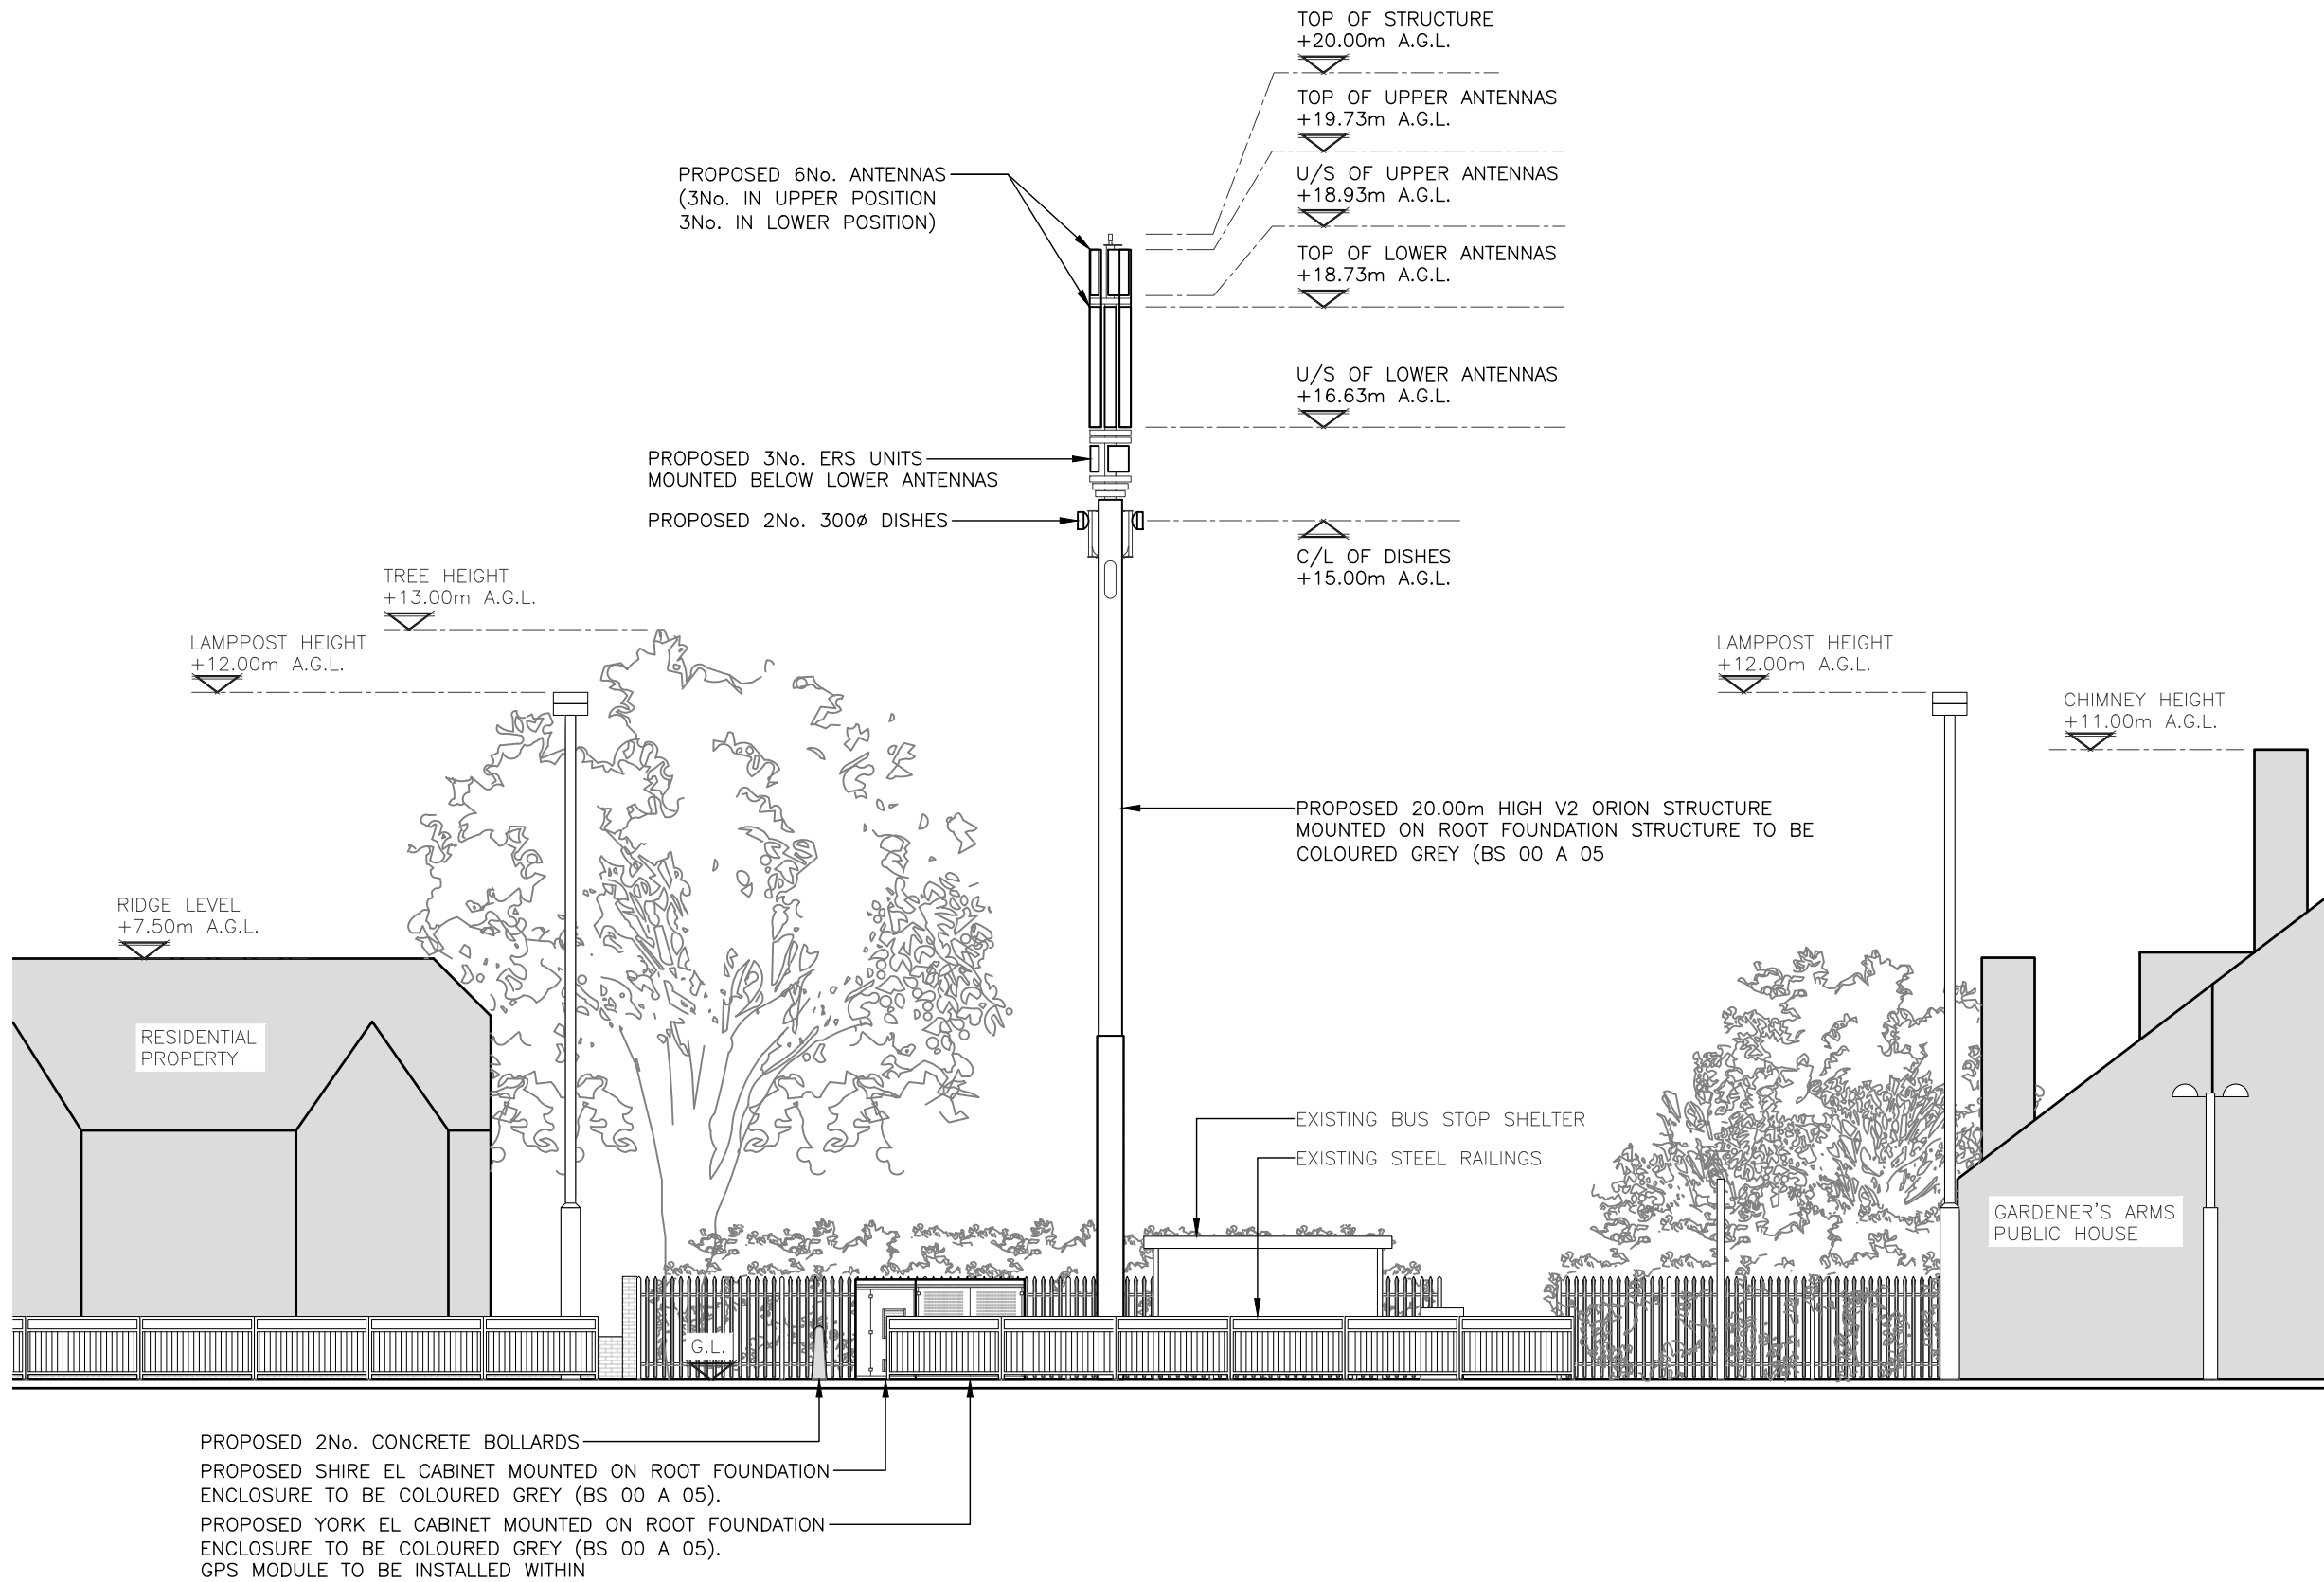

PROPOSED WEST ELEVATION
(1:125)

The drawings comply with TEF Standard ICNIRP guidelines.
Designed in accordance with CORNERSTONE document: SDN0007 v1.0 & SDN0008 v5.1

ALL DIMENSIONS ARE IN mm UNLESS NOTED OTHERWISE

N.G.R | E: 386550 N: 407557

NOTES:

A	Issued for Approval	CS	PW	14.11.23
REV	MODIFICATION	BY	CH	DATE



Unit E, Madison Place, Northampton Road,
Manchester, M40 5AG
Tel: 0161 785 4500
Fax: 0161 785 4501
Web: www.clarke-telecom.com



CORNERSTONE - BEACON 3

Cell Name	Opt.
HOLLINS LANE BUS STOP SW	E

Cell ID No		
CORNERSTONE	TEF	VF
306013_00	097399	N/A

Site Address / Contact Details		
HOLLIN LANE MIDDLETON GREATER MANCHESTER M24 5LE		

Drawing Title: PROPOSED SITE ELEVATION				
Purpose of issue: PLANNING				Dwg Rev:
Drawing Number: 301				A
Surveyed By: SBB		Original Sheet Size: A3		Pack Issue:
Drawn: CS	Date: 14.11.23	Checked: PW	Date: 14.11.23	A