




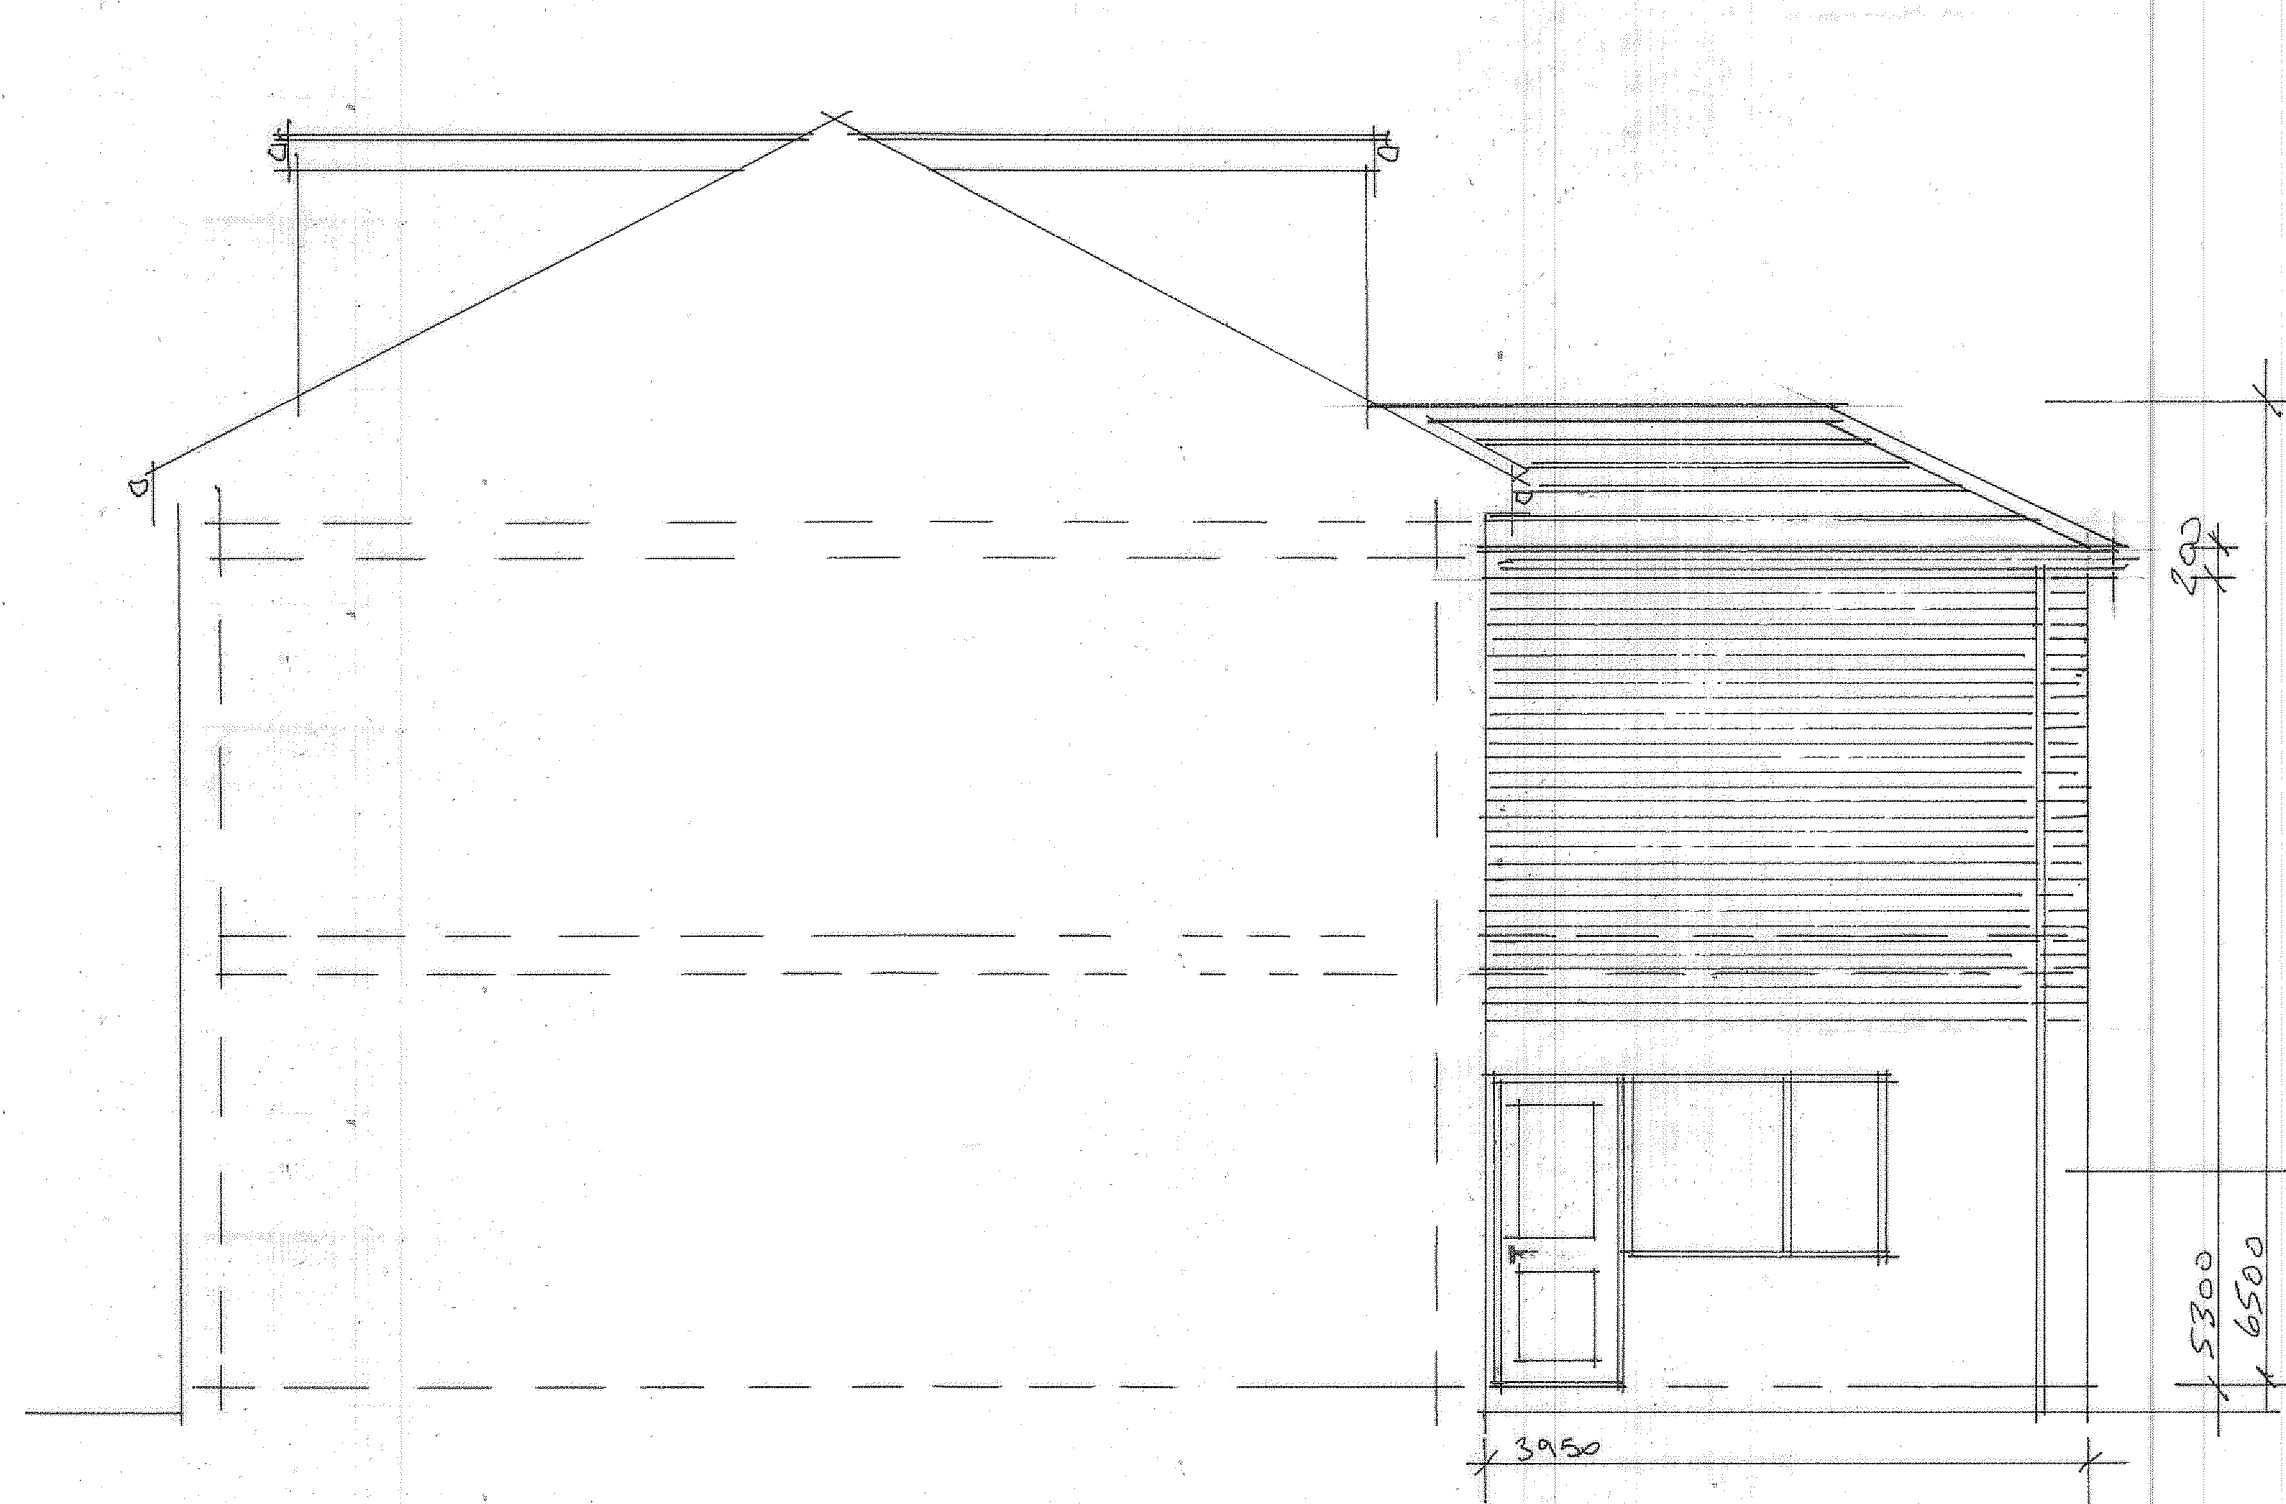


SIDE ELEVATION

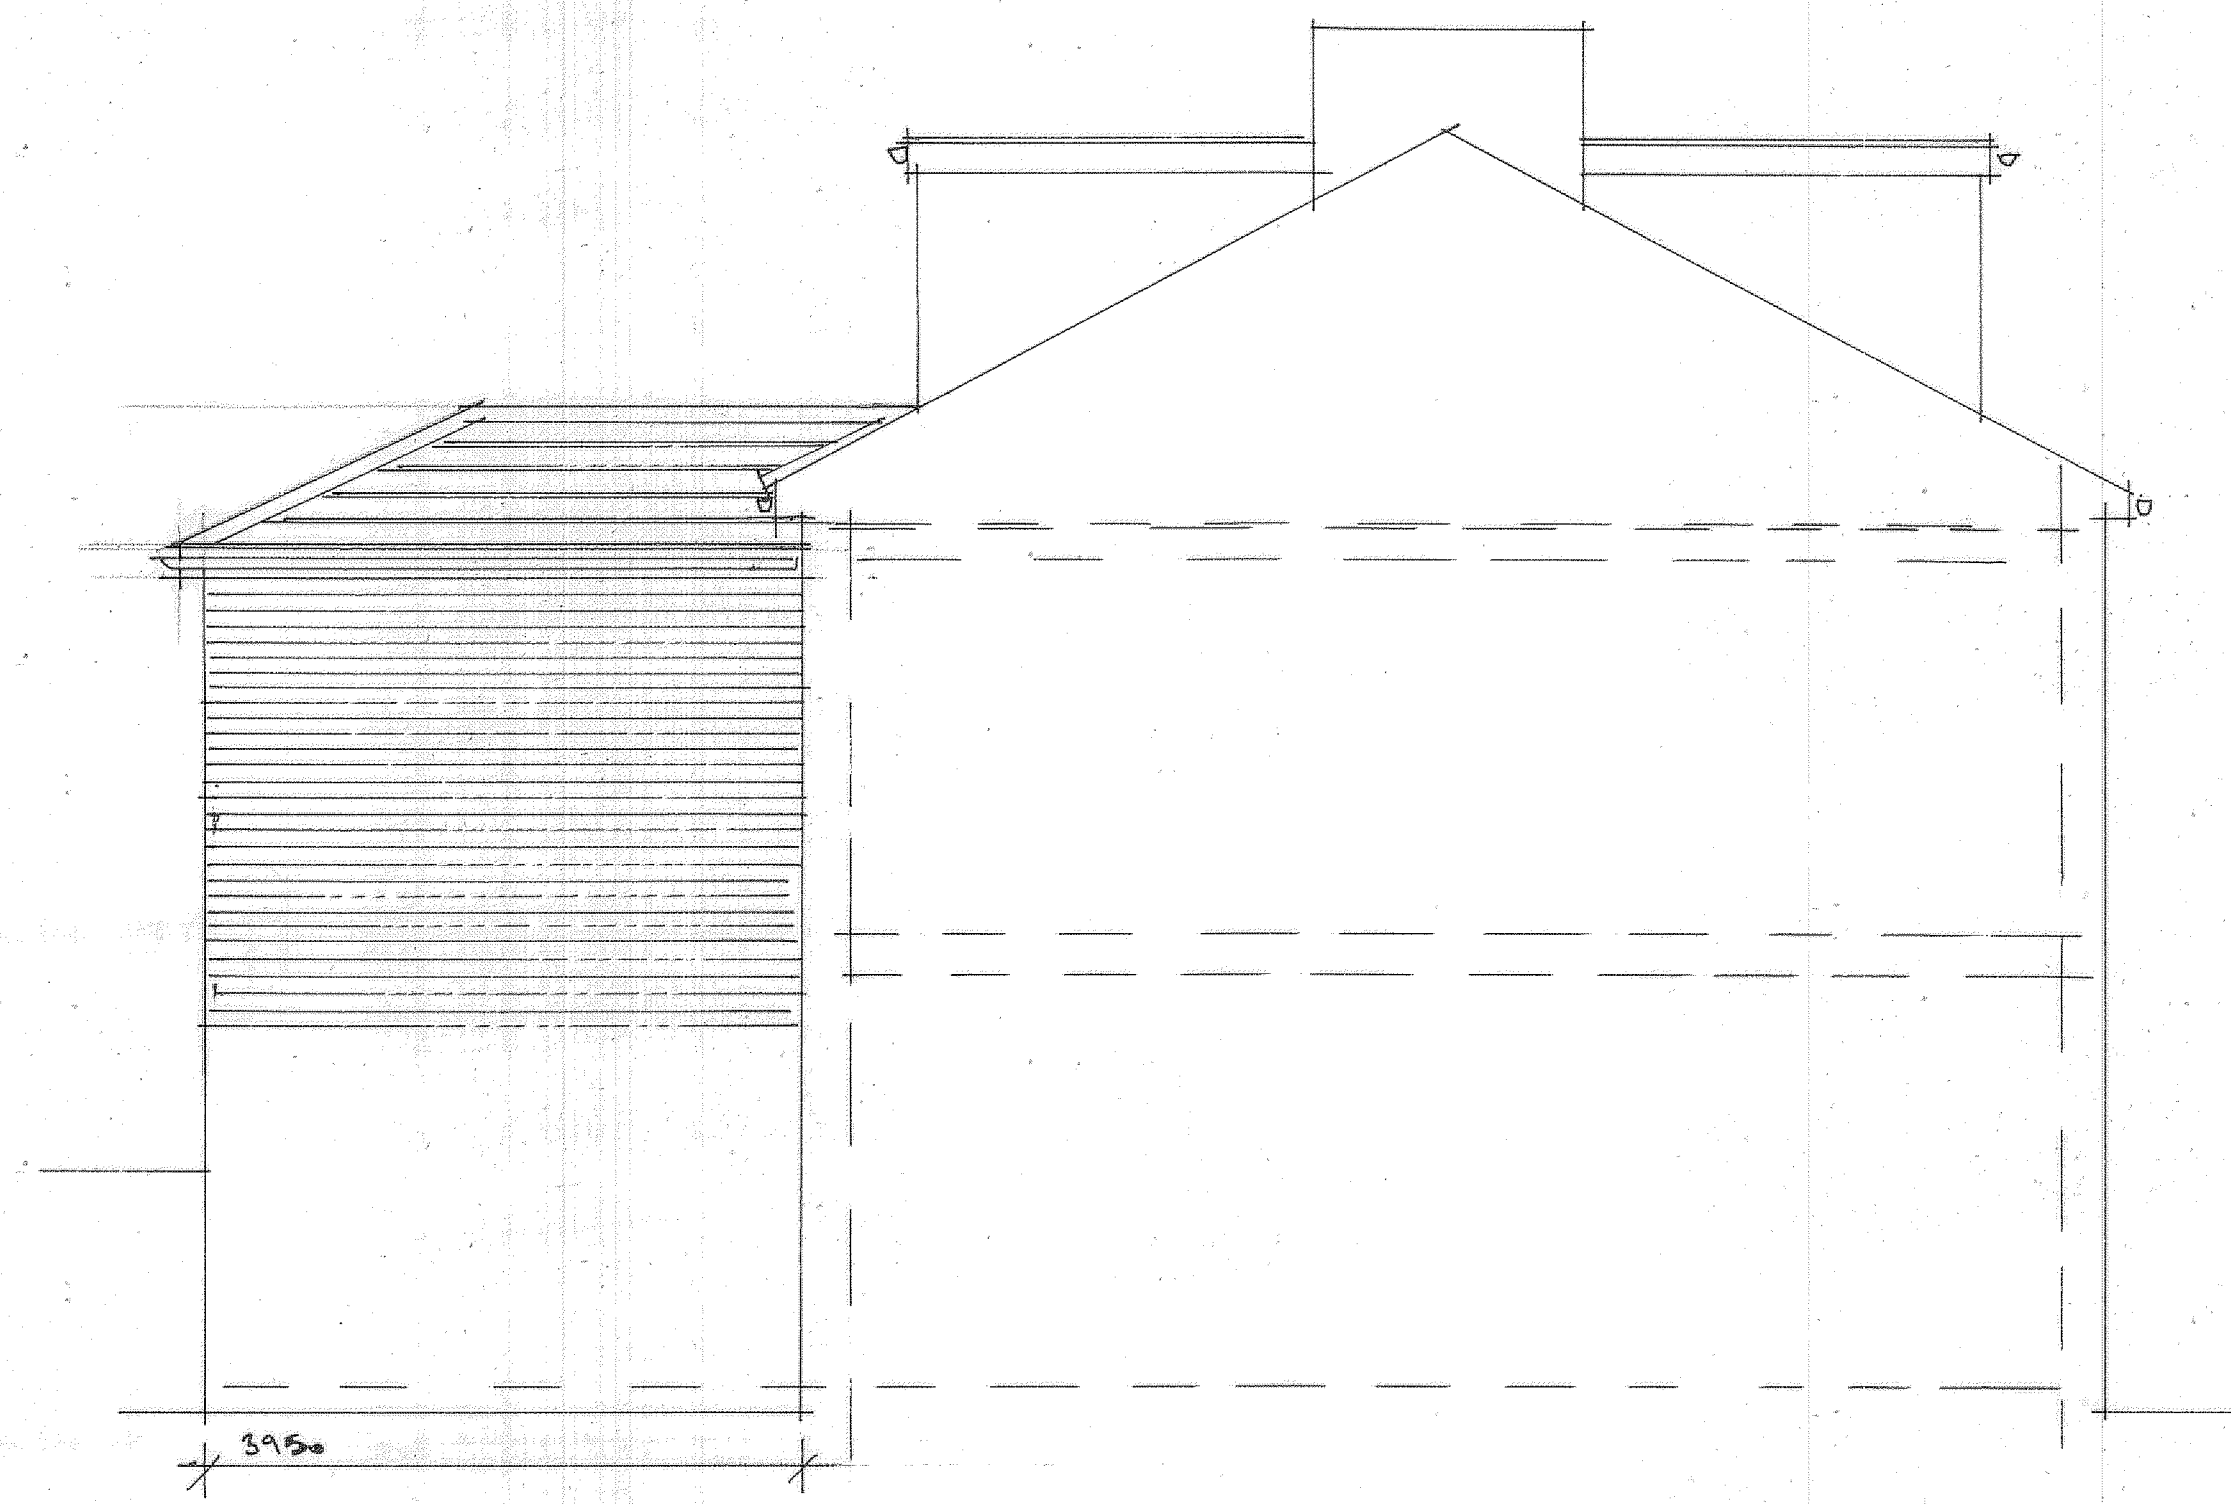


RETURN ELEVATION

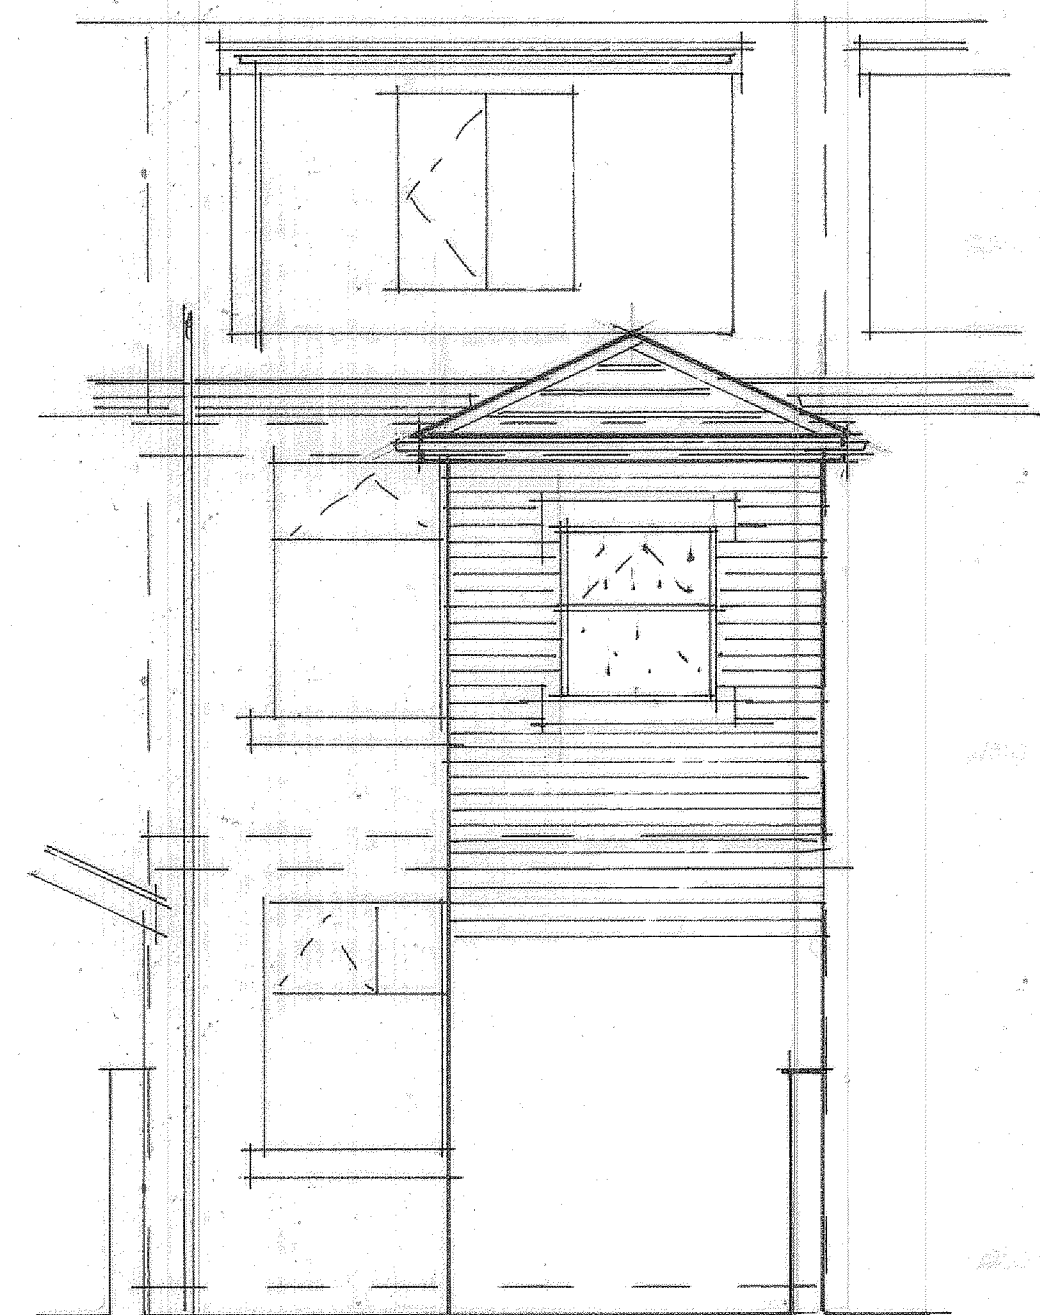

REAR ELEVATION

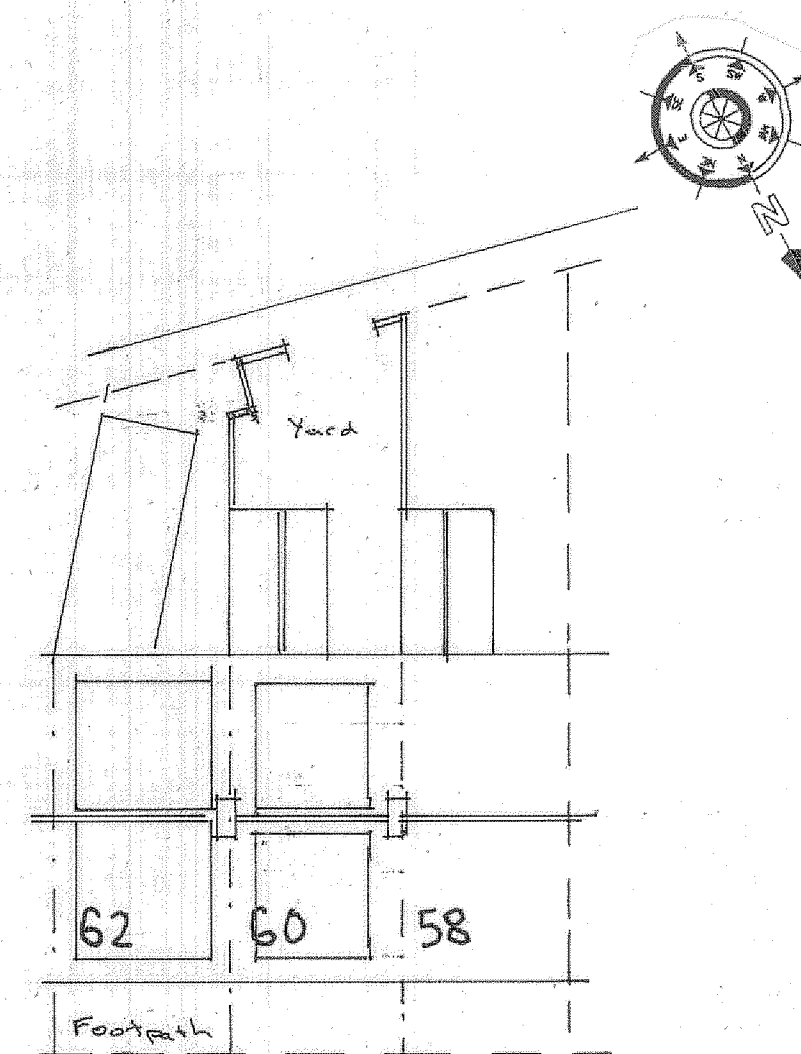


EXISTING ROOF AND SITE PLAN

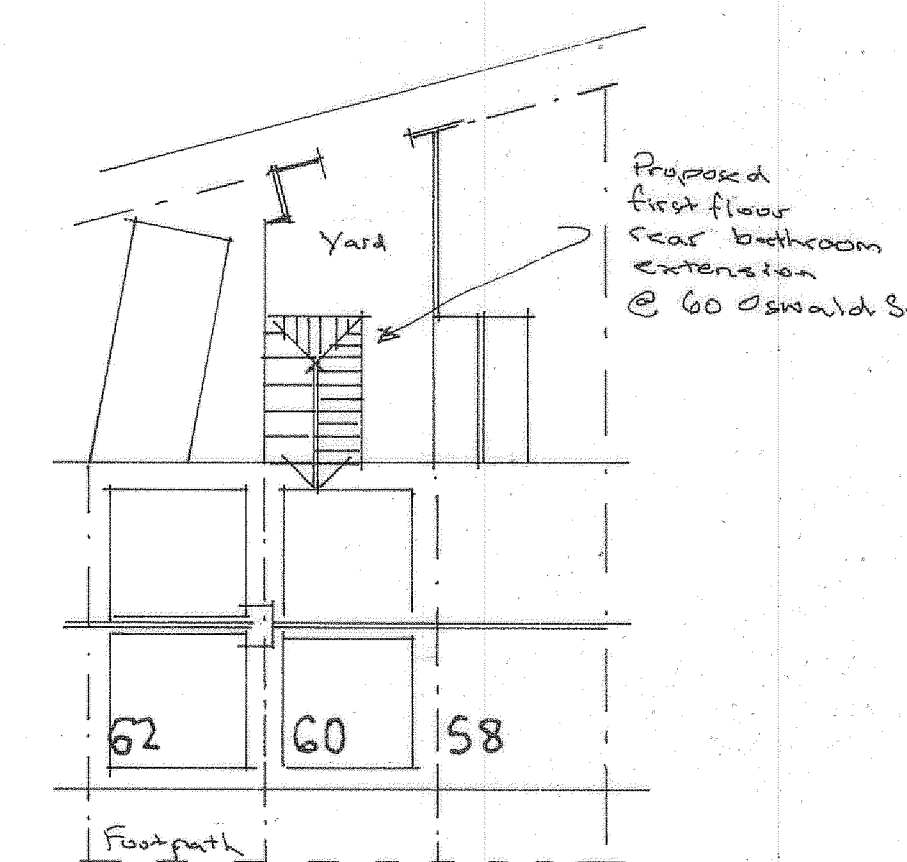

PROPOSED ROOF AND SITE PLAN

SCALE 1:200 @A1

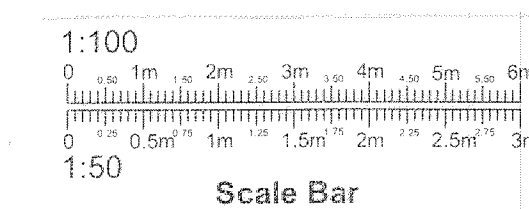

PROJECT
PROPOSED REAR FIRST FLOOR
BATHROOM EXTENSION.
DRAWING TITLE
PROPOSED ELEVATIONS,
EXISTING AND PROPOSED
ROOF AND SITE PLAN.
CLIENT
MR. L. HASSAN.
ADDRESS
60, OSWALD STREET,
ROCHDALE. OL16 2LA.
SCALE DATE
SCALE 1:50@A1 DEC 2023.
SCALE 1:200@A1.
DRAWING No
CL 12235830/13.