


Dimensioning

Figured dimensions only to be taken from these designs and drawings. Work to annotated dimensions only. All dimensions to be checked on site. Architectural designers to be informed immediately of any discrepancies before work proceeds. Drawings are to be read in conjunction with relevant specifications, structural engineers and service engineers' drawings.




EXISTING FRONT ELEVATION
1:100 @ A1

0m 1m 3m 5m 10m 15m

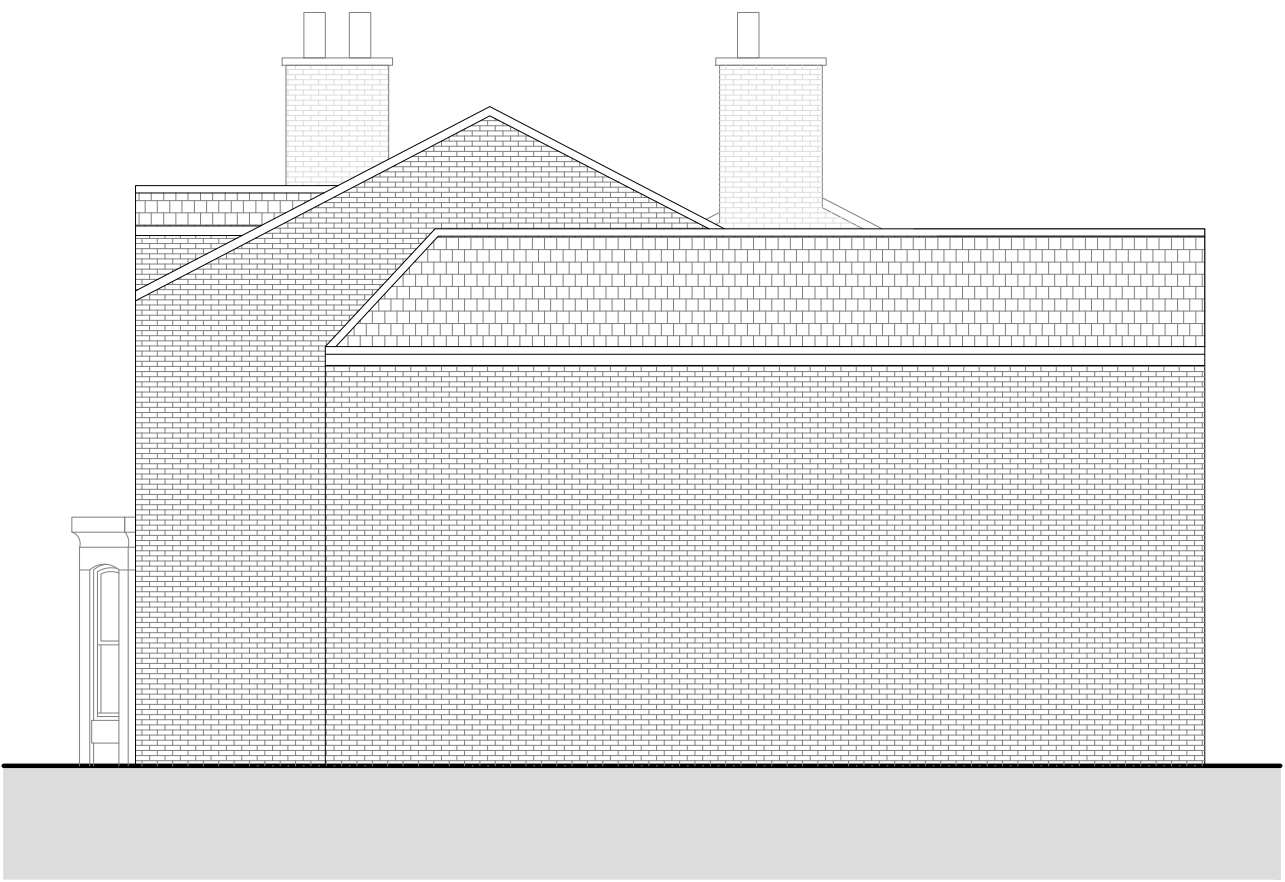


EXISTING SIDE ELEVATION
1:100 @ A1

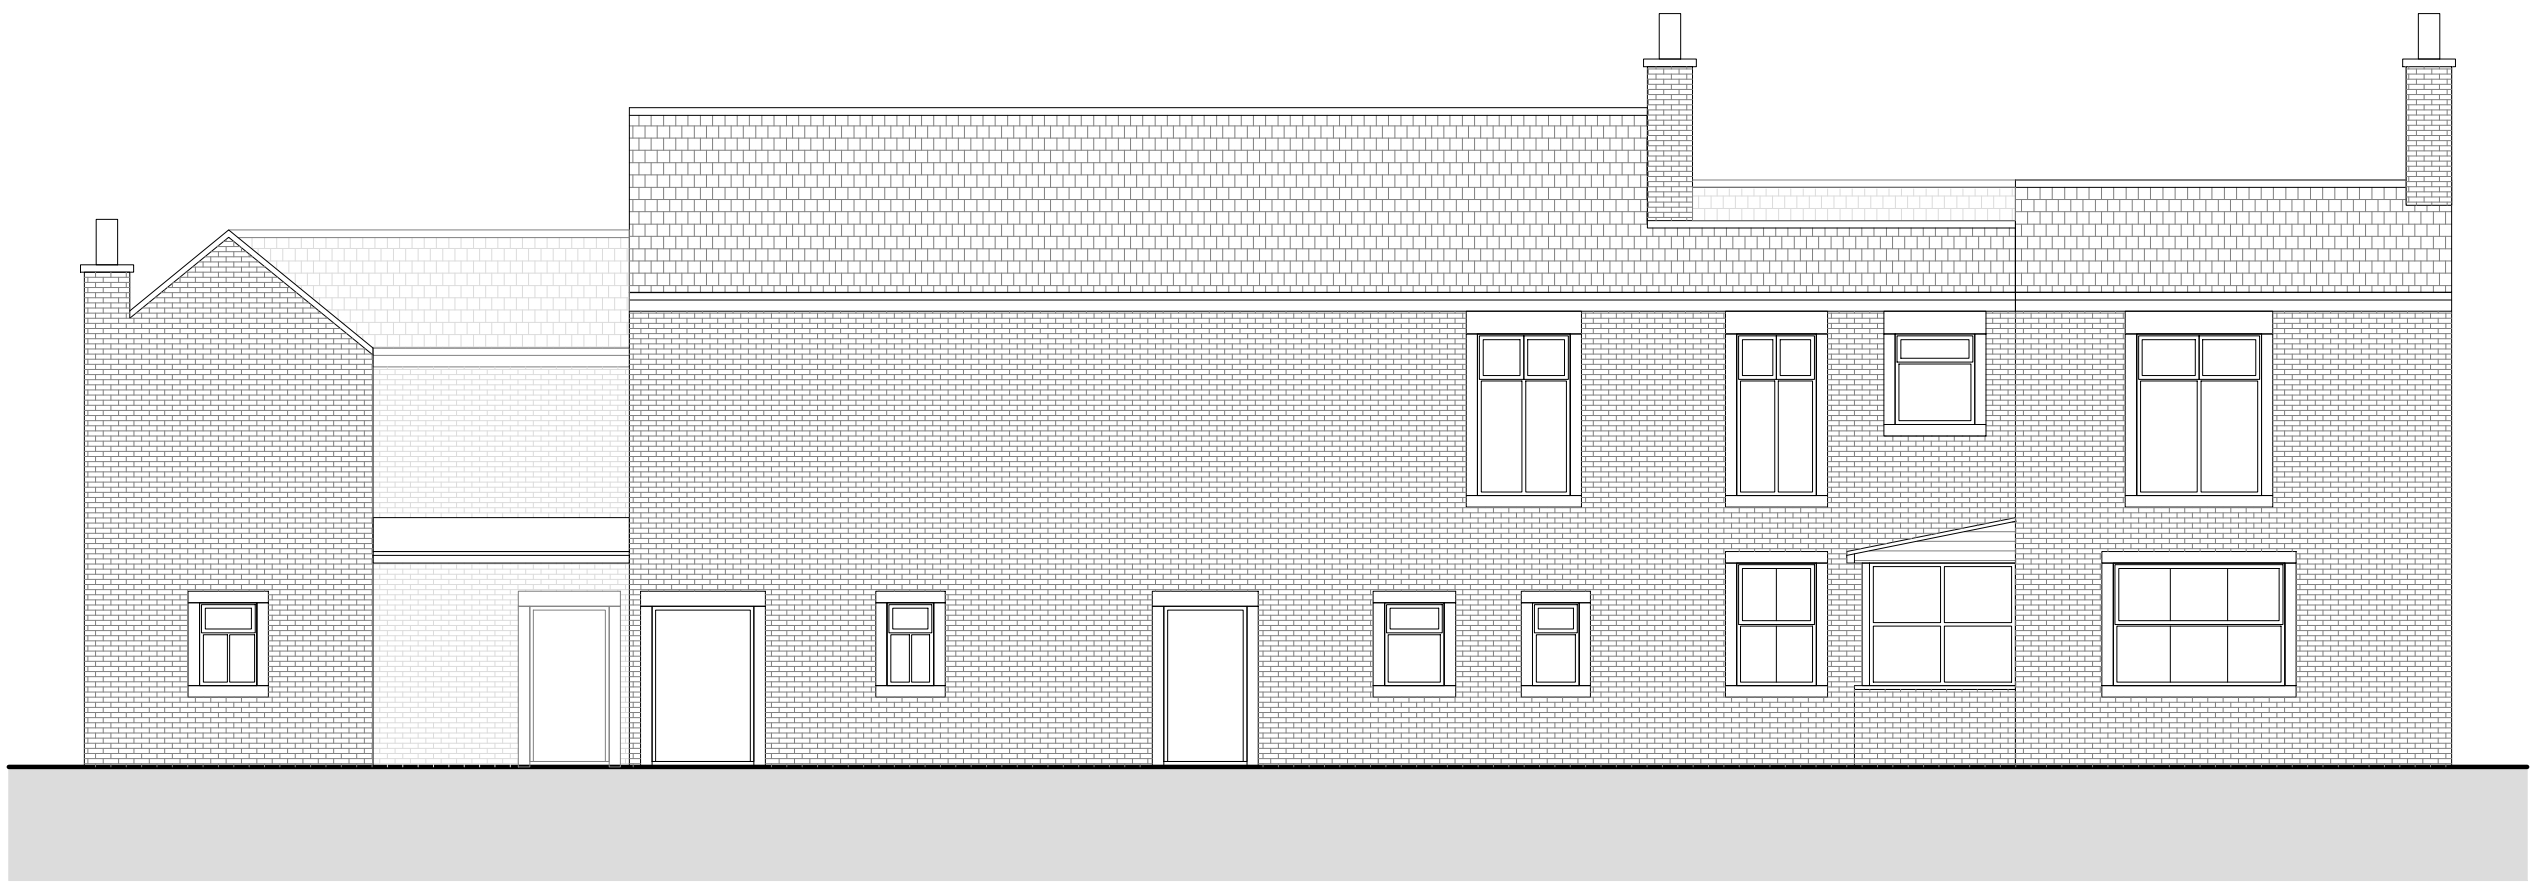

EXISTING REAR ELEVATION
1:100 @ A1



EXISTING SIDE ELEVATION
1:100 @ A1

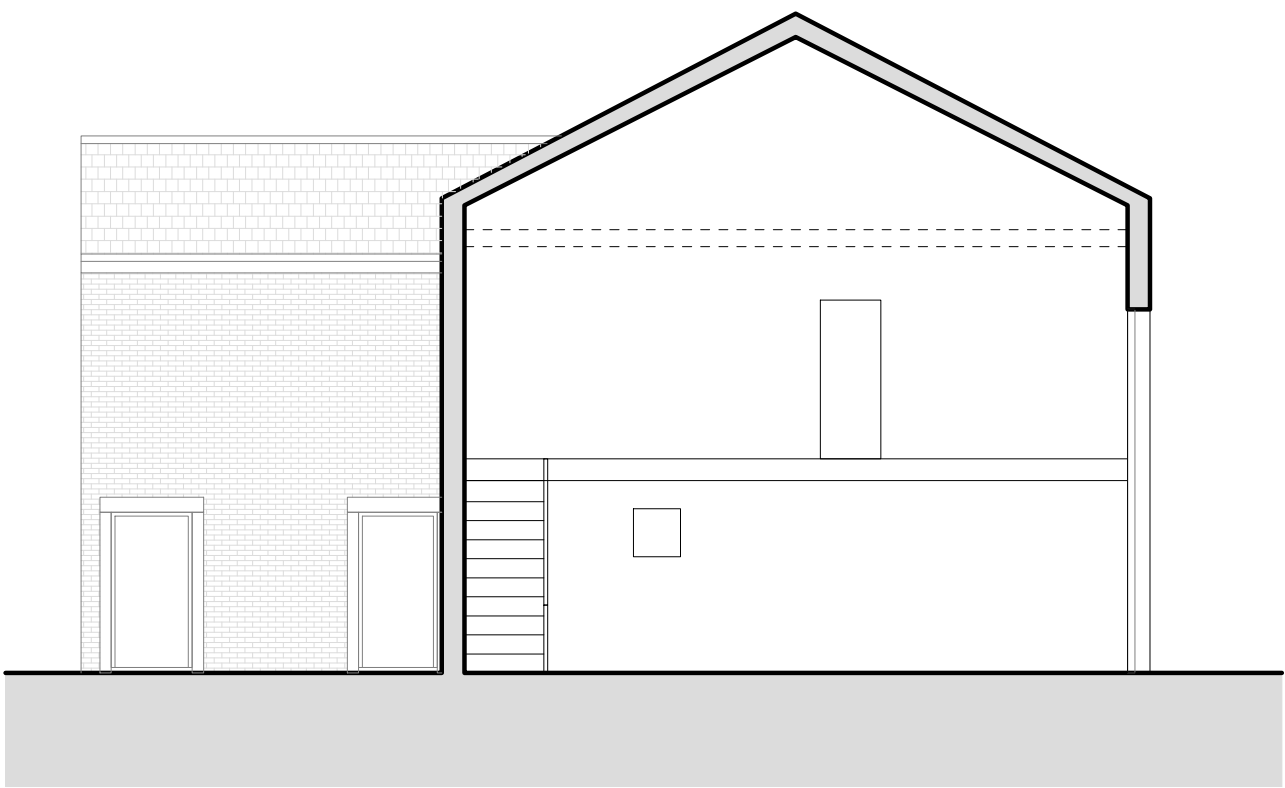

EXISTING BARN SECTION
1:100 @ A1

Rev	Date	Description
-	04/11/24	Issued to client for comments



S A L E E M
ARCHITECTS

Architecture | Masterplanning | Graphics

CLIENT:
Homeowner

PROJECT:
Dewhirst House
Rochdale
OL12 9TX

TITLE:
Existing Elevations

SCALE:
1:100 @ A1

DRAWING NO.
Sheet 4

REV:

DATE:

November 2024