
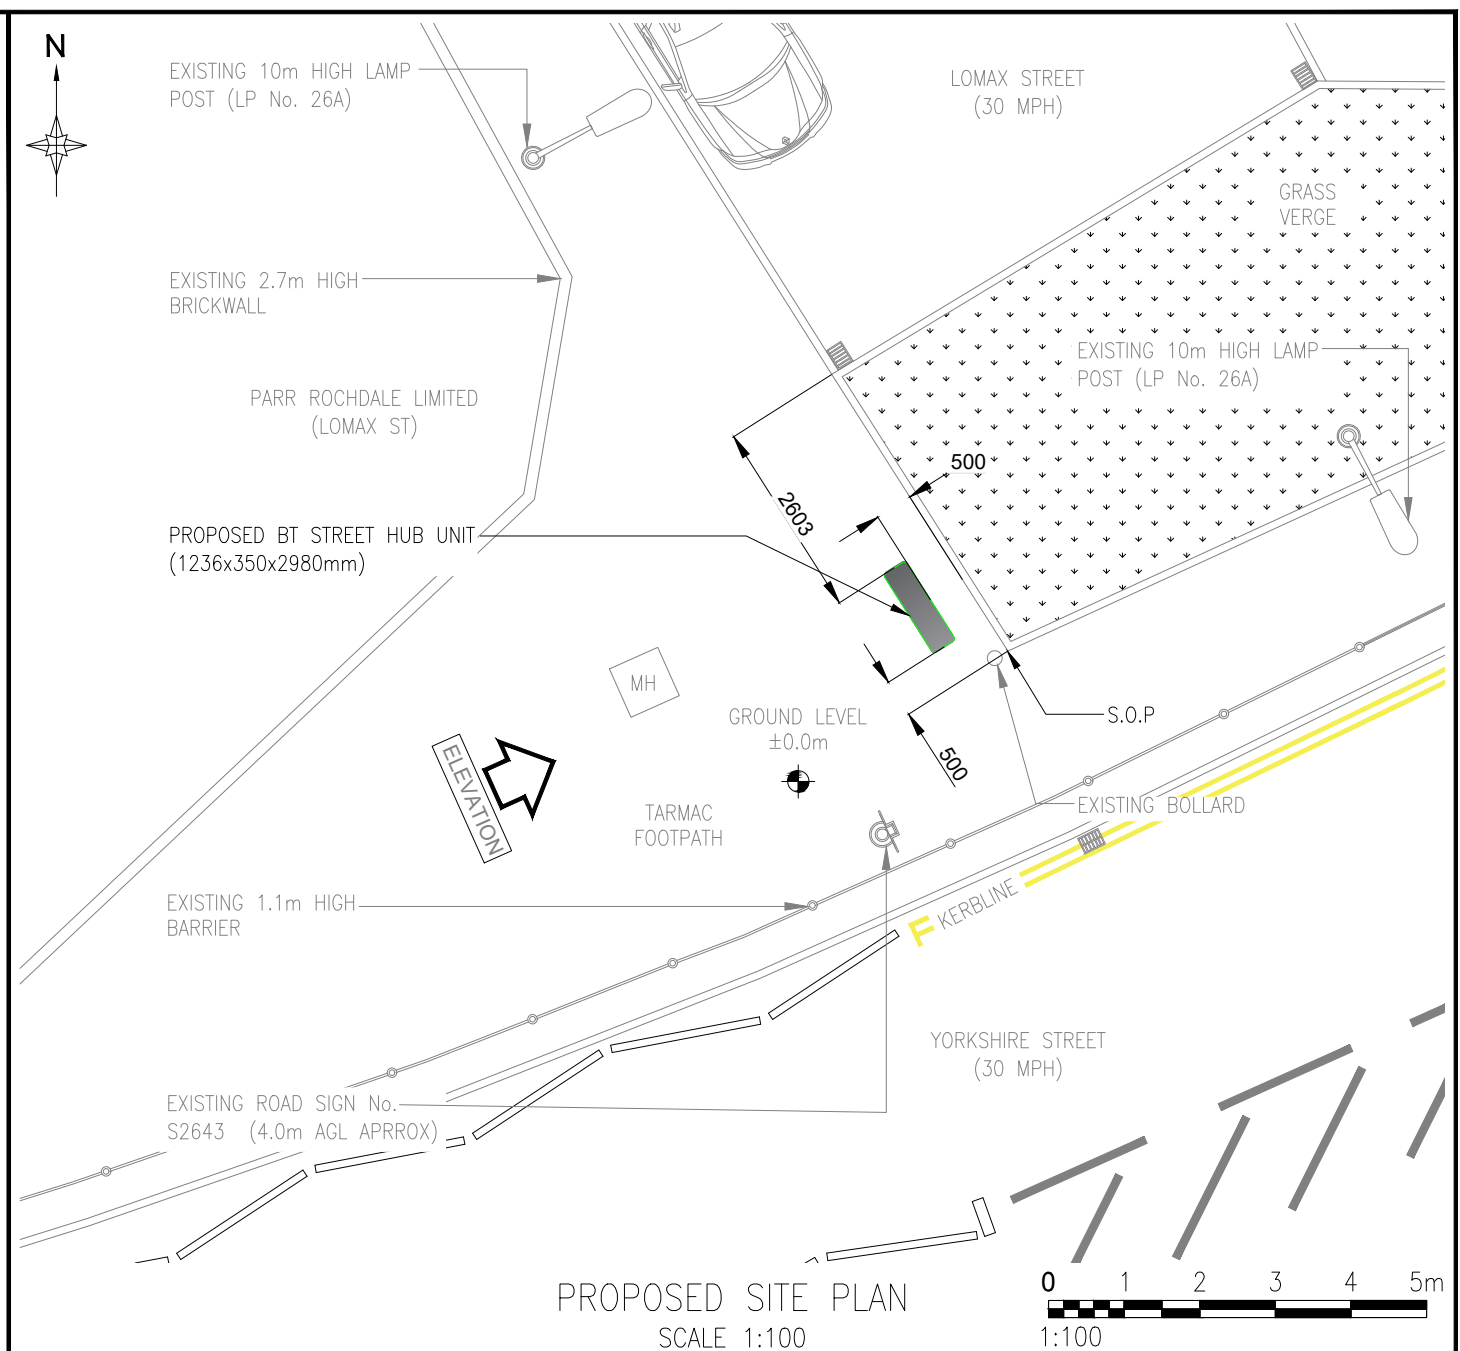
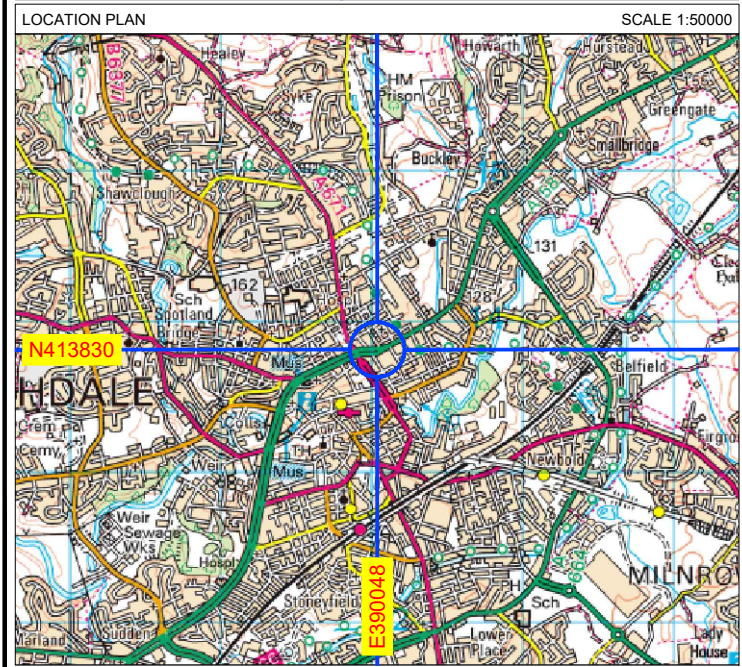


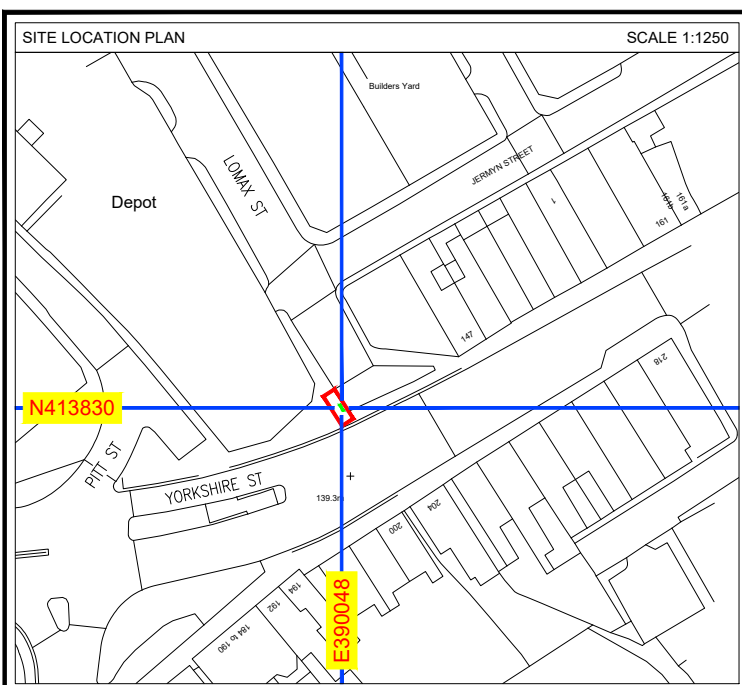


A		ISSUED FOR APPROVAL				CAR	14.11.24
REV		DESCRIPTION				BY	DATE
SCALE AS SHOW WHEN PRINTED AT A4		DRAWN	CAR	CHECKED	DCC	ALL DIMENSIONS IN METRES U.N.O	
		DATE	14.11.24	DATE	14.11.24		
LOCATION PLAN - Digital Mapping Solutions from Dotted Eyes.							
SITE BLOCK PLAN - Digital Mapping Solutions from Promap							


DRAWING TITLE
STREET HUB
ROC-104
PROPOSED SITE PLAN

SITE ADDRESS
147 YORKSHIRE STREET
ROCHDALE
OL12 0DR

REV	A
-----	---

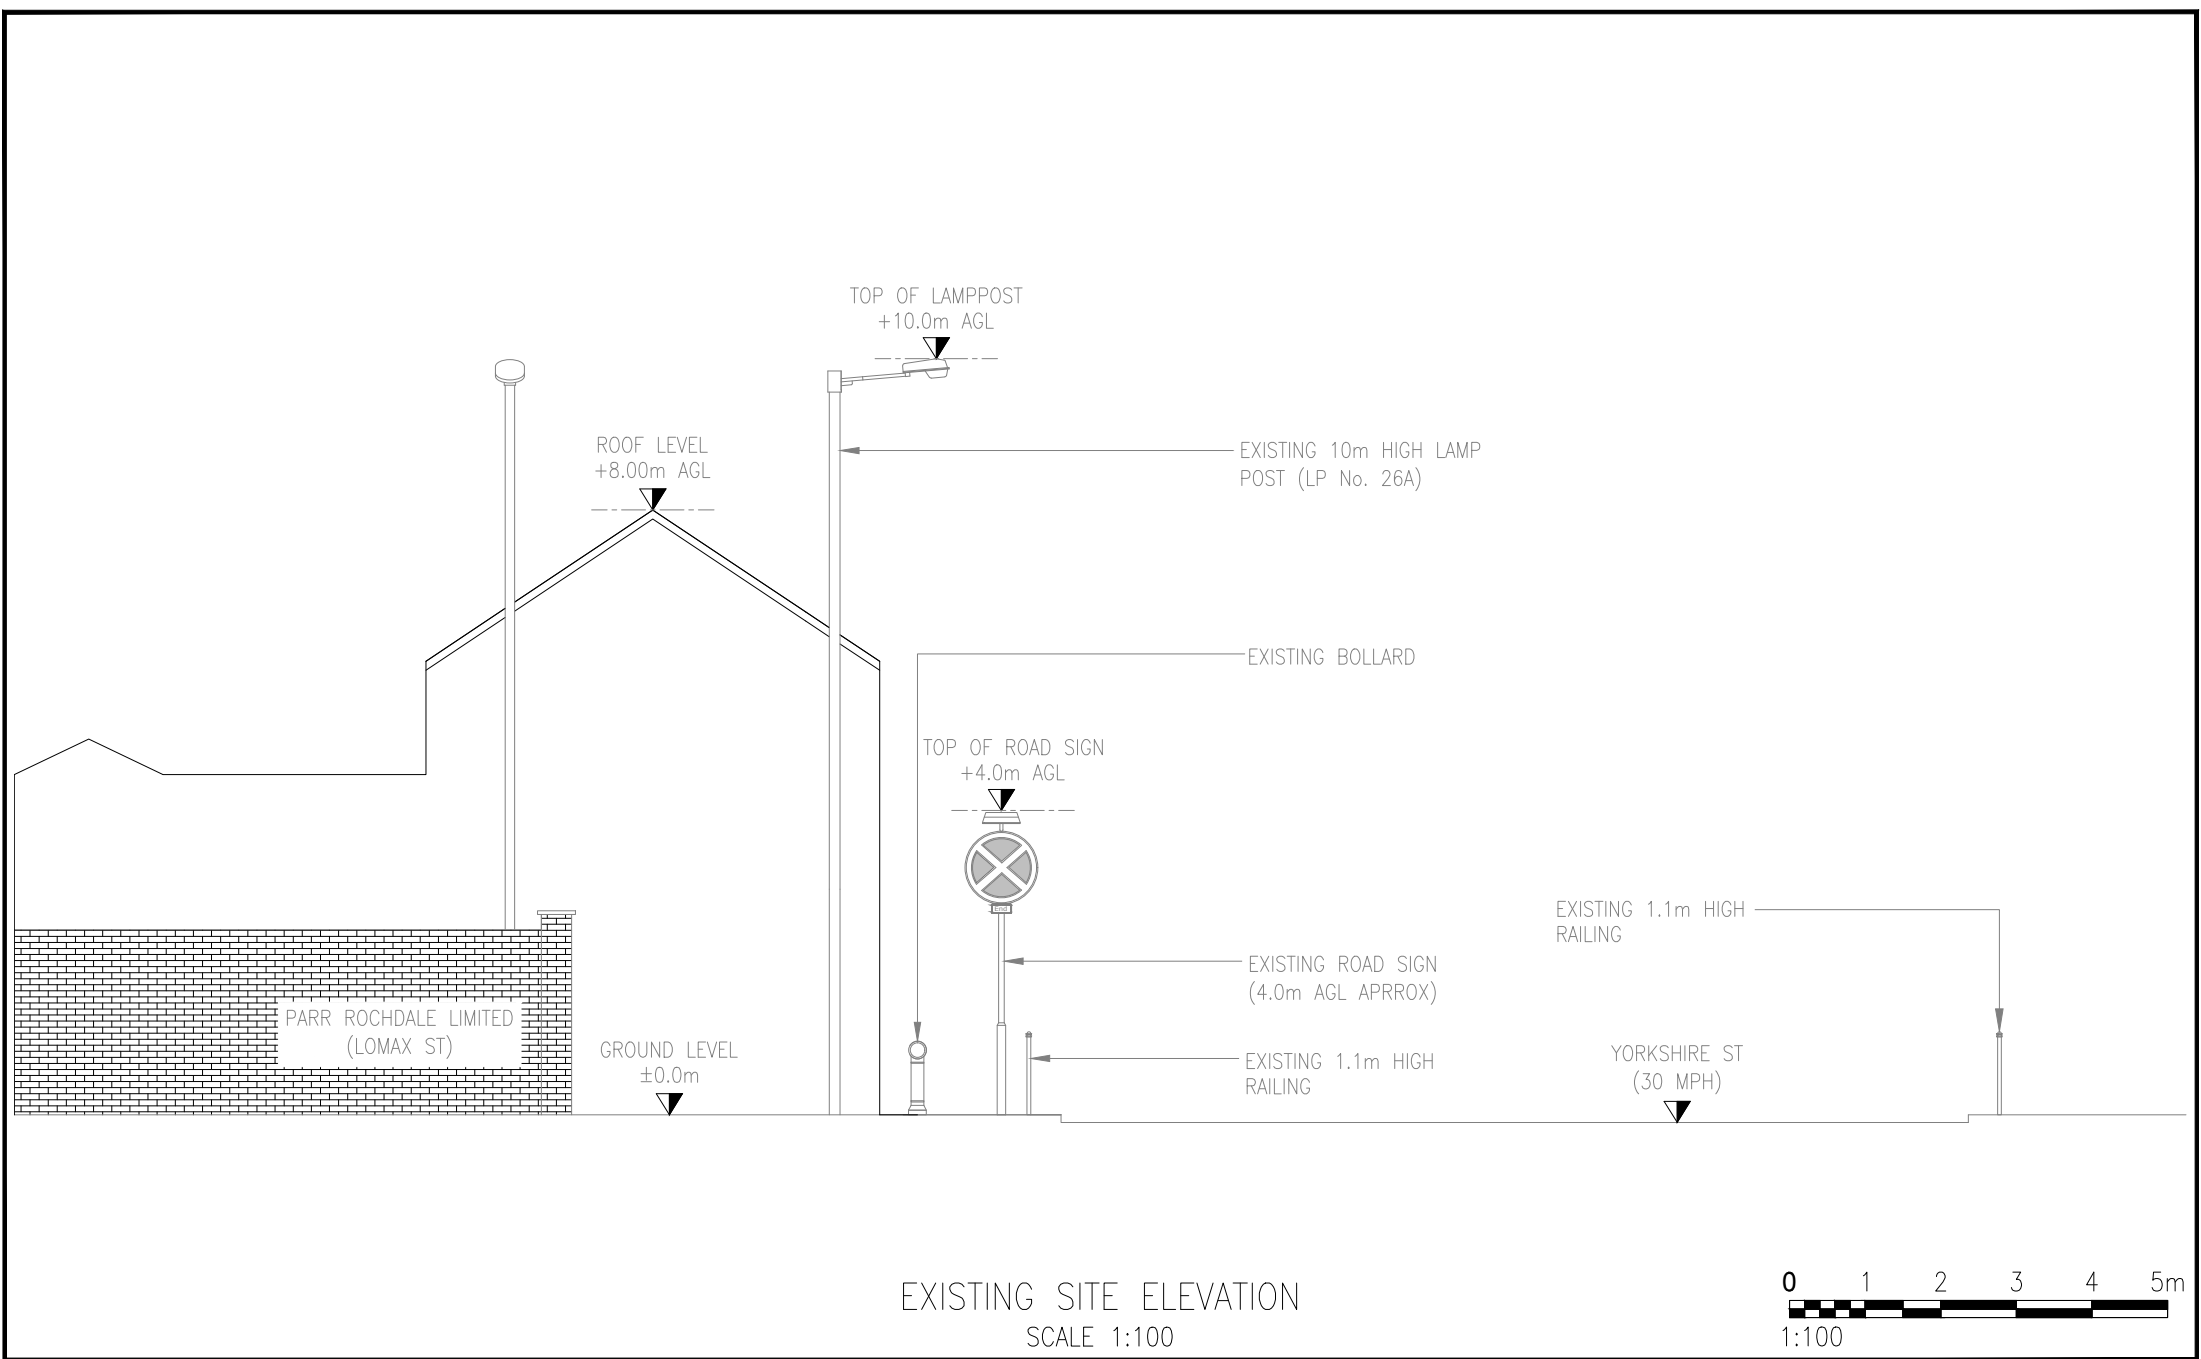


EXISTING SITE ELEVATION
SCALE 1:100

 


		ISSUED FOR APPROVAL				CAR	14.11.24
REV		DESCRIPTION				BY	DATE
SCALE AS SHOW WHEN PRINTED AT A4		DRAWN	CAR	CHECKED	DCC	ALL DIMENSIONS IN METRES U.N.O	
		DATE	14.11.24	DATE	14.11.24		
LOCATION PLAN - Digital Mapping Solutions from Dotted Eyes.							
SITE BLOCK PLAN - Digital Mapping Solutions from Promap							

DRAWING TITLE
STREET HUB
ROC-104
EXISTING SITE ELEVATION

SITE ADDRESS
147 YORKSHIRE STREET
ROCHDALE
OL12 0DR

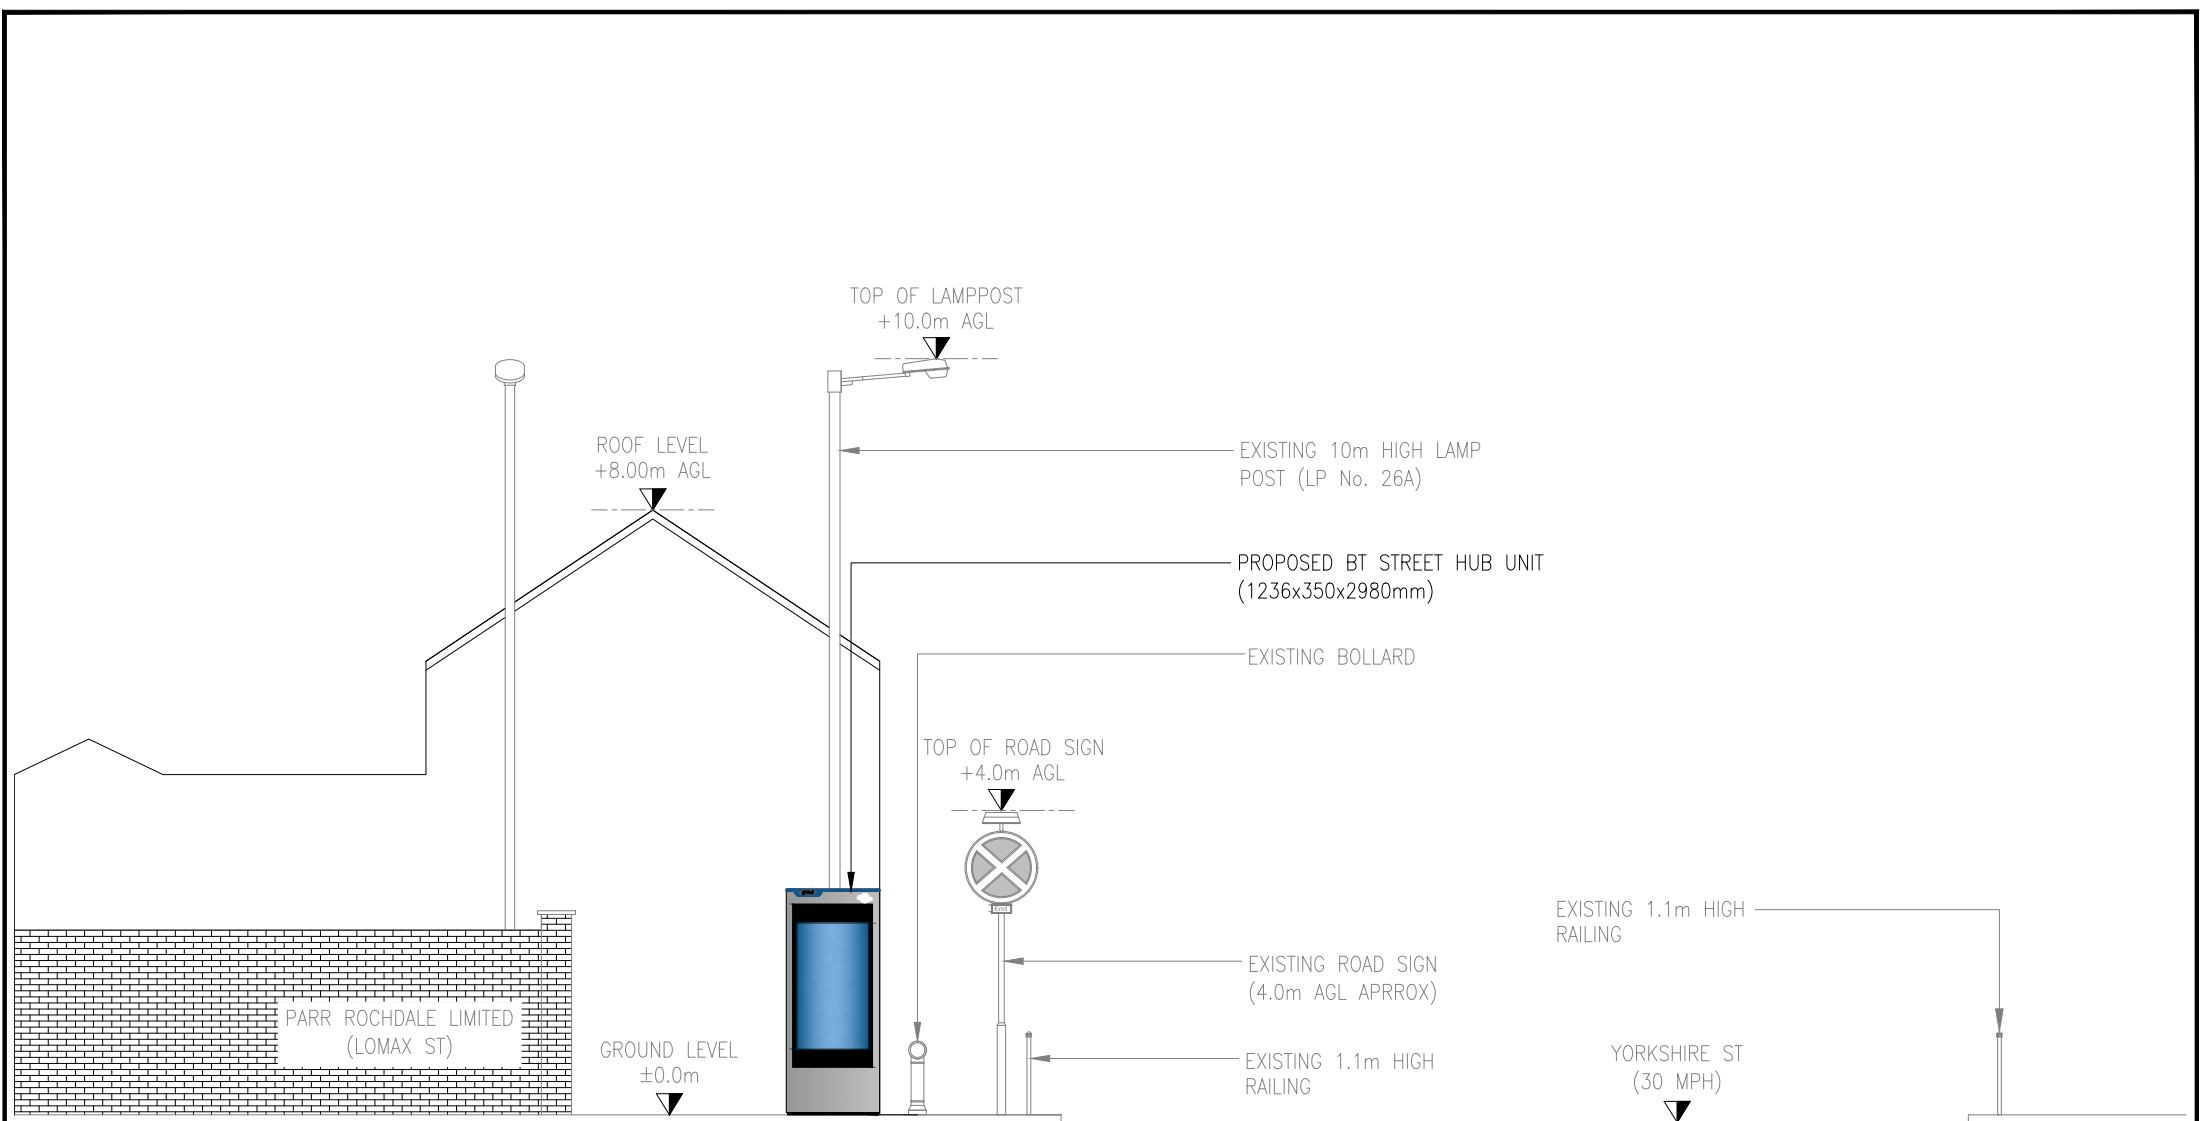

PROPOSED SITE ELEVATION
SCALE 1:100

 

A	ISSUED FOR APPROVAL					CAR	14.11.24
REV	DESCRIPTION					BY	DATE
SCALE AS SHOW WHEN PRINTED AT A4	DRAWN	CAR	CHECKED	DCC	ALL DIMENSIONS IN METRES U.N.O		
	DATE	14.11.24	DATE	14.11.24			
LOCATION PLAN - Digital Mapping Solutions from Dotted Eyes.							
SITE BLOCK PLAN - Digital Mapping Solutions from Promap							

DRAWING TITLE
STREET HUB
ROC-104
PROPOSED SITE ELEVATION

SITE ADDRESS
147 YORKSHIRE STREET
ROCHDALE
OL12 0DR