


NORTH

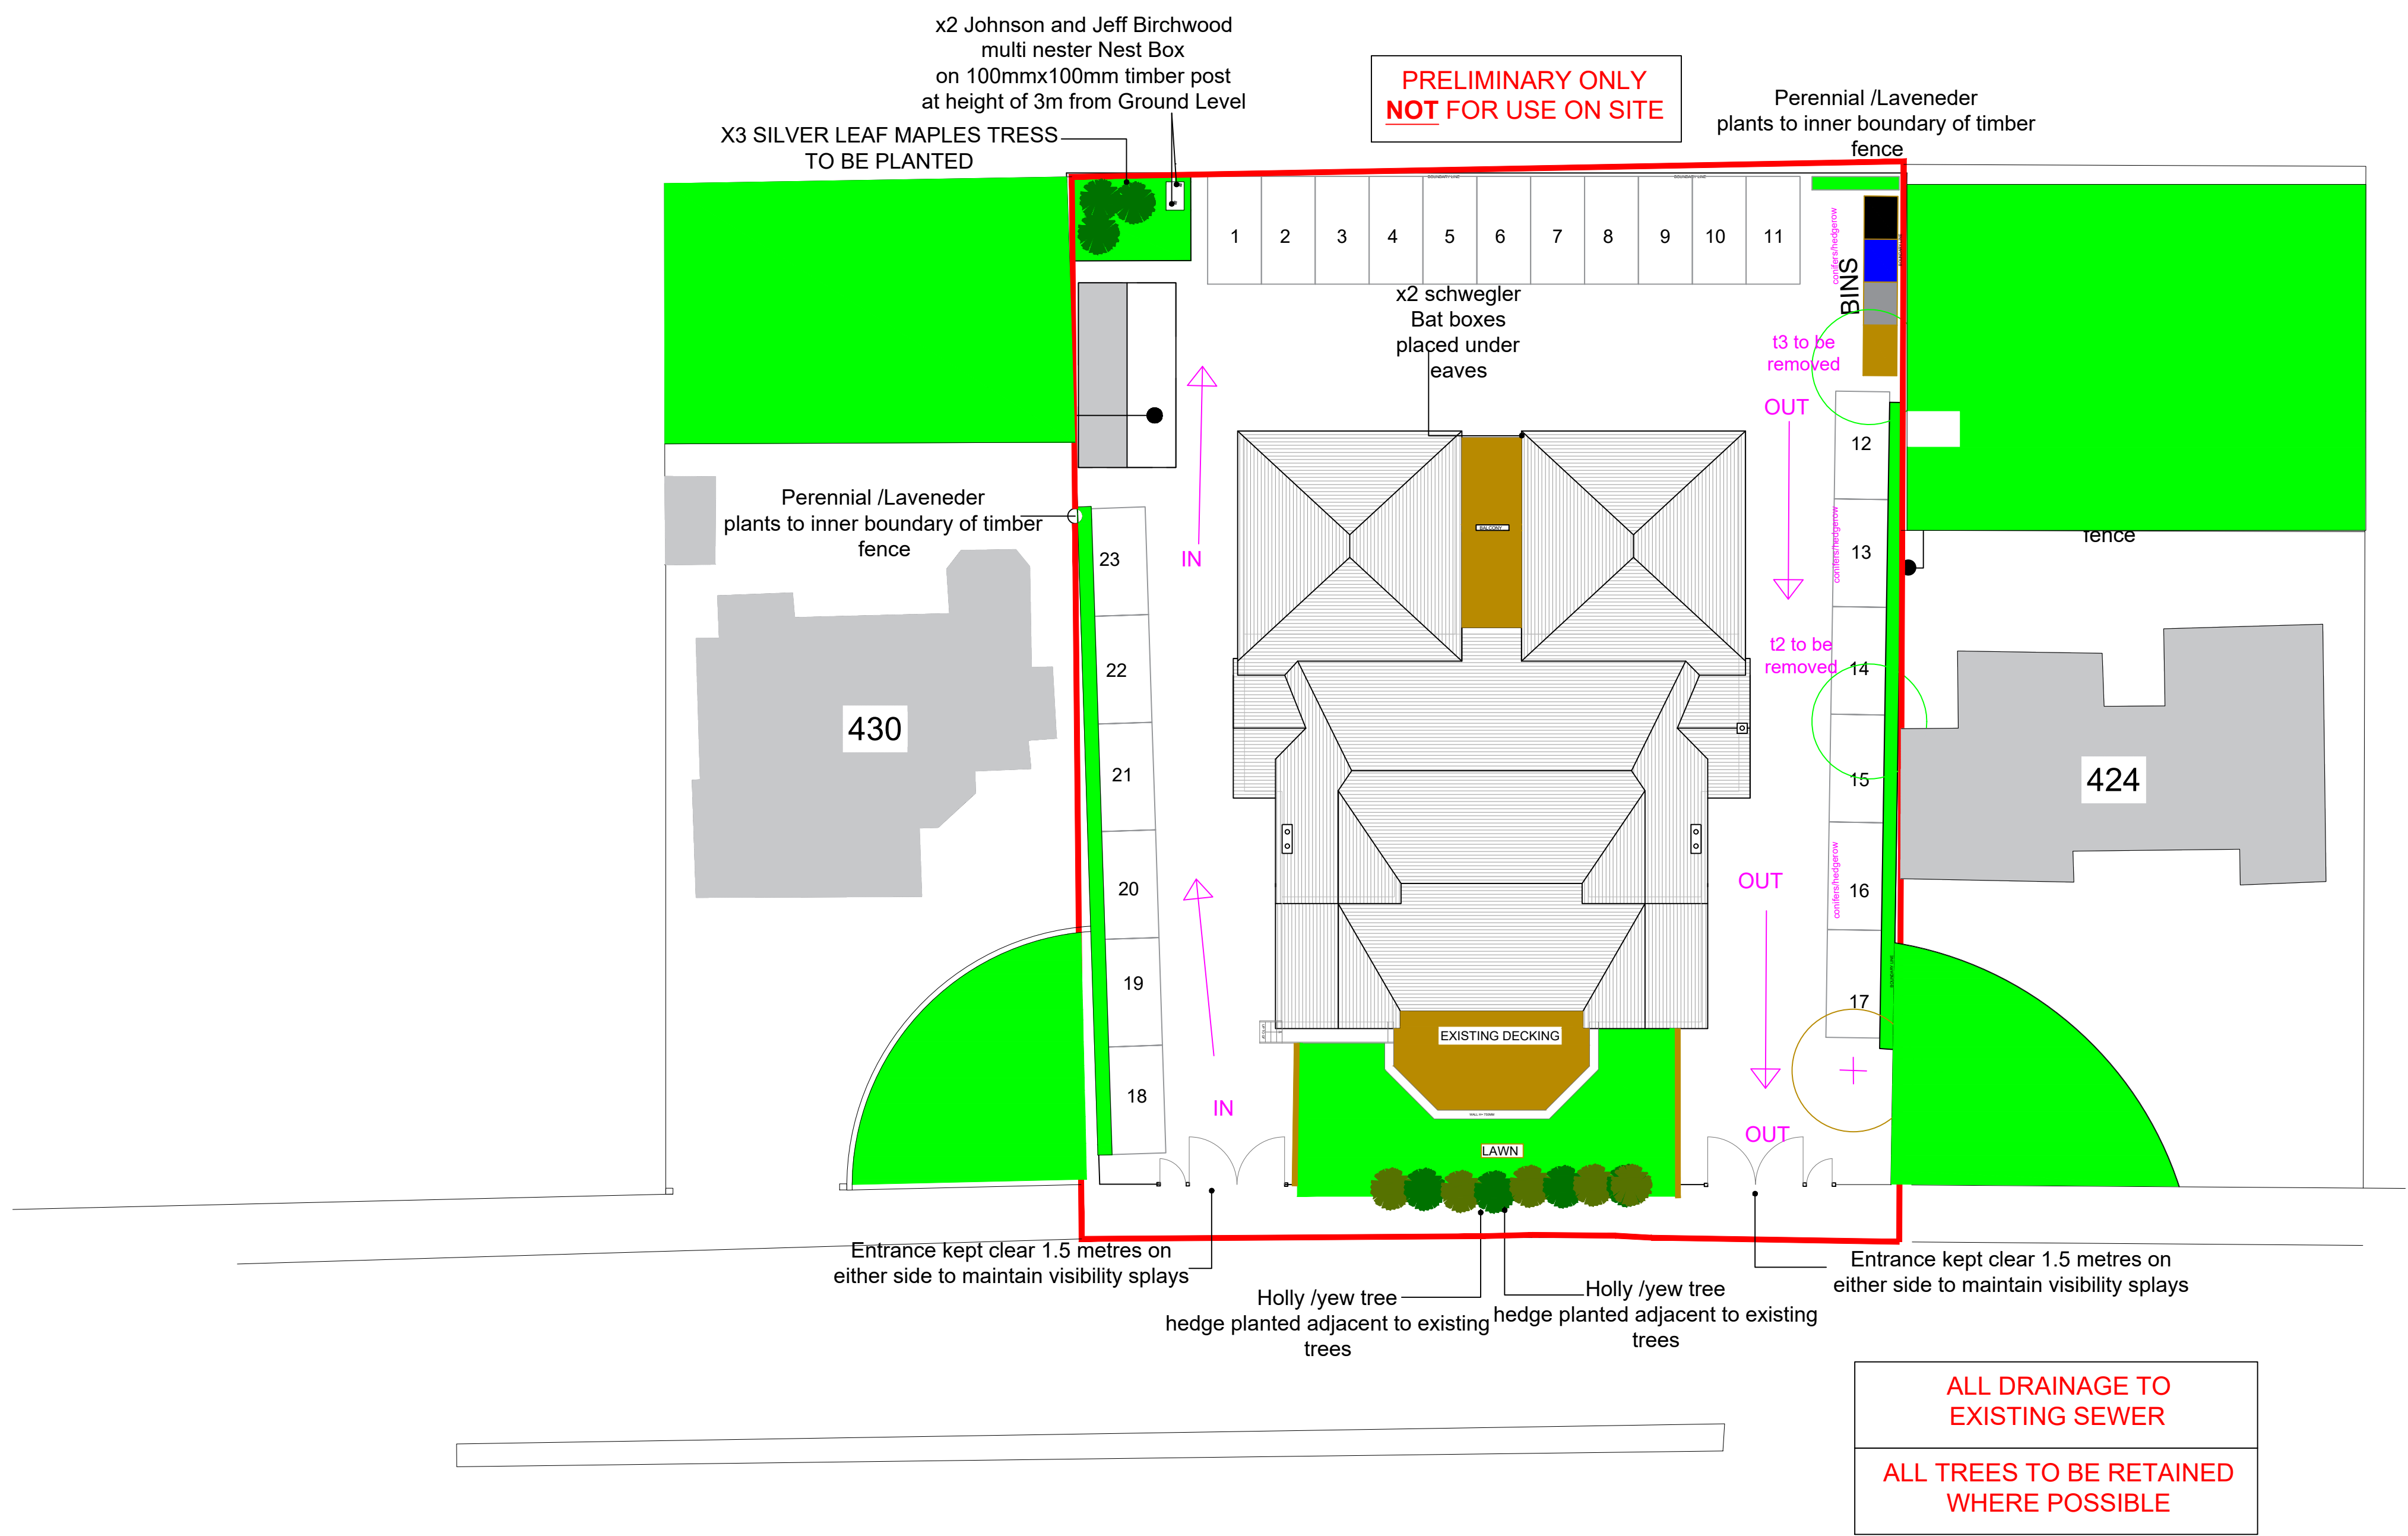

NOTES

REVISIONS

PROJECT: 426 - 428 ROCHADALE RD
MANCHESTER . CHANGE OF USE TO
COMMUNITY CENTRE

CLIENT:ADEEL

SCALE: 1:200 ON A1 PAPER

REFERENCE NO: 1344 AS PROPOSED
SITE PLAN

BARRY CULLEN
ARCHITECTURE LTD
email:barrycullenarchitecture@gmail.com
mob: 07851262695