

413340N

Location Plan

Client / Location: IW Designs, Norford Way Rochdale		
All work to our standard terms & conditions (see website) Revision Details:		

Additional Comments:		THE SURVEY ASSOCIATION	
To local grid based on osnm15/osgm15 all work to sss specification, some by gps, contact us regarding details			
Drawing Number: sss-9603		Revision: A	
Drawn By: MR		Checked By: MR	
Date: 04.03.21		Scale: 1:200 @ A2	

LEGEND: FLOOR PLANS

WALLS *widths checked where possible

EXTERNAL WALLS

STRUCTURAL CEILING HEIGHT SCH 2.73

FALSE CEILING HEIGHT FCH 2.37

CEILING HIGH POINT HP 2.73

CEILING LOW POINT LP 2.73

FINISHED FLOOR LEVEL ffl=58.83

BEAM HEIGHT BH 2.84

DOOR HEIGHT DH 2.84

FLOOR TO CILL F-C 0.87

CILL TO LINTEL C-H 0.87

WINDOW *glazing thickness are indicative

DOOR *frames not measured

STAIRS

SINK

OVEN

WC

WASH BASIN

SHOWER

BATH

URINAL

SLIDING DOOR

LEGEND: ELEVATIONS

BUILDING EDGE

RAINWATER GOODS

RIDGES

GLAZING

WINDOW REVEALS

DOORS

GROUND LINE

METAL WORK

PLASTICS

ROOF


STONE

TIMBER


VEGETATION

*Some columns/beams may be obscured by plaster / fire boarding / concrete / casing. Therefore the true structural position may not be shown.

*Some site areas may be inaccessible. See highlighted areas for further details.

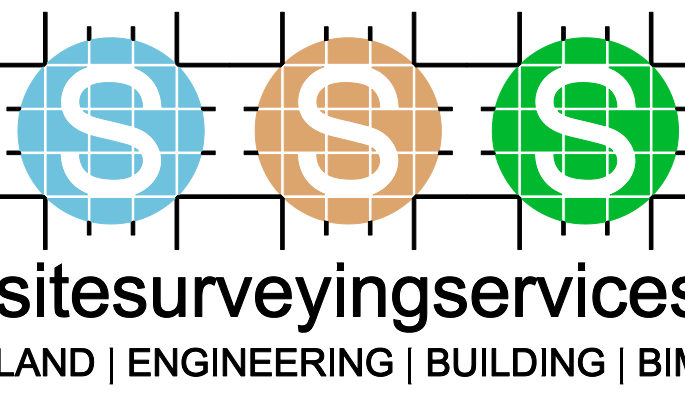

Site Surveying Services Ltd
Unit 9
Twin Brook Business Park
Twin Brook Road
Clitheroe BB7 1QX
Tel: 01200 438330
surveys@sitesurvey.co.uk

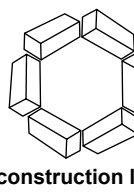

Client: IW Designs
Location: Norford Way, Rochdale

Notes:



Drawing Number: SSS-9603
Drawn By: PA
Date: 06/03/2021

Revision: A
Checked By: SF
Scale: 1:100 @ A0

