


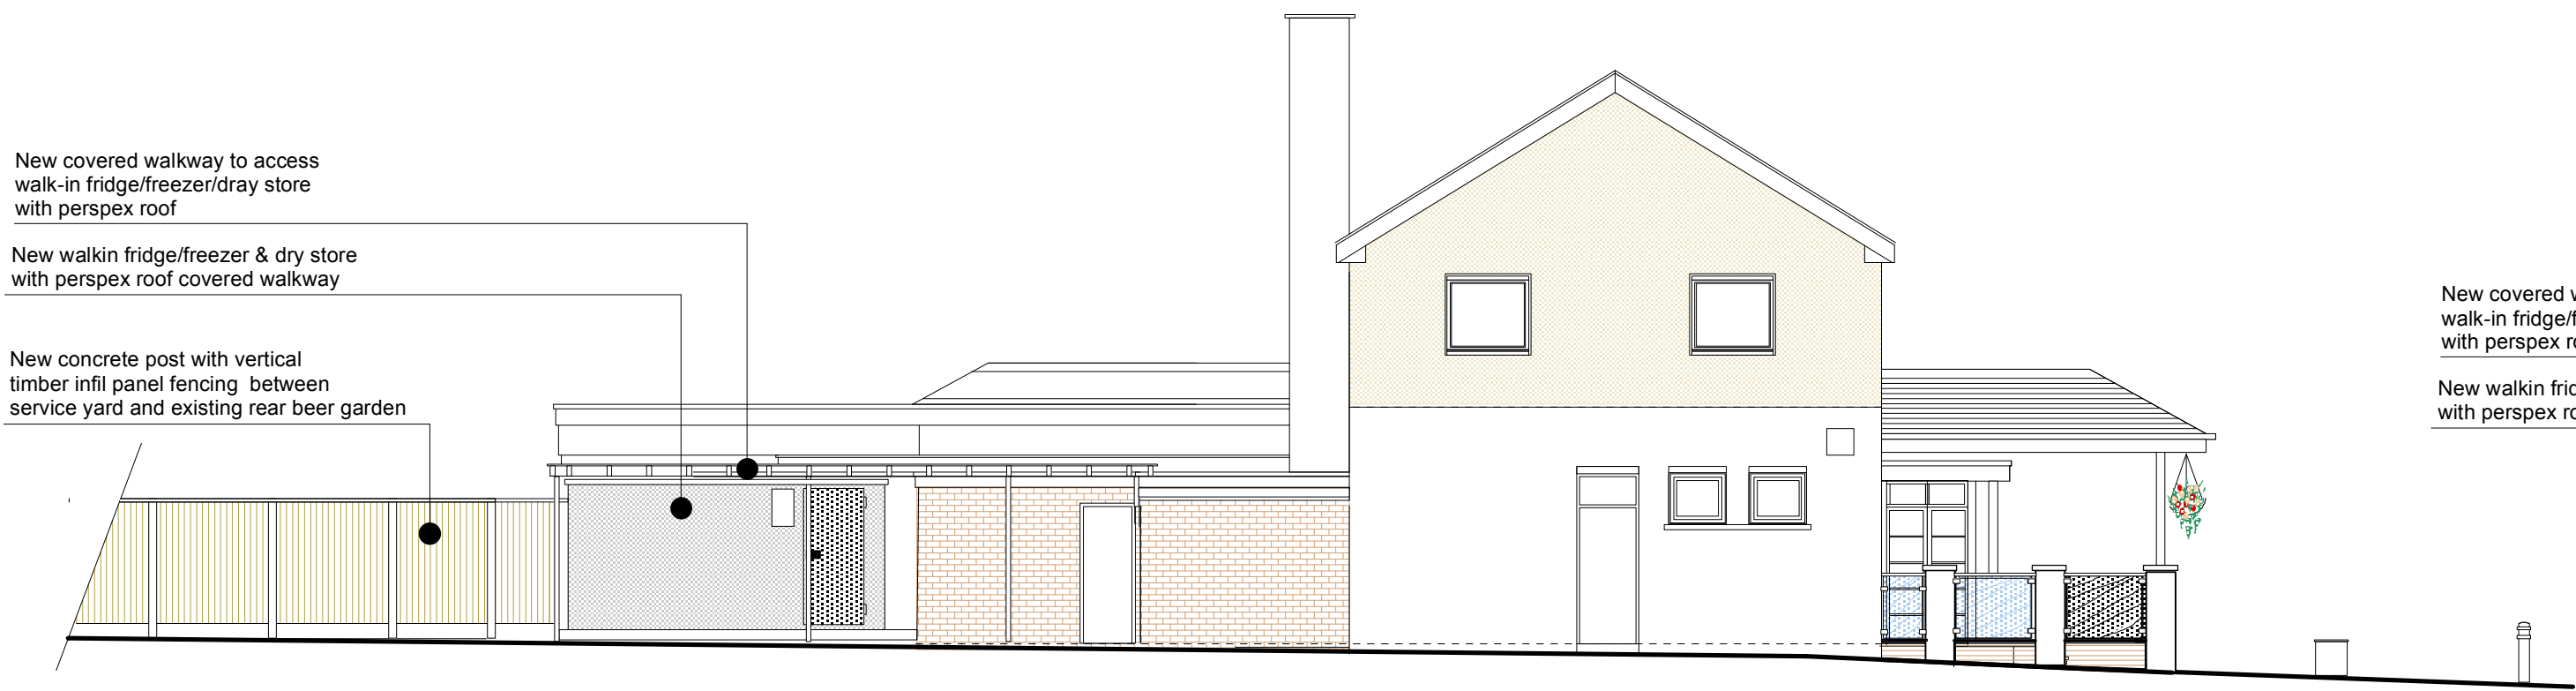
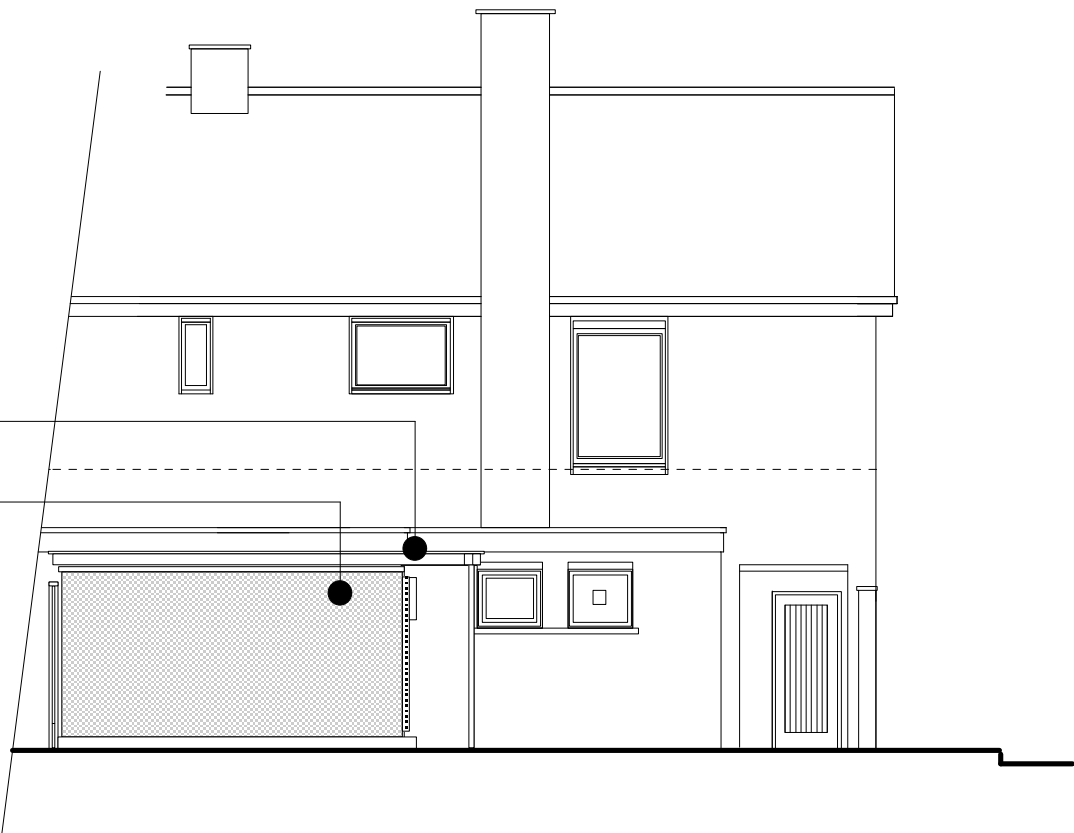


 


PROPOSED FRONT ELEVATION OF WALK-IN FRIDGE/FREEZER/DRY STORE FROM SERVICE YARD Scale 1:100

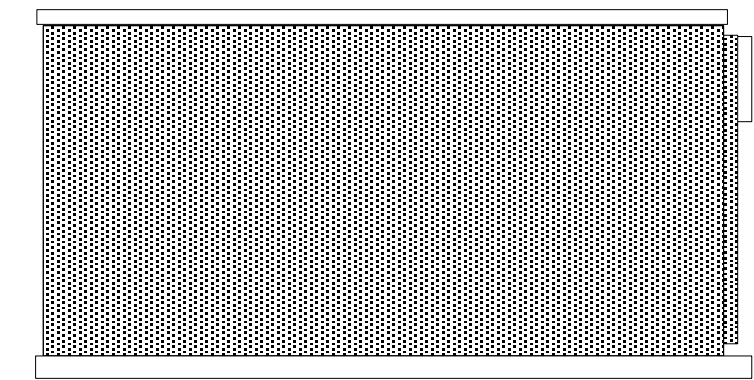


PROPOSED SIDE ELEVATION OF WALK-IN FRIDGE/FREEZER/DRY STORE FROM SERVICE YARD Scale 1:100

 


PROPOSED SIDE ELEVATION COLD ROOM/FREEZER AND DRY STORE UNIT Scale 1:50

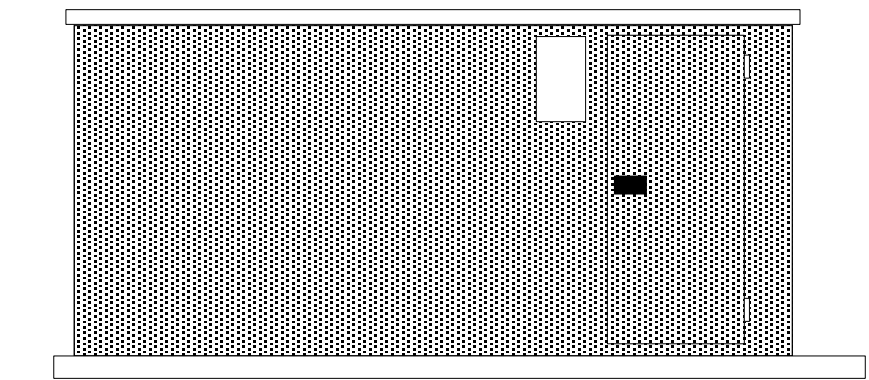

PROPOSED FRONT ELEVATION COLD ROOM/FREEZER AND DRY STORE UNIT Scale 1:50

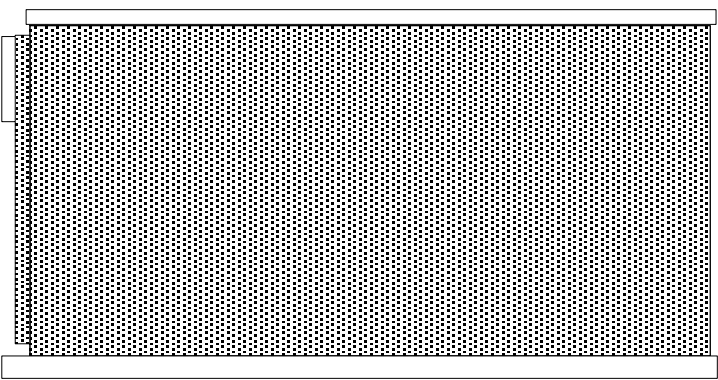

PROPOSED SIDE ELEVATION COLD ROOM/FREEZER AND DRY STORE UNIT Scale 1:50

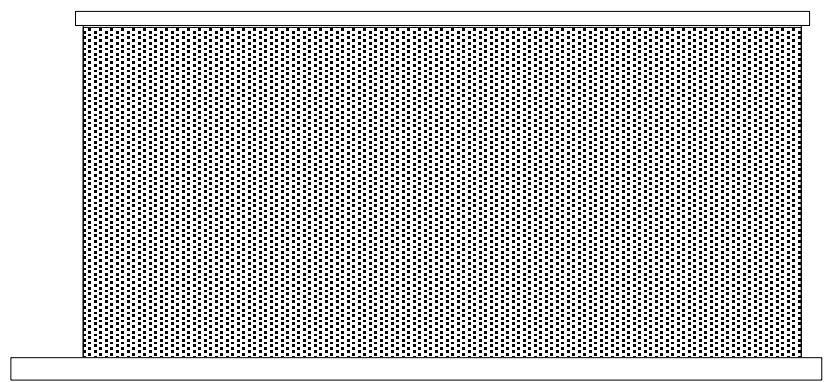

PROPOSED FRONT ELEVATION COLD ROOM/FREEZER AND DRY STORE UNIT Scale 1:50

Under the conditions of engagement the copyright in all drawings, specifications and documents prepared by the designer and in the work executed form them shall remain the property of the designer unless otherwise agreed. Prior to commencement of any works all dimensions are to be checked and verified by the relevant contractor DO NOT SCALE FROM THIS DRAWING

REVISION
REVISION B JAN 2024

1 Added all elevations of cold store/freezer and dry store combine unit as requested by planners

CLIENT
Joseph Holt Ltd
The Brewery
Empire Street
Manchester
M3 1JD

PROJECT
Thornberries
179A Kirkway
Middleton
Manchester
M24 1LW

DRAWING
Proposed elevations
Walk-in Cold room freezer
and dry store

DRAWING NO
PL 2371.007B

DRAWN
AAL

DATE
14.12.2023

SCALE
1:100@A1

design306

design306
306 Milnrow Road
Rochdale
OL16 5BQ
Tel 07794 332098
email alex@design306.co.uk