

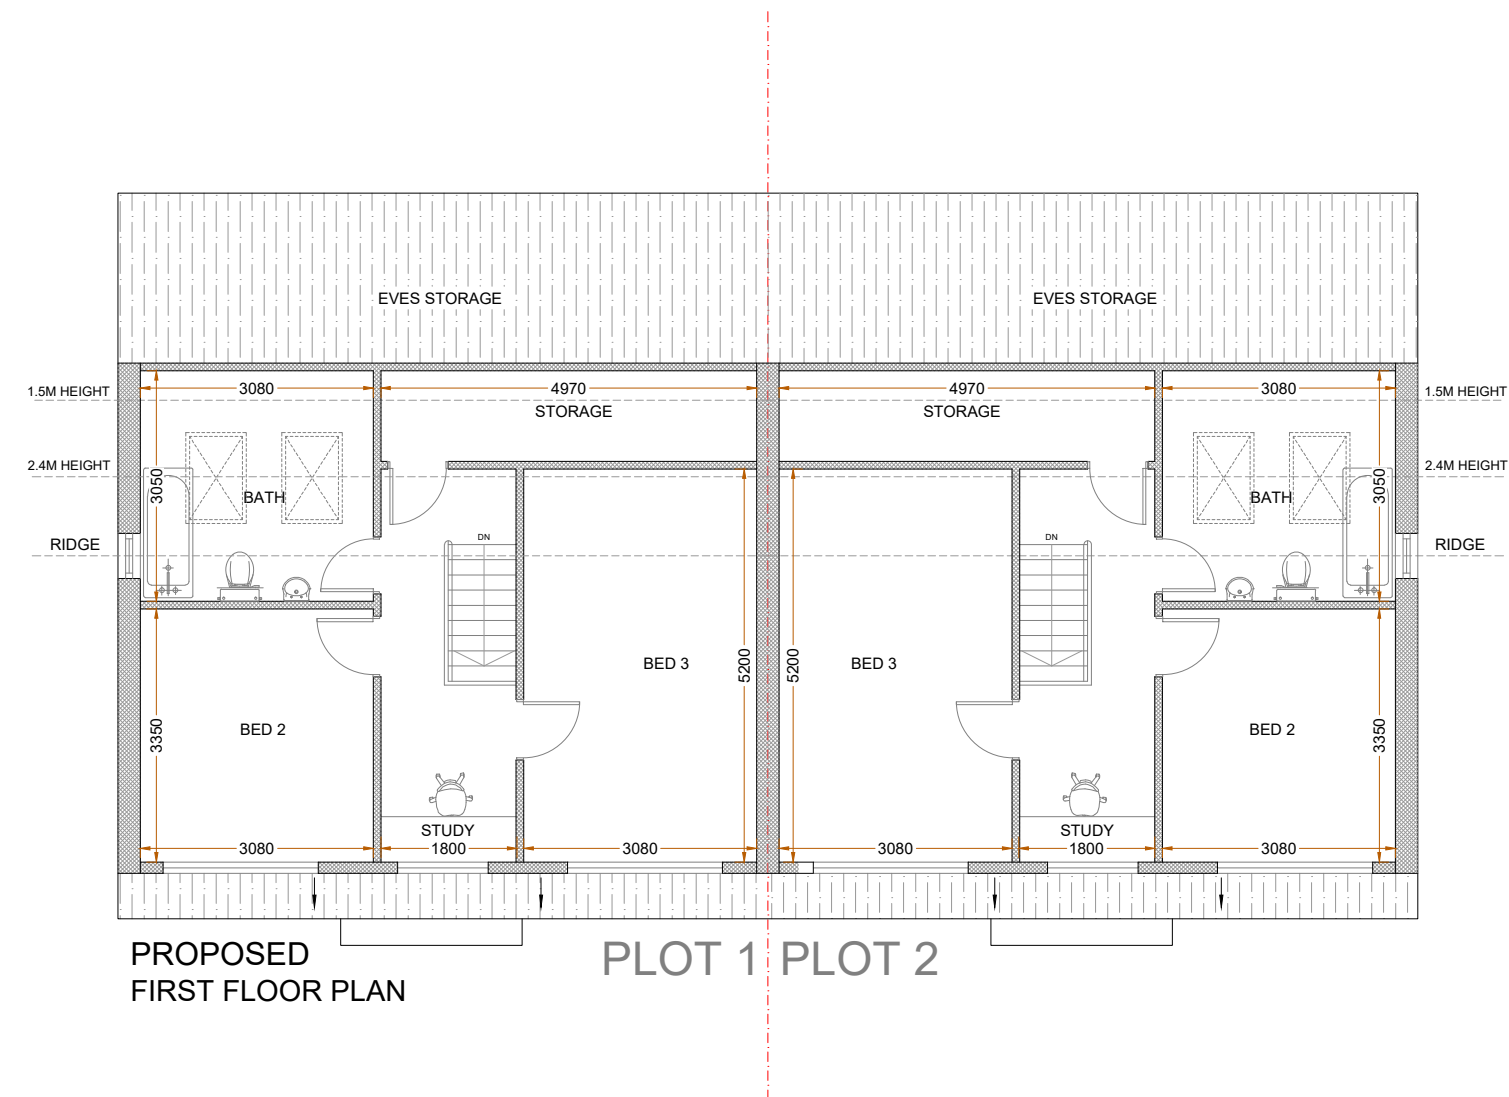


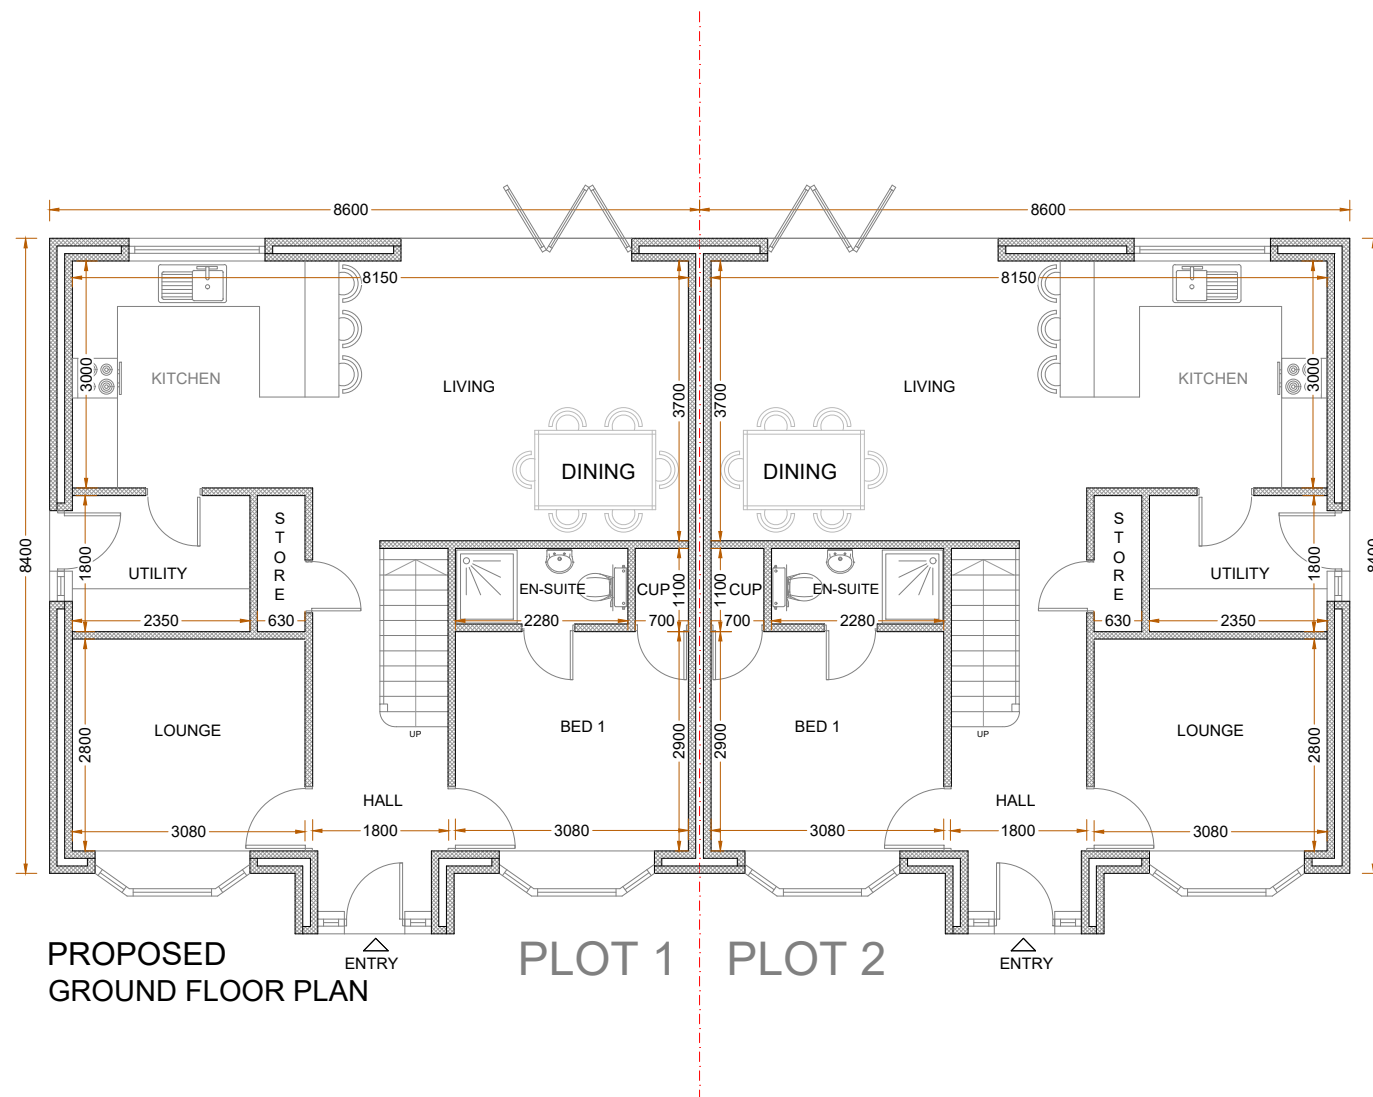


A	04.03.24	DA ISSUE	CK
		AMENDMENT	BY

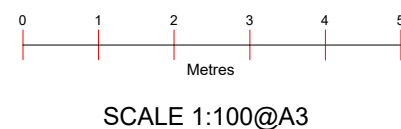


Project :	Proposed Adjacent Houses
Date :	04/03/24

Sheet Title :	Proposed Floor Plans
Sheet no :	01


Address :	Land adjacent to 27 Brookdale ROCHDALE OL12 0SS
Applicant :	Mr : Shah Latif

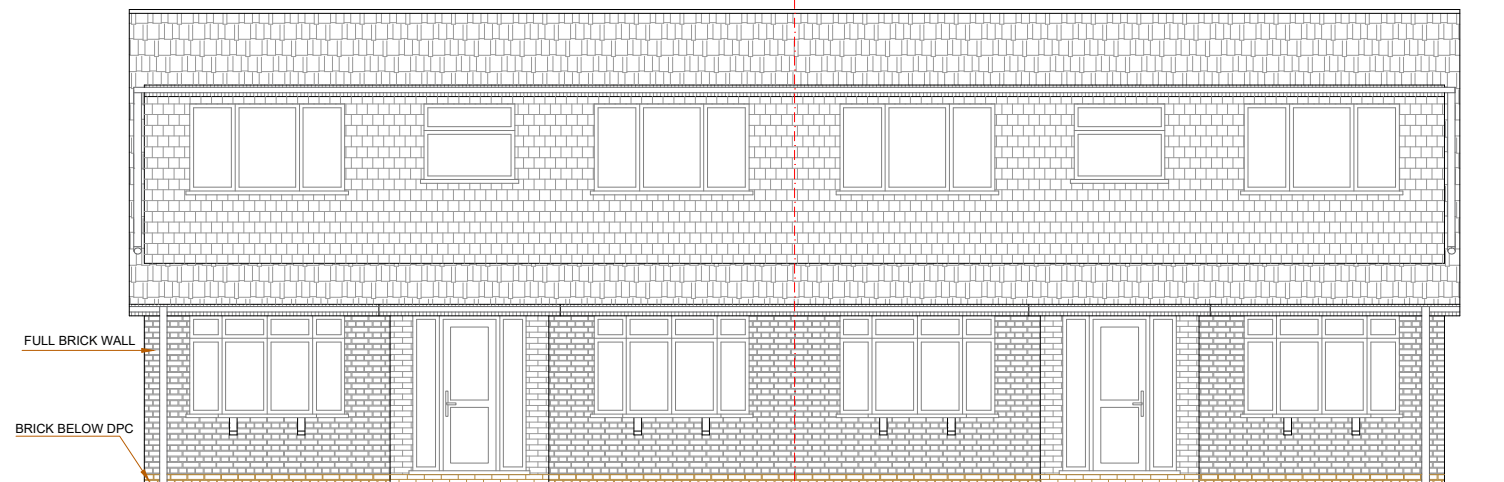

PROPOSED
FRONT ELEVATION

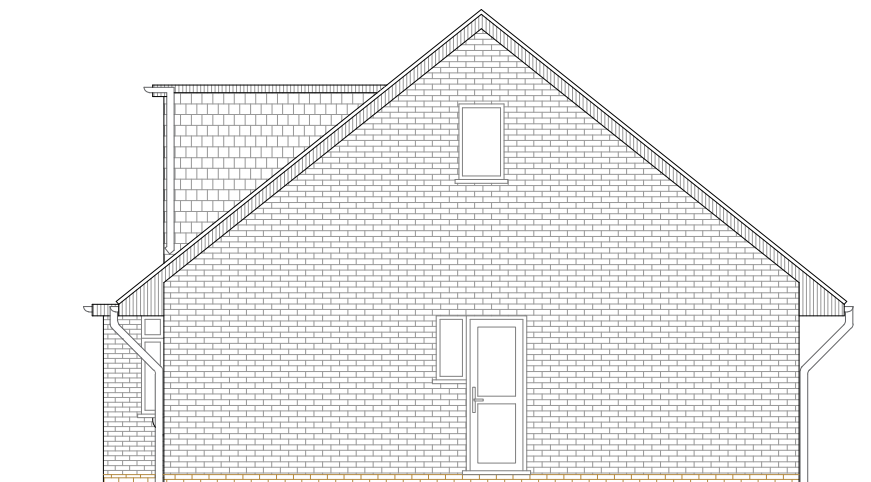

PROPOSED
SIDE ELEVATION-1

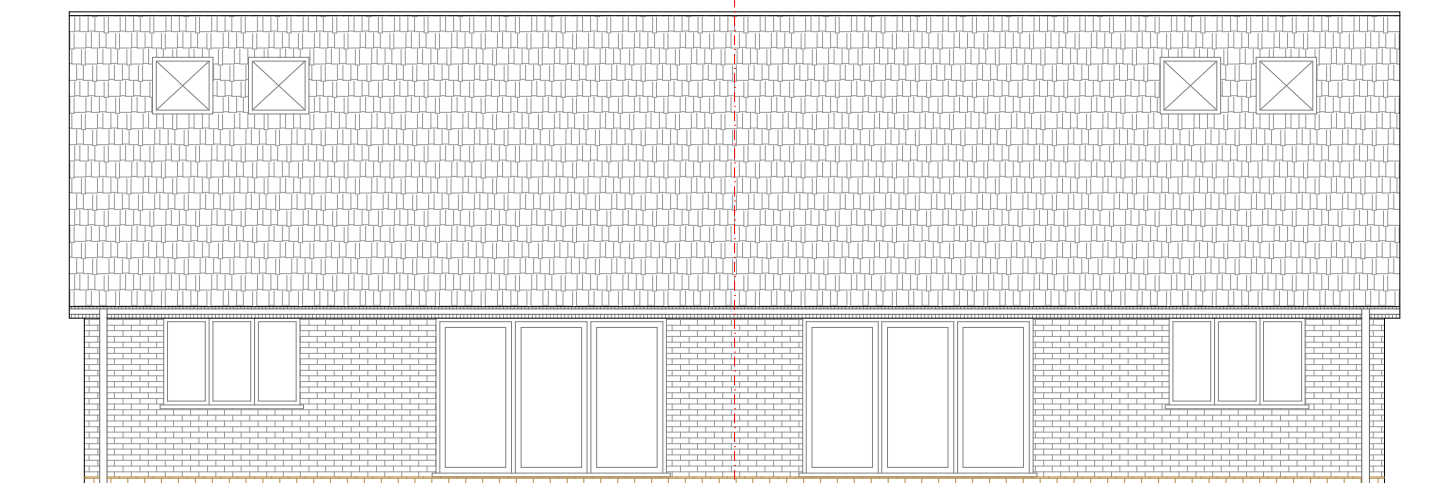


PROPOSED
REAR ELEVATION



PROPOSED
SIDE ELEVATION-2

A	04.03.24	DA ISSUE	CK
		AMENDMENT	BY

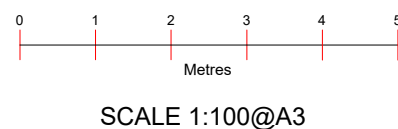

Project :
Proposed Adjacent Houses



Date : 04/03/24

Sheet Title :
Proposed Elevations

Sheet no : 02

Address :
Land adjacent to 27 Brookdale
ROCHDALE
OL12 0SS

Applicant : Mr : Shah Latif

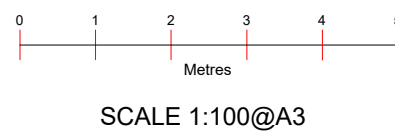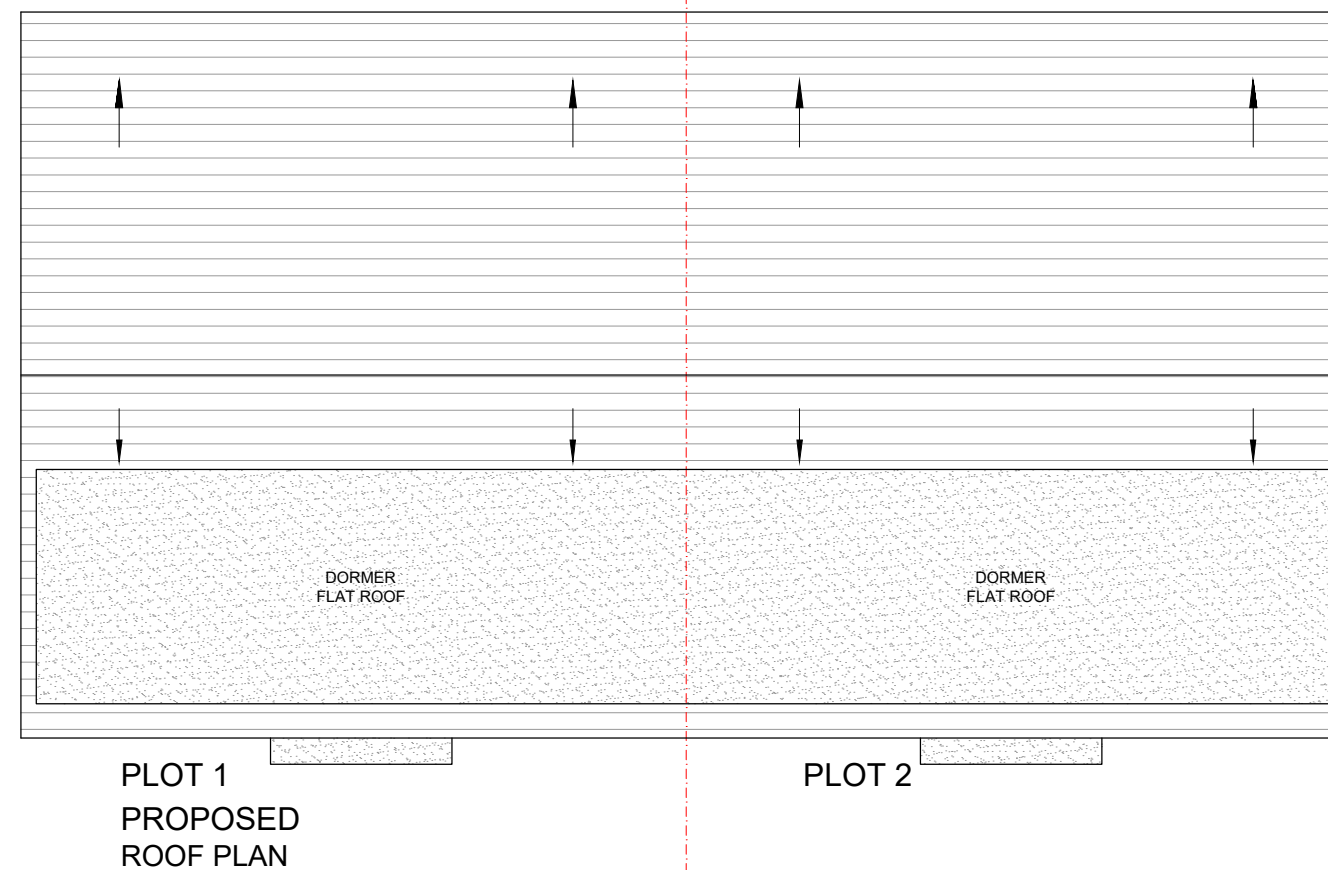

Project :
Proposed Adjacent Houses

Date : 04/03/24



Sheet Title :
Proposed Roof Plan

Sheet no : 03

Address :
Land adjacent to 27 Brookdale
ROCHDALE
OL12 0SS

Applicant : Mr : Shah Latif

A	04.03.24	DA ISSUE AMENDMENT	GK BY

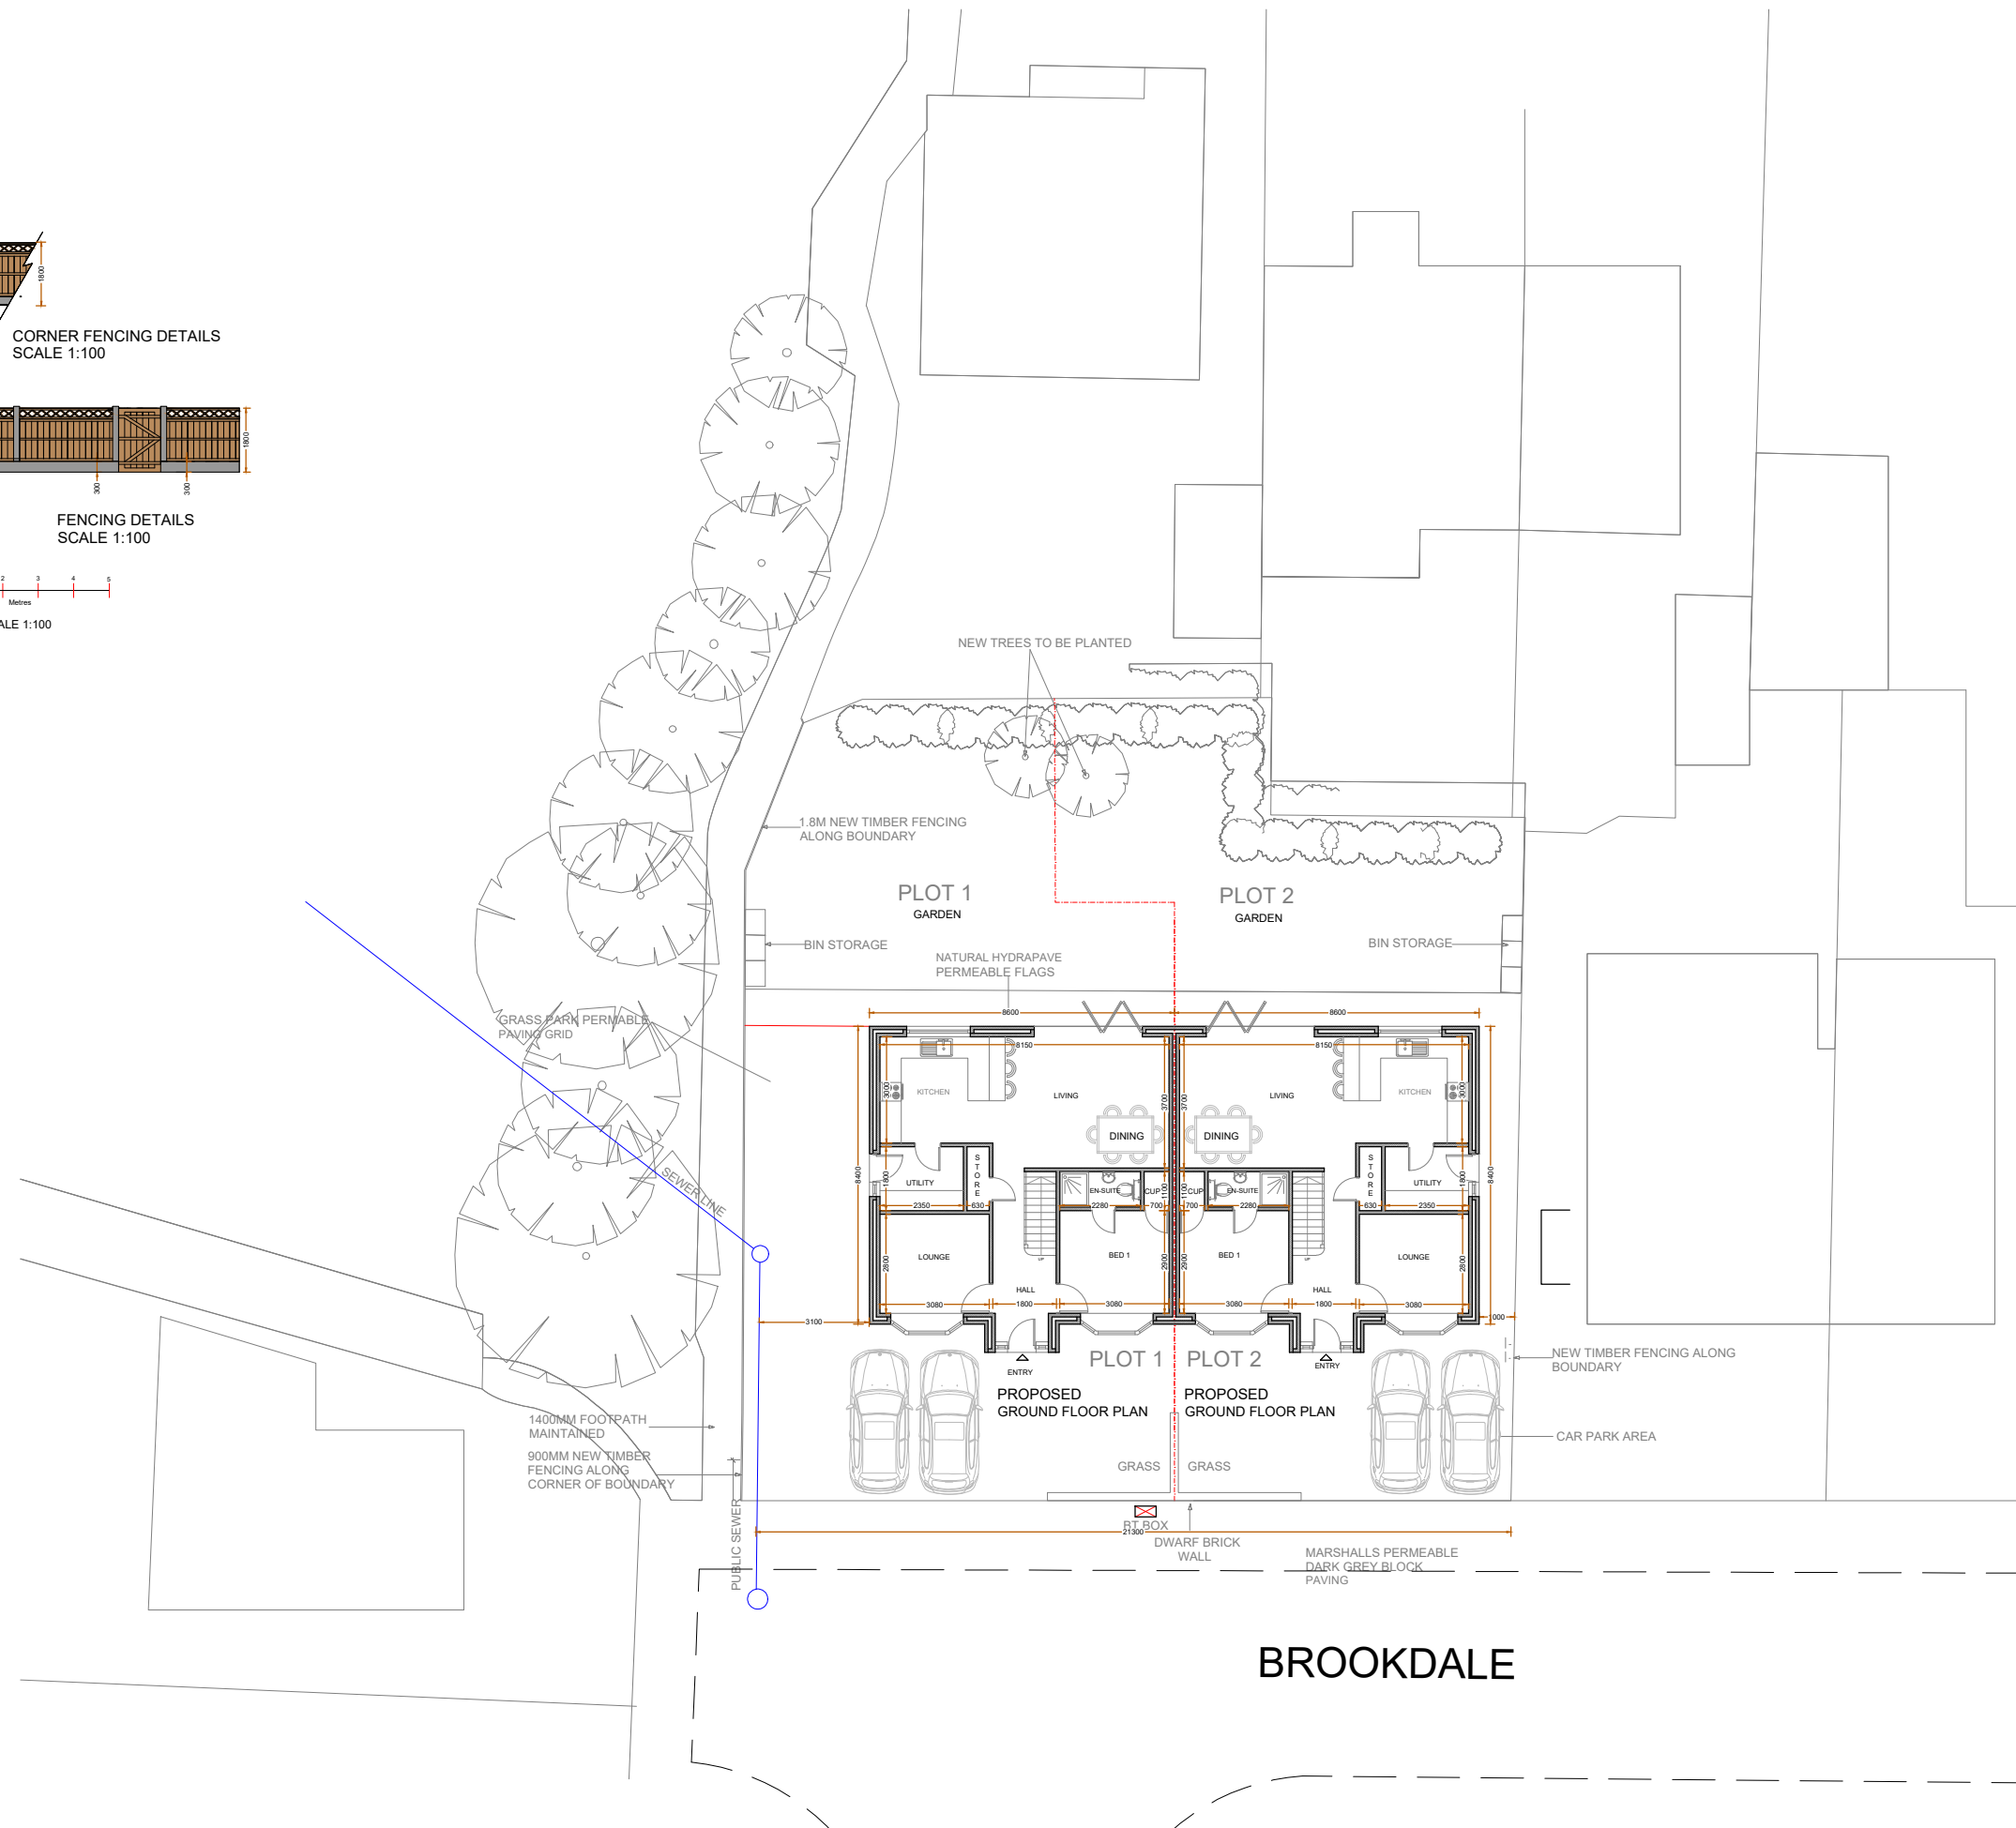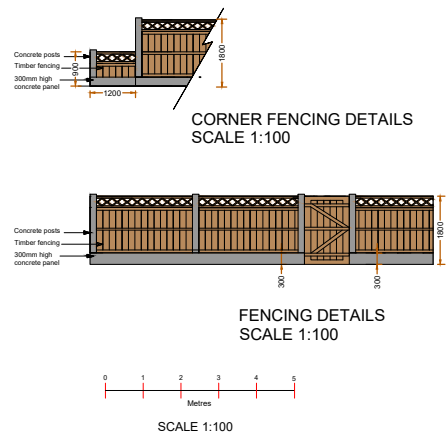

Project :
Proposed Adjacent Houses

Date : 04/03/24

Sheet Title :
Proposed Site Plan


Sheet no : 04

Address :
Land adjacent to 27 Brookdale
ROCHDALE
OL12 0SS

Applicant : Mr : Shah Latif

0 2 4 6 8 10
Metres
SCALE 1:200@A3

A 04.03.24 DA ISSUE CK
AMENDMENT BY

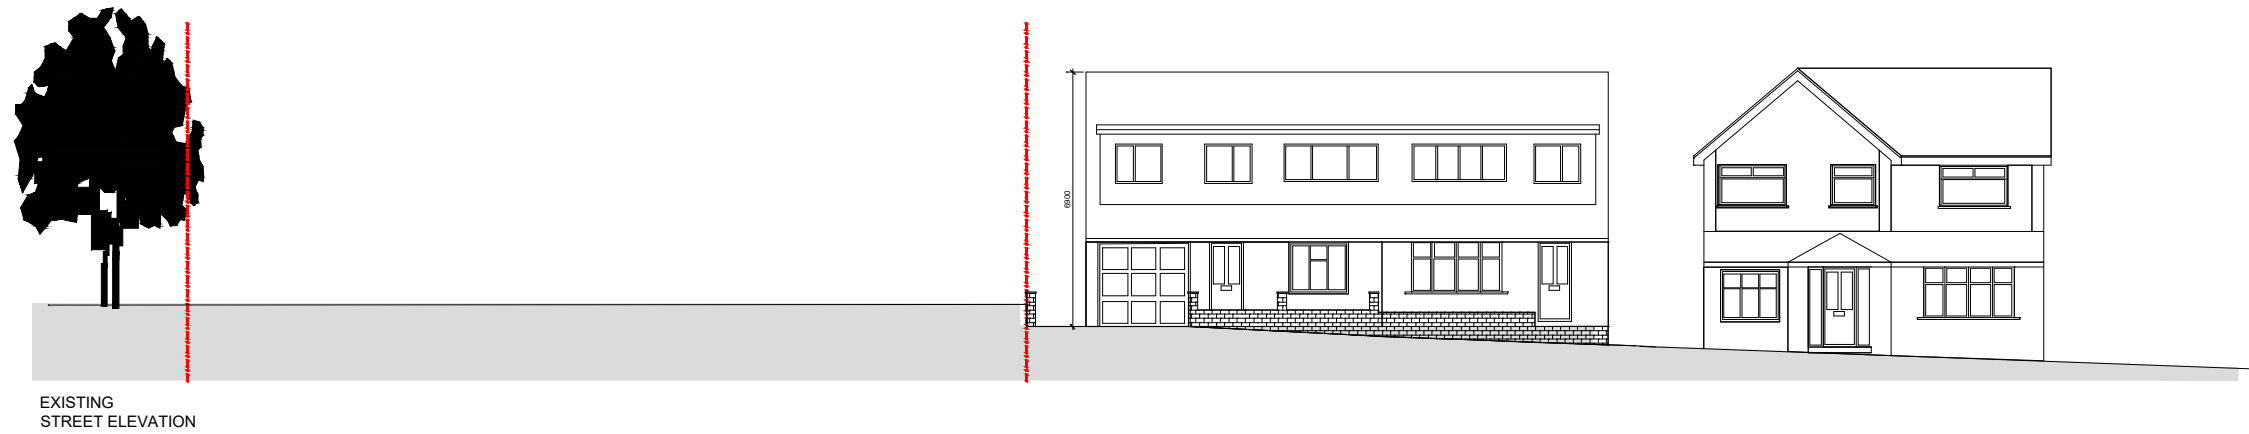


EXISTING
STREET ELEVATION



PROPOSED
STREET ELEVATION




A	04.03.24	DA ISSUE AMENDMENT	CK BY

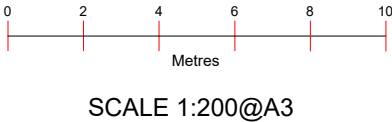

Project :	
Proposed Adjacent Houses	
Date :	04/03/24




Sheet Title :	
Street Elevations	
Sheet no :	05

Address :	
Land adjacent to 27 Brookdale	
ROCHDALE	
OL12 0SS	
Applicant :	Mr : Shah Latif

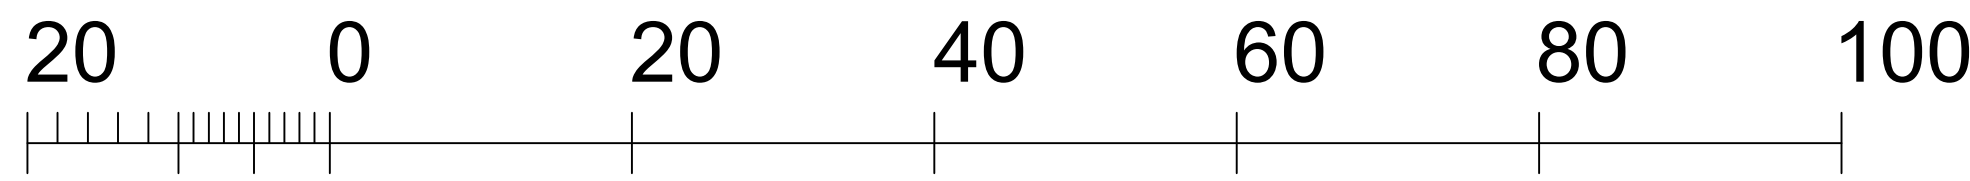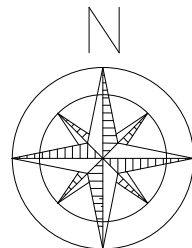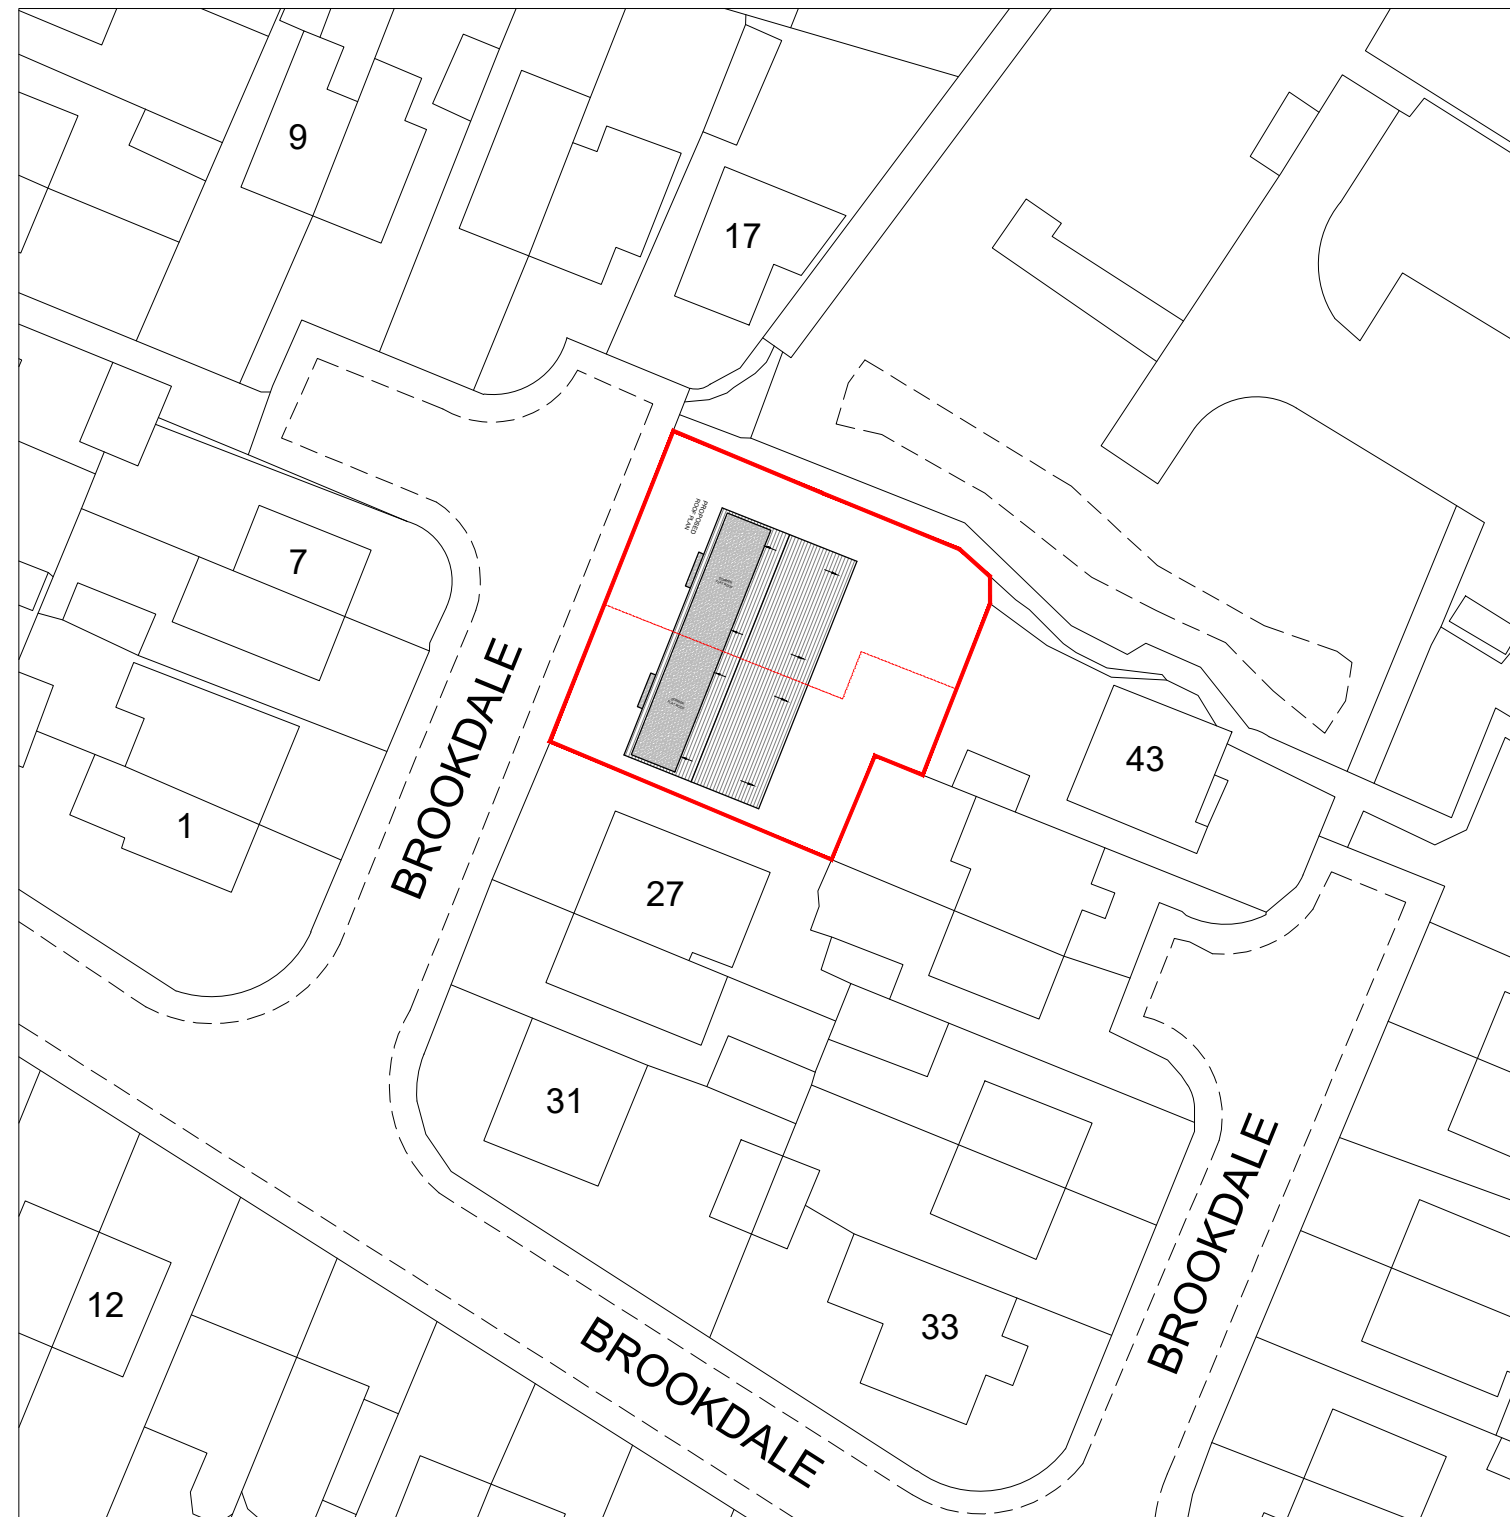

Metres

[illegible]

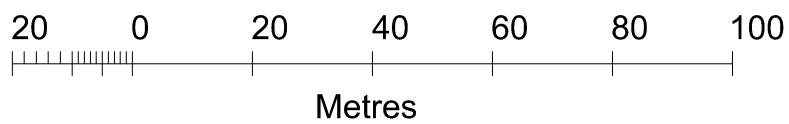 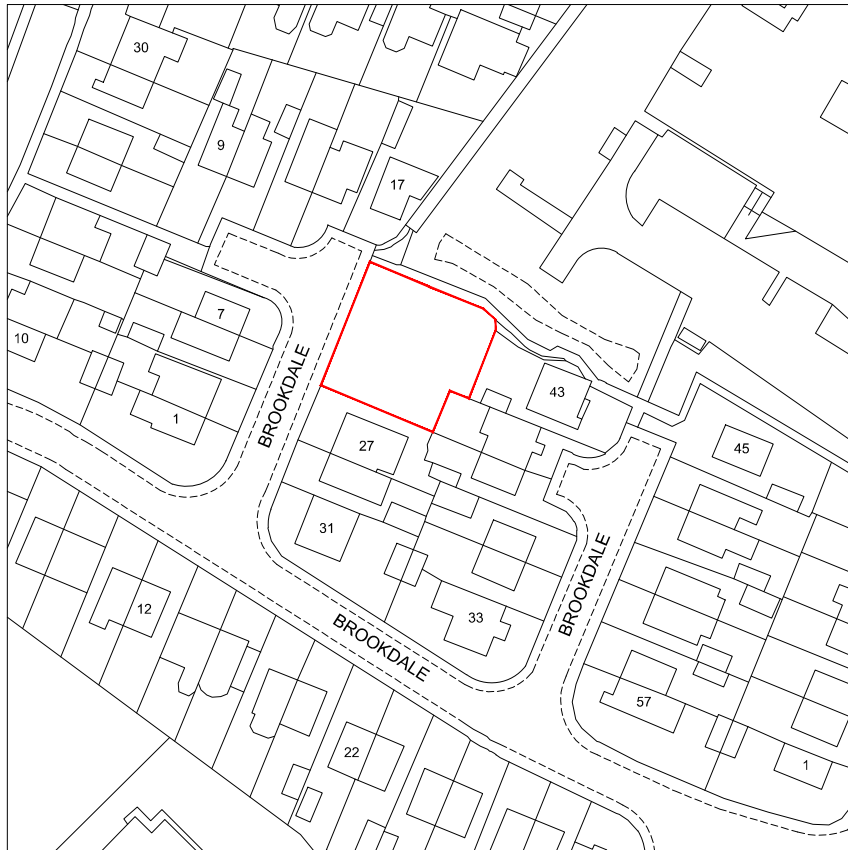

SCALE 1:1250@A4

ADDRESS:

Land adjacent to 27 Brookdale
ROCHDALE
OL12 0SS

SCALE:

1:1250@A4

