

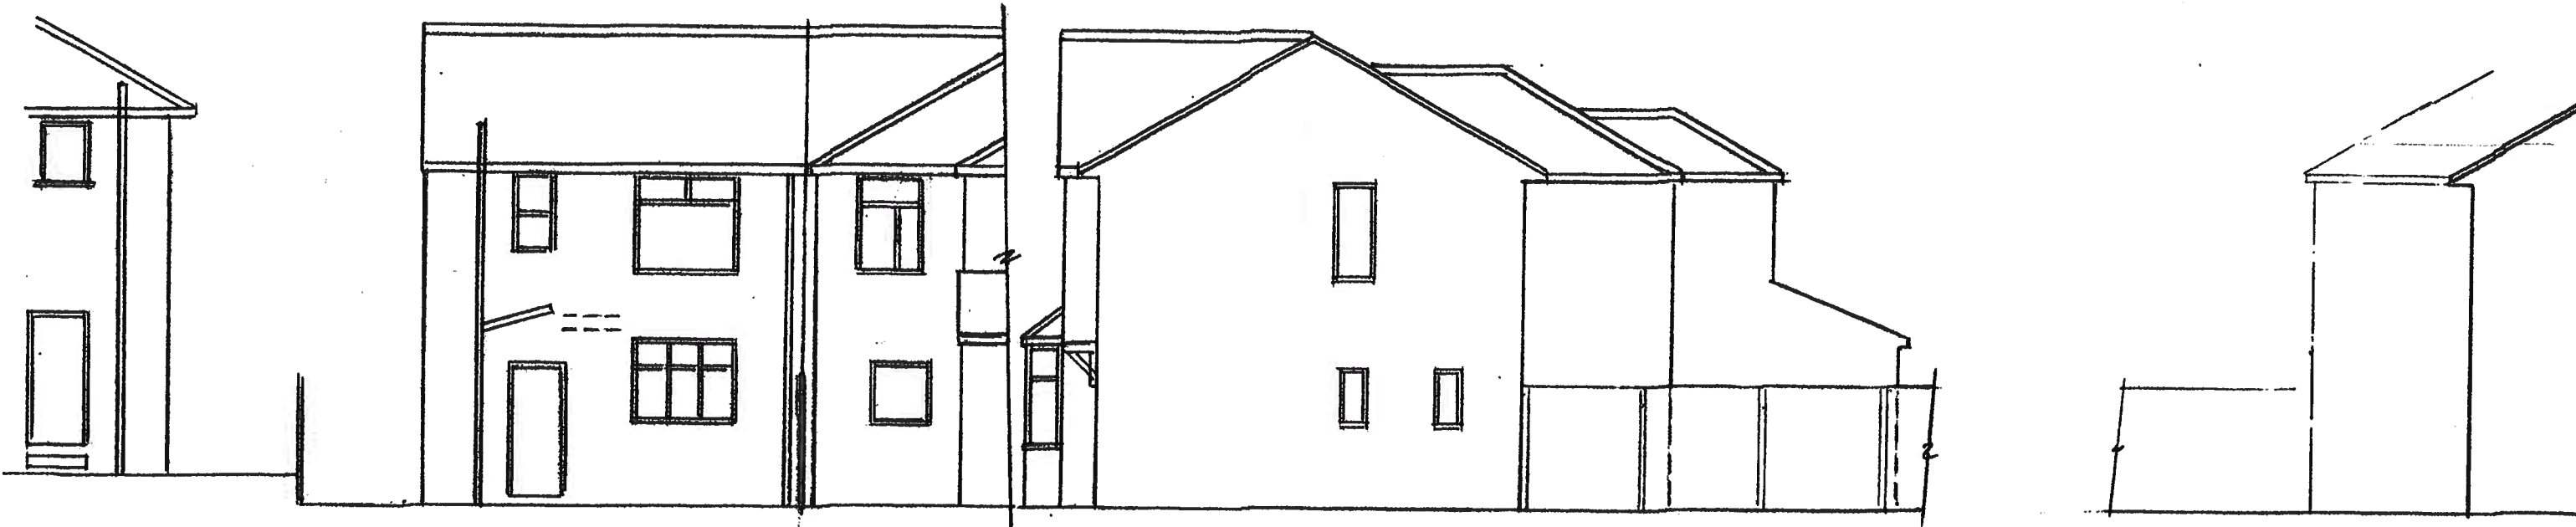


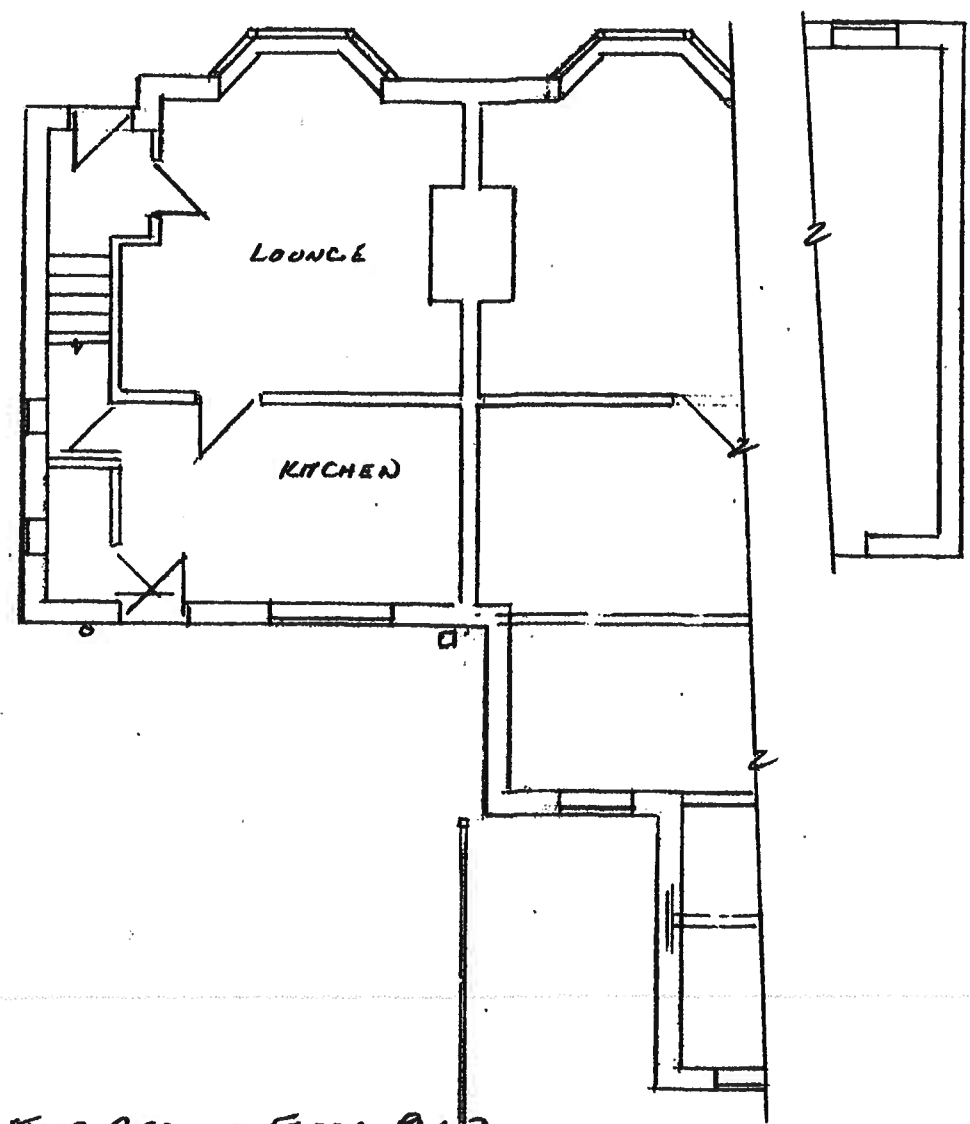


EXISTING REAR ELEVATION

EXISTING SIDE ELEVATION

EXISTING SIDE ELEVATION

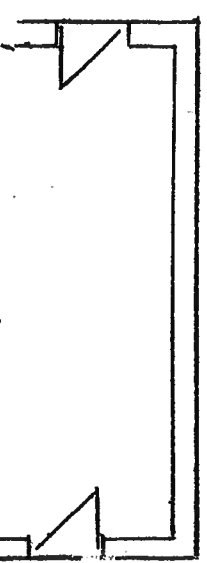

EXISTING GROUND FLOOR PLAN

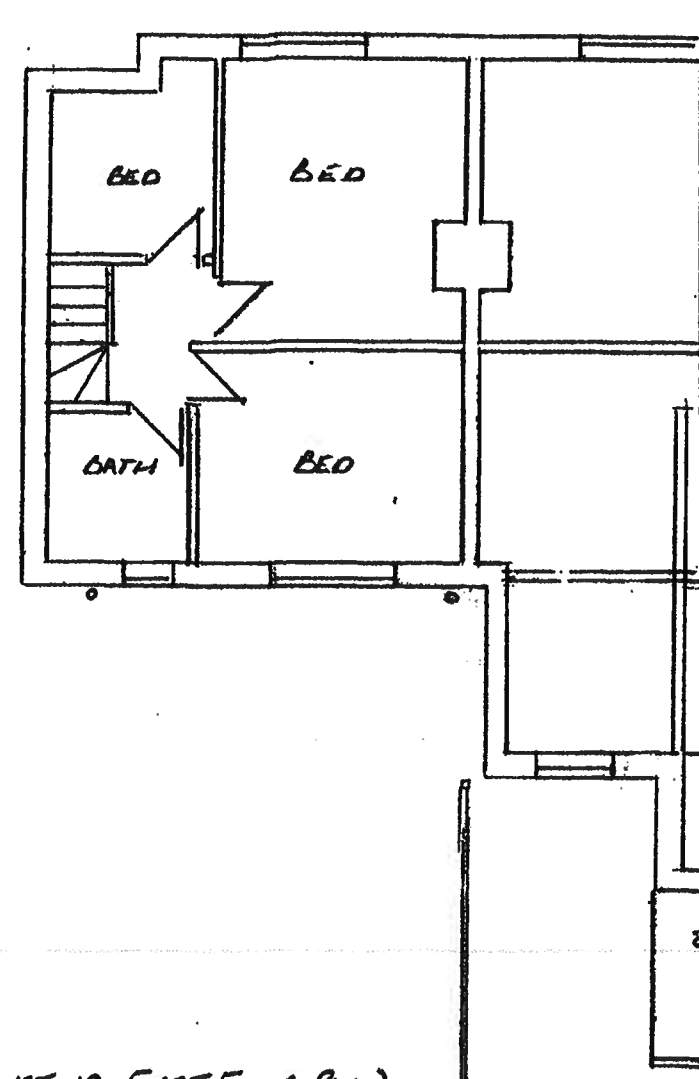


EXISTING FIRST FLOOR PLAN


Thompson Designs Tel 0161 705 1458 Mob 07884 318634
Sheet 1 Existing Plans and Elevations 259 Albert Royds Street Rochdale OL16 2TZ Scale 1:100 @ A3 Date March 2023




PROPOSED REAR ELEVATION

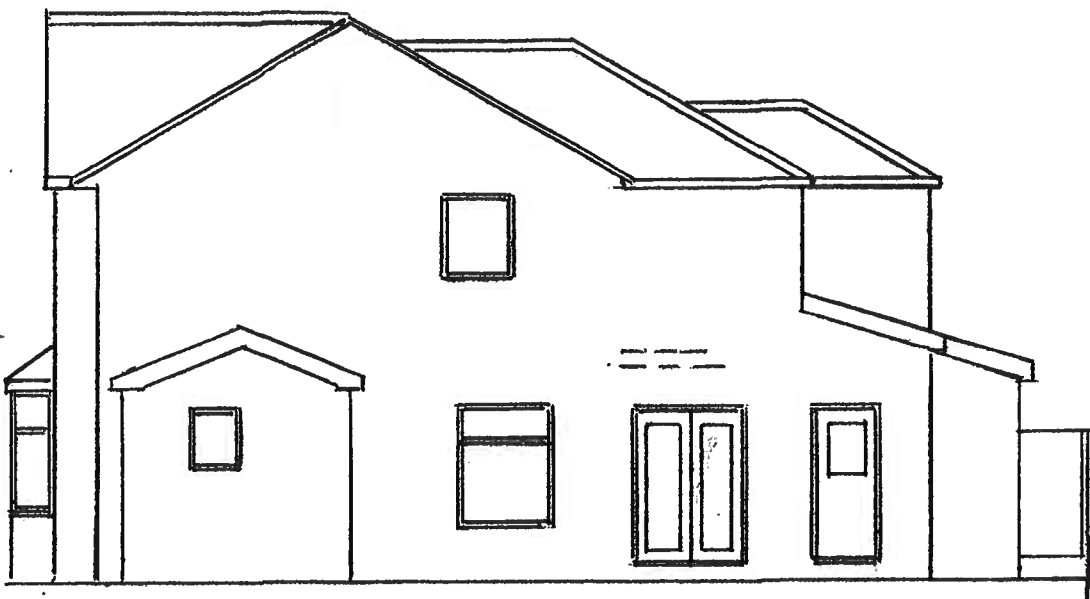


PROPOSED SIDE ELEVATION

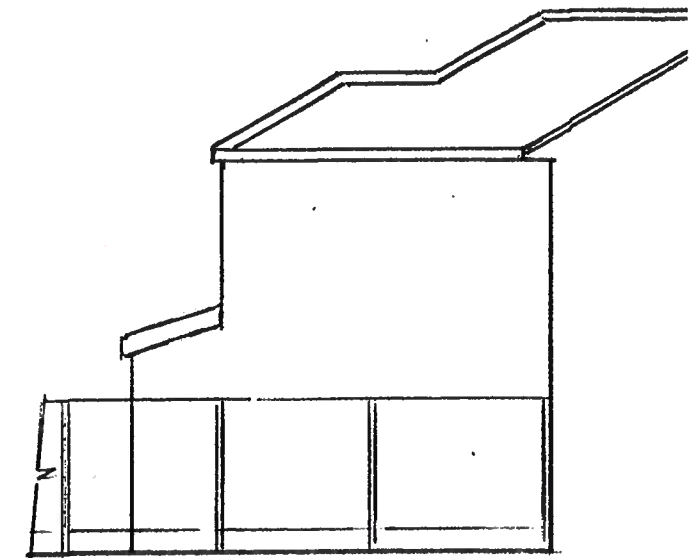

PROPOSED SIDE ELEVATION

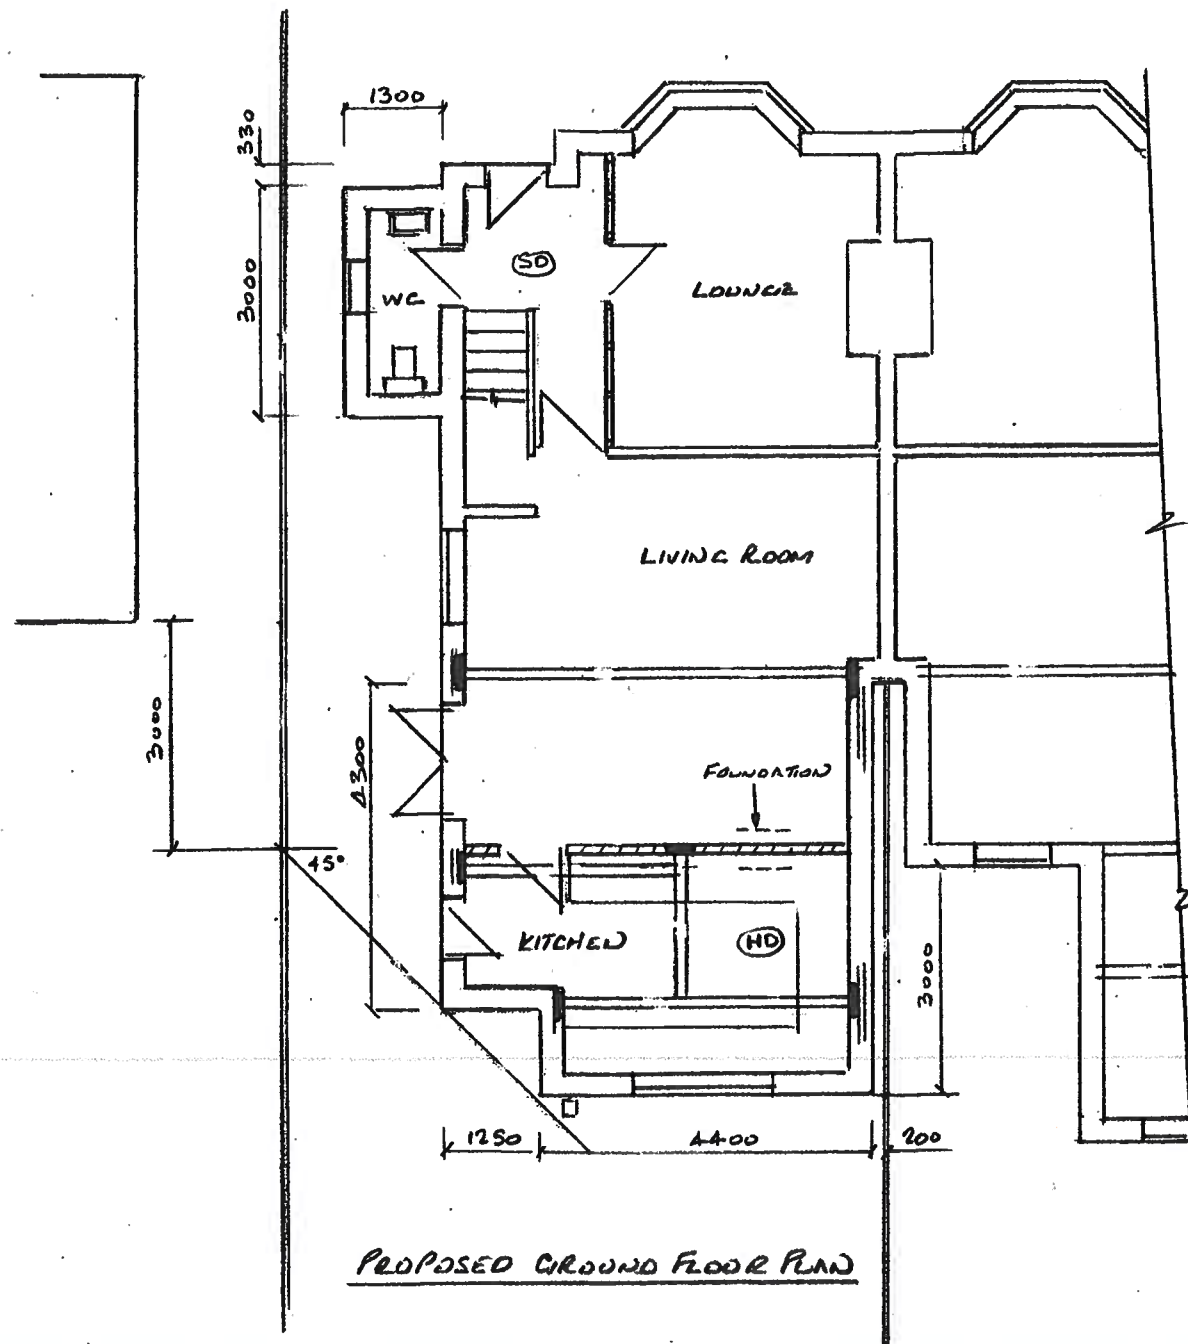

PROPOSED GROUND FLOOR PLAN

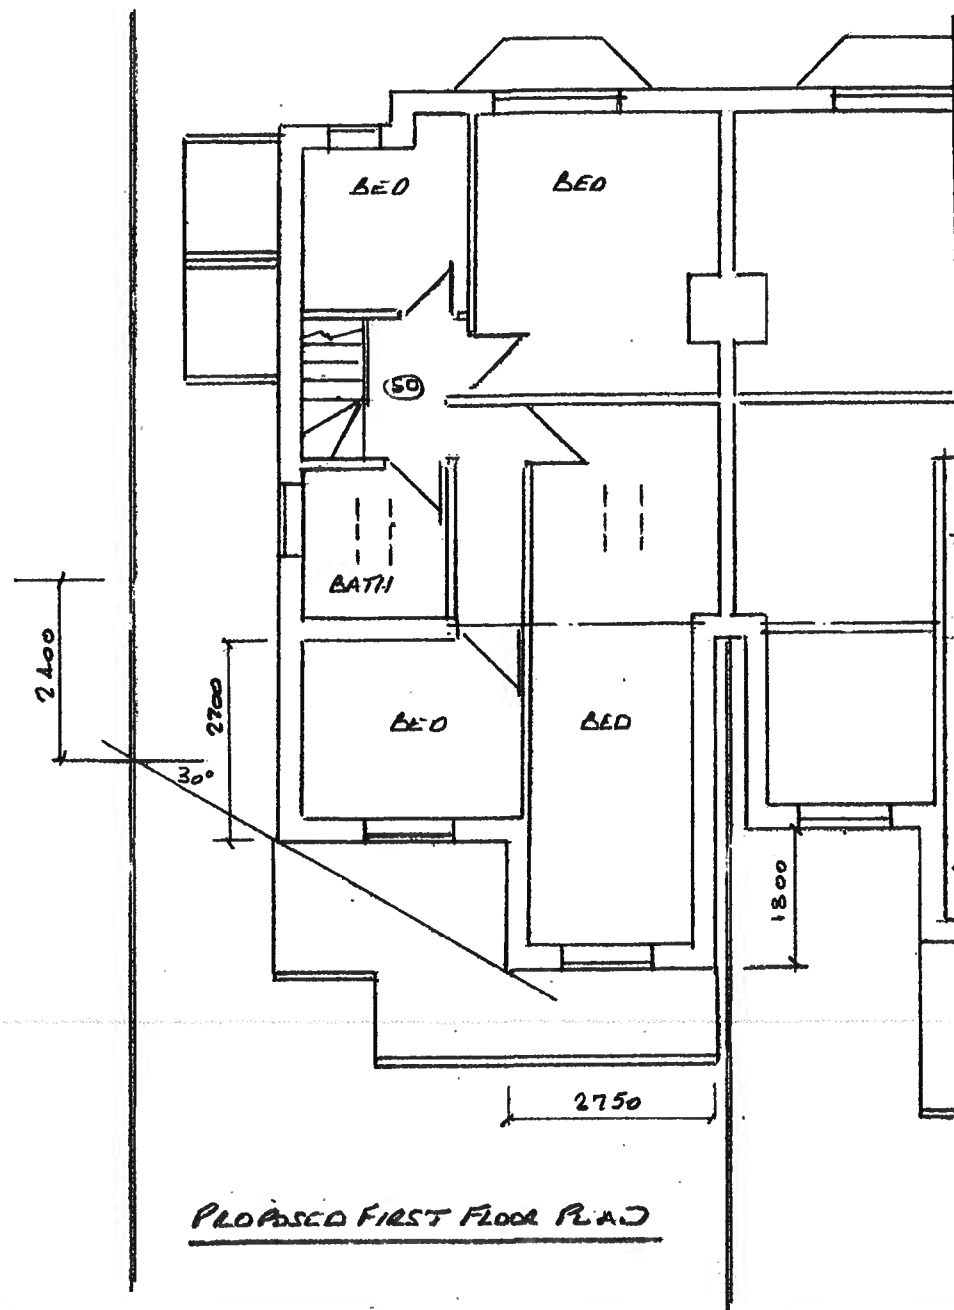

PROPOSED FIRST FLOOR PLAN

Thompson Designs
 Tel 0161 705 1458 Mob 07884 318634

Sheet 2
 Propose Plans and Elevations
 259 Albert Royds Street
 Rochdale OL16 2TZ
 Scale 1:100 @ A3 Date March 2023