

©TRIANGLE ARCHITECTS LIMITED

■THIS DRAWING IS THE SUBJECT OF COPYRIGHT WHICH VESTS IN TRIANGLE ARCHITECTS LIMITED. IT IS AN INFRINGEMENT OF COPYRIGHT TO REPRODUCE THIS DRAWING, BY WHATEVER MEANS, INCLUDING ELECTRONIC, WITHOUT THE EXPRESS WRITTEN CONSENT OF TRIANGLE ARCHITECTS LIMITED WHICH RESERVES ALL ITS RIGHTS.

■TRIANGLE ARCHITECTS LIMITED ASSERTS ITS RIGHTS TO BE IDENTIFIED AS THE AUTHOR OF THIS DESIGN.

■DRAWING NOT TO BE SCALED. FIGURED DIMENSIONS TO BE WORKED TO IN ALL CASES.

■THE CONTRACTOR IS RESPONSIBLE FOR CHECKING DIMENSIONS, TOLERANCES & REFERENCES.


■ANY DISCREPANCY TO BE VERIFIED WITH THE ARCHITECT BEFORE PROCEEDING WITH THE WORKS.

■REPORT ERRORS & OMISSIONS TO ARCHITECT.


■WHERE AN ITEM IS COVERED BY DRAWINGS OF DIFFERENT SCALES, THE LARGER SCALE DRAWING TO BE WORKED TO. DO NOT SCALE FROM THE DRAWING. FIGURED DIMENSIONS TO BE WORKED TO IN ALL CASES.

■CHECK ALL DIMENSIONS ON SITE.

■DRAWING TO BE READ IN CONJUNCTION WITH THE HEALTH & SAFETY PLAN, AND ALL RELEVANT RISK ASSESSMENTS AND THE FOLLOWING DRAWINGS:

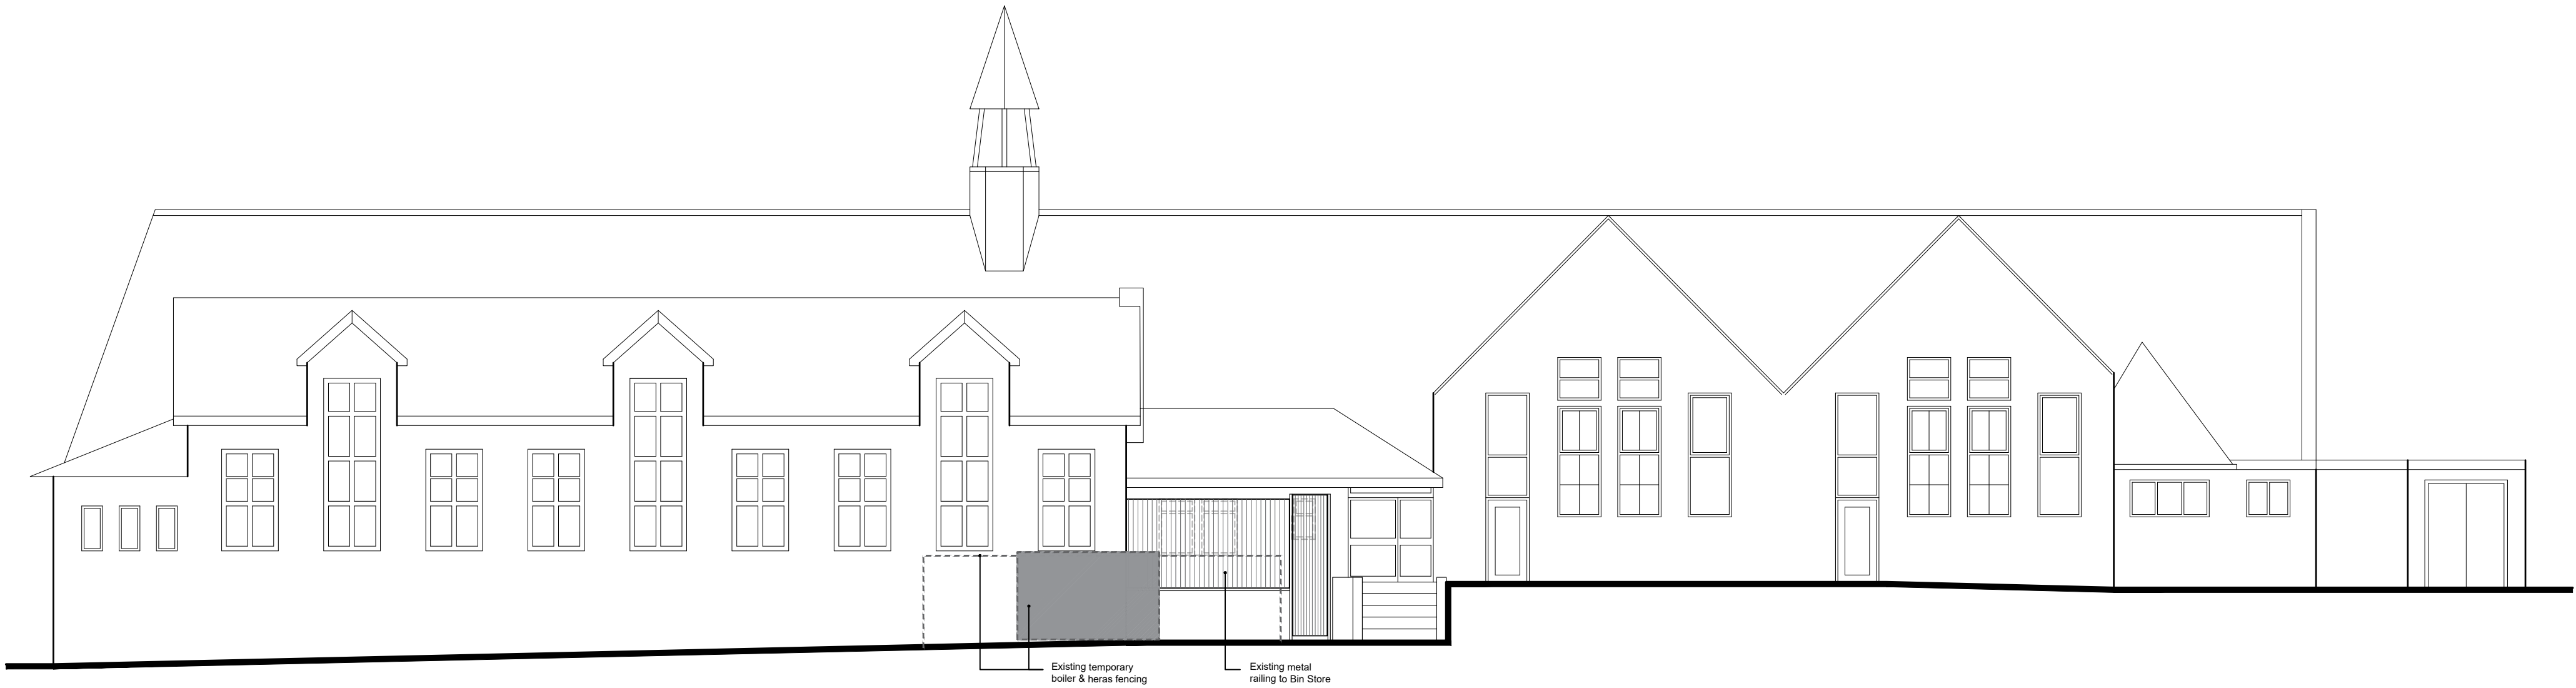


EXISTING WEST ELEVATION

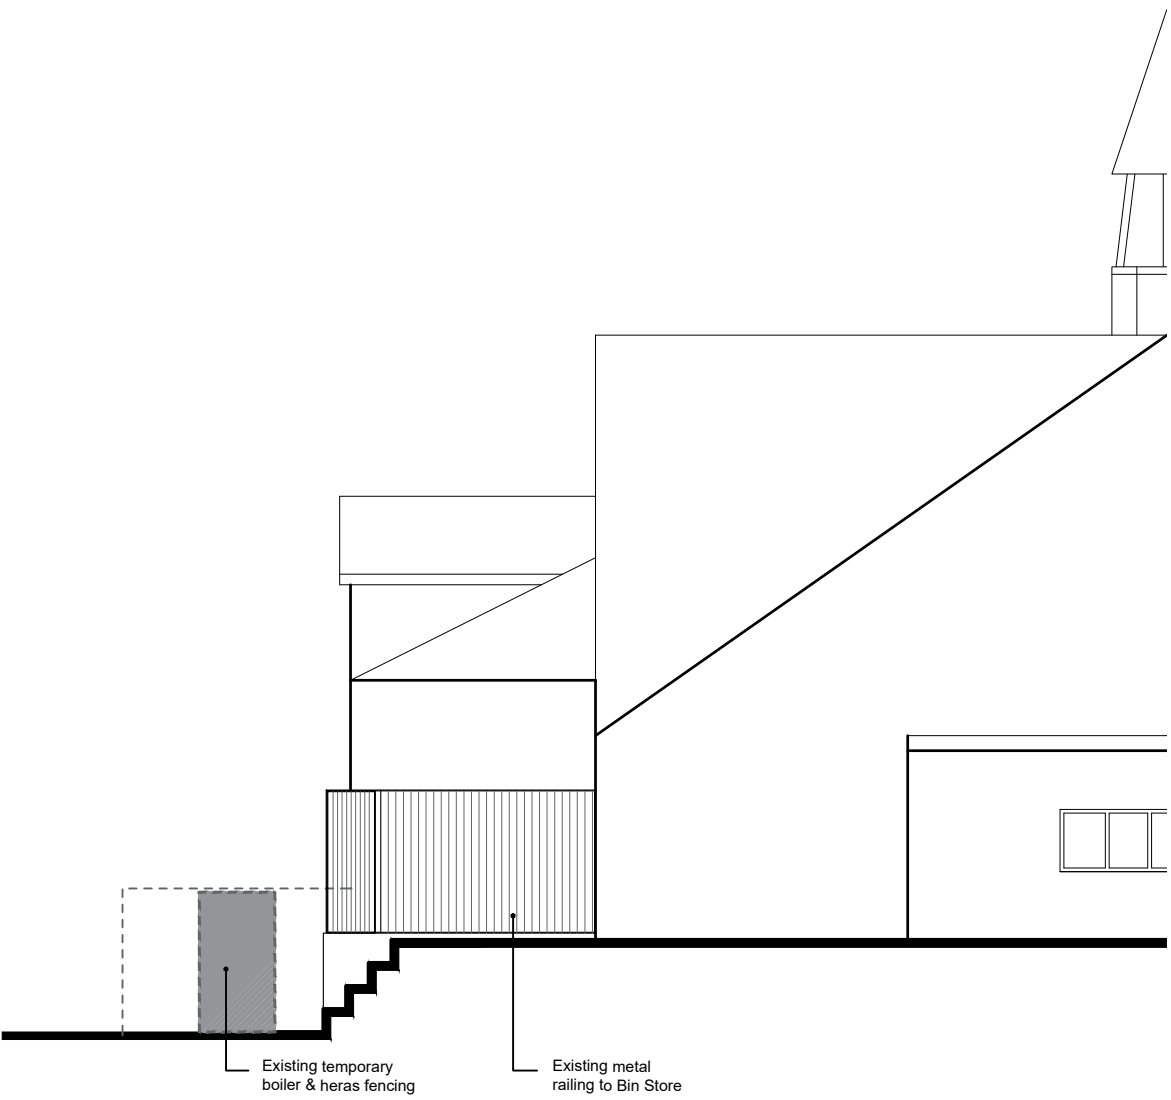

EXISTING SOUTH ELEVATION



PROPOSED WEST ELEVATION

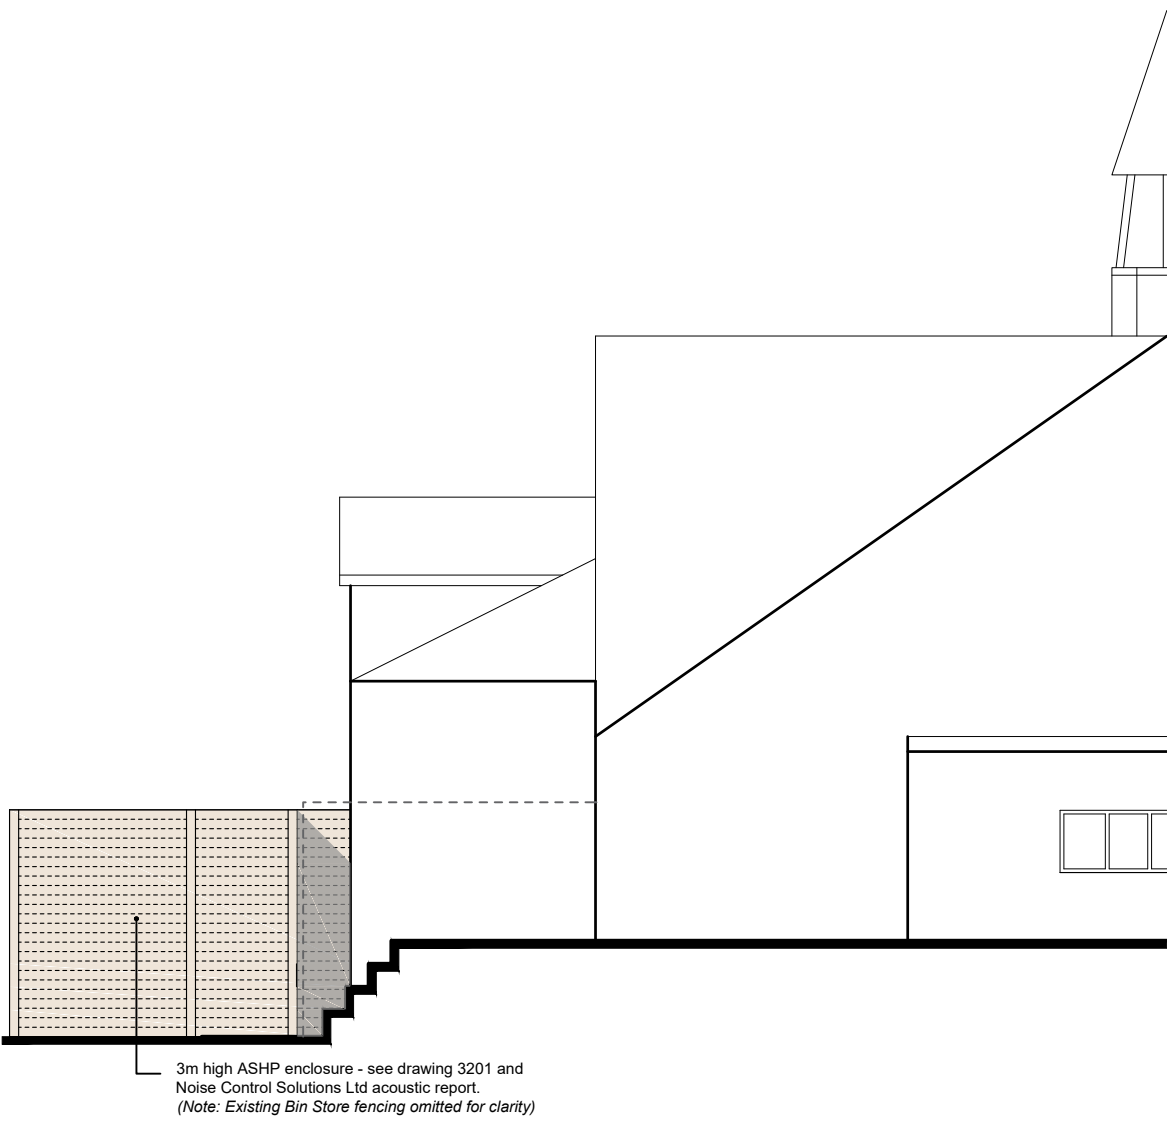

PROPOSED SOUTH ELEVATION

scale 1:100 0 5m

P03 20.02.24 BPM Scale Bar added
P02 19.02.24 BPM Updated following design team meeting comments.
P01 13.02.24 BPM Preliminary Issue

Rev Date By Remarks

Client: Rochdale Borough Council

Project Name: Castleton Community Centre & Library

Drawing Name: Existing and Proposed Elevations

Drawing Purpose: Planning

Project Number: 3200 Drawing Number: 3200 Revision: P03

Project Origin Vol/Sys Level Type Role Number

CAS - TRI - ZZ - ZZ - DR - A - 3200

Status: Scale @ A1: Drawn: Checked: Date:

S2 1:100 BPM BPM Feb 2024

TRIANGLE ARCHITECTS

Tel: 0161 272 3500
E-mail: studio@trianglearchitects.co.uk
Web: www.trianglearchitects.co.uk
Twitter: @TriangleArch

4 Jordan Street
Manchester
M15 4PY