



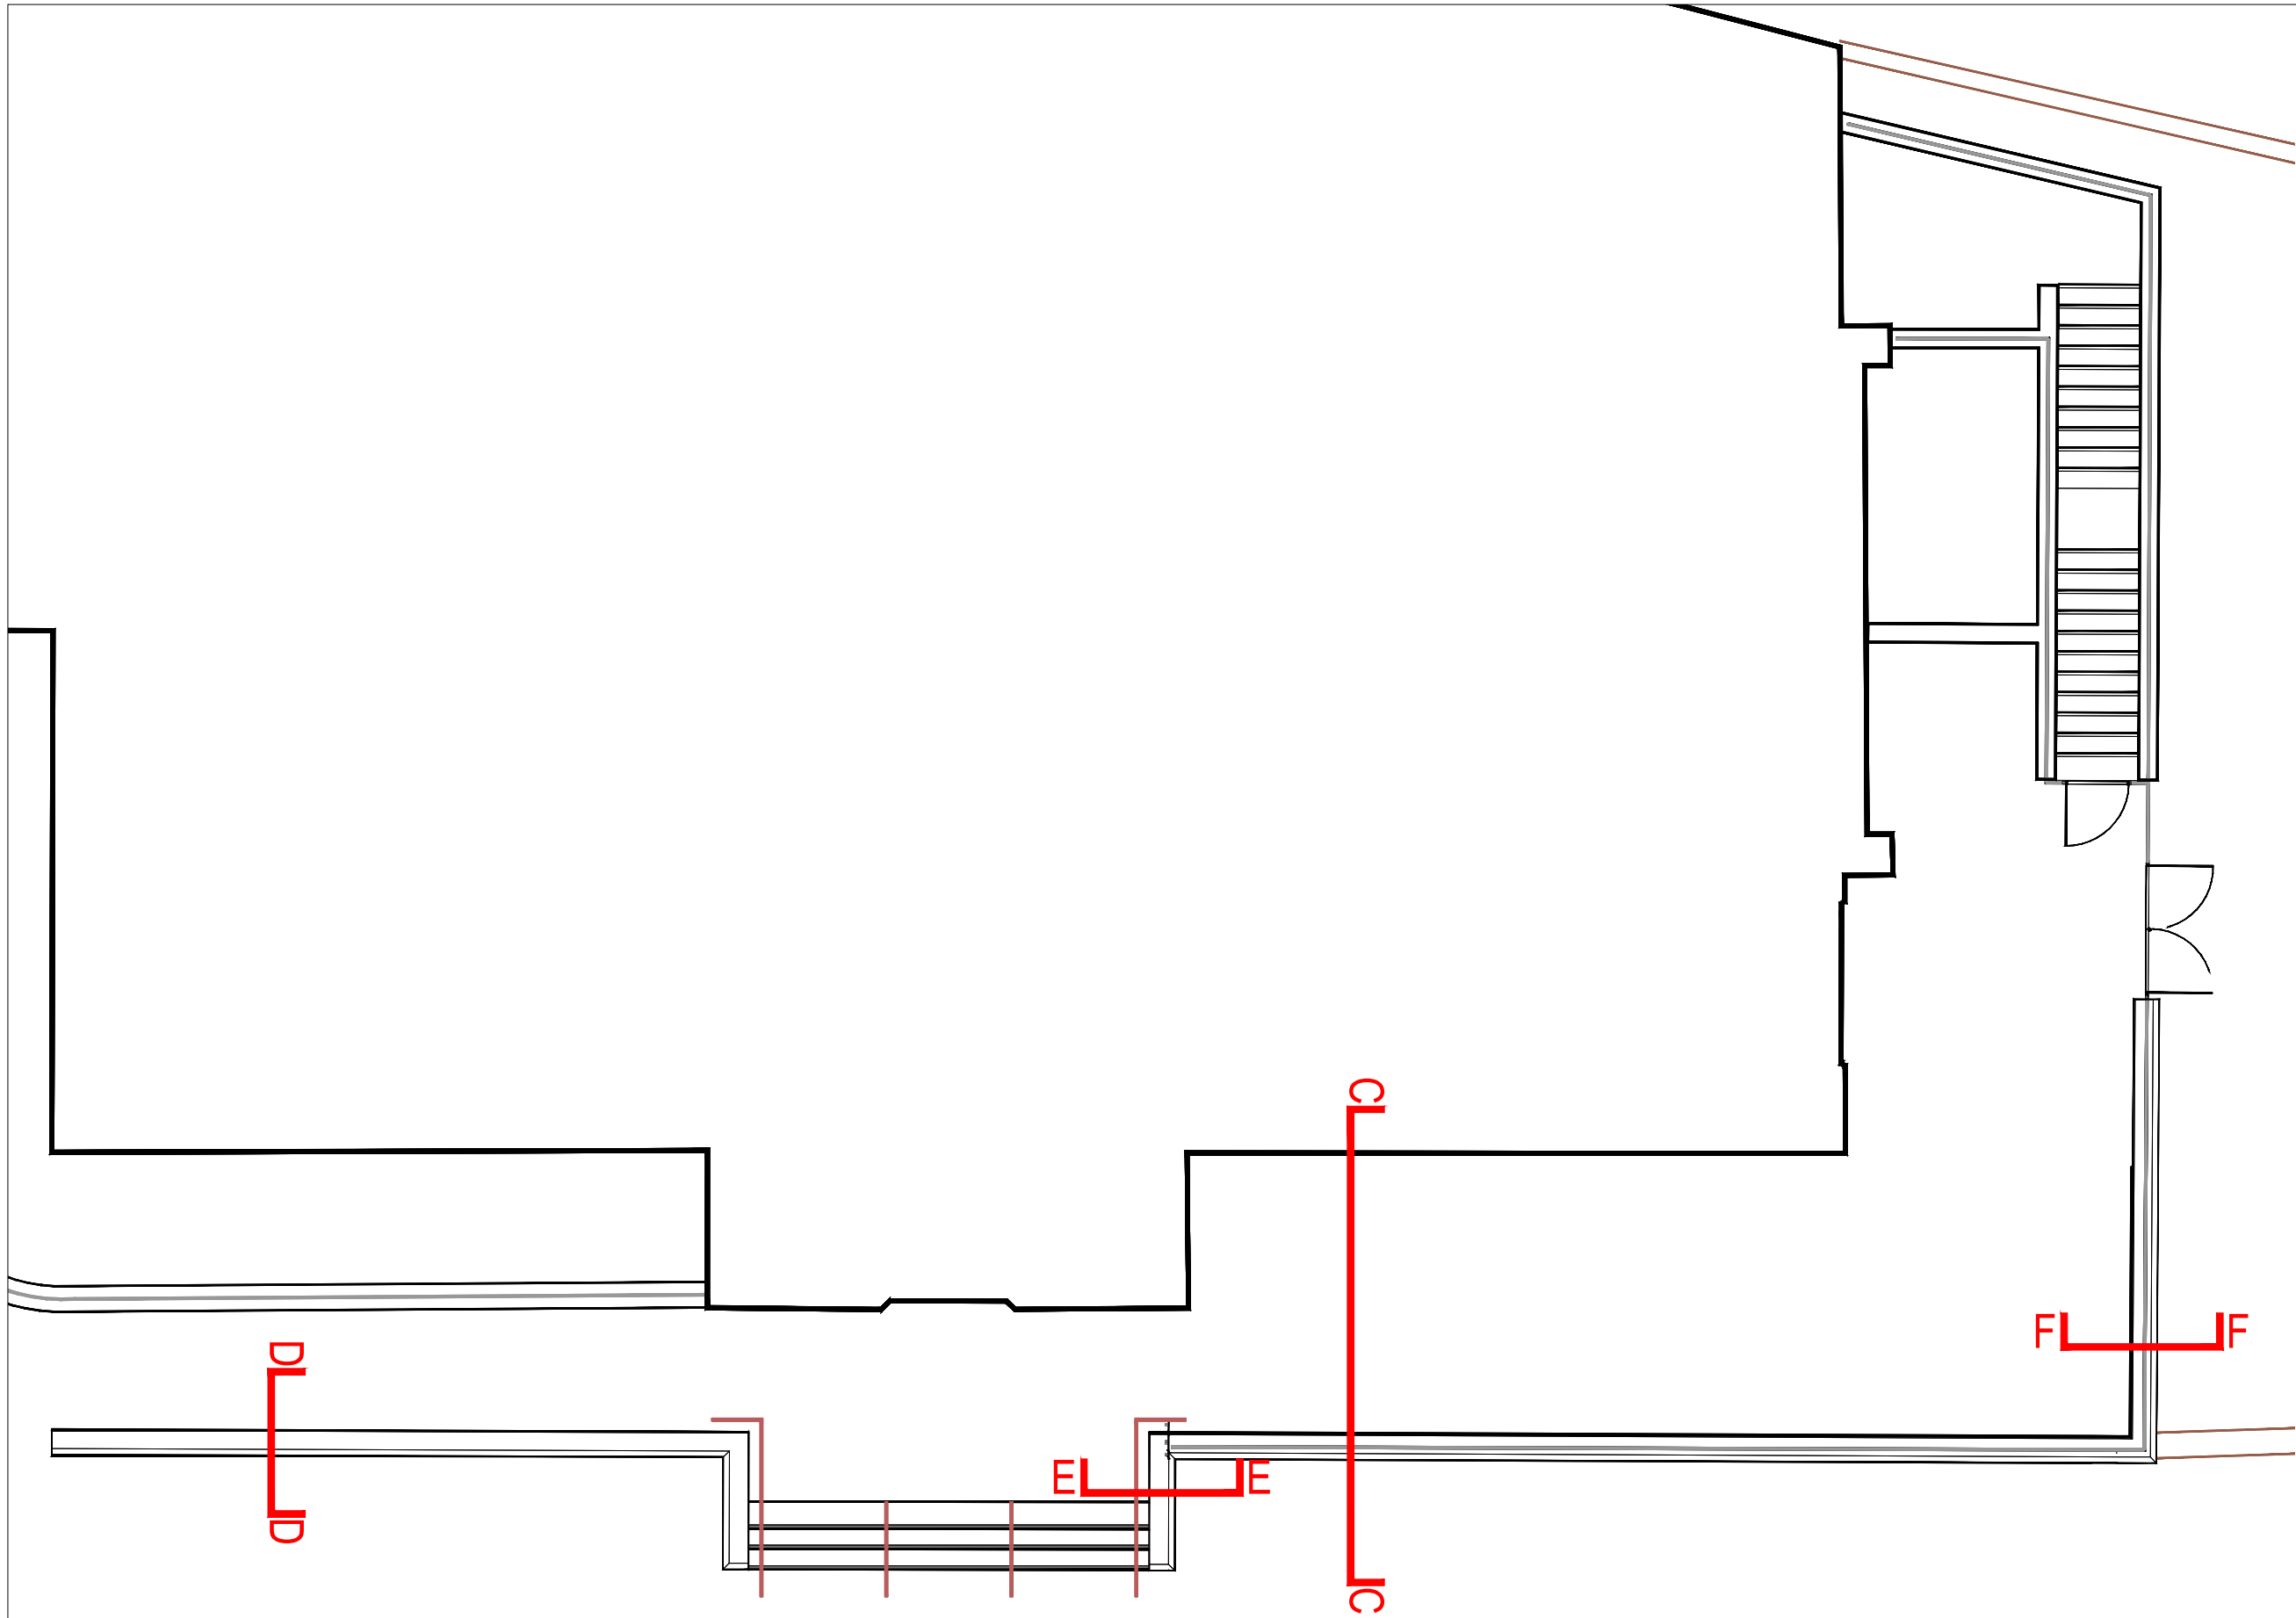


00
0303
KEY PLAN
NTS

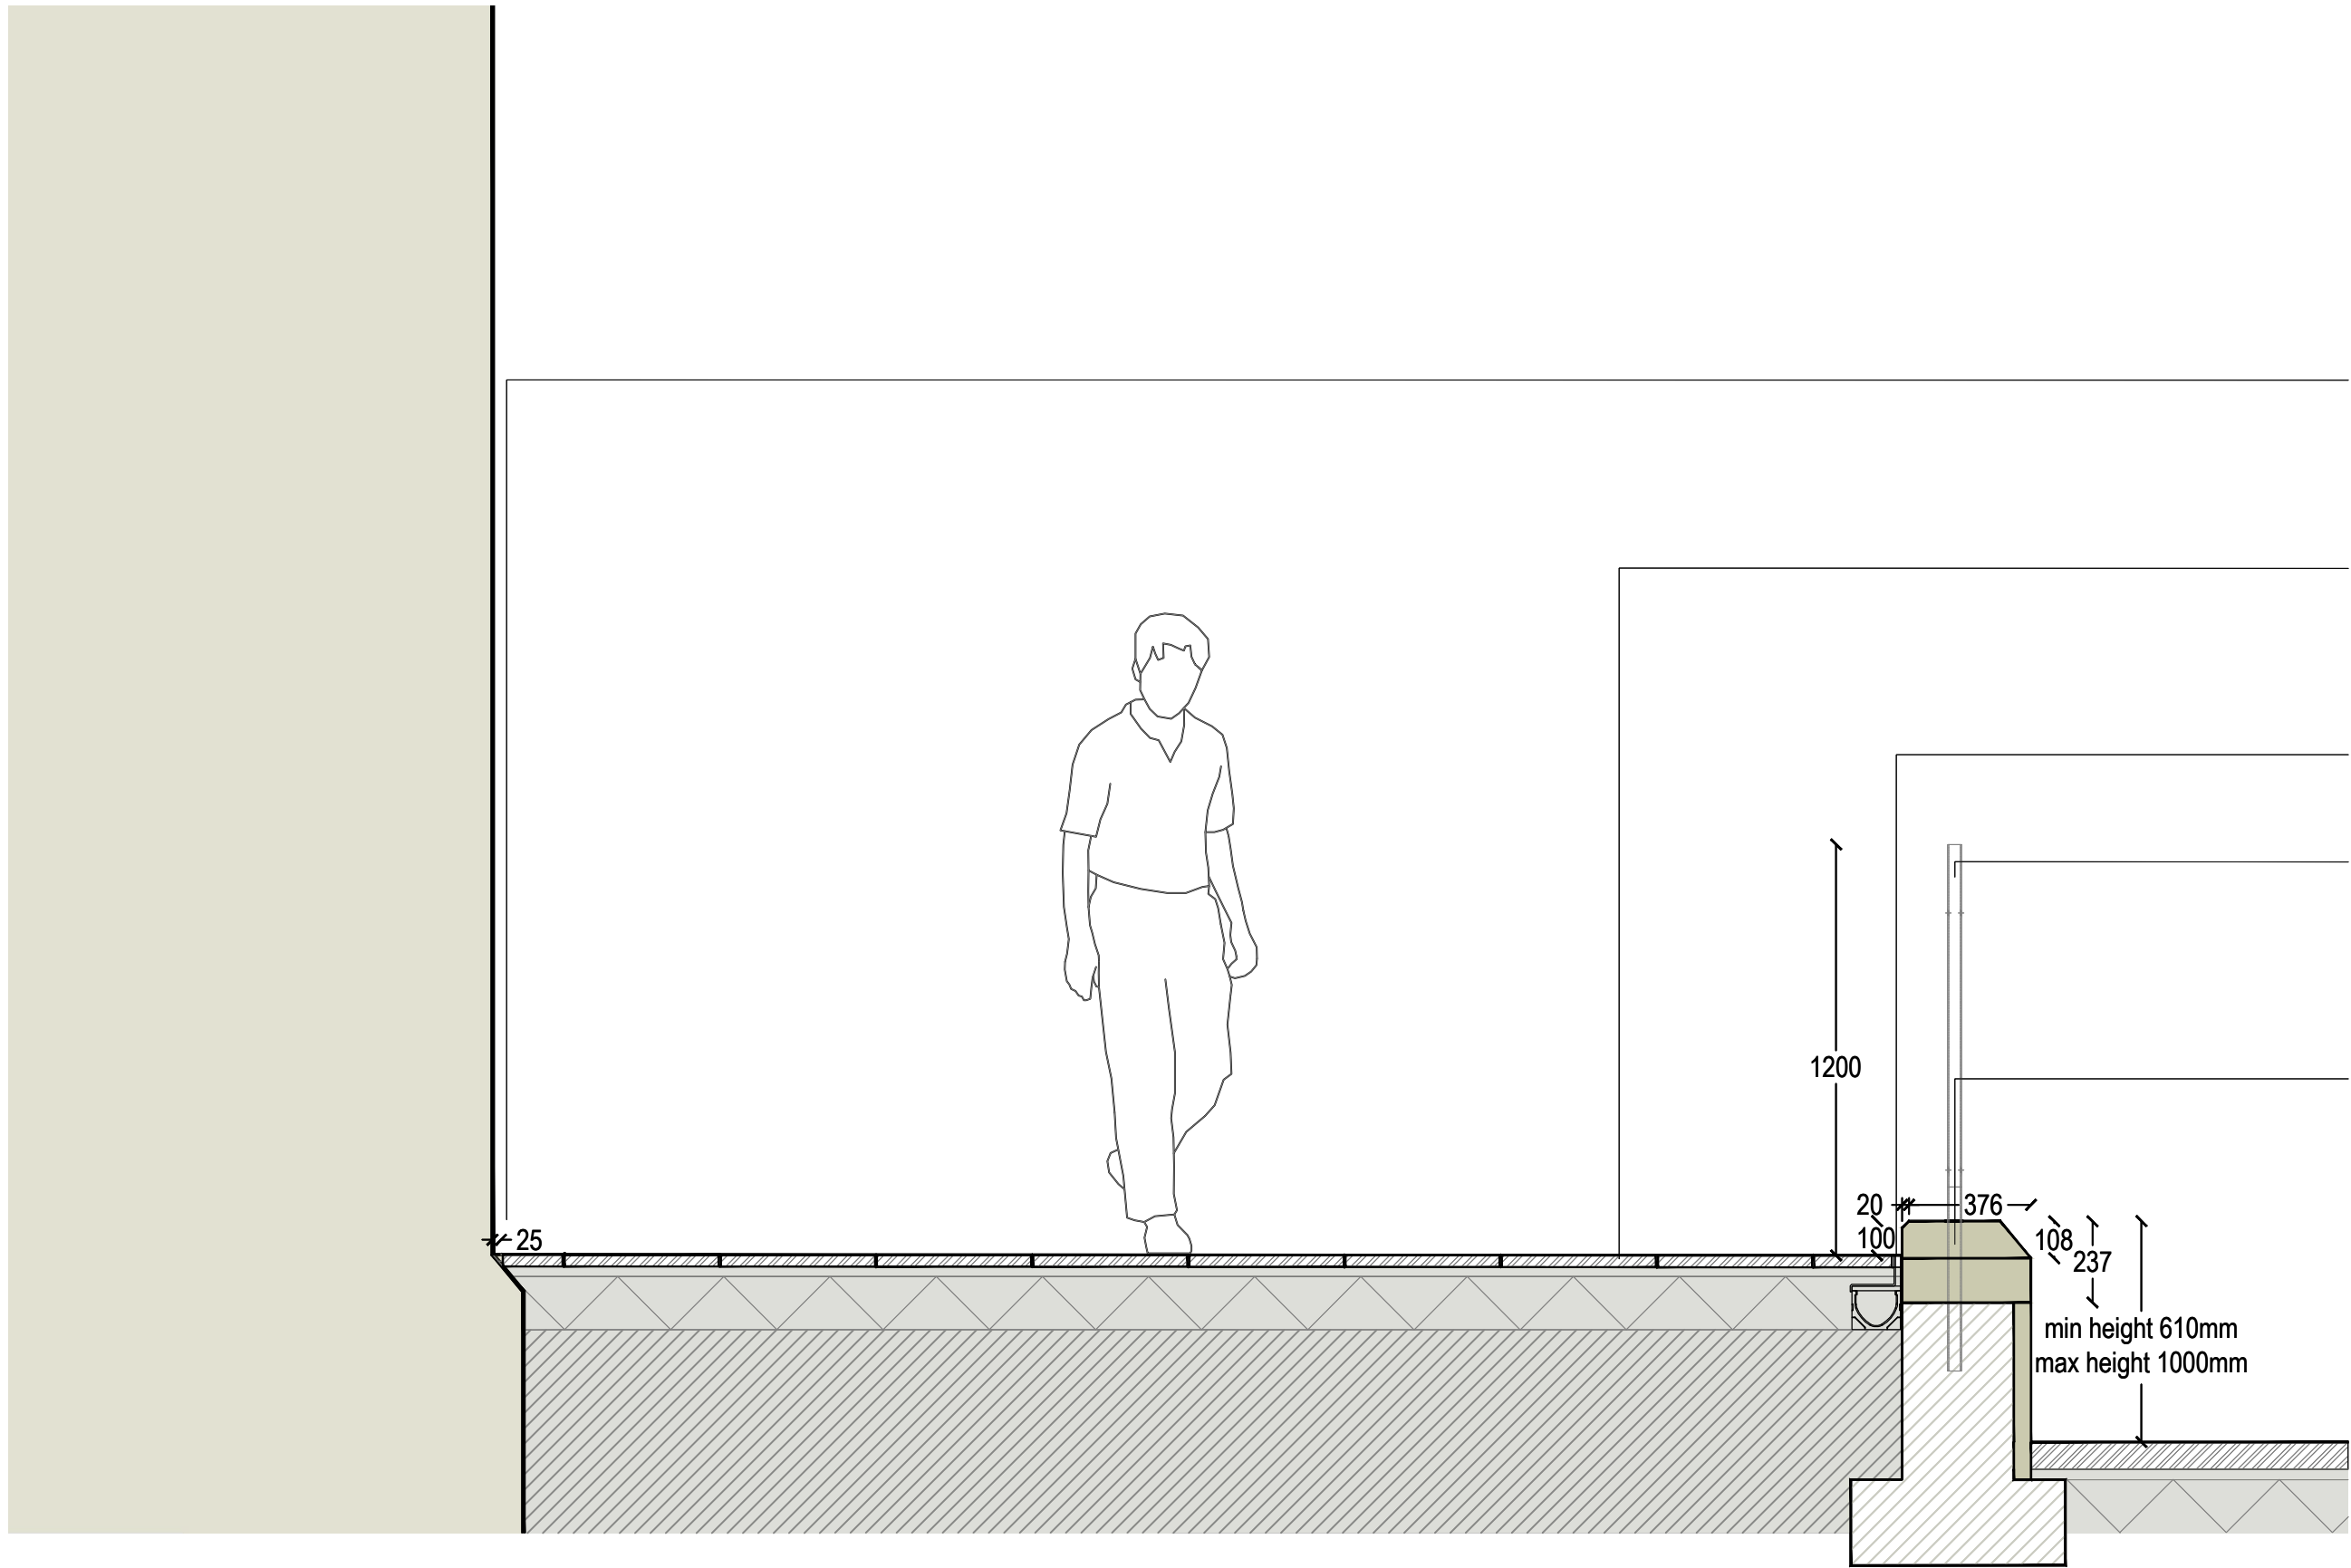


01
0303
W1 Wall Section C-C
Scale 1: 20 @A1

- Mastic filled joint,
(Colour matched to Building Facade)
Size: 25mm width
Build up to Engineer's design and specification
- P1 Yorkstone Flags,
Flamed Finish
Size: 450 x RL x 35mm
Terrace Build up to Engineer's design and specification
- SD1 Slot Drain,
To Engineer's design and specification
- BL1 Wall-top Balustrade,
Hot-dip galvanized, powder coated steel
Colour: Black
Height: 1100mm
Fixings to Manufacturer's detail
- W1 Wall with natural stone capping to match
existing building plinth detail,
Natural stone cladding fixed by 10mm epoxy
mortar,
Foundation to Engineer's design and
specification

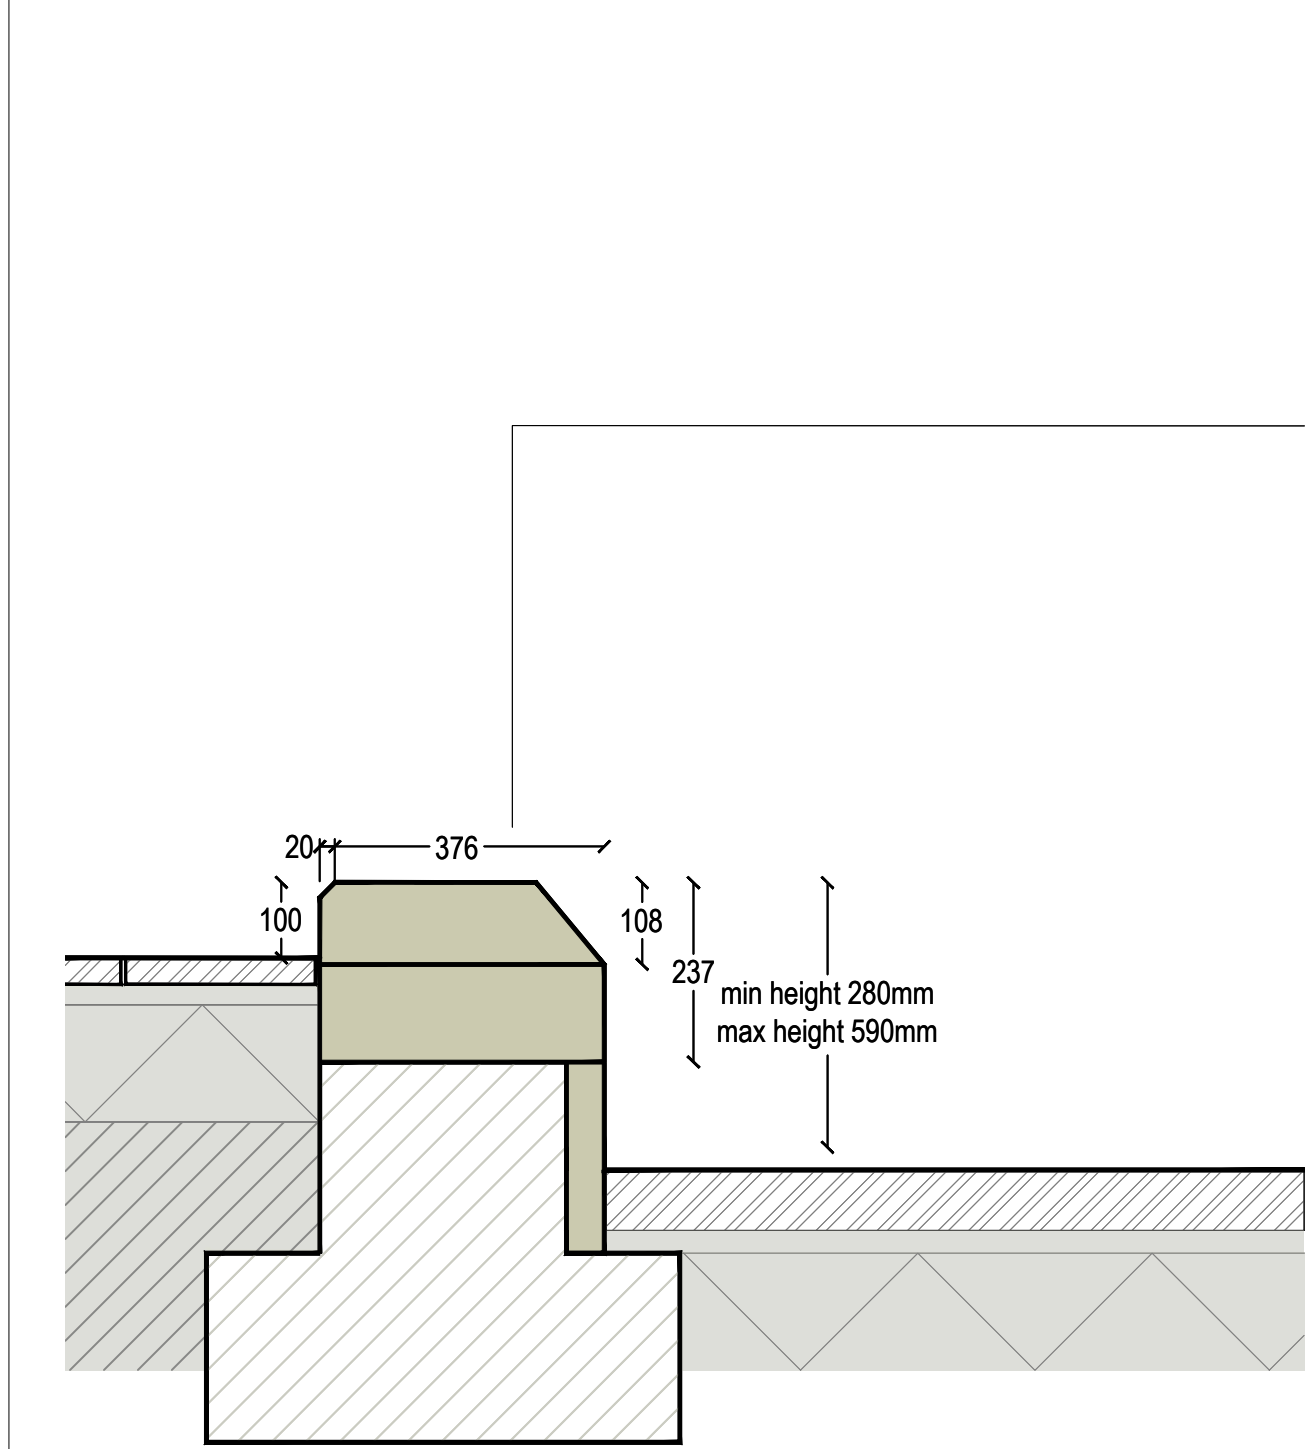


W1 Wall with natural stone capping to match
existing building plinth detail,
Natural stone cladding fixed by 10mm epoxy mortar,
Foundation to Engineer's design and specification

02
0303
W1 Wall Section D-D
Scale 1: 10 @A1

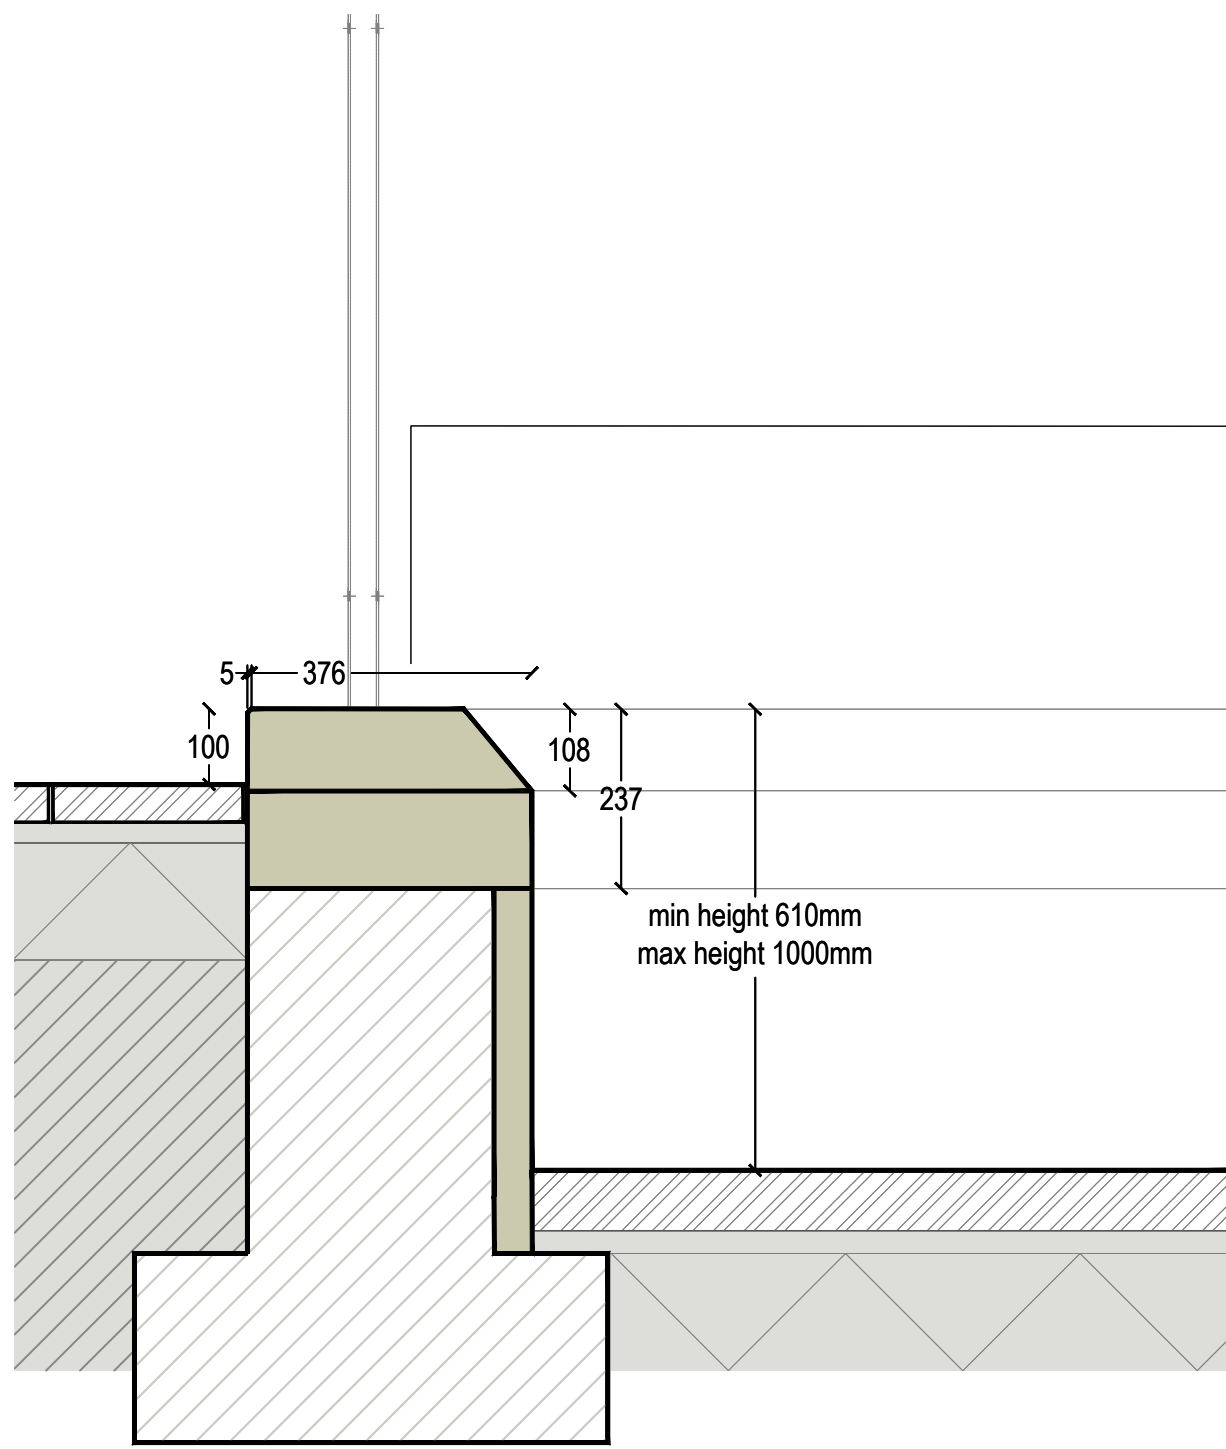

W1 Wall with natural stone capping to match
existing building plinth detail,
Natural stone cladding fixed by 10mm epoxy mortar,
Foundation to Engineer's design and specification

03
0303
W1 Wall Section E-E
Scale 1: 10 @A1

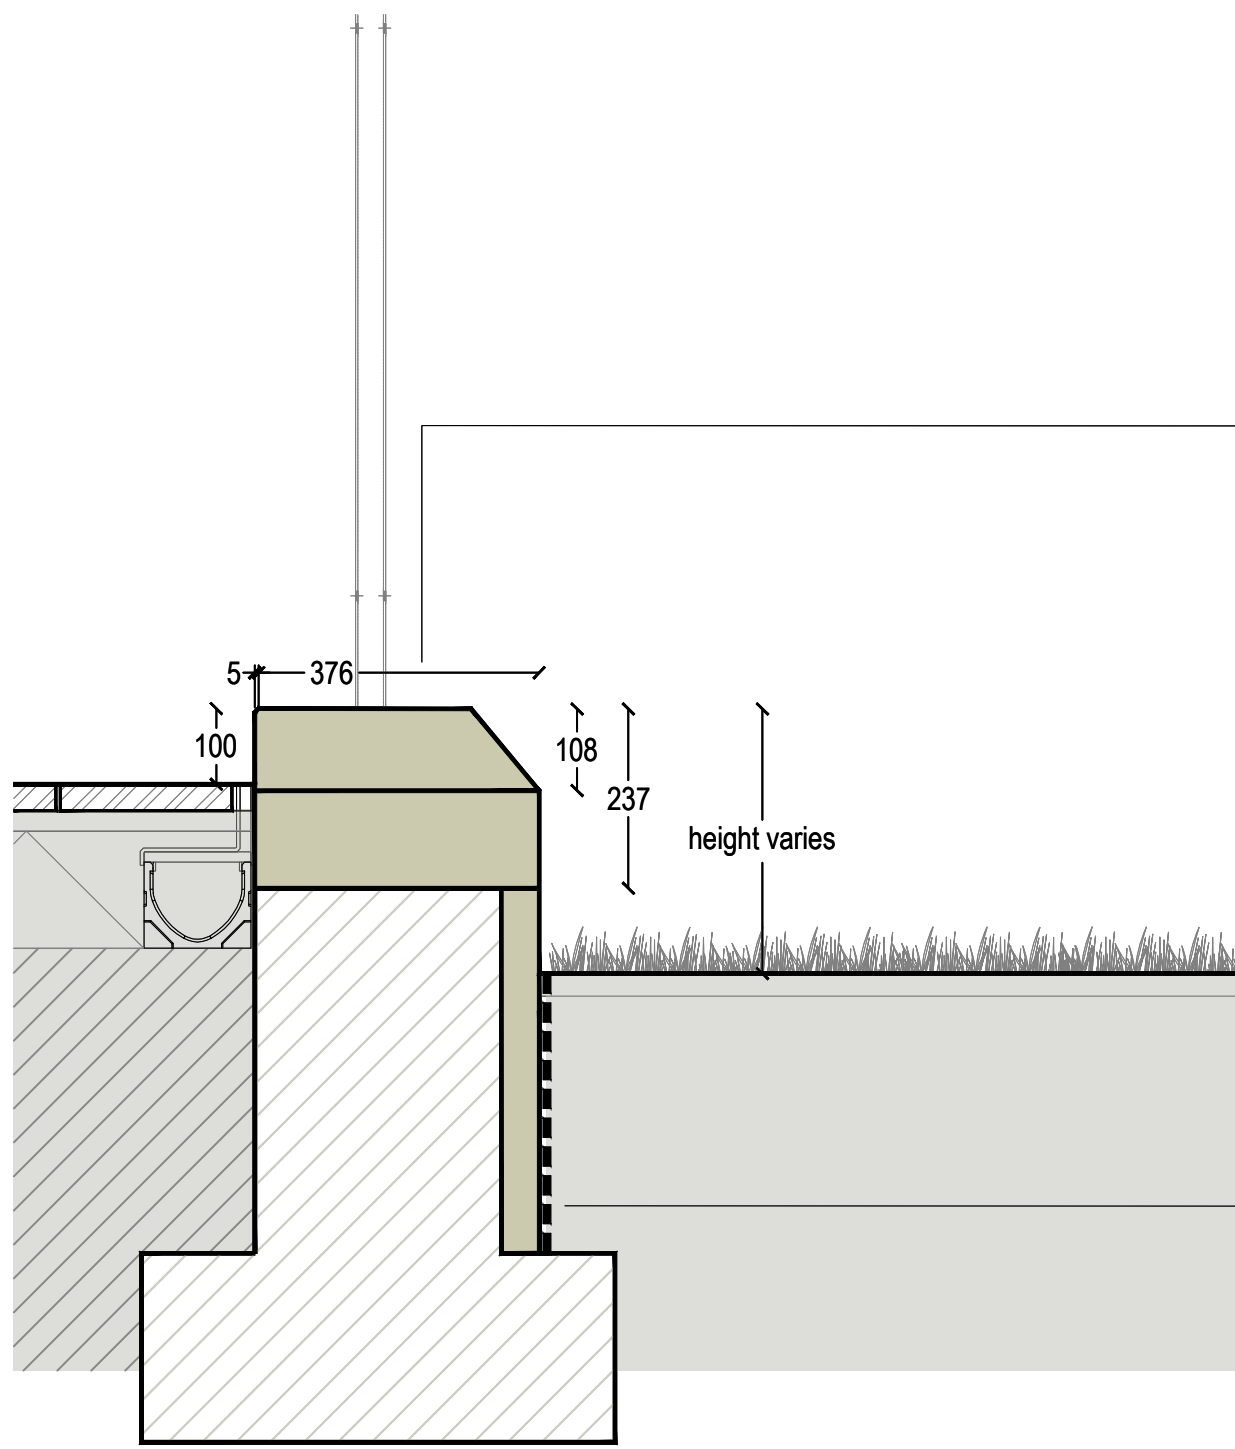

W1 Wall with natural stone capping to match
existing building plinth detail,
Natural stone cladding fixed by 10mm epoxy mortar,
Foundation to Engineer's design and specification

Waterproofing to Engineer's design and
specification

04
0303
W1 Wall Section F-F
Scale 1: 10 @A1

rev	details	by	date
C00	CONSTRUCTION ISSUE	BK	23.05.2024

rev	details	by	date

Notes

- Do not scale from drawing, use figured dimensions only
- All dimensions to be checked onsite
- This drawing to be read in conjunction with all other Gillespies drawings and specifications

Wall to be natural stone smooth finish to match
Touchstones Building. Sample to be approved by
Landscape Architect & Conservation Officer.

Project title
TOUCHSTONES

Drawing title
TERRACE WALL SECTIONS

Drawing number
P21522-00-001-GIL-0303

Drawing Status
CONSTRUCTION

Date
22.09.2023

© copyright GILLESPIES LLP, all rights reserved

Rochdale
Development
Agency

GILLESPIES

5th Floor, Phoenix House, 3 South Parade, Leeds, LS1 5DZ
P: 0113 247 0550 F: 0113 247 0550 E: design.team@gillespies.co.uk