


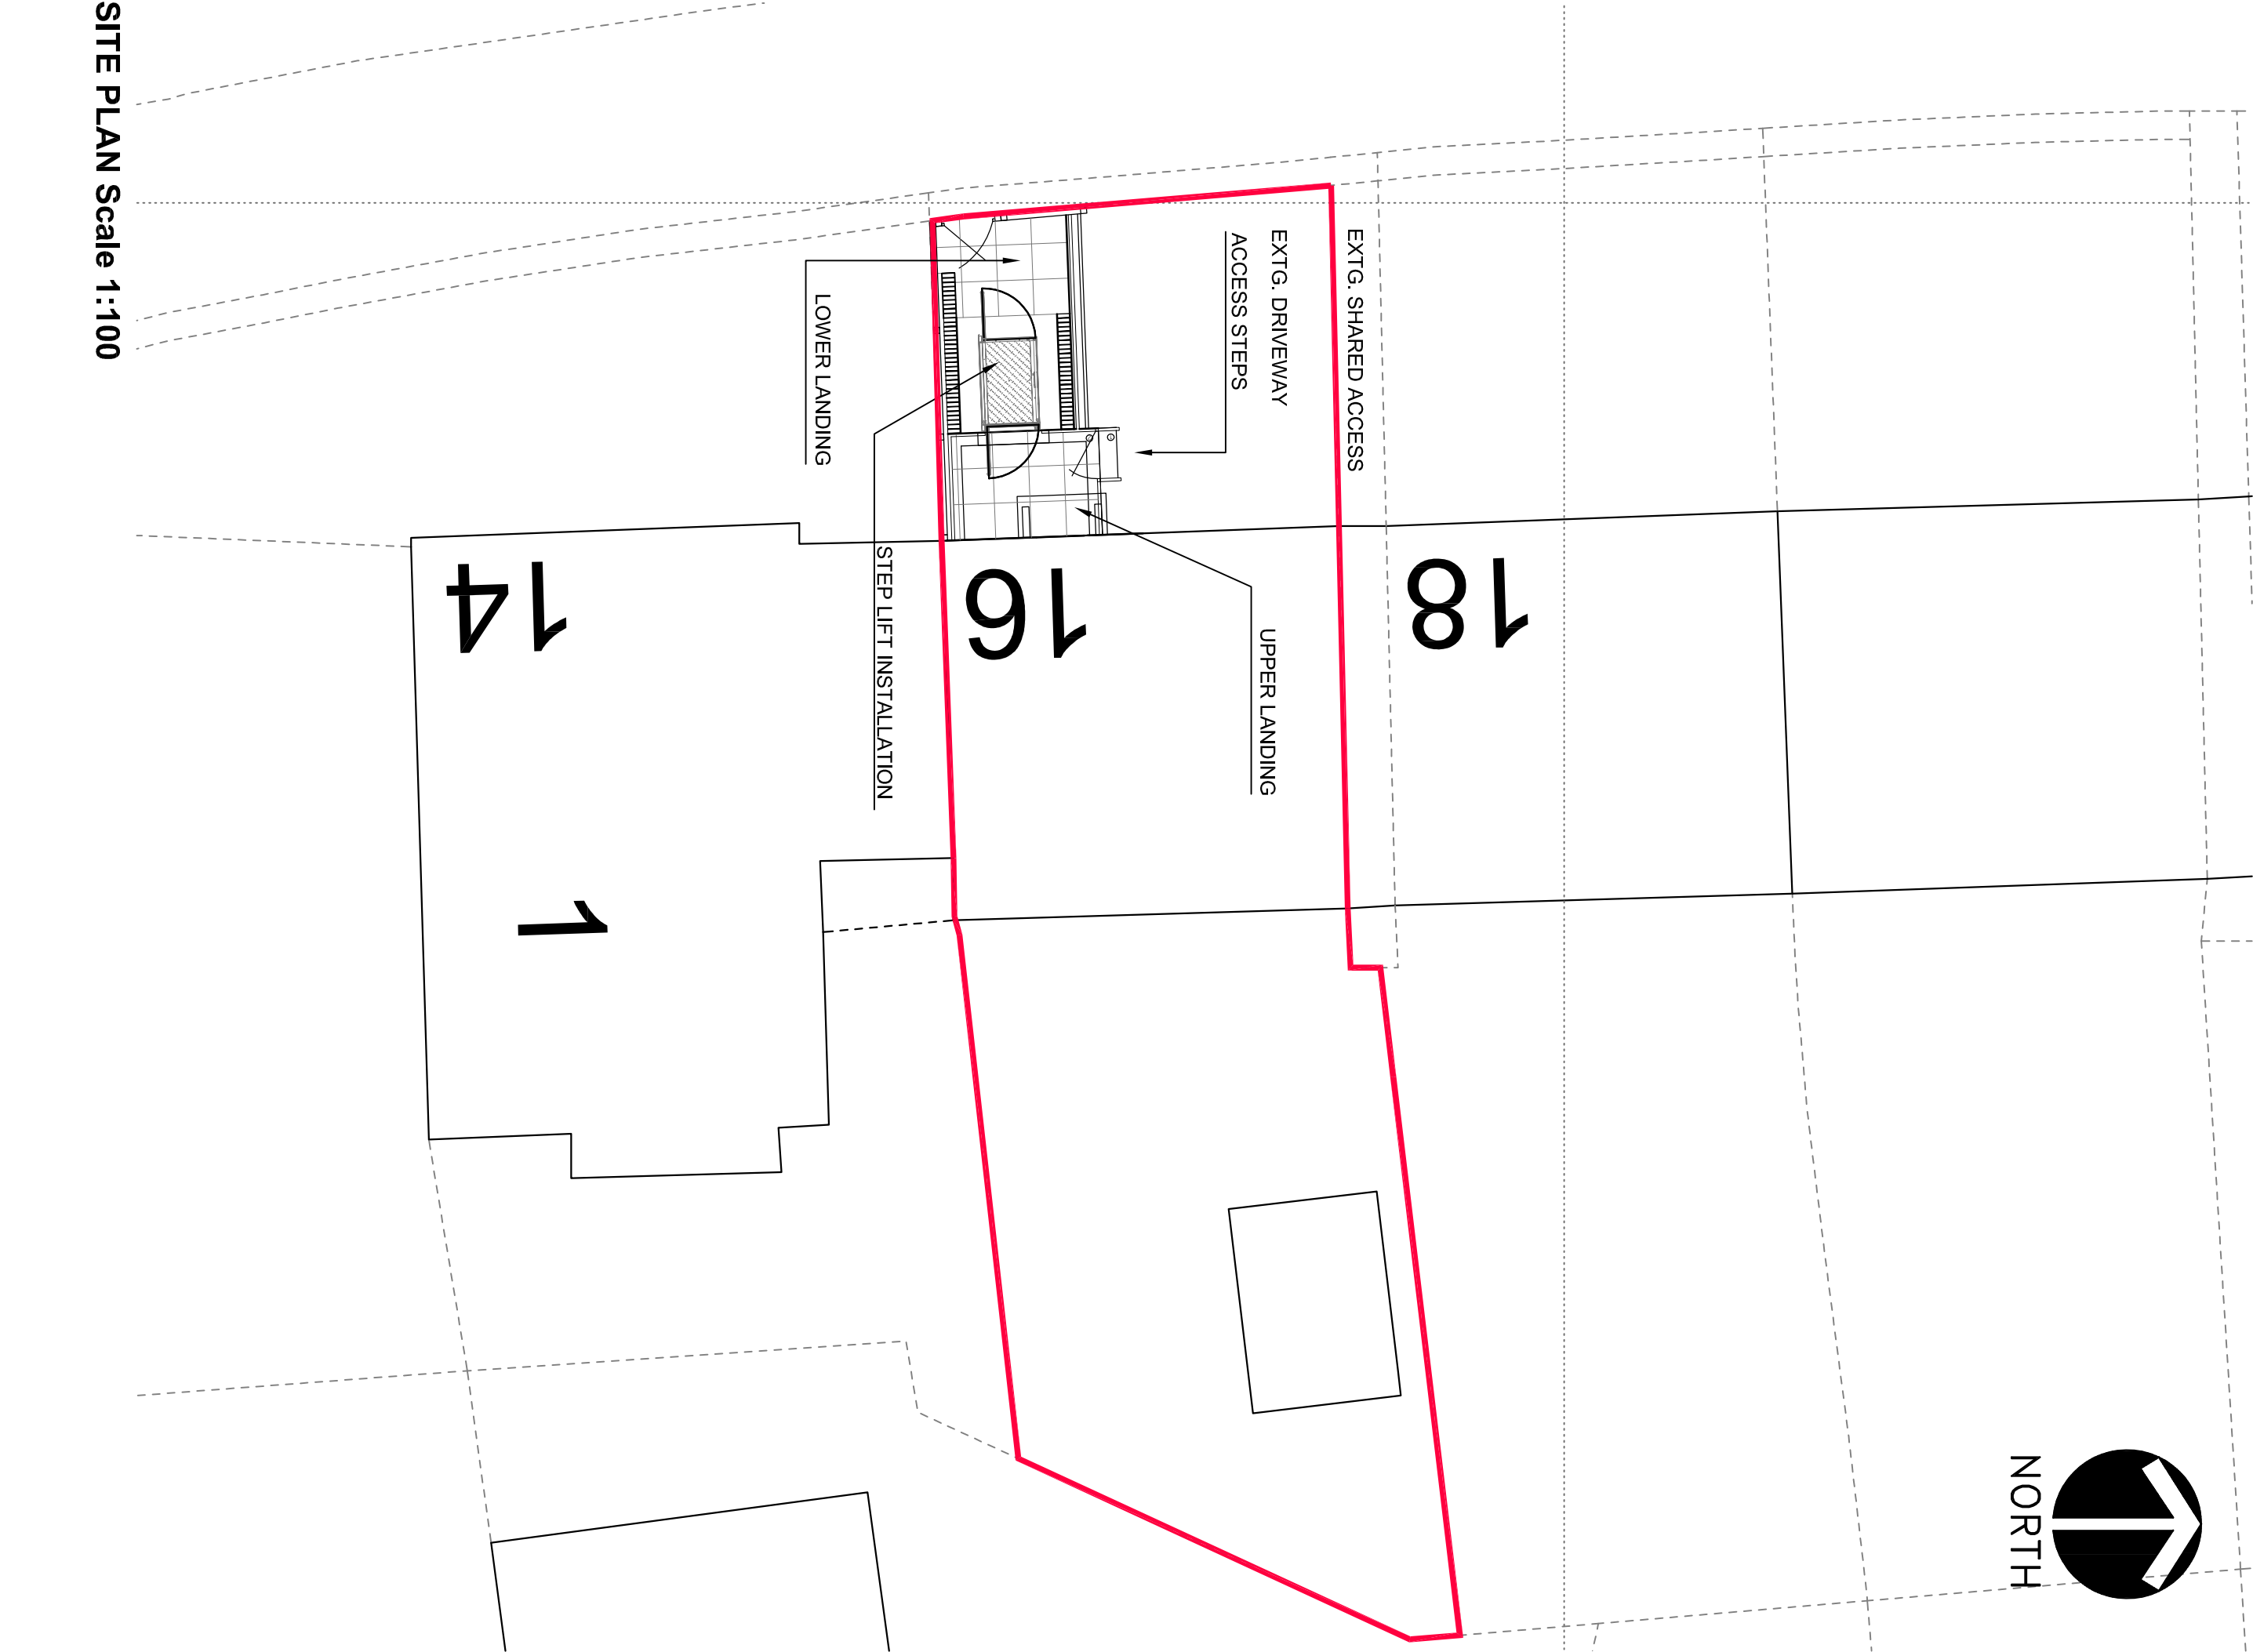

DESIGN AND PROJECT PLANNING ON BEHALF OF:-

GENERAL NOTES:			
1. THIS DRAWING SHALL BE READ IN CONJUNCTION WITH ALL RELEVANT STRUCTURAL AND MECHANICAL SERVICES DRAWINGS WHERE REFERENCED.			
2. ALL MEASUREMENTS WHERE SHOWN TO BE CHECKED ON SITE AND VERIFIED PRIOR TO CONSTRUCTION AND ON SITE ASSEMBLY. THIS DRAWING IS COPYRIGHT AND PROPERTY OF DESIGN LINE AND SHALL NOT BE REPRODUCED OR COPIED IN ANY WAY WITHOUT PRIOR PERMISSION. IF YOU HAVE RECEIVED THIS DRAWING IN PDF FORMAT NEVER ASSUME IT IS TO SCALE ALWAYS CHECK WITH THE AUTHOR.			
3. PLEASE DO NOT SCALE FROM THIS DRAWING IF IN DOUBT ALWAYS ASK. FIGURED DIMENSIONS TO BE TAKEN IN PREFERENCE TO SCALED DIMENSIONS.			
A	sb	29.08.24	Red line amended so as not to include shared access
Title			
REV/	BY	DATE	NOTE
Proposed Step Lift Installation and Associated Works			
16 Derwent Road			
Middleton			
M24 5LP			
James Anderson			
Pollock Lifts Ltd.			
Site Plan			
Design Line Huddersfield Ltd. 62 Tom Lane, Crossand Moor Huddersfield, W. Yorks HD4 5QQ Telephone/Fax: 01484 64464 Mobile: 07830 151721 Email: info@designlinearchitectural.co.uk			
			
Date	Drawn	Checked	Rev
Aug 2024	SB		
Scale	Project No.	Dwg. no.	
1:50/1:100	DL867	02	A