



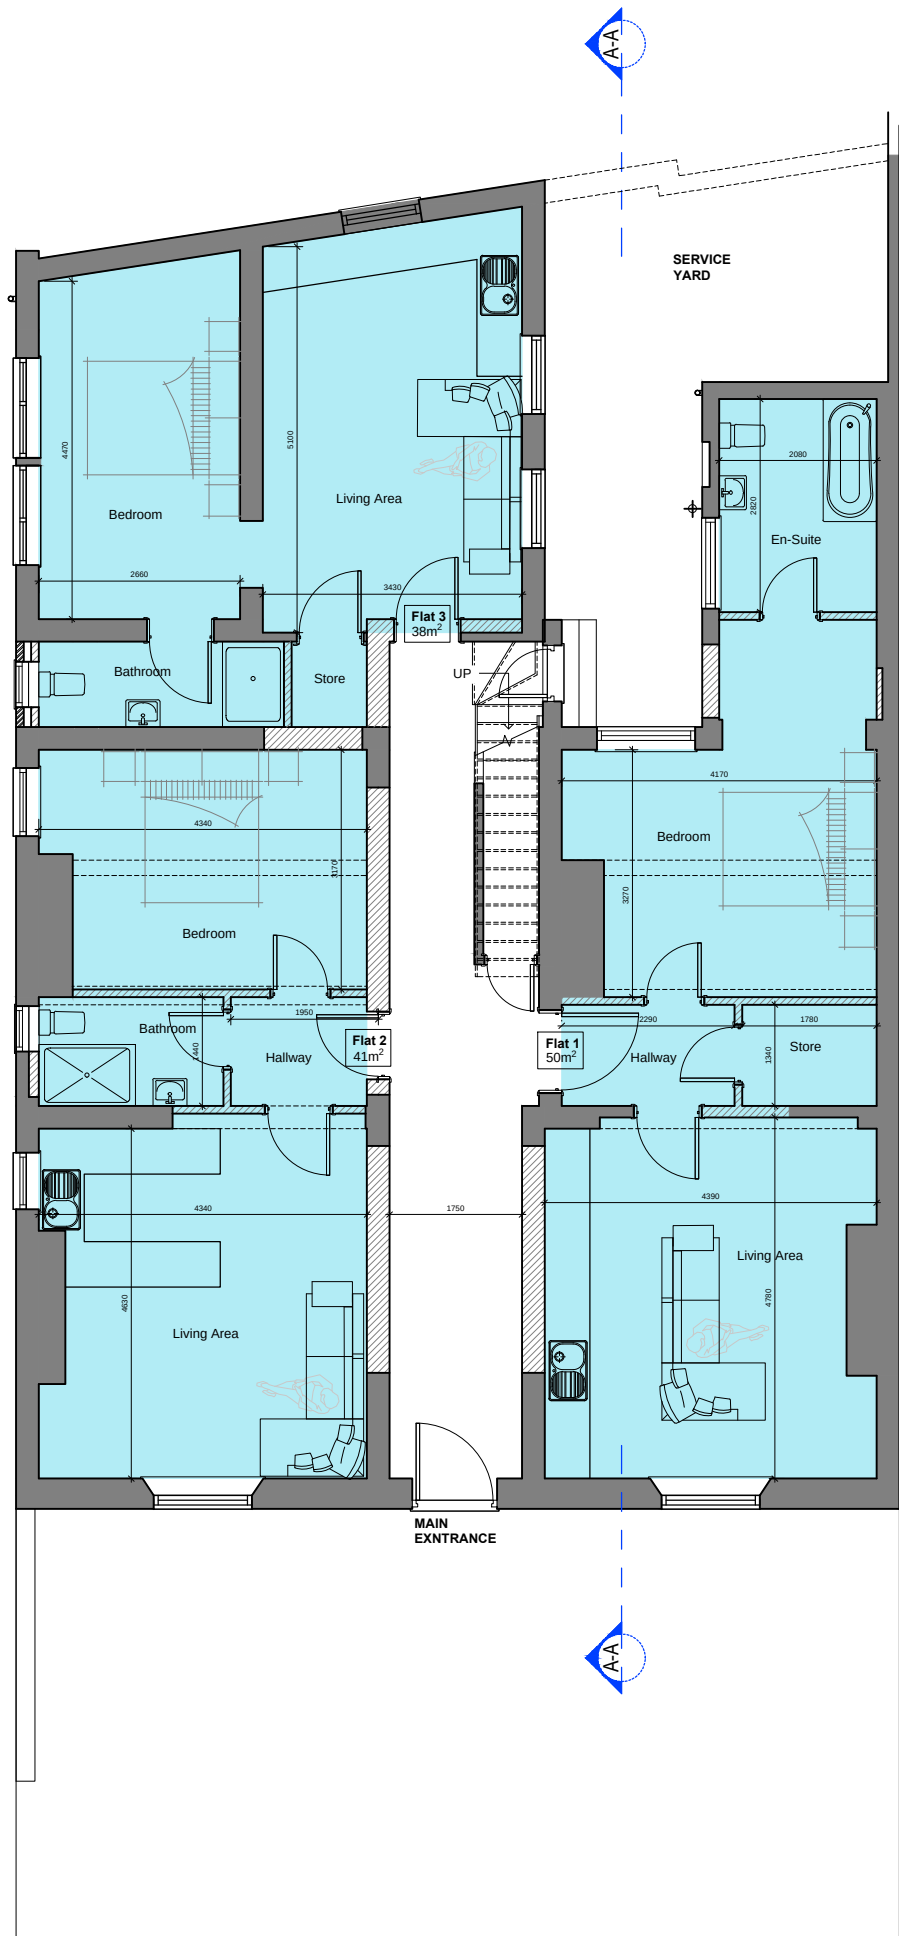

9 Proposed Ground Floor Plan
1:100 @ A1

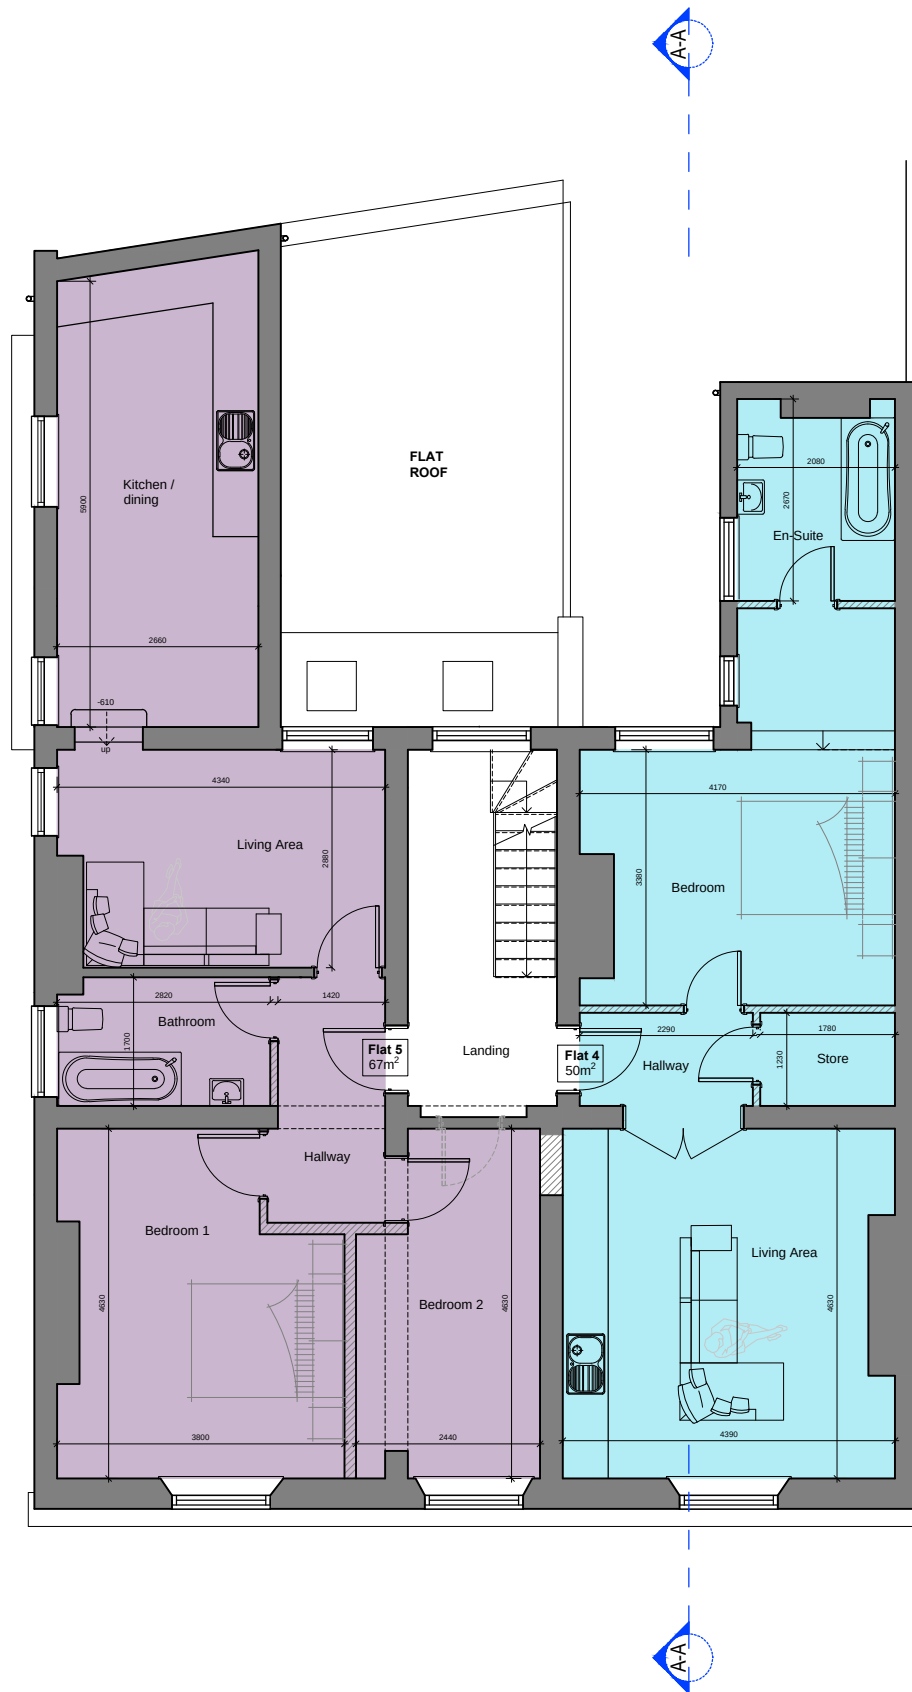

10 Proposed First Floor Plan
1:100 @ A1




11 Proposed front elevation / no changes
1:100@ A1



12 Proposed Side Elevation to Moore Street
1:100@ A1



13 Proposed Rear Elevation
1:100@ A1

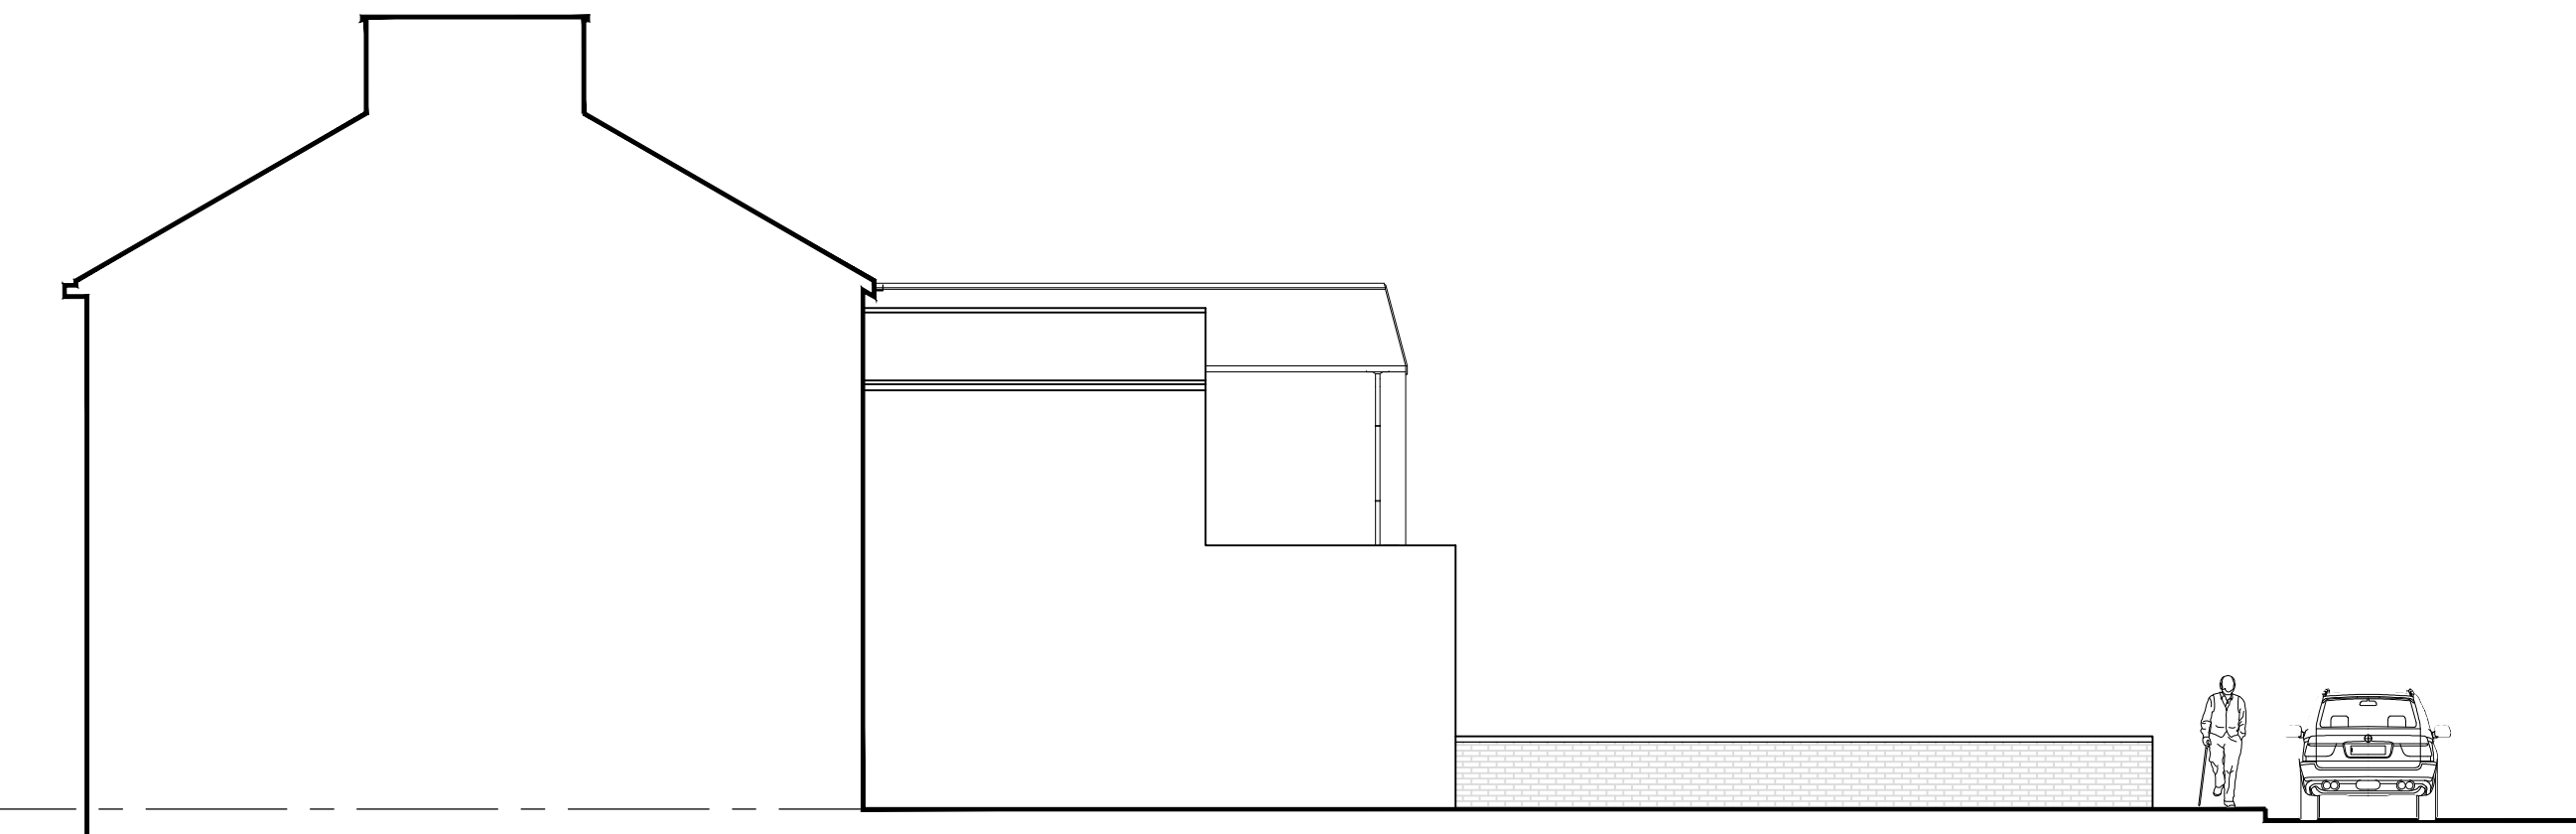

14 Proposed Side Elevation
1:100@ A1

Rev.	Date	Description
A	6th Sep 23	Detached dwelling and 2 apartments removed. Alterations to others.
B	14th Apr 24	Rear first floor extension & apartment no.5 removed, no.5 revised to 2 bed.
C		
D		
E		

archirama Architecture & project management Archirama Ltd 3 Park Gate Avenue, Withington, Manchester M20 3BZ Tel: 07976 171 006 email: mail@archirama.co.uk			
Client		Optimax	
Project / Site		132 Drake St Rochdale	
Drawing Title Proposed conversion of existing listed building into eight flats & one new detached dwelling to rear			
Drawn By FR		02/09/2021	Stage Planning
Checked by		Scale 1 : 100@A1	
Drawing No PL02			Revision B