




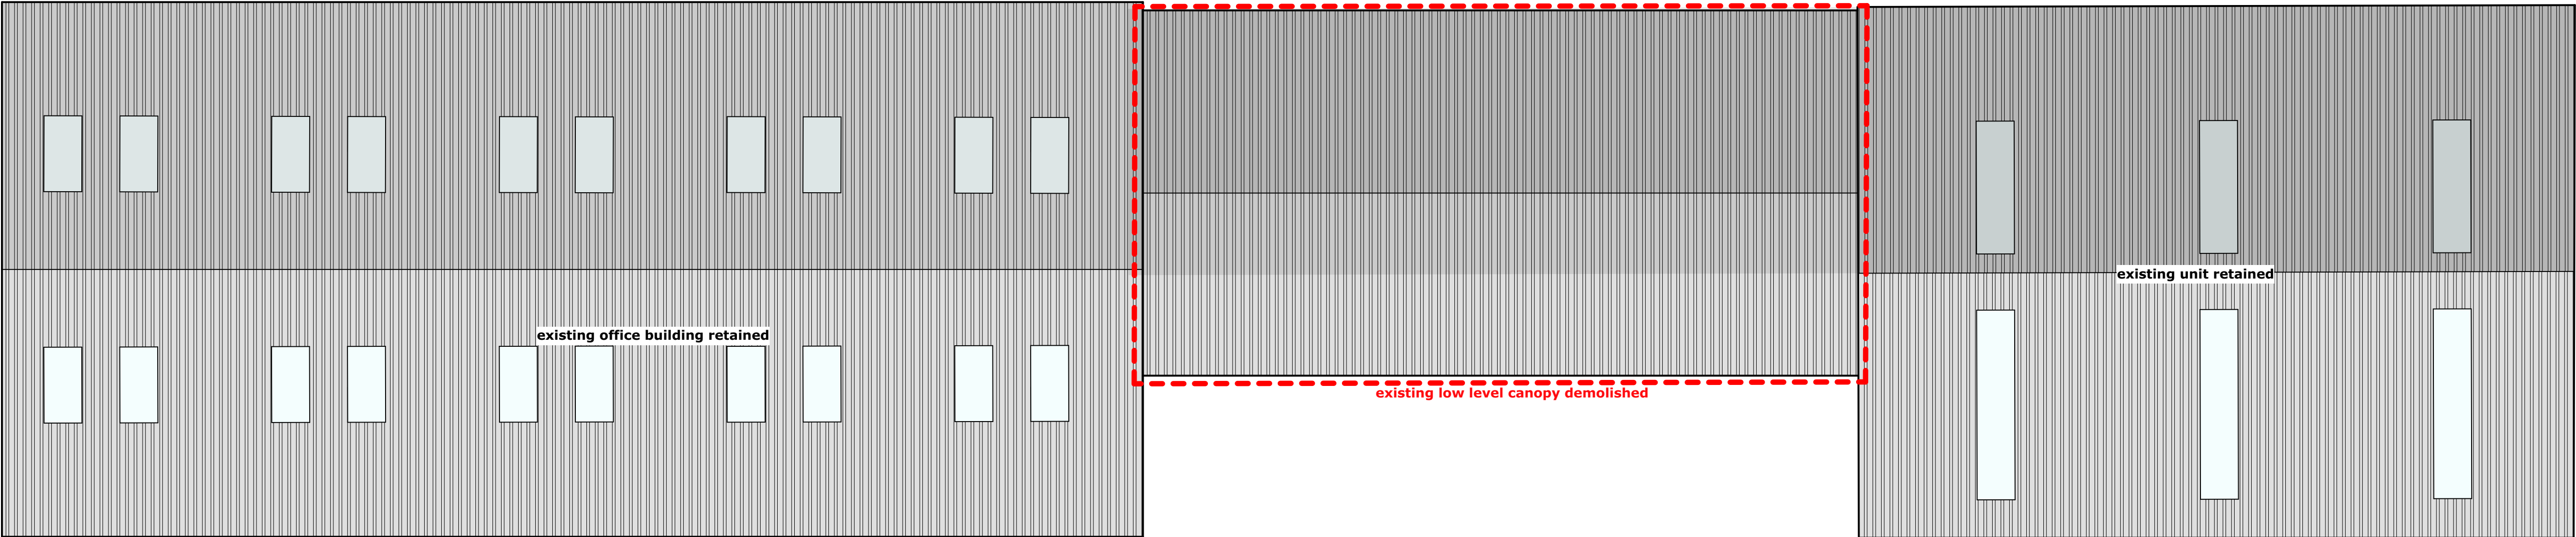


existing roof plan

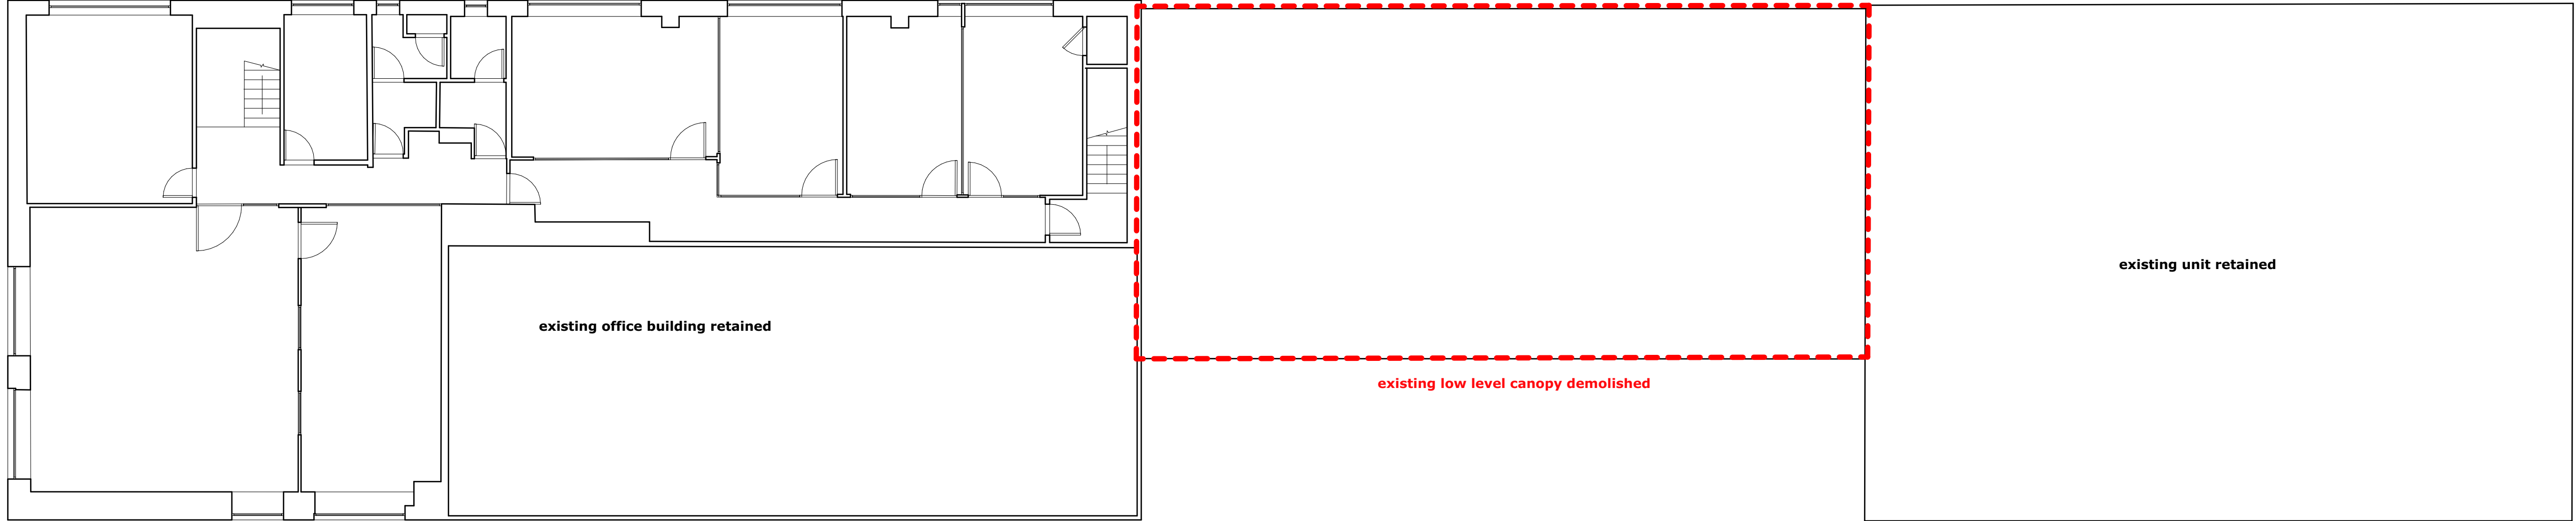

existing first floor plan

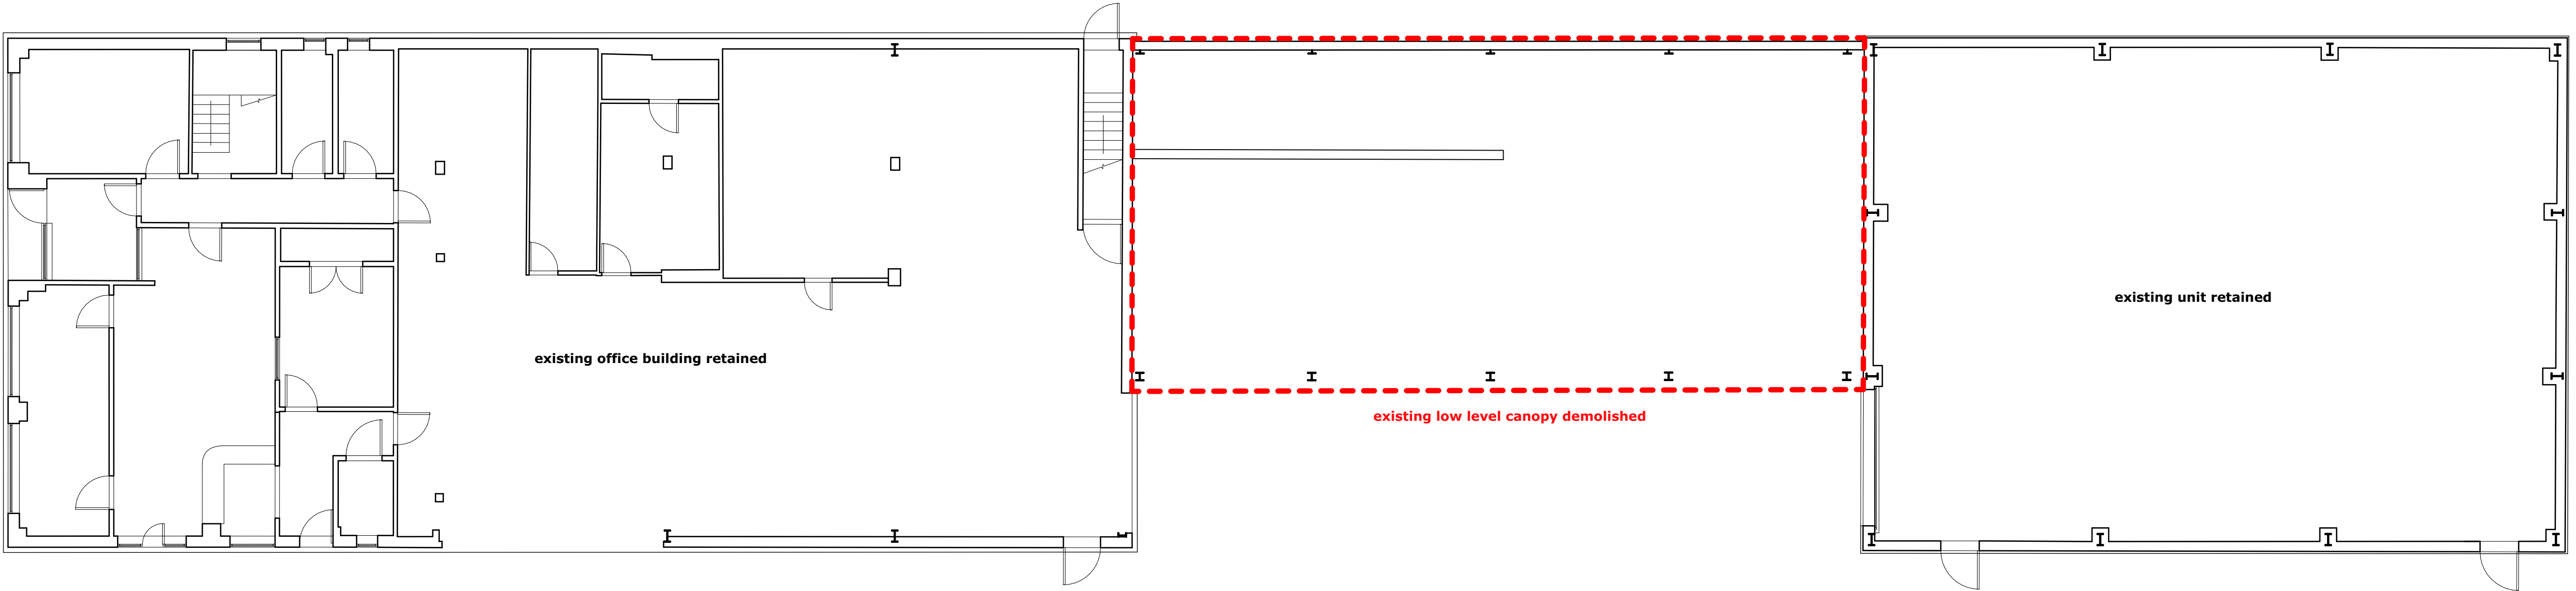

existing ground floor plan

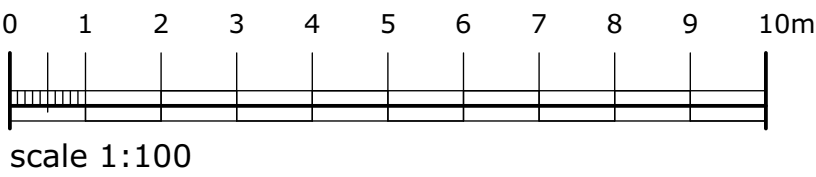

revision notes			
rev	date	description	
01:	__/__/__	original issue	

campbell driver partnership
Suite 25, Unit 2
Northlight House
Pendle Road
Brierfield
Nelson
BB9 5FL
01254 297700
www.cdparchitects.co.uk

client: crown oil

project: oil centre canopy
bury new road , bury, BL9 7HY

sheet:	existing floor plan		
drawing no:	25.105.00-CDP-ZZ-DR-A-2001	P01	
scale:	1:100 @ A1	status:	WIP
date:	27.01.25	drawn by:	lg