



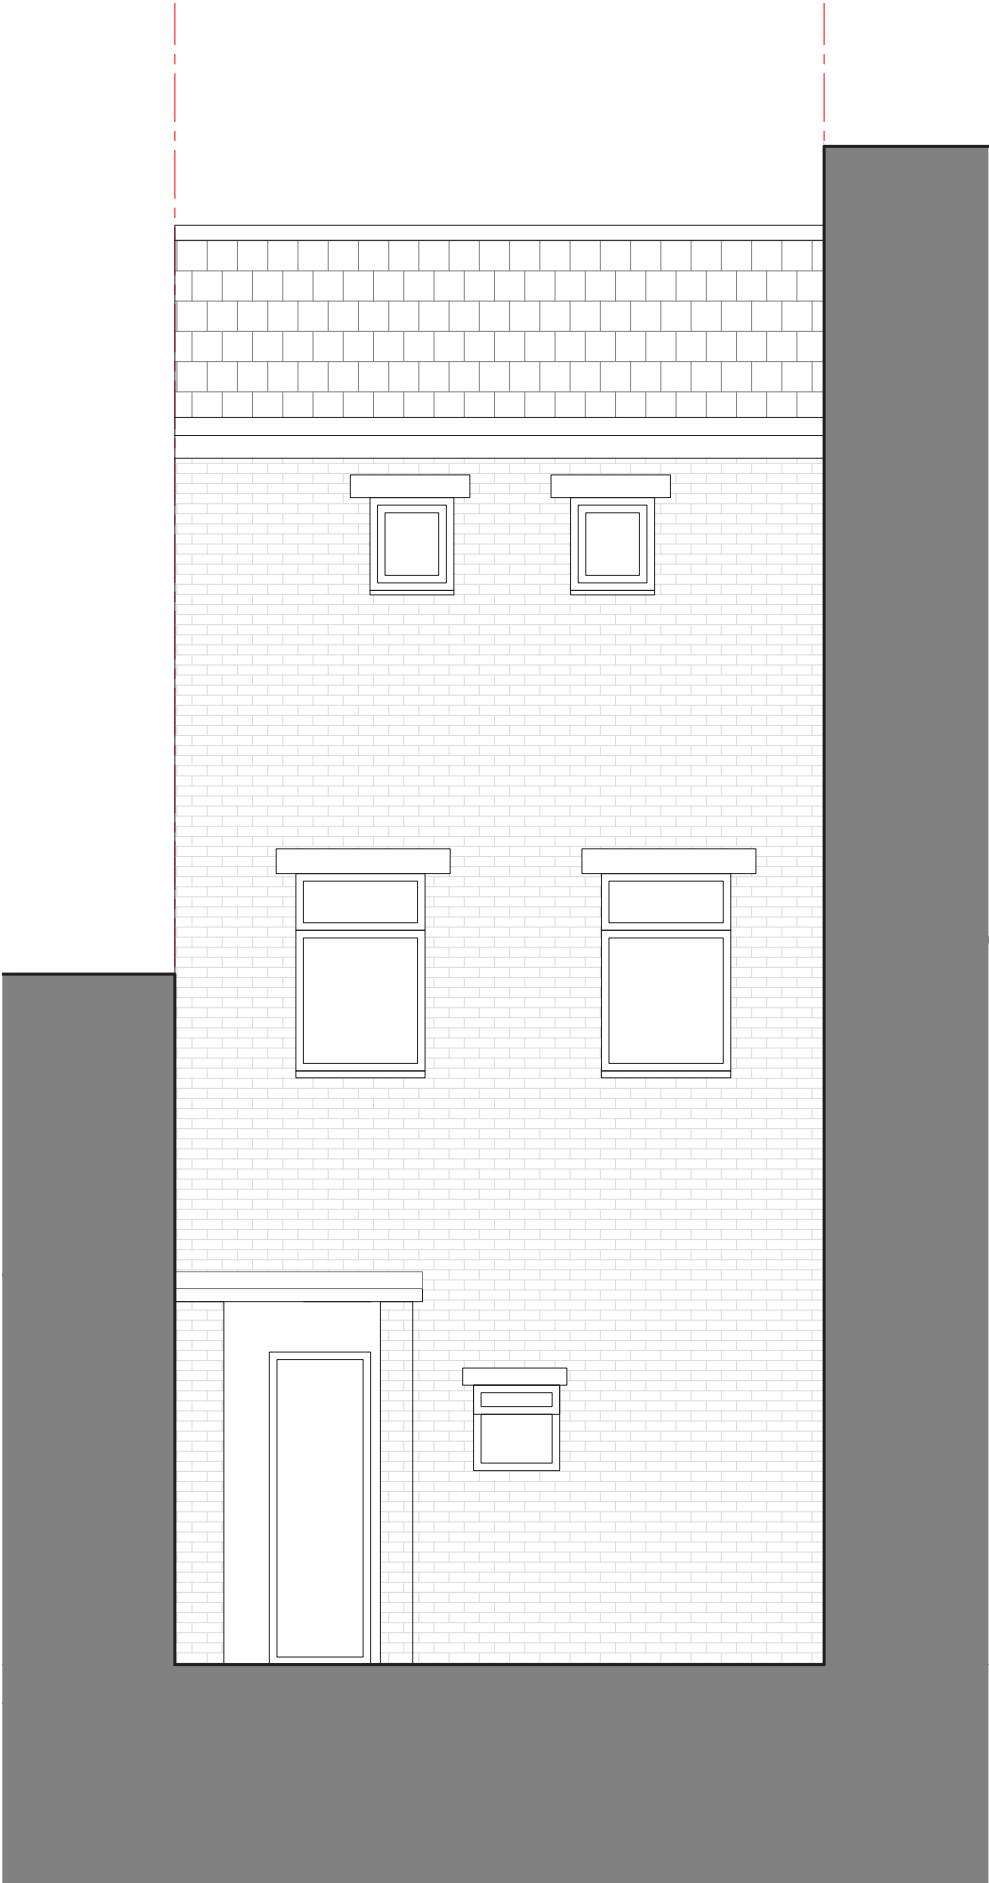

EXISTING REAR ELEVATION
1:50 @ A3

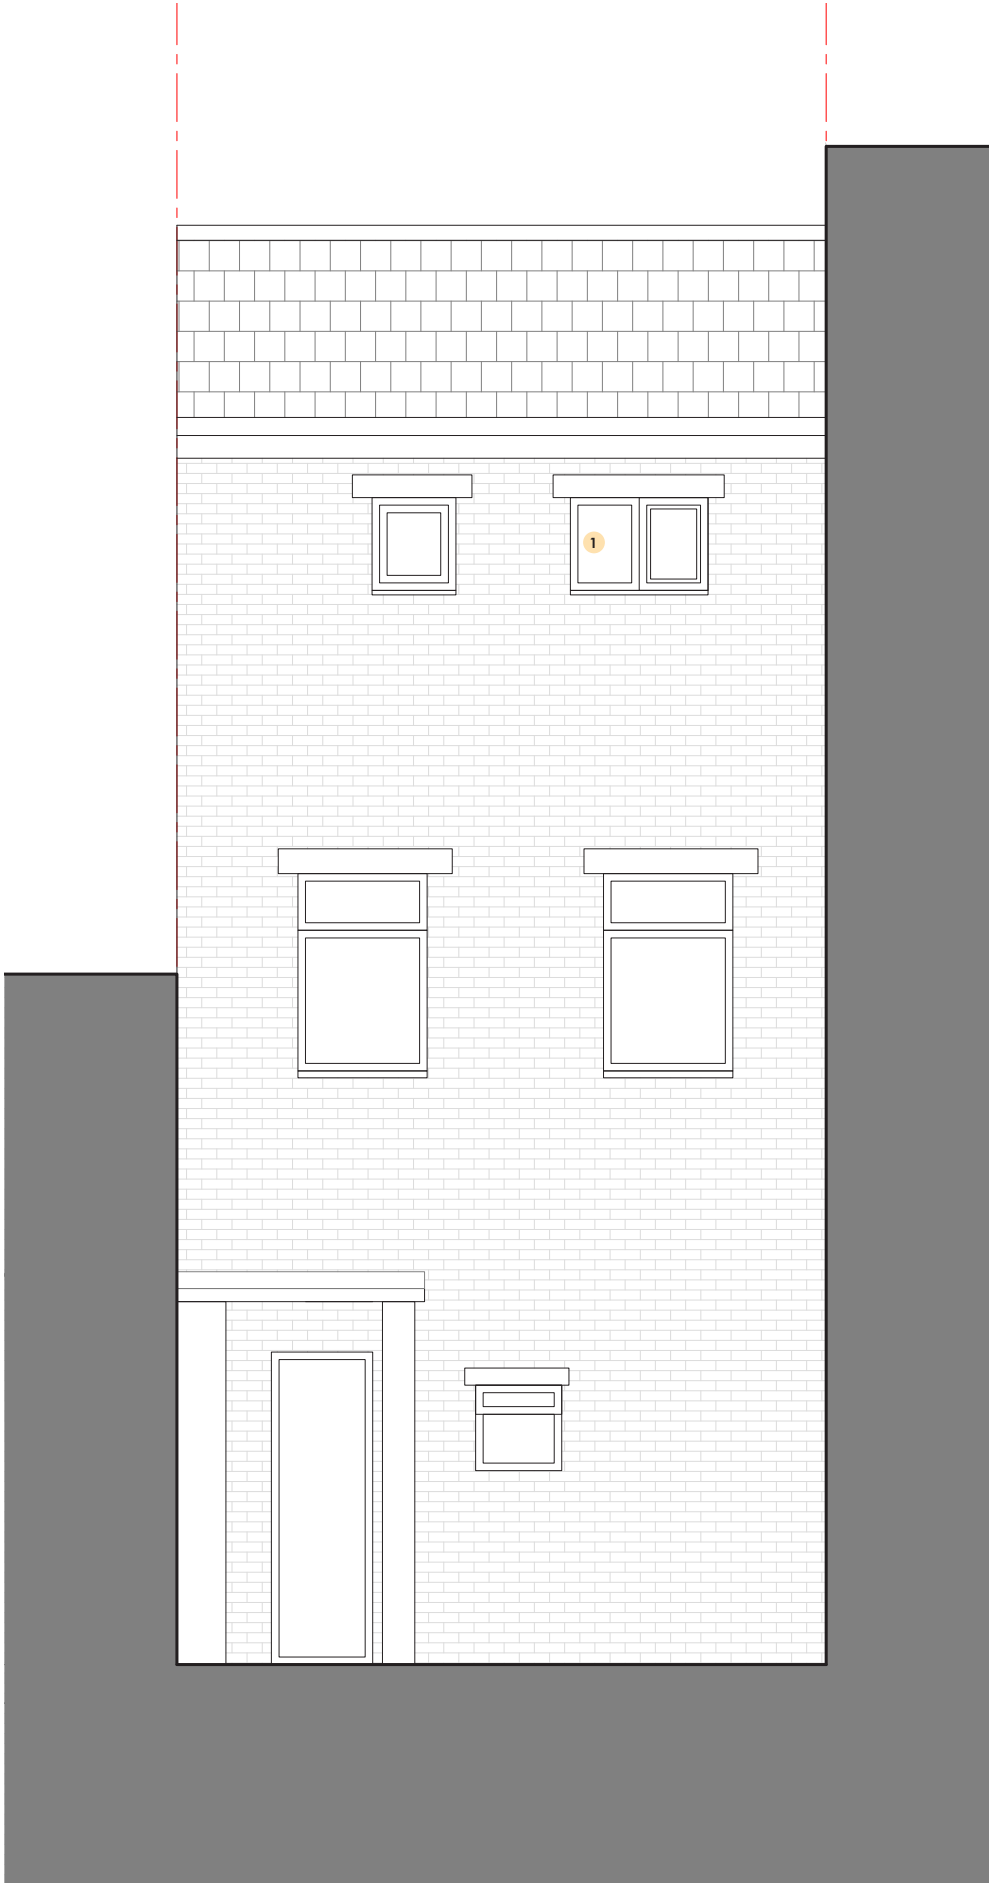

PROPOSED REAR ELEVATION
1:50 @ A3

Key
1 PVC Window to match existing

Dimensioning
Figured dimensions only to be taken from these designs and drawings. Work to annotated dimensions only. All dimensions to be checked on site. Architectural designers to be informed immediately of any discrepancies before work proceeds. Drawings are to be read in conjunction with relevant specifications, structural engineers and service engineers' drawings.

www.saleemarchitects.co.uk
+44 7411 474157

A3



S A L E E M
ARCHITECTS
Architecture | Masterplanning | Graphics

Rev	Date	Description
-	13/06/23	Issued to client for comments
A	16/06/23	Issued for Planning

CLIENT:
Property Owner

PROJECT:
73 Yorkshire Street,
Rochdale
OL16 1DB

TITLE:
Elevations

SCALE:
1:50 @ A3

DRAWING NO.
Sheet 4

REV:

DATE:
June 2023