

General Notes

The Architect shall have no responsibility for any use made of this document other than for that which it was prepared and issued.

All dimensions should be checked on site. Do not scale from this drawing

To be read in conjunction with all other Consultant's drawings.

The Architect to be immediately notified of any discrepancies.

Copyright on this drawing retained by the Architect.

LEGEND

 Site Boundary

P1 07/08/23 AK SH Initial Issue

No.	Date	Dwn	Chk	App	Revision or reason for issue
-----	------	-----	-----	-----	------------------------------

Client

Muzafar

createitstudios
... leave an impression

Create It Studios (NW) Ltd
Universal Square
Devonshire Street North
Manchester
M12 6JH
info@createitstudios.co.uk

Project Title

11 Daventry Rd, Rochdale OL11 2LN


Scale / North Point

1 : 100


Drawing Title

Existing Floor Plans

Drawing Number	Revision
A1510(01)AP002	P1
Drawing Status	Preliminary

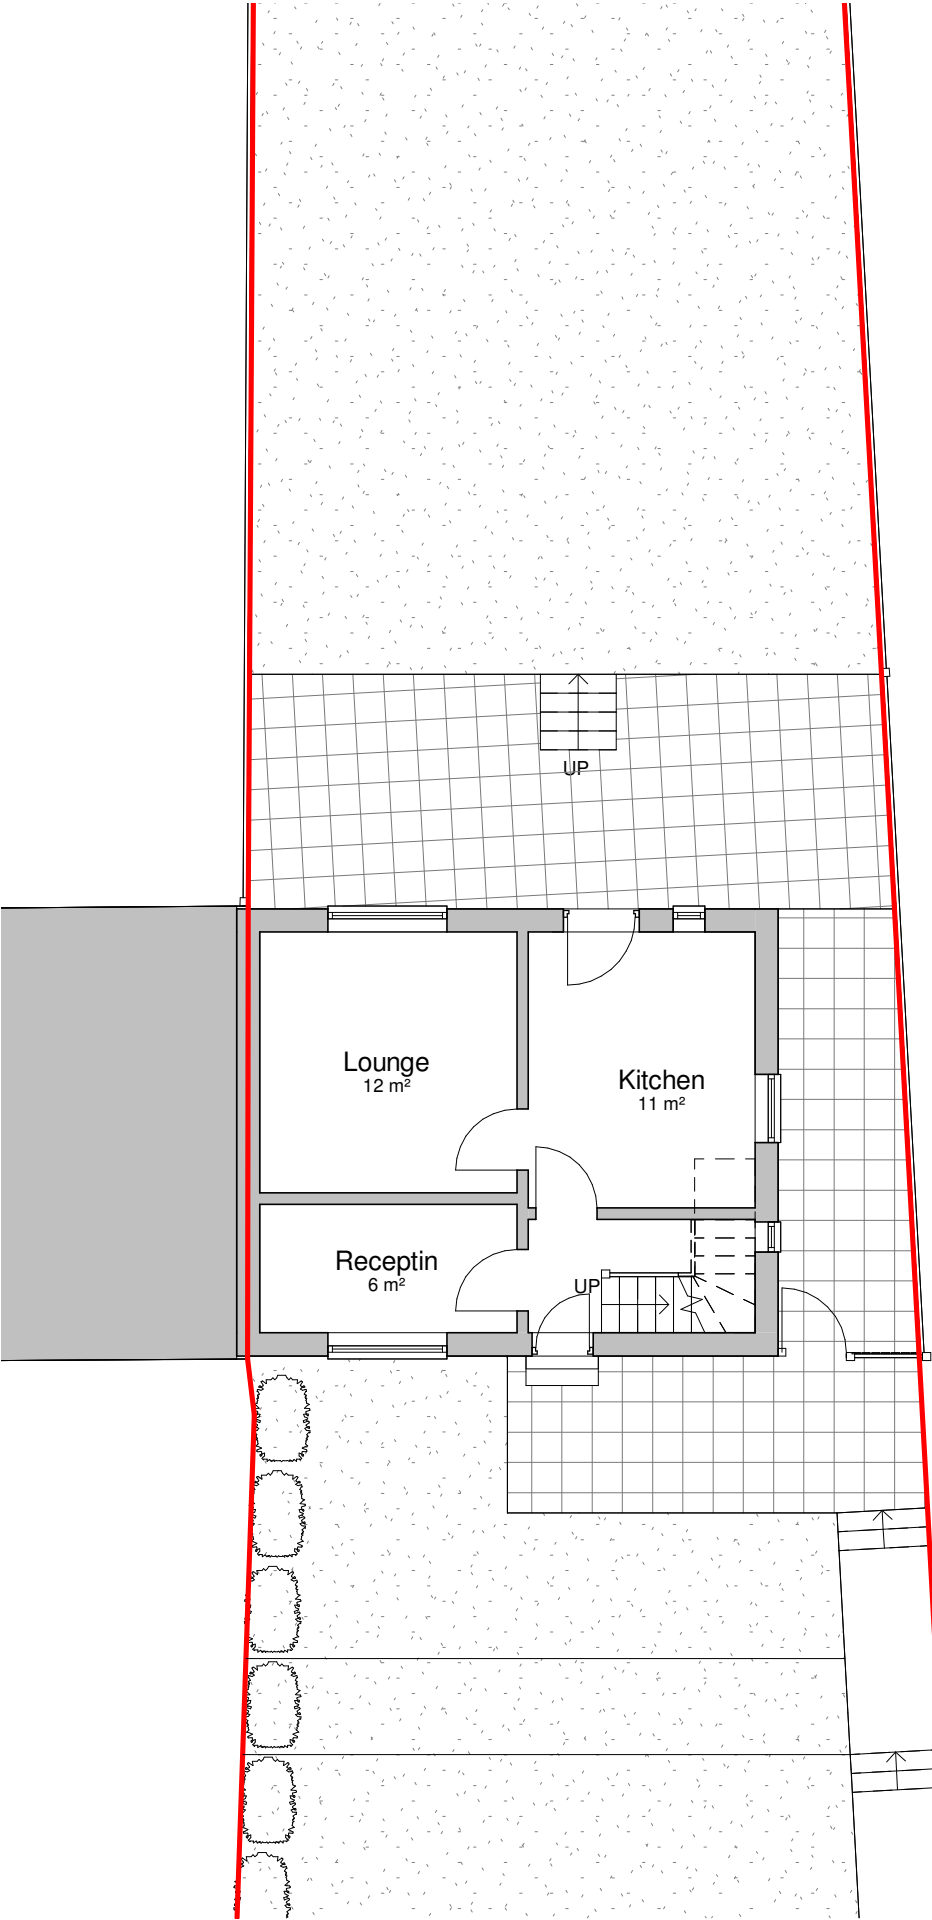

1 Existing Ground Floor Plan
1 : 100

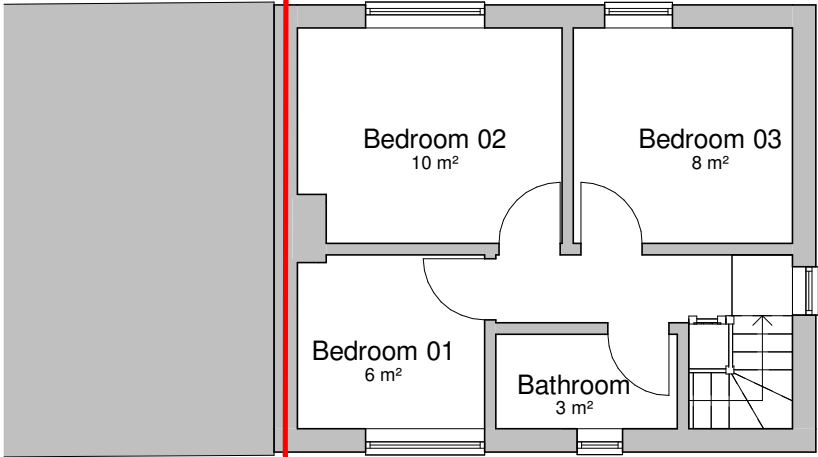

2 Existing First Floor Plan
1 : 100

