


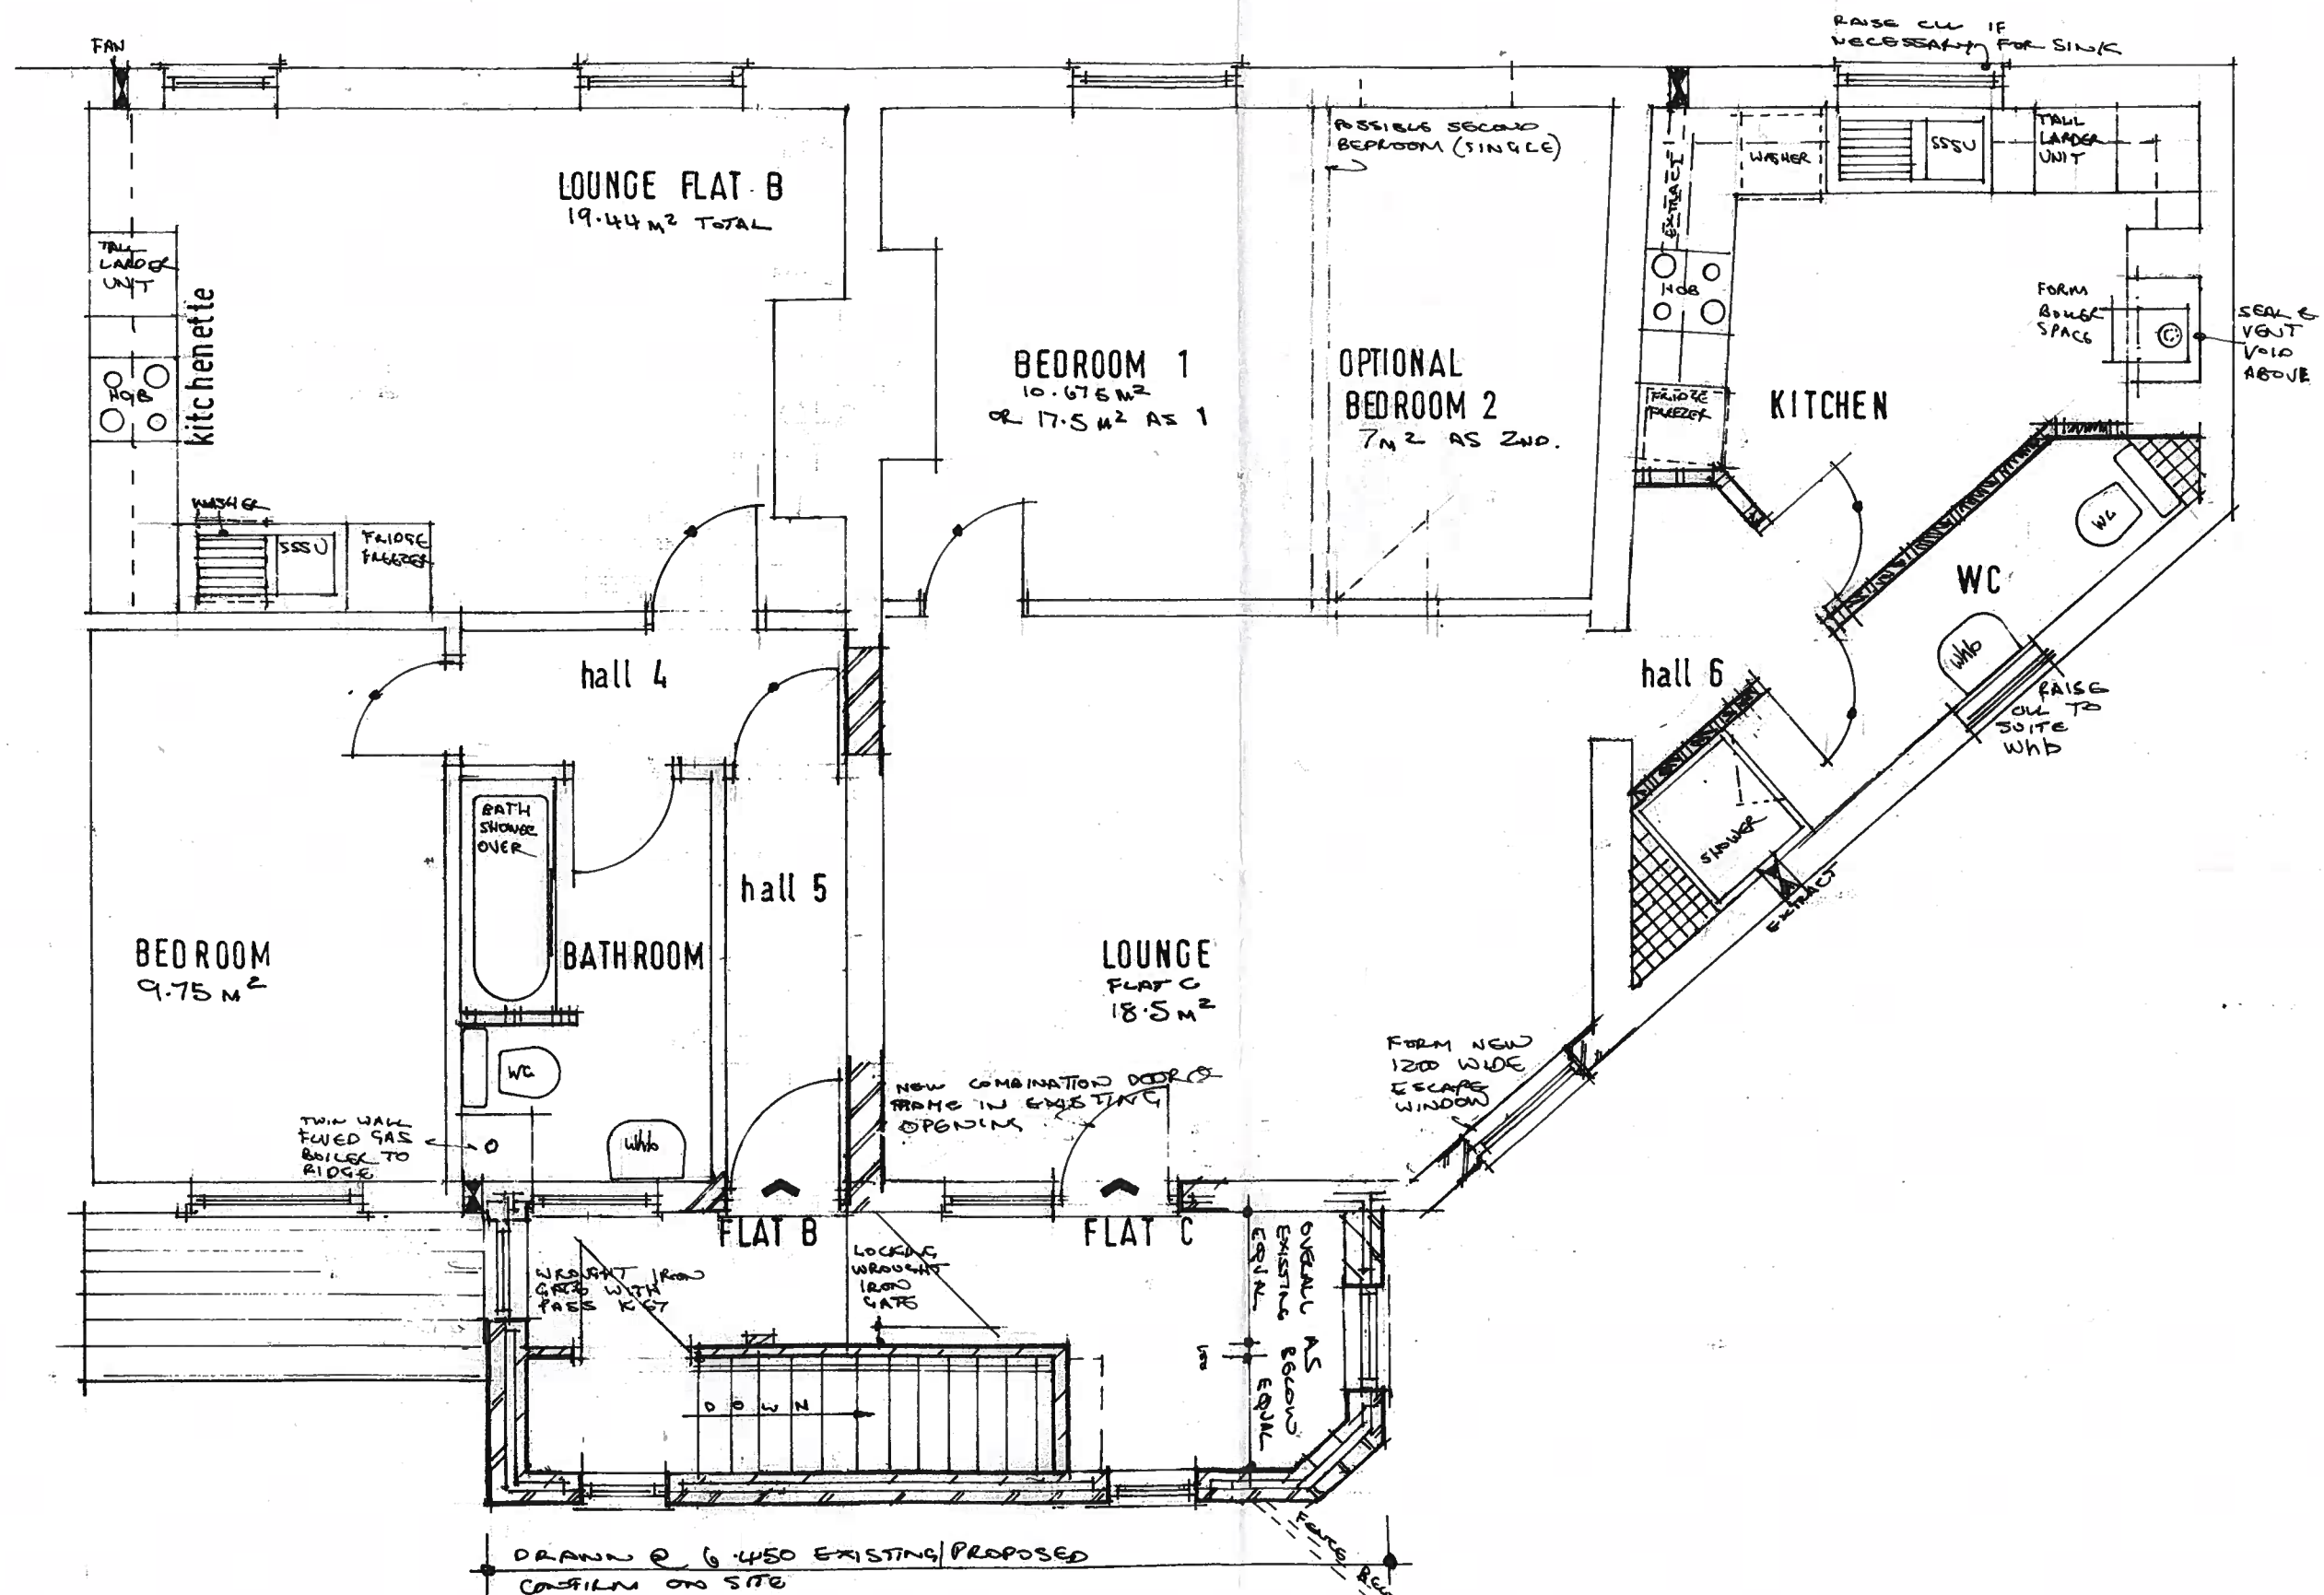

PLANNING SUBMISSION ONLY			
PROPOSED APARTMENTS AT 124 BURY NEW ROAD HEYWOOD	SCALE 1:50 1:100	7062	DWG 4
FILE PROPOSED FIRST FLOOR PLANS.	R POTTER 01204 707720 9 OSBOURNE CLOSE FARNWORTH BOLTON BL47PL		