

REVISIONS

P 01	ISSUED FOR COMMENT	24/11/21 PT BG
P 02	WIP ISSUE TO BWS	30/11/21 PT BG
P 03	TENDER ISSUE 01	06/12/21 PT BG
P 04	COLOUR REF'S ADDED TO ELEVATIONS	7/12/21 PT BG
P 05	TENDER ISSUE-02 - GENERAL UPDATE	28/03/22 PT BG
P 06	PRELIMINARY ISSUE TO CONTRACTOR - DRAWING NUMBER REVISED TO GLENCAR PREFIX	14/06/22 PF BG
C 01	ISSUED FOR CONSTRUCTION	20/10/22 CF PT

NOTES

All drawings are to be read in conjunction with the latest revision of the Plot M Development Specification
All drawing is to be read in conjunction with OTHER CONSULTANTS information.

STEELWORK show in RED is third party information by Compass Engineering Limited. All steelwork to be in accordance with Structural Engineer's Design and specification.

Drawings to be read in conjunction with the following DLA drawings:

- 2021-135 / 20100 GA PLAN
- 2021-135 / 20103 GA ROOF PLAN
- 2021-135 / 20105 GA OFFICE PLANS
- 2021-135 / 20120 GA ELEVATIONS
- 2021-135 / 20130 GA SECTIONS
- 2021-135 / 20131 GA OFFICE SECTIONS
- 2021-135 / 20112 DETAIL STRIP SECTIONS
- 2021-135 / 24001 & 24002 STAIR DETAILS



PROJECT
KINGSWAY PLOT M

TITLE
UNIT M2 G.A. ELEVATIONS

SCALE
1 : 200 @ A1

DATE
29/10/21

DLA REF
2021-135


DRAWN
JH

REVIEWED
BLG


PROJECT ORIGIN'R ZONE LEVEL TYPE ROLE NUMBER
G1135 DLA M2 XX DR A 20120

STATUS
CONSTRUCTION


REVISION
C 01

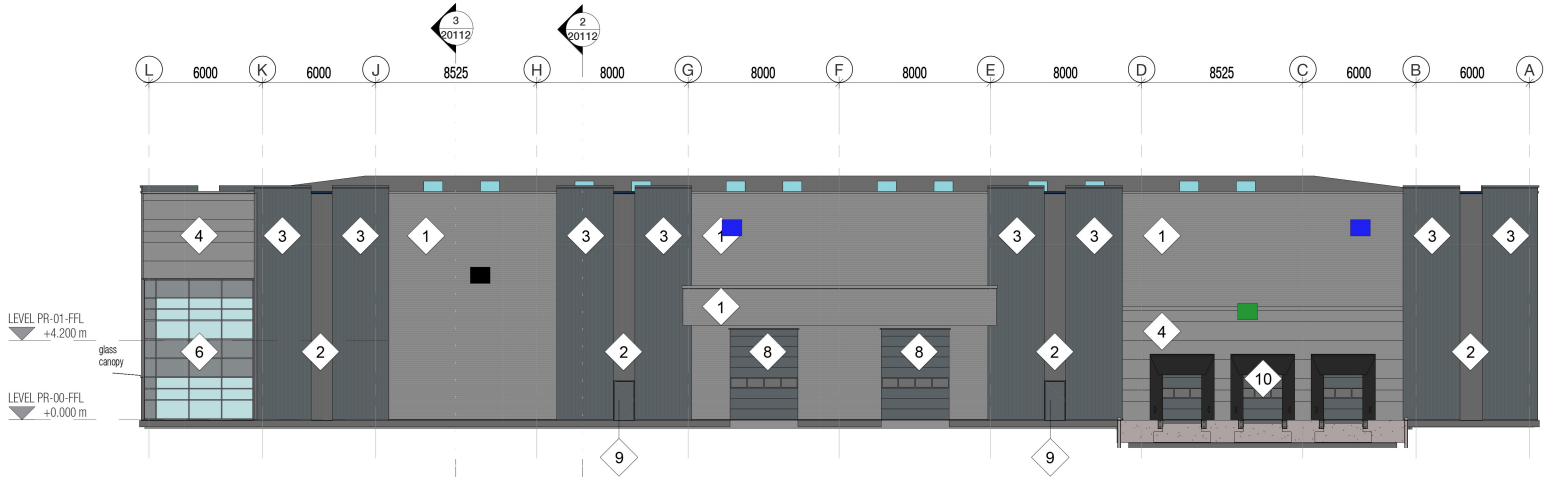


01
20120
ELEVATION 01
1 : 200

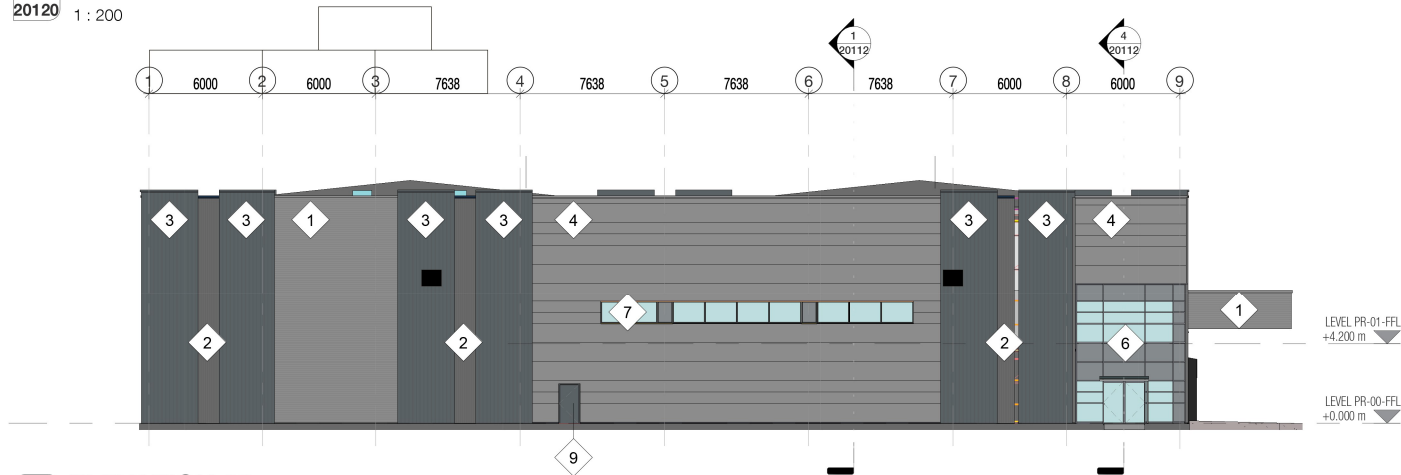

02
20120
ELEVATION 02
1 : 200

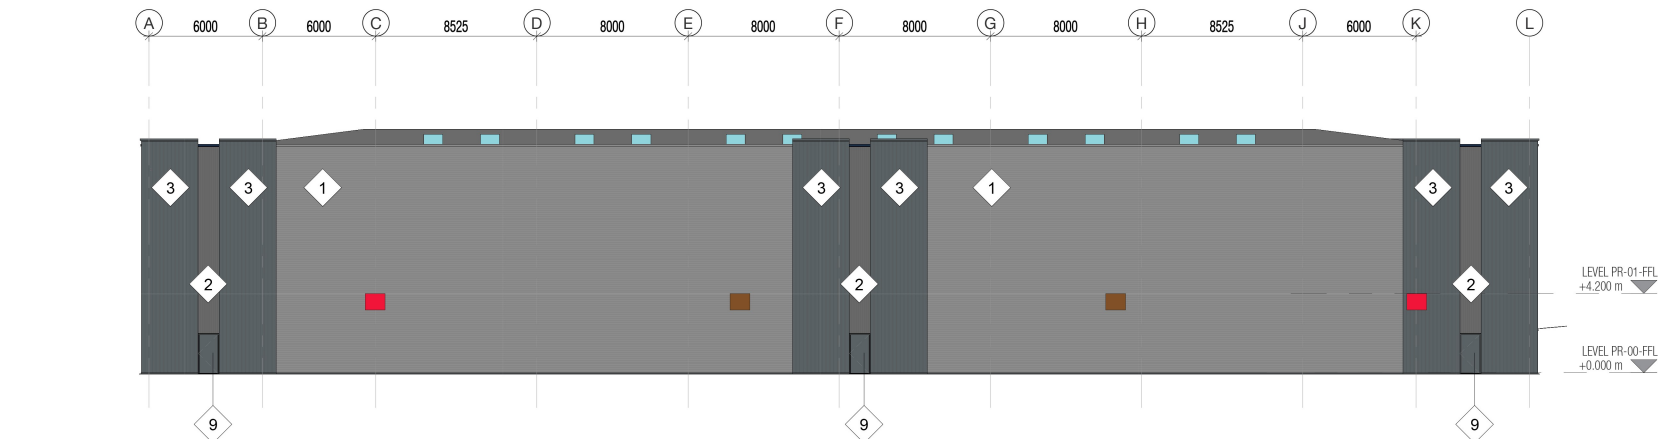

03
20120
ELEVATION 03
1 : 200

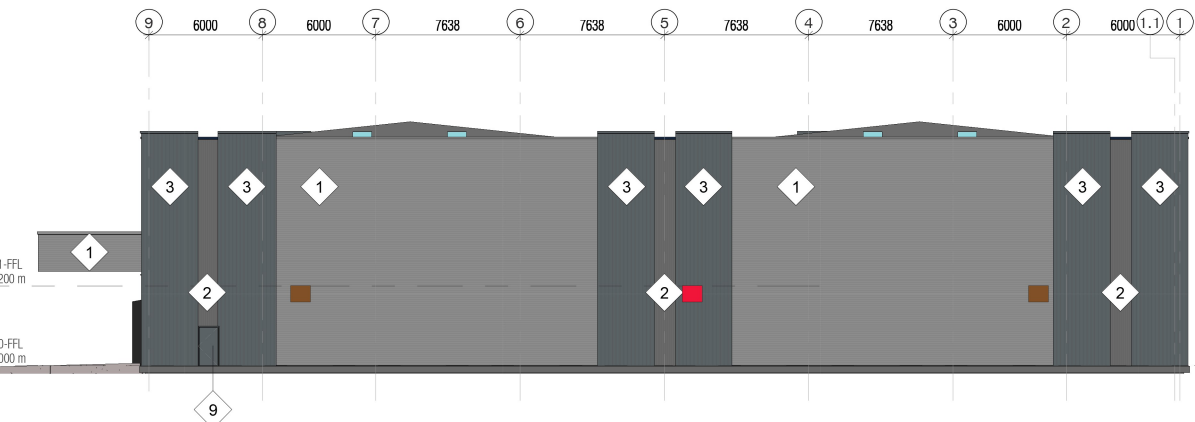

04
20120
ELEVATION 04
1 : 200

External Materials Key	
Ref	Material description
1	Built up metal profiled cladding panel 32mm profile sheet laid horizontally wide rib out finish Colorcoat Prisma colour Metallic Silver RAL 9006
2	Built up metal profiled cladding panel 32mm profile sheet laid vertically narrow rib out finish Colorcoat Prisma colour Sargasso RAL 5003
3	Built up metal profiled insulated cladding 50mm half round panels vertically laid colour Merlin Grey BS18B25
4	Composite metal wall cladding grade B microrib panels laid horizontally finish Colorcoat Prisma colour Metallic Silver RAL 9006
5	PCC retaining / dock wall
6	Powder coated aluminium framed curtain walling colour BS18B25 Merlin Grey with double glazed units argon filled 'low e' clear inner pane with look-a-like panels and integral door where indicated
7	Main office ribbon windows powder coated aluminium framed double glazed fixed lights argon filled cavity 'low e' clear inner pane with graphite grey look-a-like panels
8	Insulated vertical rise sectional level access doors colour Merlin Grey BS18B25
9	Powder coated steel external doorsets to warehouse colour Merlin Grey BS18B25
10	Dock Leveller to specialist sub-contractors detail design

