



SITE LOCATION




SITE LOCATION
(Scale 1:50000)

 

SITE PHOTOGRAPH

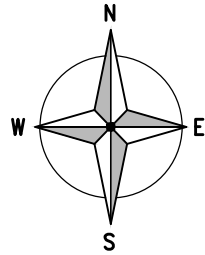

x XXX 00

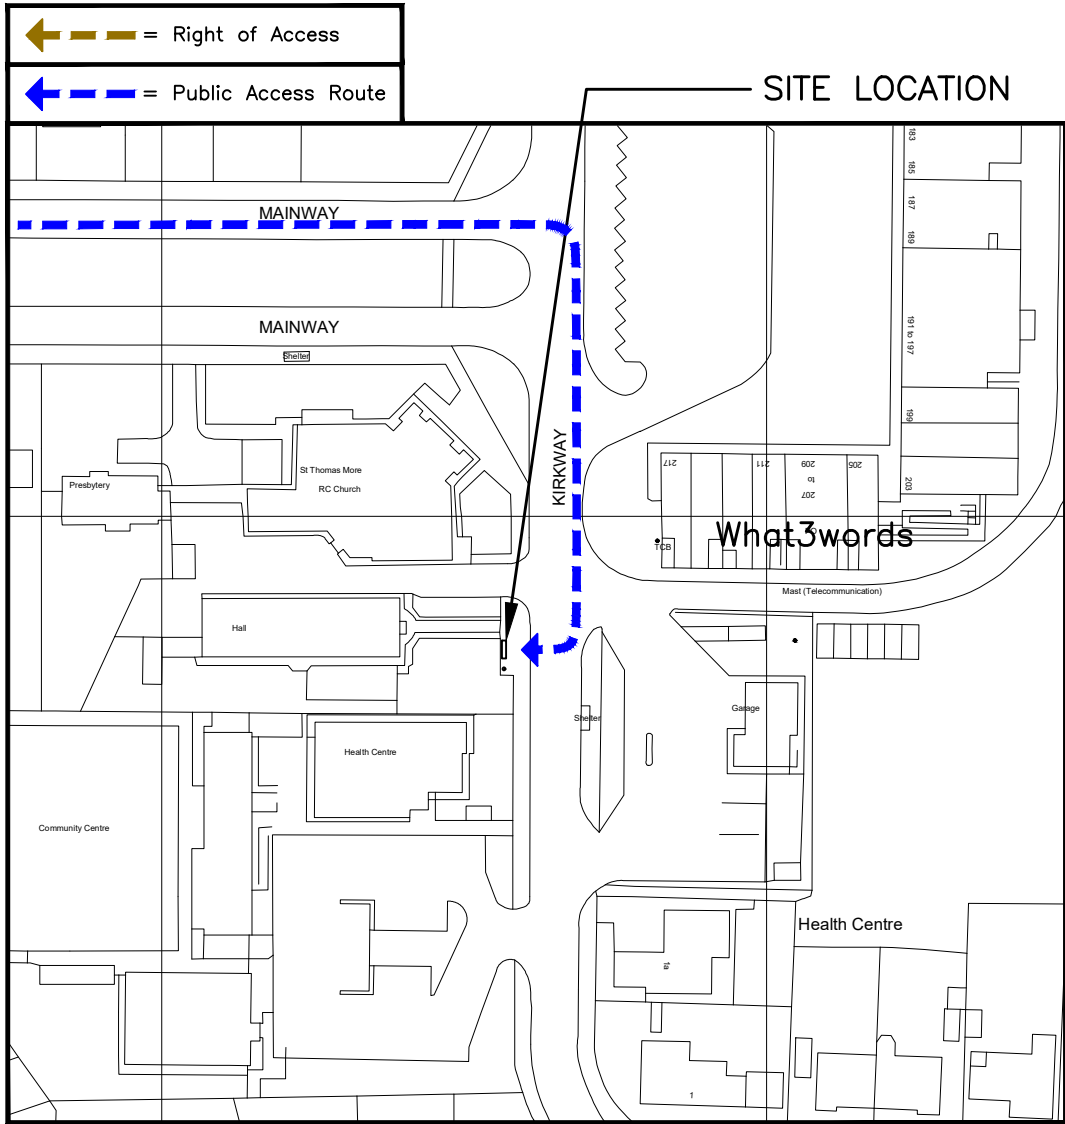

x XXX 00

x XXX 00

DETAILED SITE LOCATION
(Scale 1:1250)

ALL DIMENSIONS ARE IN mm UNLESS NOTED OTHERWISE

N.G.R E:387257 N: 404478

NOTES:
HEADING EAST ALONG MANCHESTER OUTER RING ROUND COME OFF AT J20 AND TURN LEFT ON TO MANCHESTER NEW ROAD THEN FOLLOW FOR 337mtrs, THEN TURN RIGHT ON TO MAINWAY. AT THE END OF MAINWAY TURN RIGHT ONTO KIRKWAY THEN AFTER 61mtrs SITE IS LOCATED ON PATHWAY TO FRONT OF St THOMAS MORE CHURCH.

B	Techs Corrected	A.P	P.W	05.06.24
A	PLANNING ISSUE	A.P	P.W	14.05.24
REV	MODIFICATION	BY	CH	DATE



Unit E, Madison Place, Northampton Road,
Manchester, M40 5AG
Tel: 0161 785 4500
Fax: 0161 785 4501
Web: www.clarke-telecom.com



Cell Name	Opt.
OUTSIDE OF St THOMAS MORE CHURCH	B

Cell ID No				
CSID	—	VF	—	VMO2
132123-24	—		92832	
Project No.	—	TM Cell ID	—	N/A
—	—		—	

Site Address / Contact Details
KIRKWAY MIDDLETON MANCHESTER GREATER MANCHESTER M24 1TR


Drawing Title:
SITE LOCATION MAPS

Purpose of issue:	Dwg Rev:
PLANNING	

Drawing Number:	A
100	


Surveyed By:	Original Sheet Size:	Pack Issue:
J.B	A3	

Drawn:	Date:	Checked:	Date:	B
A.P	14.05.24	P.W	14.05.24	

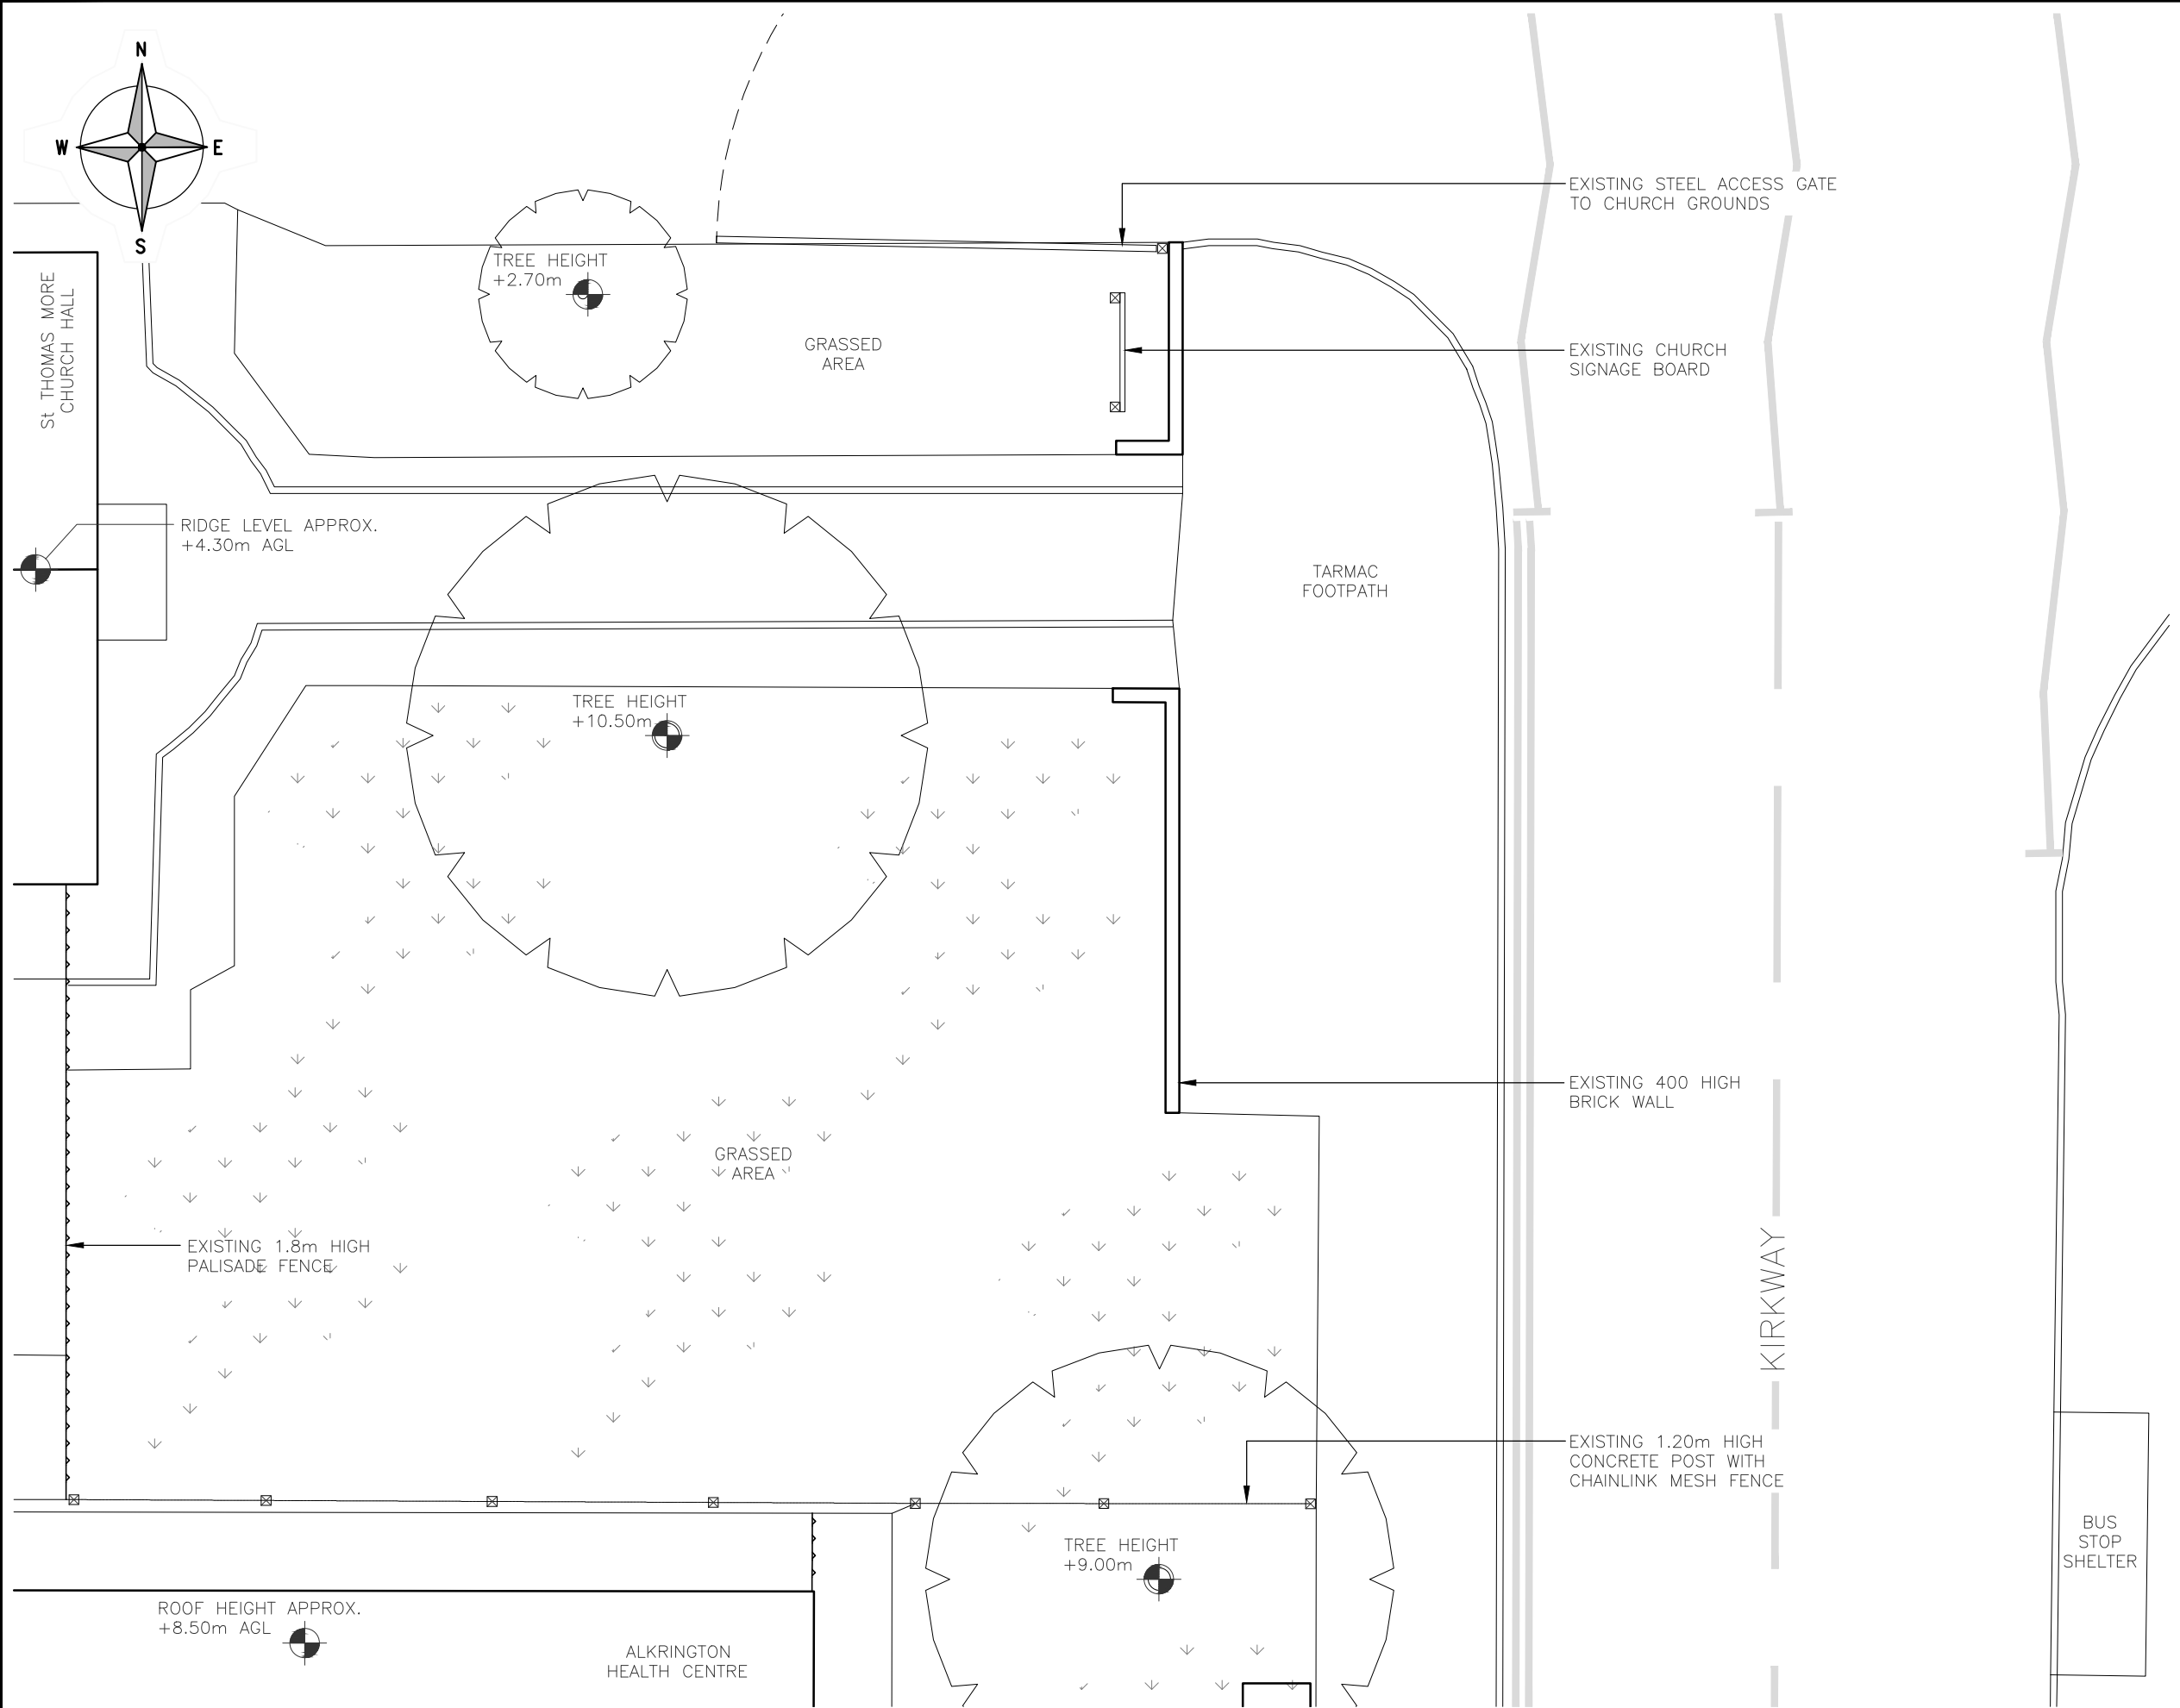


EXISTING SITE PLAN
(1:100)

ALL DIMENSIONS ARE IN mm UNLESS NOTED OTHERWISE									
N.G.R		E: 387257				N: 404478			
NOTES:									

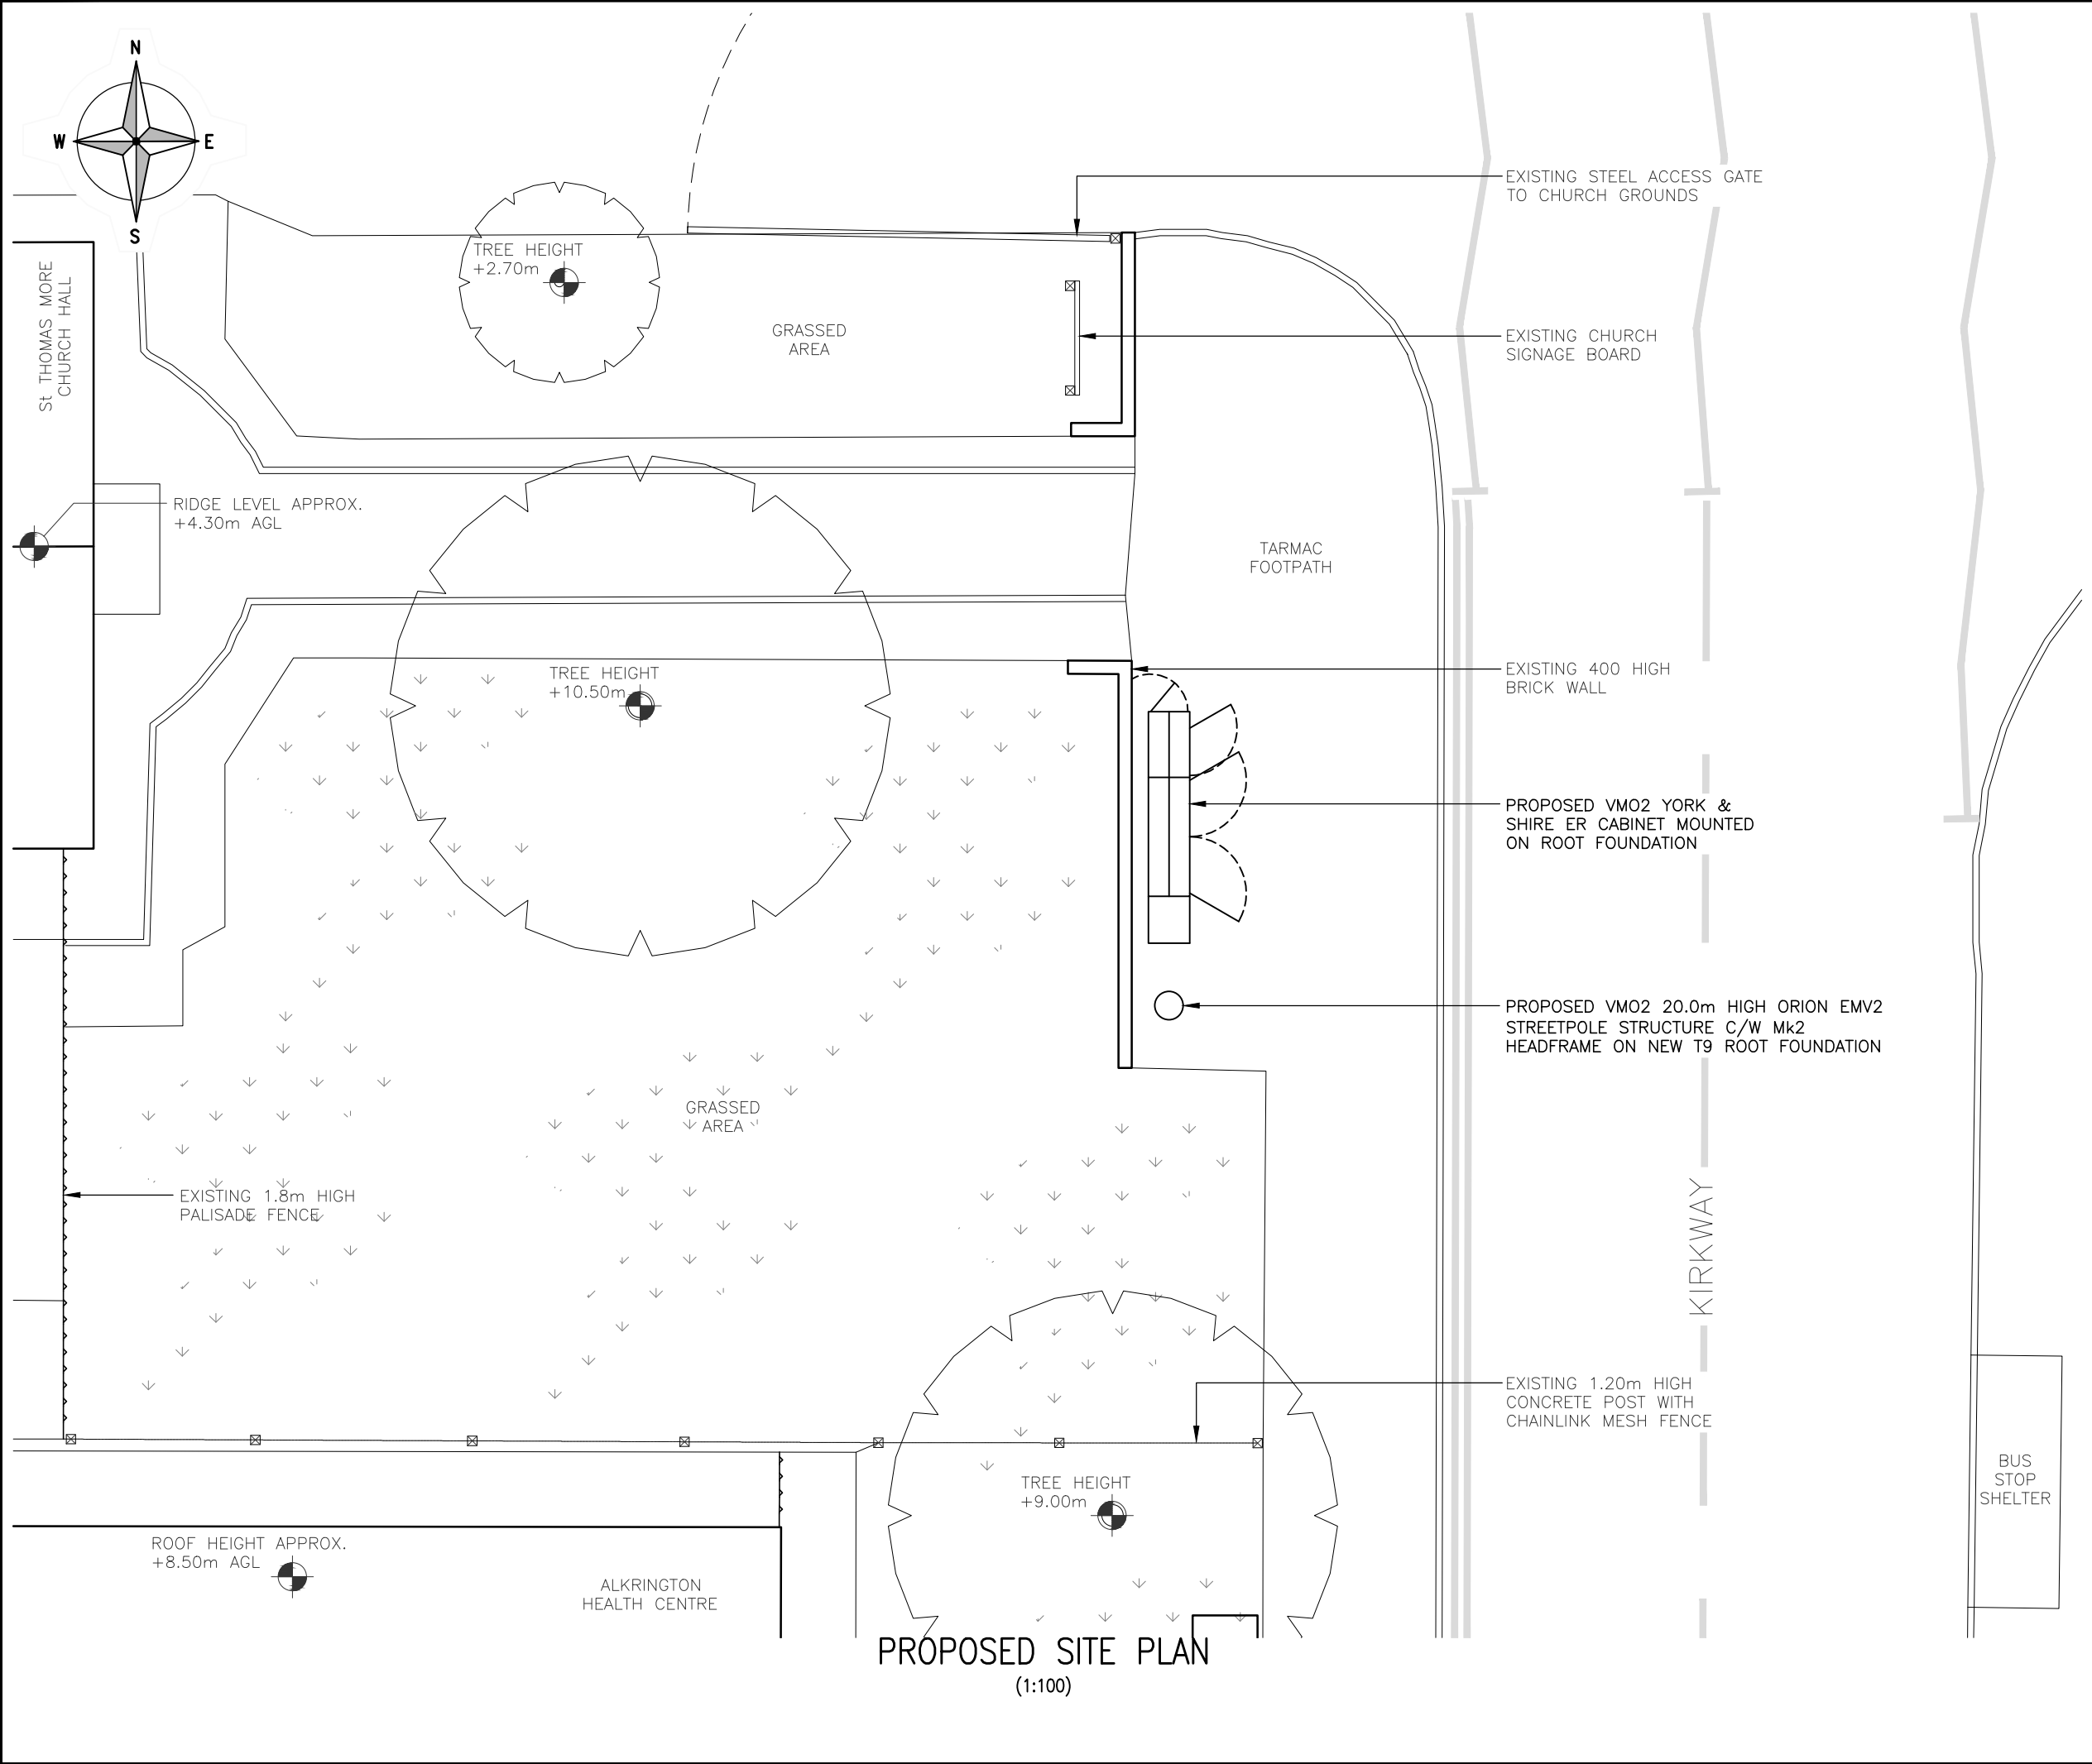

ALL DIMENSIONS ARE IN mm UNLESS NOTED OTHERWISE									
N.G.R		E: 387257				N: 404478			
NOTES:									

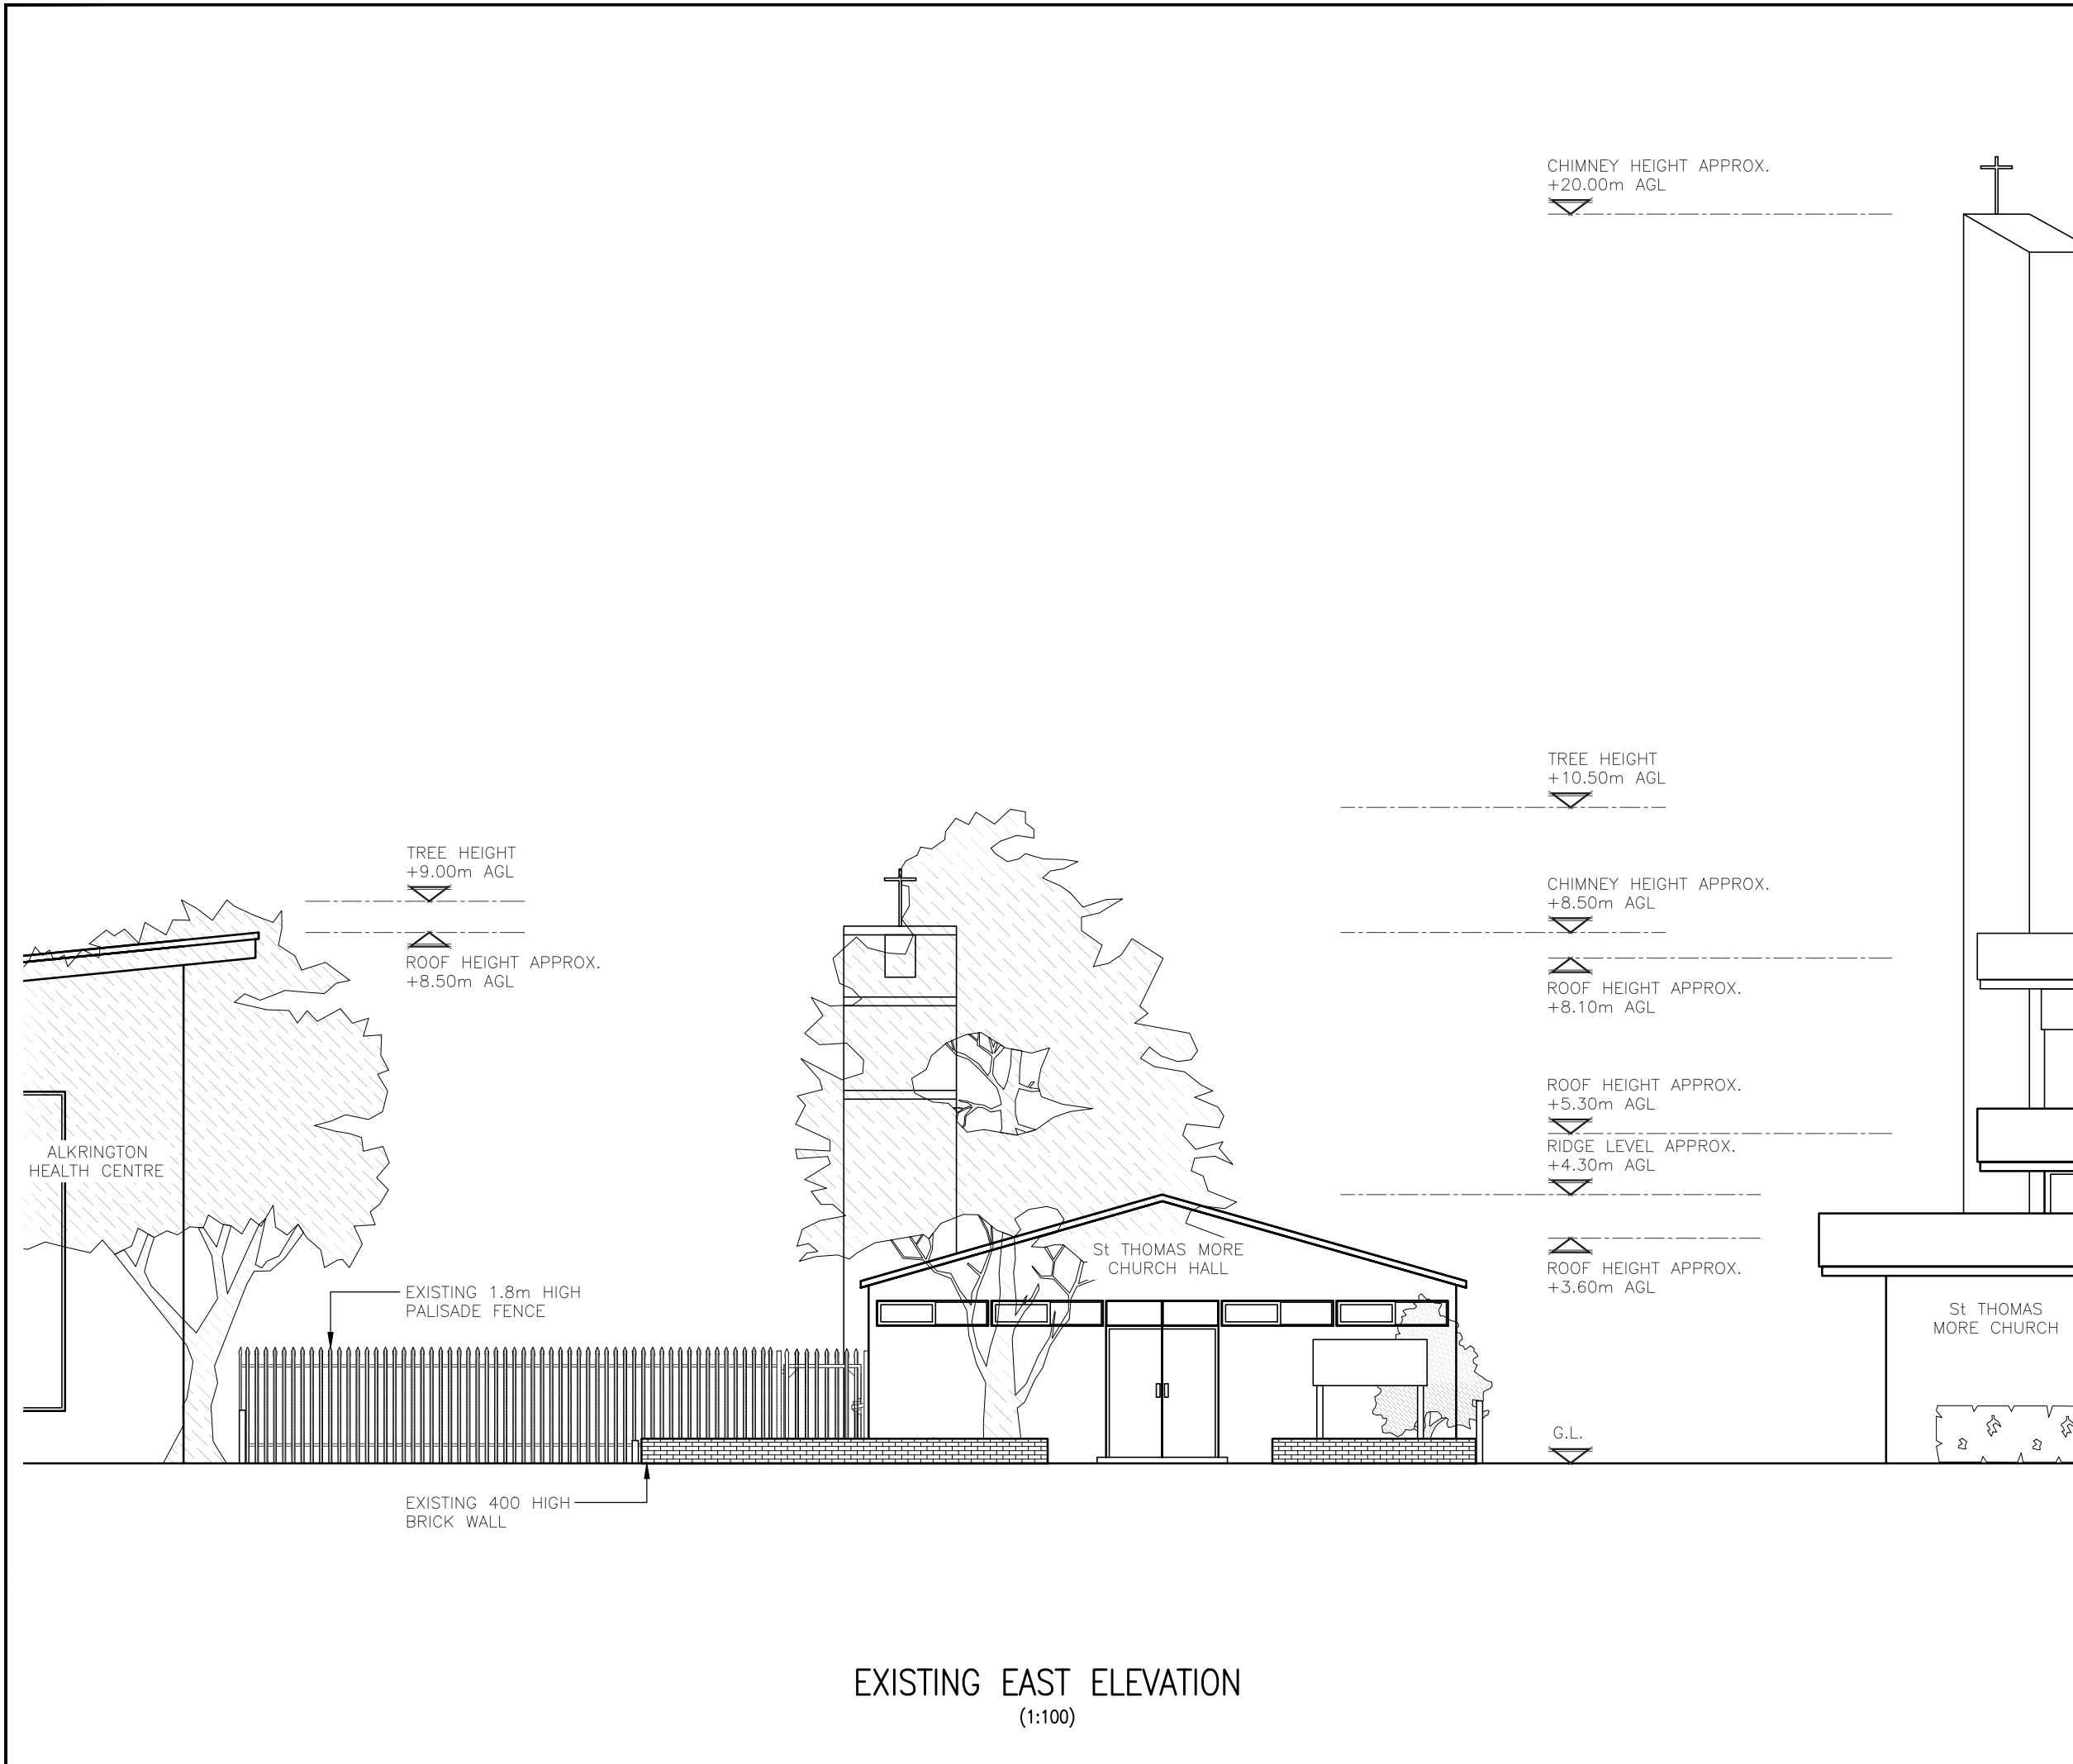

EXISTING EAST ELEVATION
(1:100)

ALL DIMENSIONS ARE IN mm UNLESS NOTED OTHERWISE

N.G.R

E: 387257

N: 404478


B	Techs Corrected	A.P	P.W	05.06.24
A	PLANNING ISSUE	A.P	P.W	14.05.24
REV	MODIFICATION	BY	CH	DATE



Unit E, Madison Place, Northampton Road,
Manchester, M40 5AG
Tel: 0161 785 4500
Fax: 0161 785 4501
Web: www.clarke-telecom.com



Cell Name				Opt.
OUTSIDE OF St THOMAS MORE CHURCH				B
Cell ID No				
CSID	VF	VM02		
132123-24	-	92832		
Project No.	TM Cell ID	N/A		
-	-	-		
Site Address / Contact Details				
KIRKWAY MIDDLETON MANCHESTER GREATER MANCHESTER M24 1TR				
Drawing Title: EXISTING ELEVATION				
Purpose of issue: PLANNING				Dwg Rev: A
Drawing Number: 300				Pack Issue: B
Surveyed By: J.B		Original Sheet Size: A3		
Drawn: A.P	Date: 14.05.24	Checked: P.W	Date: 14.05.24	

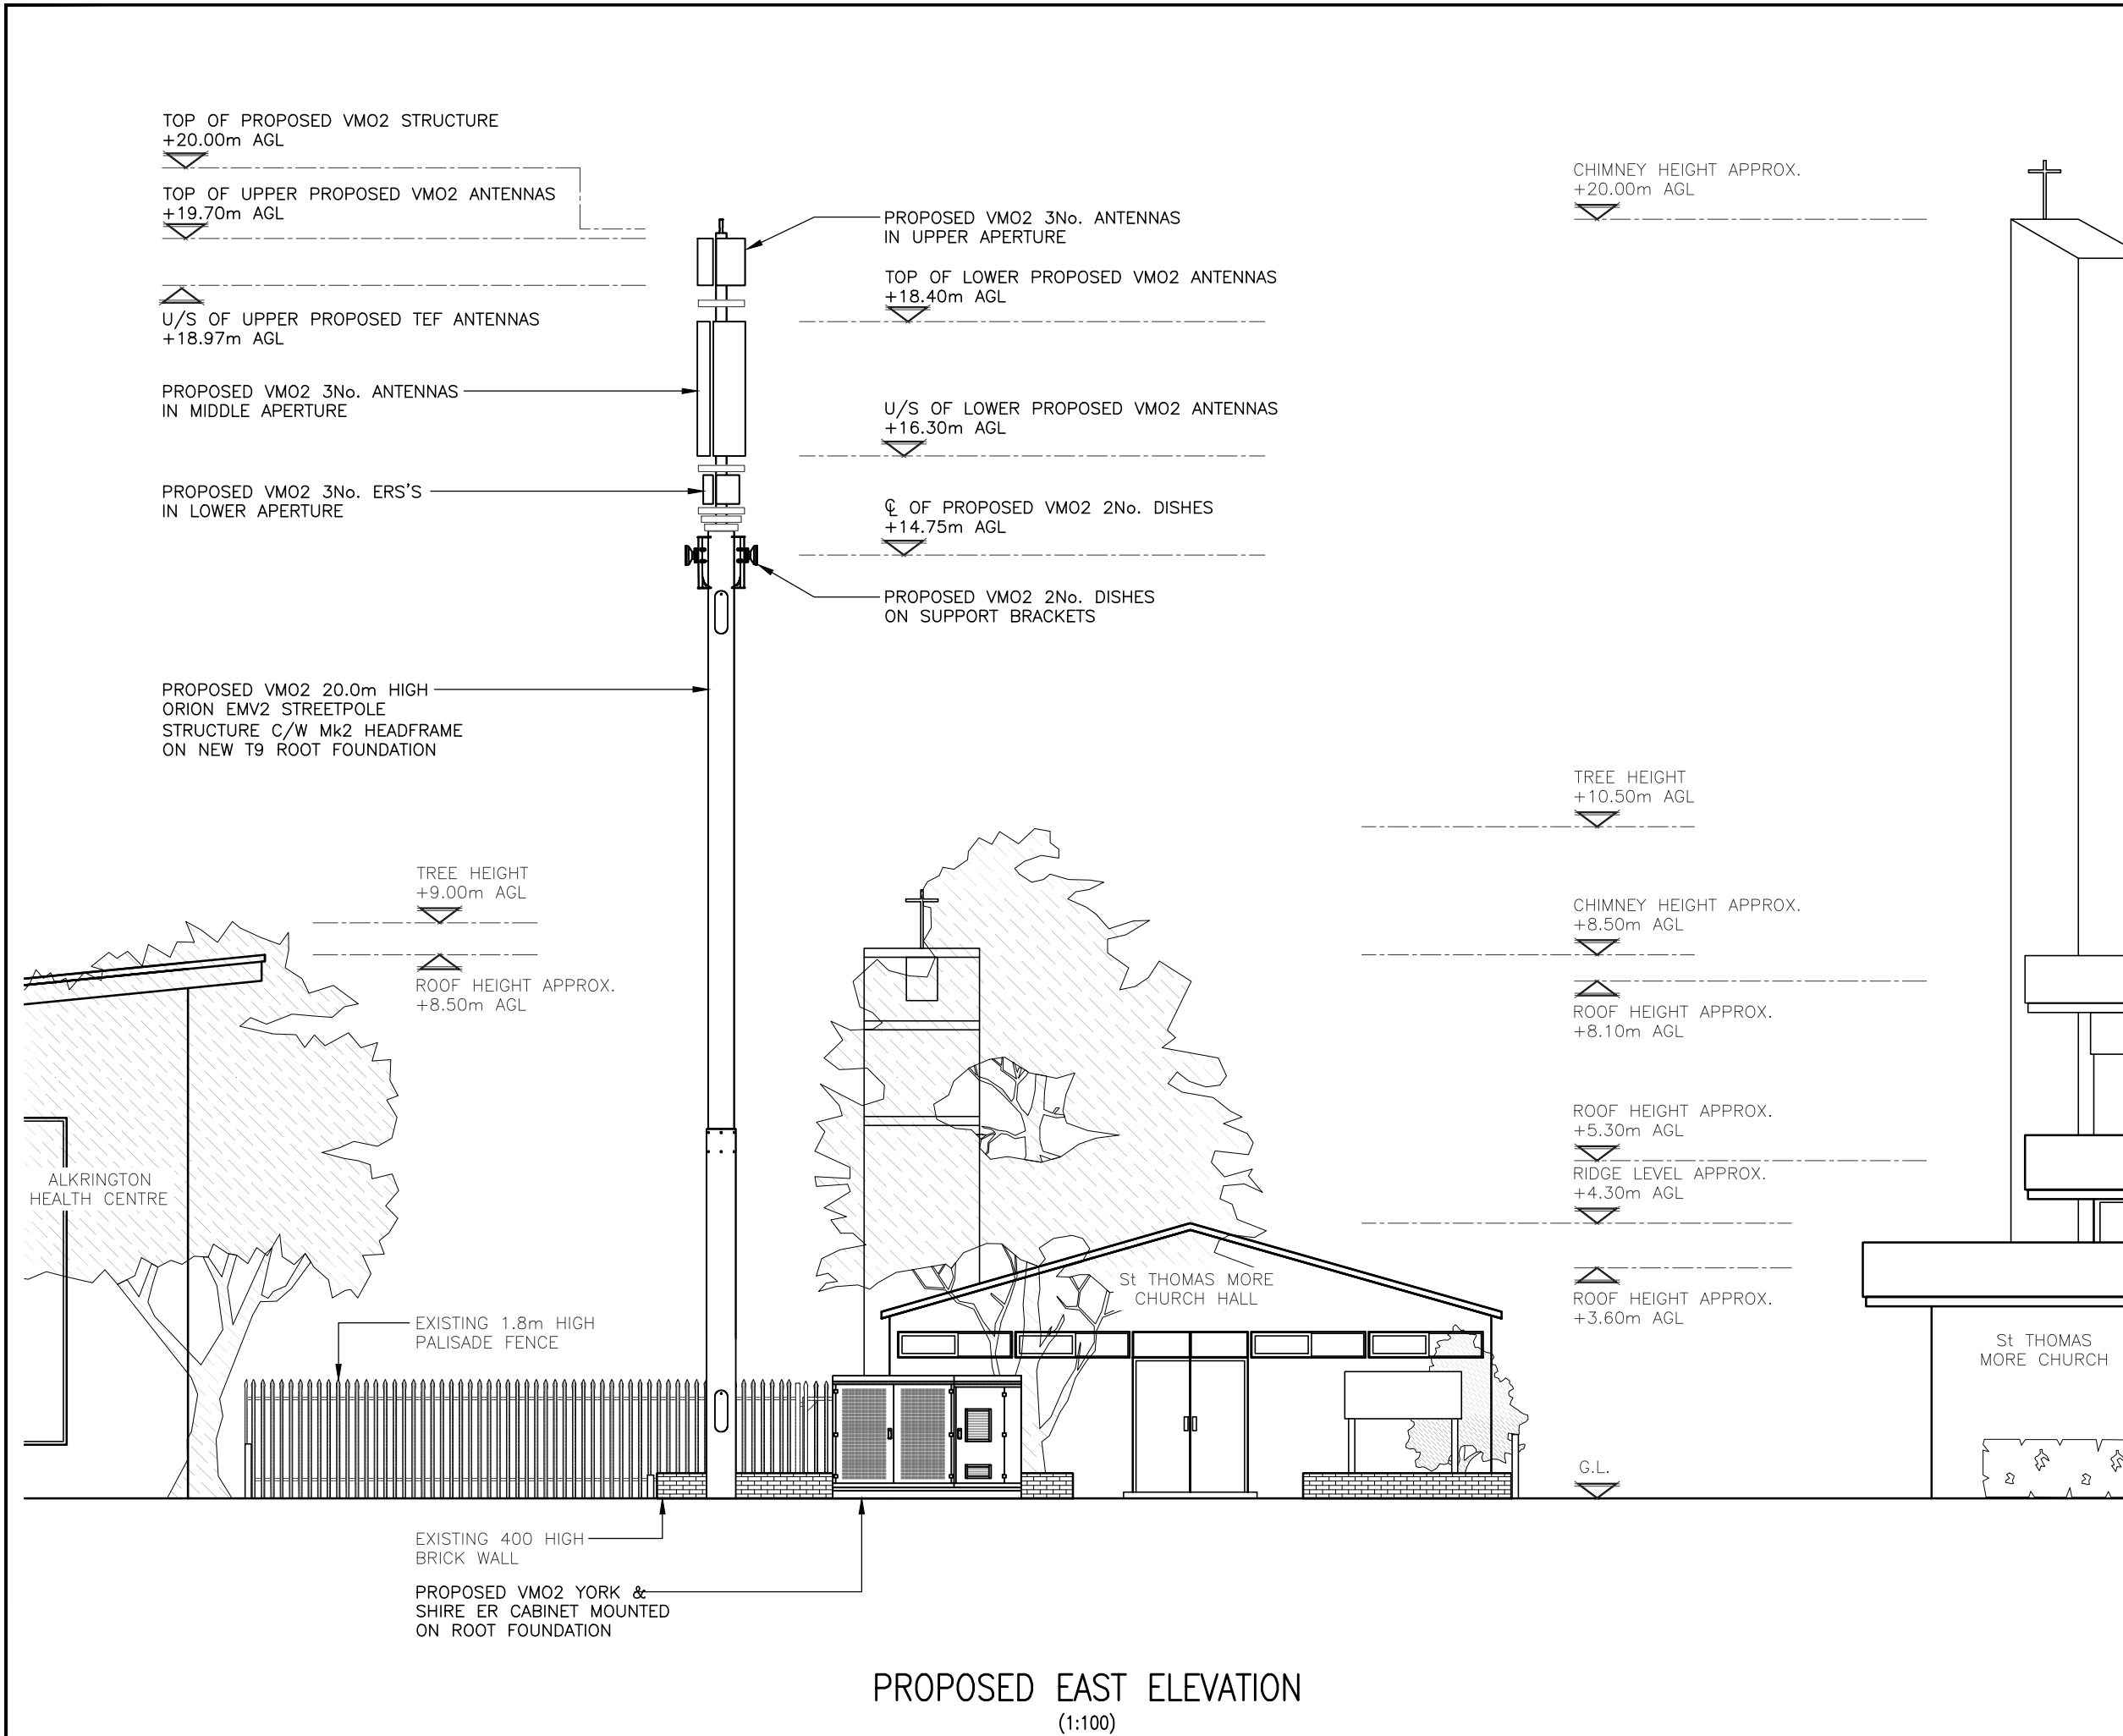

ALL DIMENSIONS ARE IN mm UNLESS NOTED OTHERWISE

N.G.R

E: 387257

N: 404478

NOTES:

B	Techs Corrected	A.P	P.W	05.06.24
A	PLANNING ISSUE	A.P	P.W	14.05.24
REV	MODIFICATION	BY	CH	DATE



Unit E, Madison Place, Northampton Road,
Manchester, M40 5AG
Tel: 0161 785 4500
Fax: 0161 785 4501
Web: www.clarke-telecom.com



Cell Name				Opt.
OUTSIDE OF St THOMAS MORE CHURCH				B
Cell ID No				
CSID	-	VF	-	VMO2
132123-24	-	-	-	92832
Project No.	-	TM Cell ID	-	N/A
-	-	-	-	-
Site Address / Contact Details				
KIRKWAY MIDDLETON MANCHESTER GREATER MANCHESTER M24 1TR				
Drawing Title: PROPOSED ELEVATION				
Purpose of issue: PLANNING				Dwg Rev: A
Drawing Number: 301				Pack Issue: B
Surveyed By: J.B		Original Sheet Size: A3		
Drawn: A.P	Date: 14.05.24	Checked: P.W	Date: 14.05.24	