




ALL DIMENSIONS TO BE CHECKED ON SITE PRIOR TO ANY MANUFACTURING OR FABRICATION AND ANY ANOMALIES TO BE BROUGHT TO THE ATTENTION OF THE ARCHITECT.

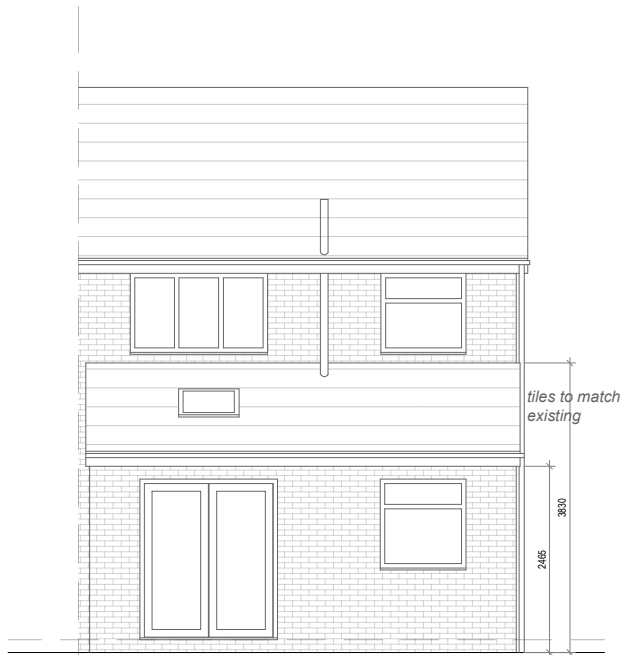



Rear Elevation

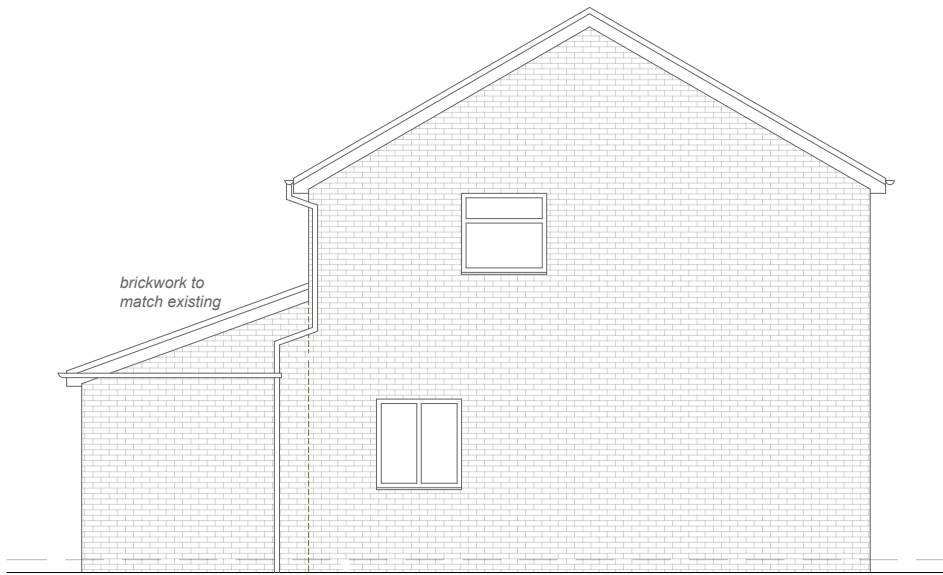

Side Elevation

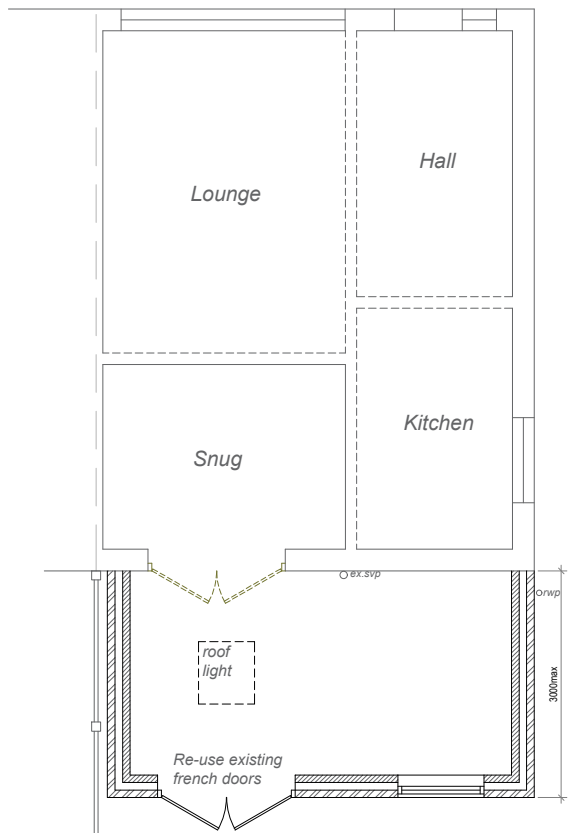

Ground Floor Plan

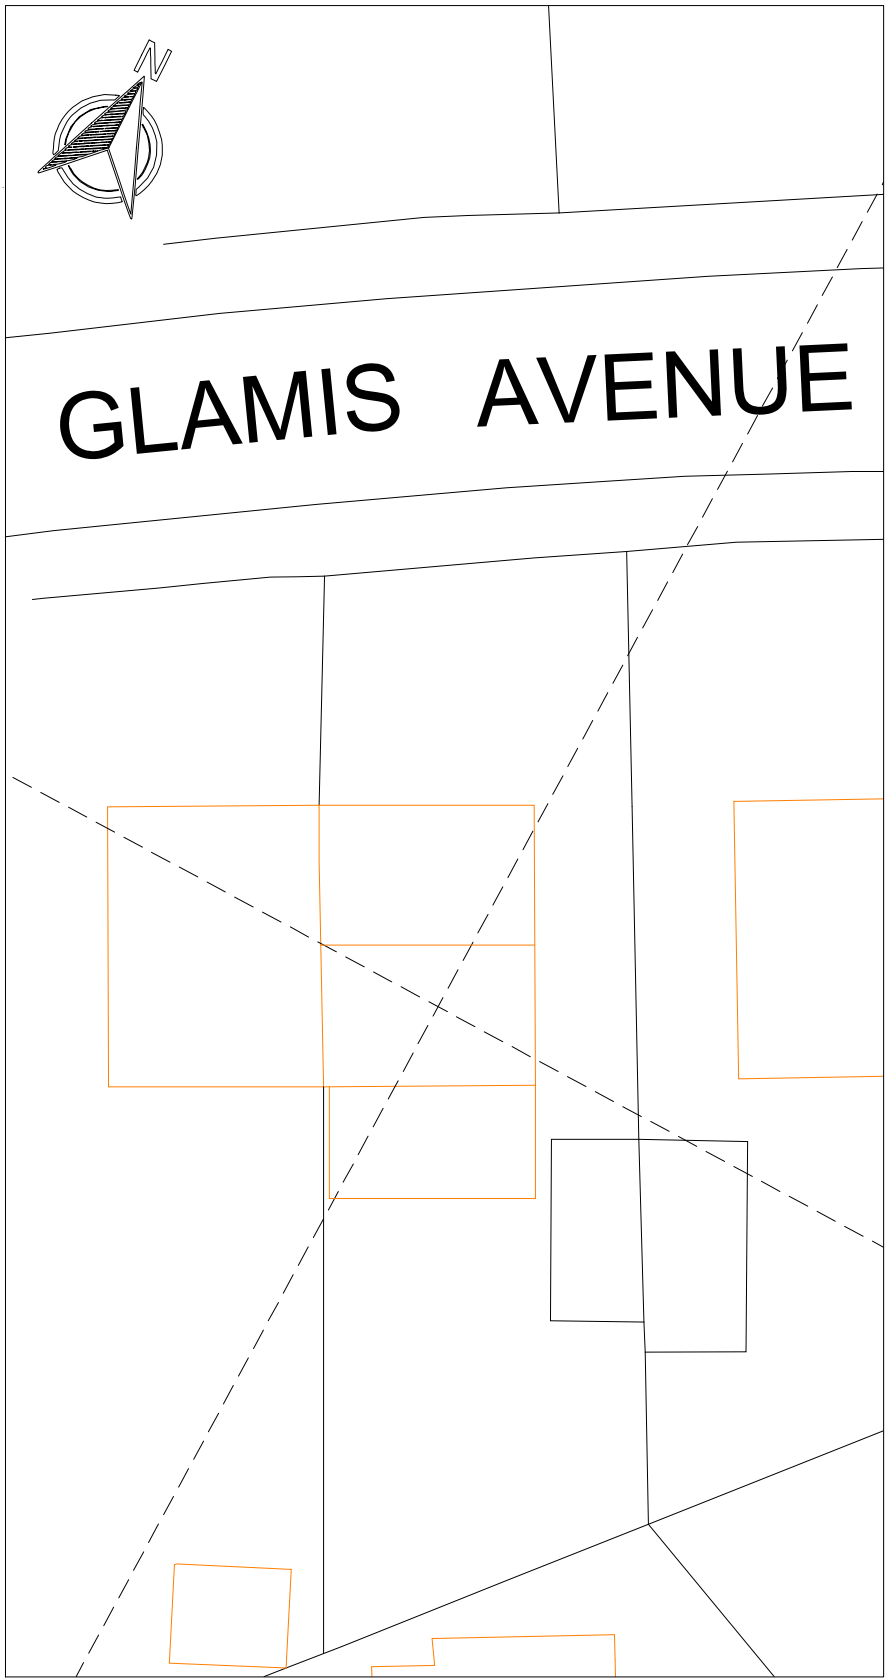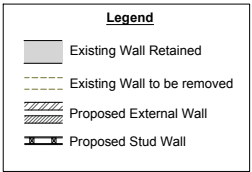

PROPOSED BLOCK PLAN



SCALE 1:1250
LOCATION PLAN - SCALE 1:1250

REV	AMENDMENTS	DATE
JOB	PROPOSED REAR EXTENSION 65 GLAMIS AVENUE HEYWOOD OL10 2LY	
TITLE	EXISTING FLOOR PLANS, ELEVATIONS & LOCATION PLAN	
SCALE	1:100 @ (A2)	DATE JUNE 2024
DWG No.	101	REVISION