




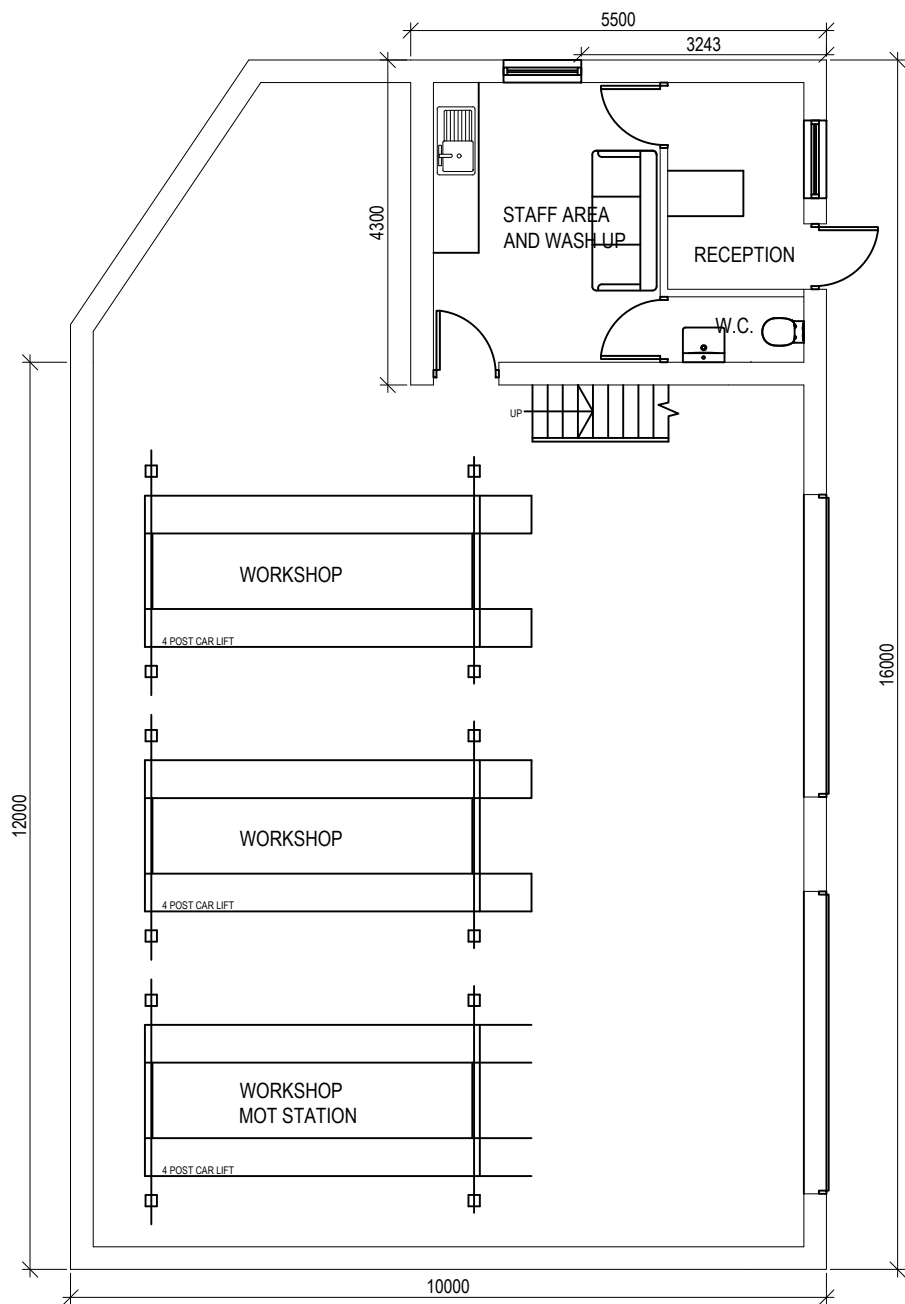


PROPOSED G F PLAN

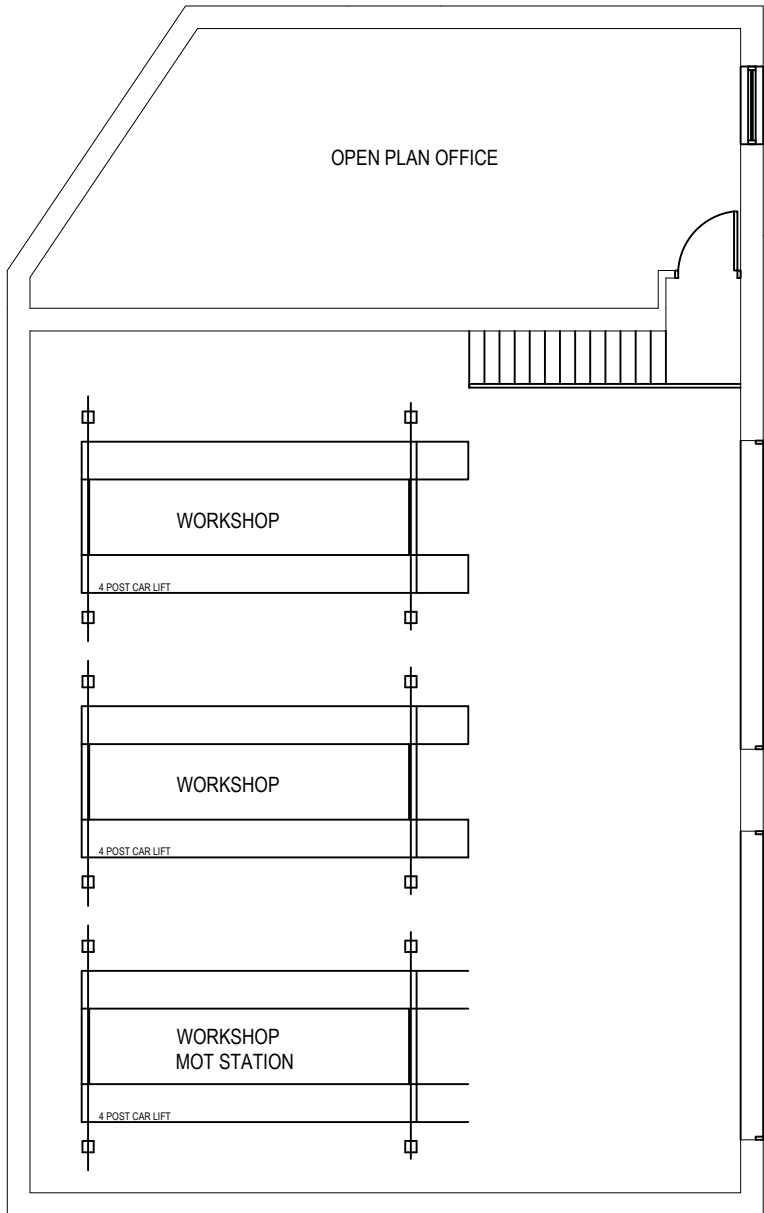


PROPOSED MEZZANINE PLAN

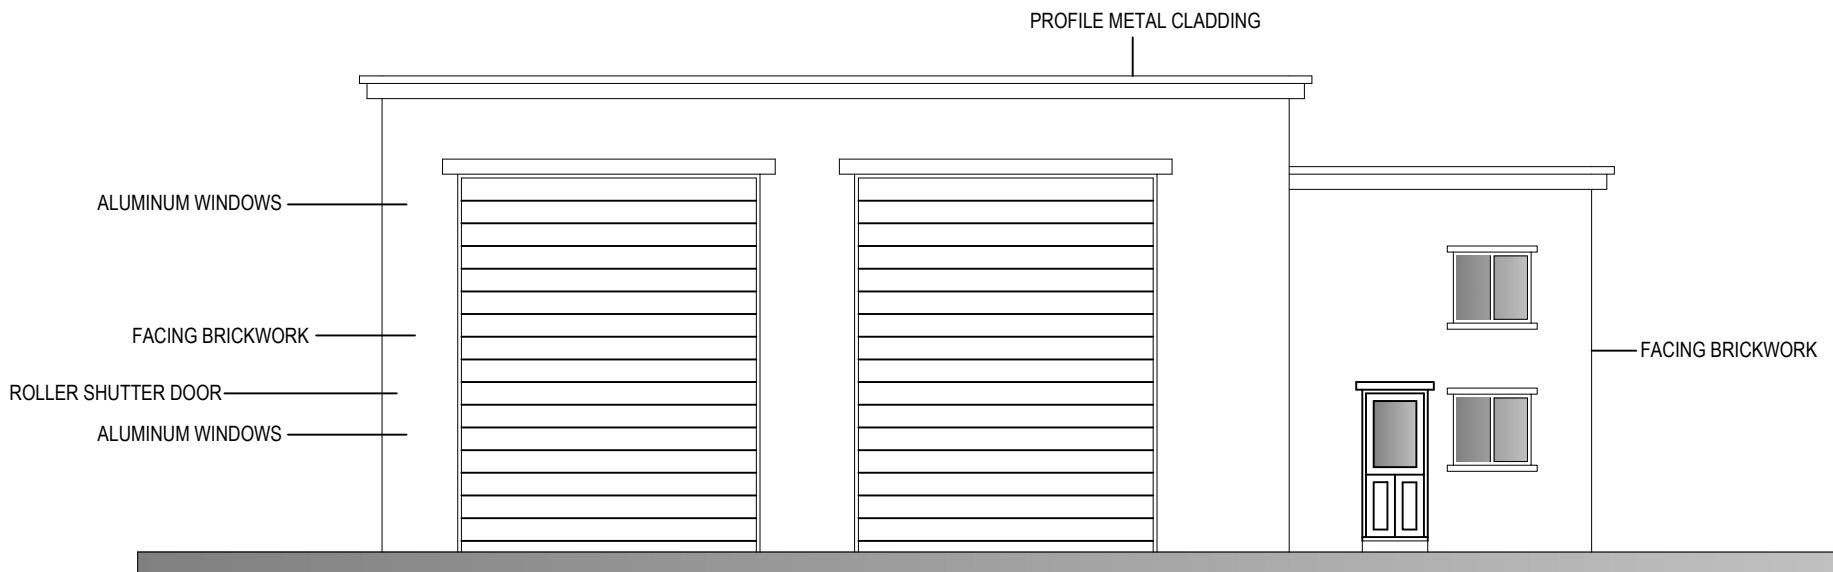

PROPOSED FRONT ELEVATION

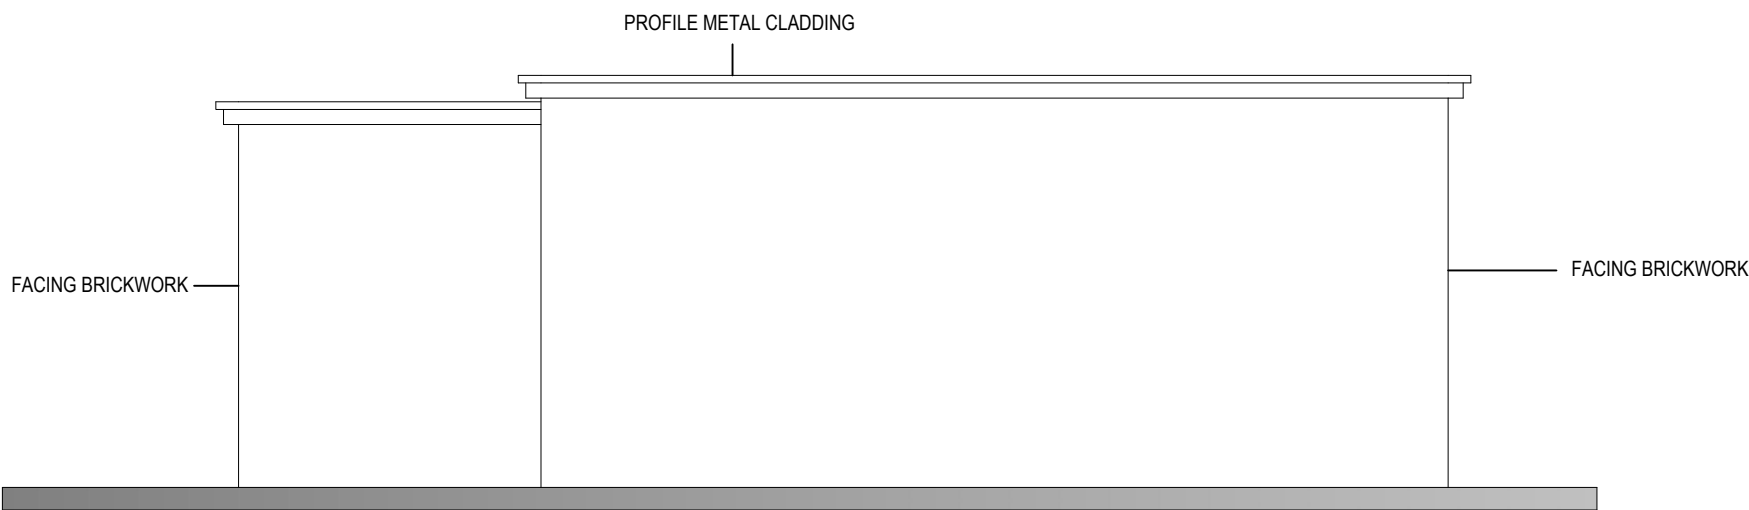


PROPOSED REAR ELEVATION

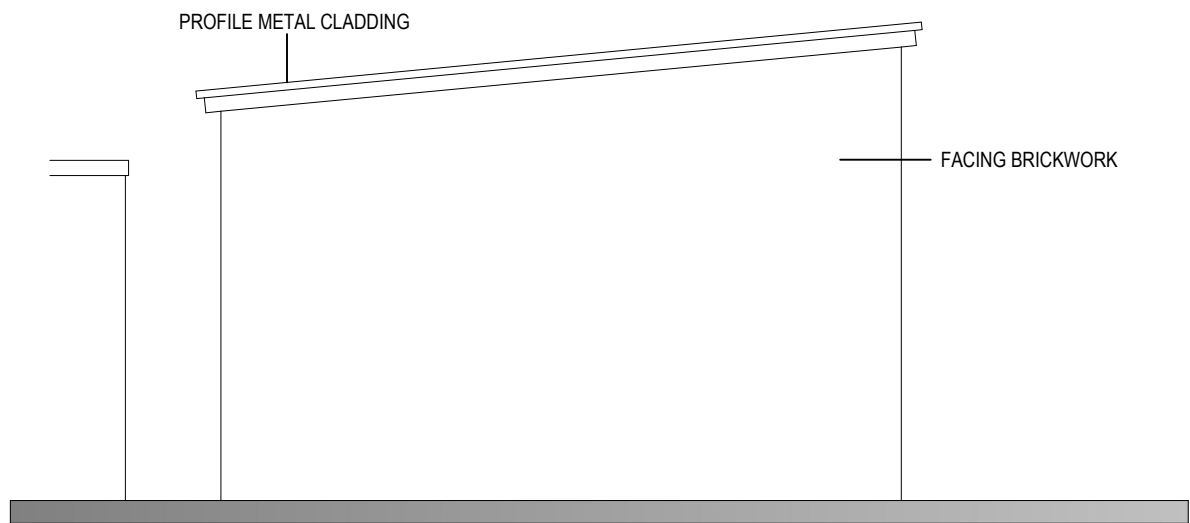


PROPOSED SIDE ELEVATION

(MANCHESTER ROAD)

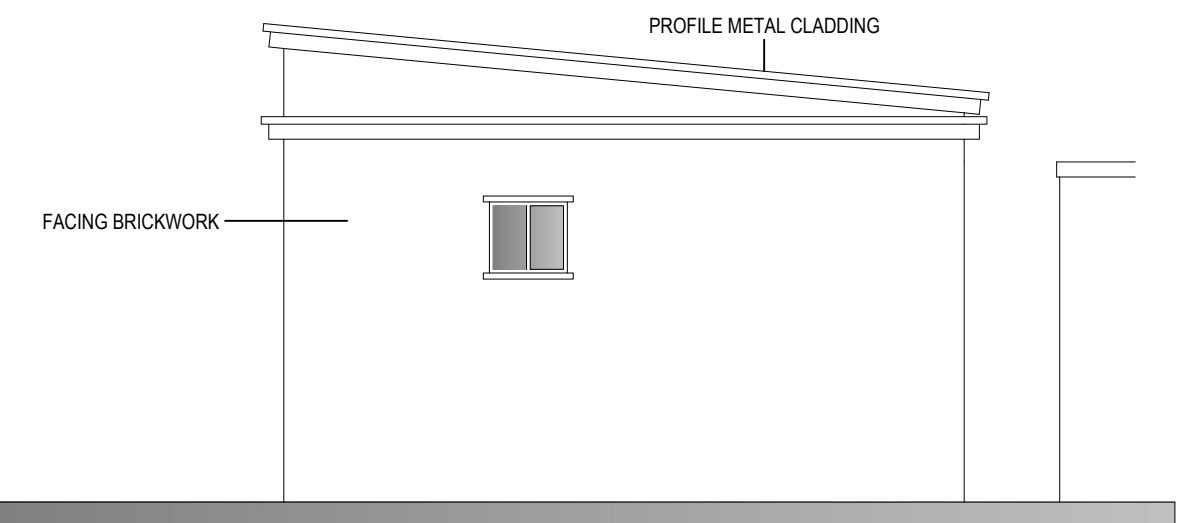

PROPOSED SIDE ELEVATION

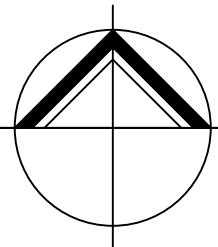

**NORTHERN
DESIGN**
(OLDHAM)
CHARTED ARCHITECTS

NORTHERN DESIGN
17 STATION LANE
GROTTON
OLDHAM
OL4 5GY
TELEPHONE : 07753 859616

CLIENT
Eazy Cars Ltd

PROJECT
PROPOSED NEW CAR WORKSHOP
MANCHESTER ROAD
ROCHDALE

DRAWING TITLE
PROPOSED FLOOR PLANS AND
ELEVATIONS

Rev.	Notes	Date	Drawn
A	MODIFIED PROPOSAL	12.24	A.D.

SCALE
1:100 AT A1
01.24
AD

PROJECT No.	DRAWING No.	Rev.
2407	03	A