




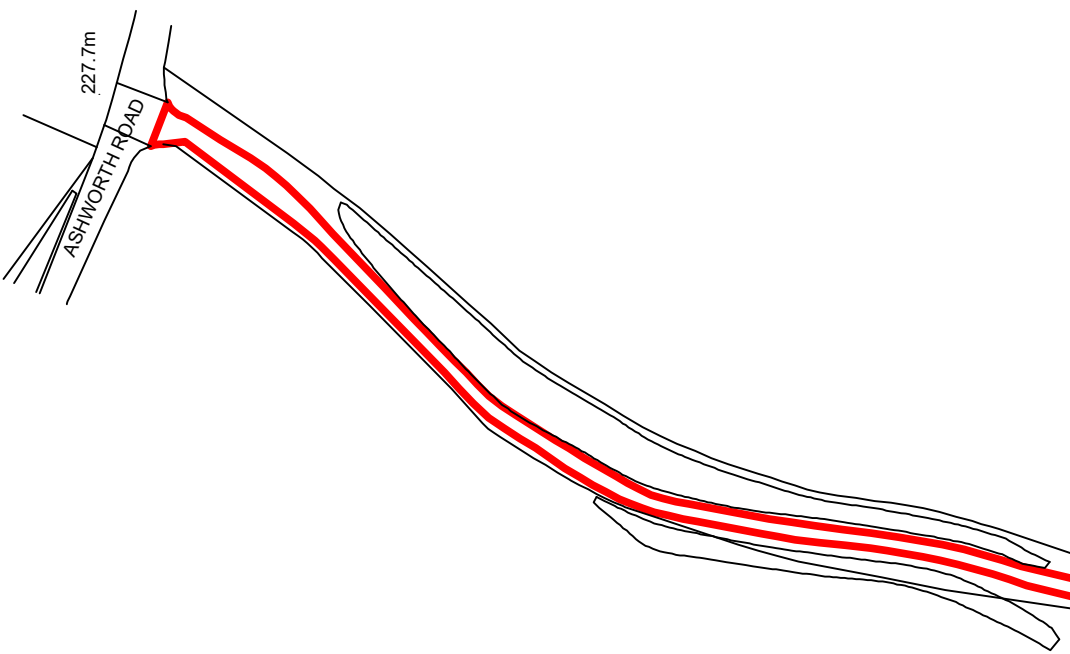

Location Plan
Scale (1:1250)
©Crown Copyright and database rights 2025 OS Licence No 100041041

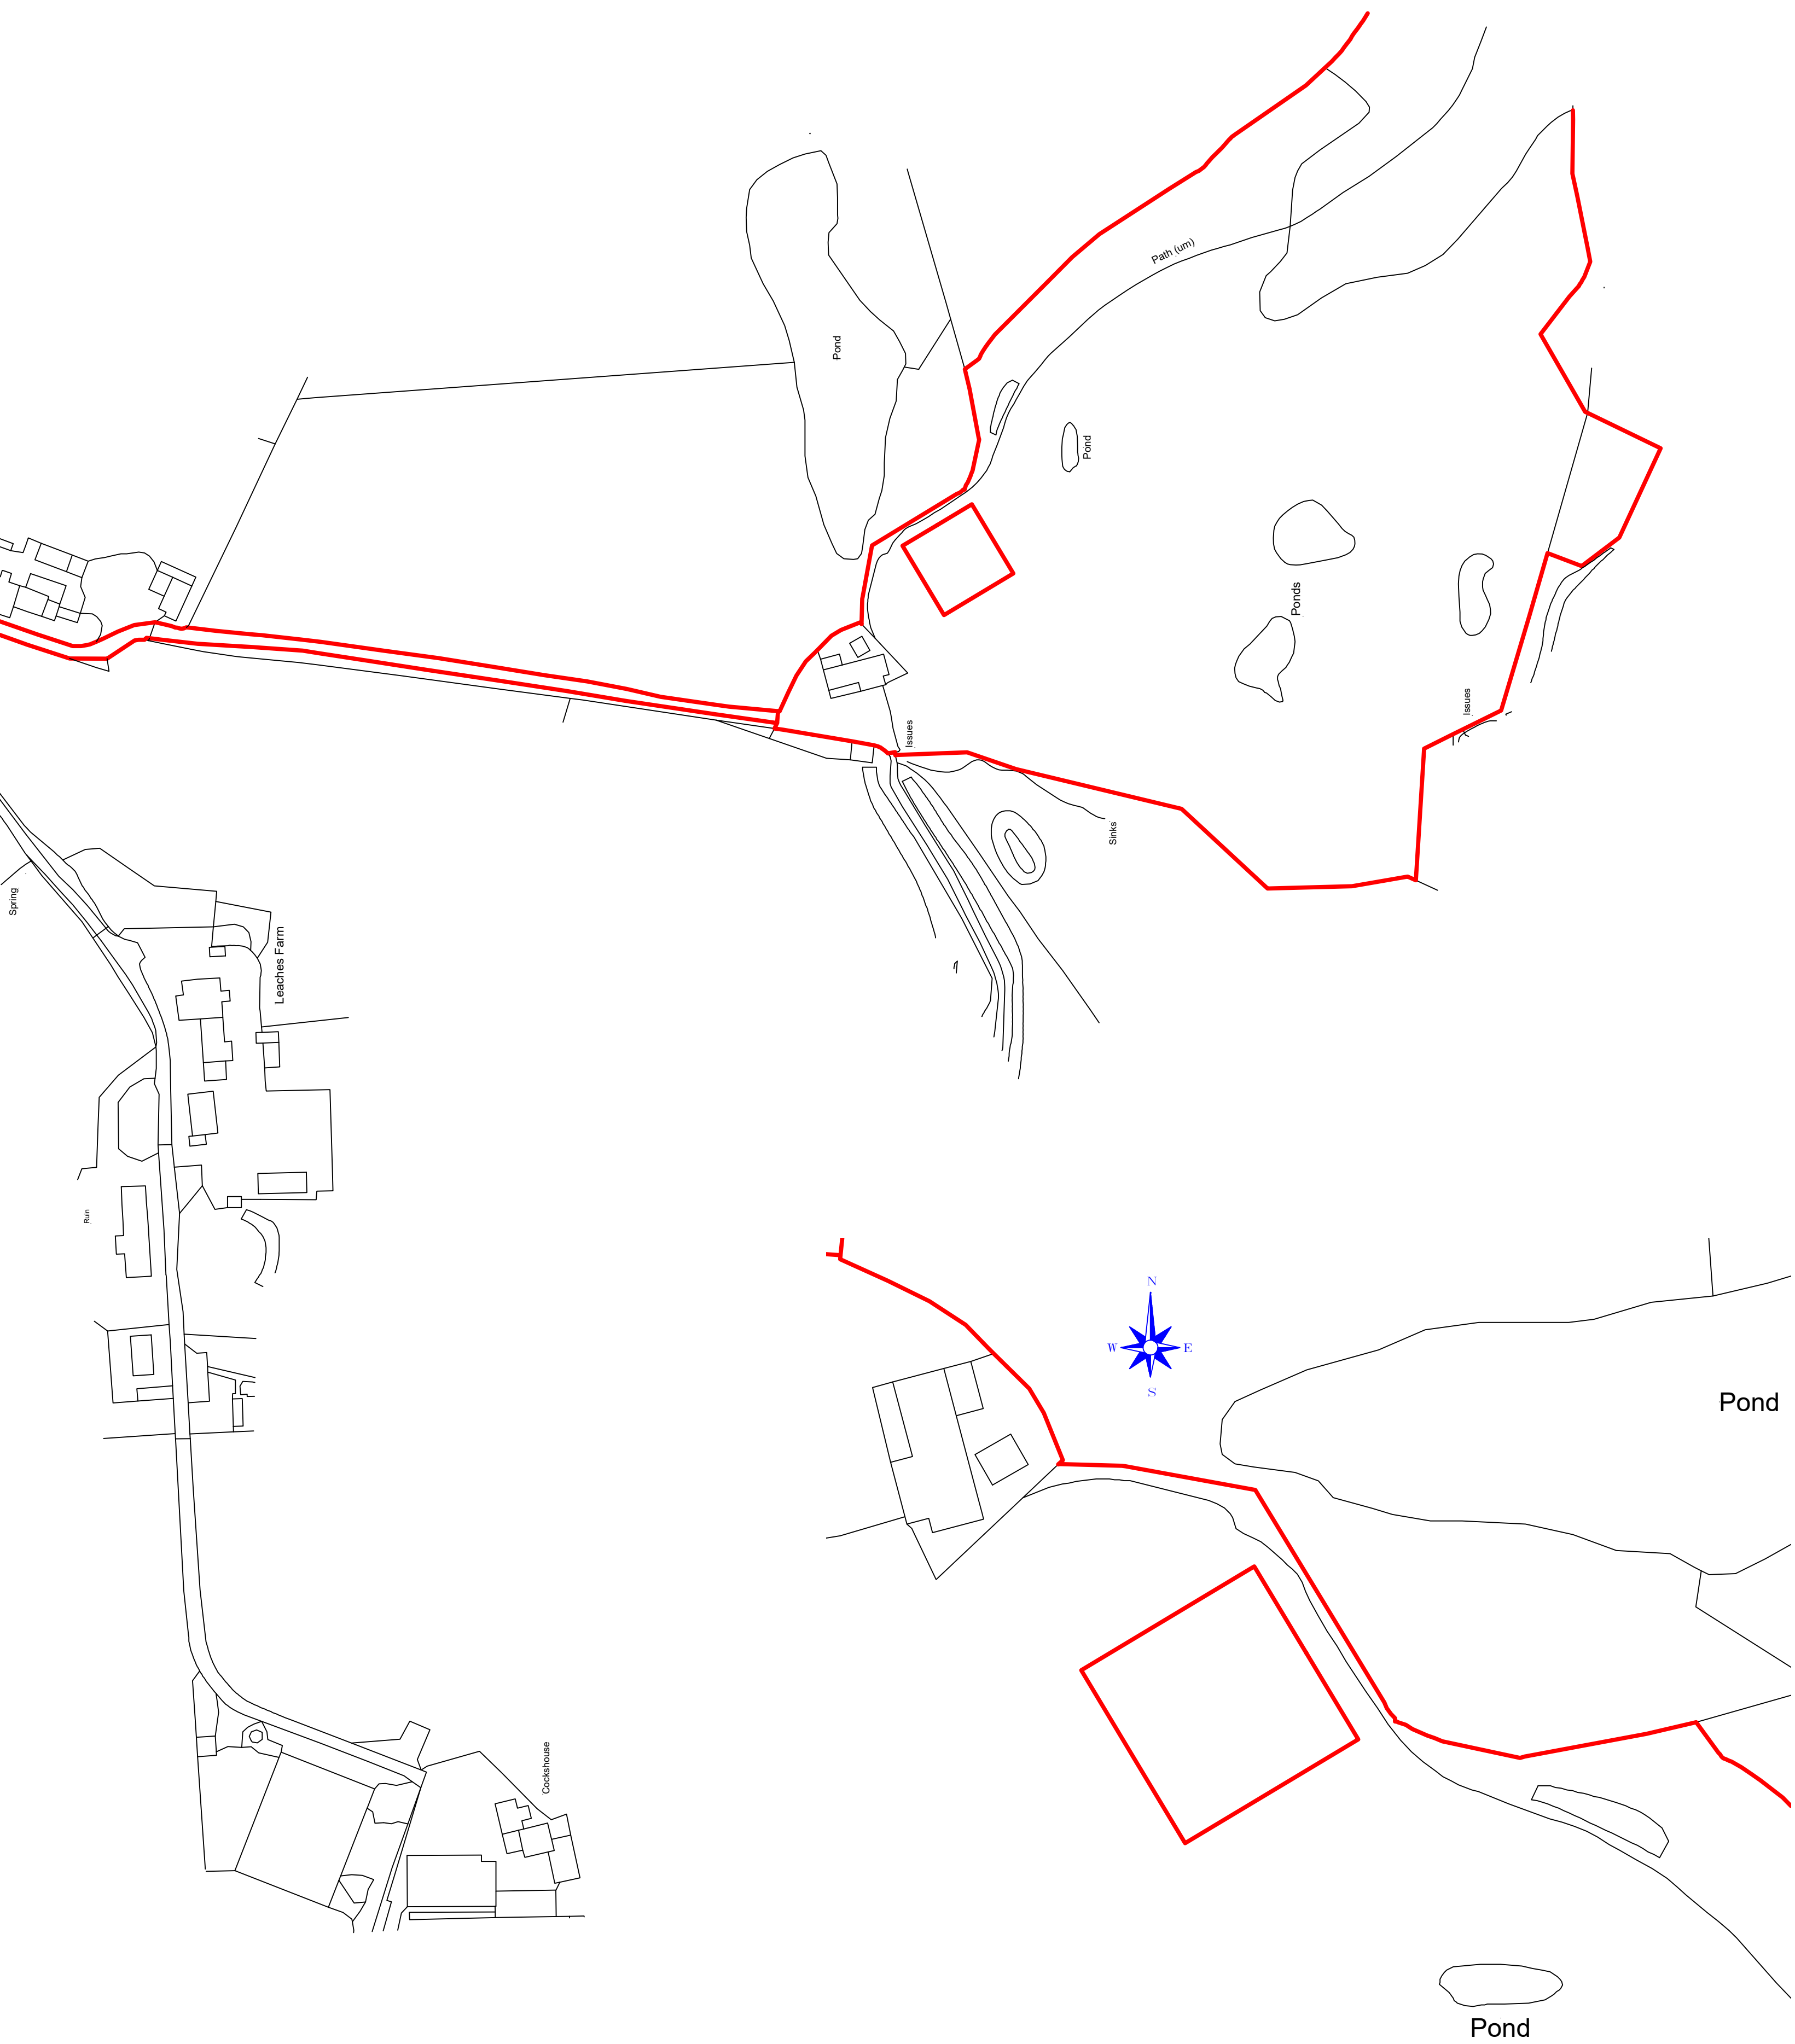

Existing Site Plan
Scale (1:500)

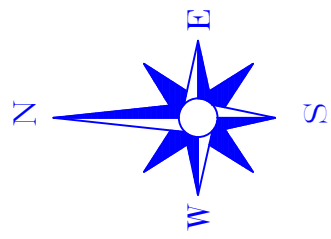

IMPORTANT NOTES
DO NOT SCALE FROM THIS PLAN
THESE ELEVATIONS ARE DRAFTED TO ALLOW THE PLANNING AUTHORITY TO MAKE A DECISION ON THE PROPOSED DEVELOPMENT AND FOR NO OTHER PURPOSE. THESE ELEVATIONS ARE NOT BUILDING REGULATION COMPLIANT AND SHOULD NOT BE RELIED UPON AS SUCH. THE DECISION NOTICE (WHEN AVAILABLE) SHALL PROVIDE THE EXACT DIMENSIONS OF THE PROPOSED BUILDING AND SHOULD BE RELIED UPON. THESE PLANS SHOULD NOT BE USED AS DEFINITIVE AND ANY MEASUREMENTS SHOULD BE TAKEN AND CHECKED FROM THE PROPOSED SITE.

Revision		Date
-		-
 MACMARSHALLS LANDSCAPE ARCHITECTS & PLANNERS 112-116 Chorley New Road, Bolton, BL1 4DH		
Proposed Agricultural Building		
Land West of Ashworth Road		
Site and Location Plans		
Date: 25/02/2025	Drawn by: JHolden	Client: Mr Ferris
Scale: As Stated @ A1	Ref: 002 - C 677	Revision: -